AUSTIN MASJID

PFLUGERVILLE, TEXAS

CIVIL & STRUCTURAL ENGINEER

2205 W. Parmer Ln, Suite 201
Austin, Texas 78727
512 238 6422 Office
www.psceinc.com

MEP ENGINEER

6117 Richmond Avenue, Suite 900
Houston, Texas 77057
713 622 0120 Office
www.iahouston.com

ARCHITECT:

16575 Village Drive
Houston, Texas 77040
713 344 1752 Office
www.fsdesignbuild.com

FSGROUP® ARCHITECTS
16575 Village Drive
Houston, Texas 77040
713 344 1752 Office
www.fsdesignbuild.com

PROJECT NAME

ANJUMAN-E-BURHANI MASJID
800 N Heatherwilde Boulevard, Pflugerville, TX 78660

CONSULTANTS

PROFESSIONAL SEAL

REGISTERED ARCHITECT TAHIRUDDIN A. NALKHANDA 23933 STATE OF TEXAS
4.17.2026

ISSUED FOR

ISSUED FOR PERMIT
4/17/2026

REVISIONS

No.	DESCRIPTION	DATE

SHEET TITLE

COVER SHEET

SCALE AS NOTED

DATE

PROJECT NUMBER 2305

SHEET NUMBER

G000

ABBREVATIONS

A	
@	AT
A. AMP	AMPERE
AB	ANCHOR BOLT
ABV	ABOVE
A/C	AIR CONDITIONING
ACOU	ACOUSTICAL
ADJ.	ADJUSTASBLE
ADMIN	ADMINISTRATIVE
AFC	ABOVE FINISHED CEILING
AFF	ABOVE FINISHED FLOOR
AGG	AGGREGATE
AHU	AIR HANDLING UNIT
AL.ST	ALUMINIUM STOREFRONT
ALUM	ALUMINIUM
ALT	ALTERNATE
ALT	ALT
ANOD	ANODIZED
AP	ACCESS PANEL
APC	ACOUSTICAL PANEL CEILING
APPROX	APPROXIMATELY
ARCH, ARCHIL	ARCHITECTURAL
ASS'Y	ASSEMBLY
AUX	AUXILARY
AWI	ARCHITECTURAL WOODWORK INSTITUTE
B	
BD	BOARD
BLDG.	BUILDING
BLK	BLOCK
BLKG	BLOCKING
BLKHD	BULKHEAD
BM	BEAM
BOS	BOTTOM OF STEEL
B, BOTT	BOTTOM
BRZ	BRONZE
BTU	BRITISH THERMAL UNIT
BUR	BUILT-UP ROOF
C	
C	CENTIGRADE
CAB	CABINET
CBB	CEMENTIOUS BACKER BOARD
CFMF	COLD-FORMED METAL FRAMING
CH	COAT HOOK
CHBD	CHALK BOARD
CI	CAST IRON
CJ	CONTROL JOINT
CL, ℄	CENTER LINE
CLG	CEILING
CLO	CLOSET
CLR	CLEAR
CMU	CONCRETE MASONRY UNIT
COL	COLUMN
CONC	CONCRETE
CONNX	CONNECTION
CONST.	CONSTRUCTION
CONT	CONTINIOUS
CRDR	CORRIDOR
CRS	COURSE
CT	CERAMIC TILE
CTK	CURTAIN TRACK
CU	CUBIC
CUST	CUSTODIAN
CWFP	CEMENTIOUS WOOD FIBER PLANK
D	
DBL	DOUBLE
DEF	DEFORMED
DF	DRINKING FOUNTAIN
DIA,Ø	DIAMETER
DIAG	DIAGRAM
DIM	DIMENSION
DISP	DISPENSER
DIV	DIVISION
DN	DOWN
DP	DAMP PROOFING
DR	DOOR
DS	DOWNSPOUT
DTL	DETAIL
DWG	DRAWING
DWLS	DOWELS
DWR	DRAWER
E	
E, ELEC	ELECTRICAL
EA	EACH
EF	EXHAUST FLUE
EGSB	EXTERIOR GYPSUM SOFFIT BOARD
EIFS	EXTERIOR INSULATED FINISH SYSTEM
EJ	EXPANSION JOINT
EL, ELEV	ELEVATION
EQ	EQUAL
EQUIP	EQUIPMENT
ETC	ET CETERA
EW	EACH WAY
EWC	ELECTRIC WATER COOLER
EXGR	EXISTING GRADE
EXH	EXHAUST
EXIST, EXG	EXISTING
EXP	EXPANSION
EXPD	EXPOSED
EXT	EXTERIOR
F	
F	FAHRENHEIT
FA	FIRE ALARM
FC	FIRE CODE
FD	FLOOR DRAIN
FE	FIRE EXTINGUISHER
FEC	FIRE EXTINGUISHER CABINET
FF	FINISH FLOOR
FFE	FINISH FLOOR ELEVATION
FGD	FINISH GRADE
FHC	FIRE HOSE CABINET
FIN	FINISH
FLASH	FLASHING
FLR	FLOOR
FOC	FACE OF CONCRETE
FOM	FACE OF MASONRY
FOLD PART	FOLDING PARTITION
FRP	FIBER REINFORCED PLASTIC
FR-WD	FIRE-RETARDANT TREATED WOOD
FS	FOOT SCRAPER
FT	FEET
Fy	YIELD STRESS
FUR	FURRING

G	
G	GAS
GA	GAUGE
GALV	GALVANIZED
GB	GRAB BAR
GC	GENERAL CONTRACTOR
GD	GRADE
GDW. GYP.BD.	GYPSUM DRYWALL
GEN	GENERAL
GL	GLASS
GMMU	GLASS MESH MORTAR UNITS
GND	GROUND
GSFT	GLAZED STRUCTURAL FACING TILE
GYP	GYPSUM
H	
H-CONC	HARDENED CONCRETE
HB	HOSE BIB
HC	HANDICAPPED, HOLLOW CORE
HCFV	HOLLOW CORE FINISH VENEER
HD	HEAD, HEADED, HEAVY DUTY
HDF	HANDICAP DRINKING FOUNTAIN
HDG	HOT-DIPPED GALVANIZED
HDWR	HARDWARE
HEWC	HANDICAP ELECTRIC WATER COOLER
HLB	HORIZONTAL LOUVER BLINDS
HM	HOLLOW METAL
HORIZ, H	HORIZONTAL
HR, HRS	HOUR, HOURS
HT	HEIGHT
HWD	HARD WOOD
I	
IAW	IN ACCORDANCE WITH
ID	INSIDE DIAMETER, DIMENSION
IG	INSULATED GLASS
IN	INCH, INCHES
INC	INCANDESCENT
INCL	INCLUDING
INSUL	INSULATION
INT	INTERIOR
IRWC	IMPACT RESISTANT WALL COVERING
J	
JAN	JANITOR
JST	JOIST
JT	JOINT
L	
L	ANGLE SHAPE
LAM	LAMINATE
LAV	LAVATORY
LB	POUND
LF	LINEAR FOOT
LG	LENGTH
LIB	LIBRARY
LLH	LONG LEG HORIZONTAL
LLV	LONG LEG VERTICAL
LSD	LIQUID SOAP DINPENSER
LVR	LOUVER
LW	LIGHTWEIGHT
M	
MAS	MASONRY
MAINT	MAINTENANCE
MAX	MAXIMUM
MB	MOP BASIN
MC	MEDICINE CABINET
MECH, MECH.L	MECHANICAL
MFCS	MINERAL FIBER CWMWNT SHINGLES
MFR	MANUFACTURER
MGR	MANAGER
MH	MANHOLE
MID	MIDDLE
MIN	MINIMUM
MIR	MIRROR
MISC	MISCELLANEOUS
MJ	MASONRY EXPANSION JOINT
MKBD	MARKER BOARD
MM	MILIMETER
MMB	MEMBRANE
MO	MASONRY OPENING
MPH	MILES PER HOUR
MTCS	MILTI TONE COLOR SYSTEM
MTD	MOUNTED
MTL, MET	METAL
MULL	MULLION
N	
NA	NOT APPLICABLE
NEG	NEGATIVE
NIC	NOT IN CONTACT
NO, #	NUMBER
NTS	NOT TO SCALE
O	
OC	ON CENTER
OCD	OVERHEAD COILING DOOR
OCG	OVERHEAD COILING GRILL
OD	OUTSIDE DIAMETER/ DIMESION
OFCI	OWNER FURNISHED CONTRACTOR INSTALLED
OFF	OFFICE
OH	OVERHEAD
OPH	OPPOSITE HAND
OPNG	OPENING
OPP	OPPOSITE
ORD	OVERFLOW ROOF DRAIN
P	
PA	PUBLIC ADDRESS
PAR	PARALLEL
PCP	PORTLAND CEMENT PLASTER
PEN	PENETERATION
PERP	PERPENDICULAR
PG	PLATE GLASS
PGB	PREDECORATED GYPSUM BOARD
PL, ℙ	PLATE
PLAM	PLASTIC LAMINATE
PLAS	PLASTER
PLCP	PREMANUFACTURED LAMINATE CLAD PANELWORK
PLT	PLASTIC
PLYWD	PLYWOOD

P	
PNL	PANEL
POS	POSITIVE
PPNL	PLASTIC LAMINATE PANEL
PR	PAIR
PREFAB	PREFABRICATED
PREFIN, PF	PREFINISHED
PNT	PAINTED, PAINT
PNTGR	PAINT GRADE
PT	PRESSURE TREATED
PTD	PAPER TOWEL DISPENSER
PTN	PARTITION
PVC	POLYVINYL CHLORIDE
PVMT	PAVEMENT
PVR	PAVER
POR	PORCELAIN
Q	
QA	QUALITY ASSURANCE
QT	QUARRY TILE
R	
R	RADIUS
RAF	RESILIENT ATHLETIC FLOORING
RASF	RUBBERIZED ASPHALT SHEET FLASHING
RBR	RUBBER
RCP	REINFORCED CONCRETE PIPE
RD	ROOF DRAIN
REINF	REINFORCED, REINFORCEMENT
REF	REFER, REFERENCE
REP	REPRESENTATIVE
REQD	REQUIRED
RO	ROUGH OPENING
RM	ROOM
RV	ROOF VENT
RWAF	RESILIENT WOOD ATHLETIC FLOORING
S	
SACB	SOUND ABSORBING CONCRETE BLOCK
SB	SPLASH BLOCK
SC	SOLID CORE
SCFV	SOLID CORE FLUSH VENEER
SCWV	SOLID CORE WOOD VENEER
SCHED	SCHEDULE
SD	SMOKE DETECTOR
SEC	SECONDARY
SF	SQUARE FEET
SGFT	STRUCTURAL GLAZED FACING TILE
SGL	SINGLE
SH, SHT	SHEET
SHR	SHOWER
SIM	SIMILAR
SJ	SAWN CONTROL JOINT
SLD	SEALED
SND	SANITARY NAPKIN DISPOSAL UNIT
SNT	SEALANT
SNV	SANITARY NAPKIN VENDOR
SPA	SPACES
SQ	SQUARE
SR	SHOWER ROD
SS	STAINLESS STEEL
SSK	SERVICE SINK
STD	STANDARD
STL	STEEL
STOR	STORAGE
STRUCT, STRCT	STRUCTURE, STRUCTURAL
SUS	SUSPENDED
T	
T, TEL	TELEPHONE
T	TOP
TC	TEACHER CABINET
TECH	TECHNICAL
TEMP	TEMPRATURE
TKBD	TACKBOARD
TKS	TACK STRIP
TKSF	TACK SURFACE
TLT	TOILET
TOC	TOP OF CURB
TOD	TOF OF DRAIN
TOM	TOP OF MASONRY
TOS	TOP OF STEEL
TP	TOILET PARTITION
TTD	TOILET TISSUE DISPENSER
TYP	TYPICAL
U	
UBC	UNIFORM NUILDING CODE
UON	UNLESS OTHERWISE NOTED
URS	URINAL SCREEN
UTIL	UTILITY
V	
V	VOLTS
V, VERT	VERTICAL
VCT	VINYL COMPOSITE TILE
VEND	VENDING
VEST	VESTIBULE
VTR	VENT THROUGH ROOF
W	
W	WATTS
W/	WITH
WB	WIND BRACE
WBBP	WIND BRACE BASEPLATE
WC	WATER CLOSET
WD	WOOD
WH	WATER HEATER
WNDW	WINDOW
WO	WITHOUT
WOM	WOMEN
WP	WEATHERPROOF
WPG	WATERPROOFING
WR	WASTE RECEPTICLE
WRGBB	WATER RESISTANT GYPSUM BACKER BOARD
WR-WD	WATER-RESISTIVE TREATED WOOD
WSTRIP	WEATHER-STRIP
WT	WEIGHT
WWF	WELDED WIRE FABRIC

MATERIAL LEGEND

- EARTH (UNDISTURBED)
- EARTH (COMPACTED)
- POROUS FILL (STONE OR GRAVEL, ETC.)
- STRUCTURAL CONCRETE
- BRICK (COMMON OR FACE)
- CONCRETE MASONRY UNITS (CMU)
- CUT STONE
- METAL (LARGE SCALE)
- METAL (SMALL SCALE)
- RESILIENT FLOORING
- ACOUSTICAL CEILING TILE
- TERRAZO
- PLASTER, SAND, CEMENT, GROUT
- GYPSUM DRYWALL
- CERAMIC TILE
- GLASS
- RIGID INSULATION
- BATT INSULATION
- ROUGH WOOD (CONTINIOUS)
- ROUGH WOOD (NON-CONTINIOUS)
- FINISH WOOD
- PLYWOOD

PLAN SYMBOLS

- +445 — NEW OR REQUIRED POINT ELEVATION
- +233.4 — EXISTING POINT ELEVATION
- 334 — EXISTING CONTOURS
- 223 — NEW CONTOURS
- NAME / A101 — ROOM NAME AND NUMBER
- 10 / M — COLUMN REFFERENCE GRID (LETTER, NUMBER)
- 1 / A310 — SECTION
- 1 / A310 — 1 / A310 — BUILDING SECTION
- 1 / A200 — ELEVATION
- 1 / A313 — DETAIL
- 1i — WALL TYPE
- 1i — DOOR NUMBER
- GLZ — COLOR MARK (LETTER)
- LEVEL LINE
- 1 — REVISION # (NUMBER)
- 1 — KEY NOTE
- MATCH LINE

PLAN NORTH

TRUE NORTH

GENERAL

ITEM	SHEET No	SHEET NAME	ISSUED DATE	CURRENT REVISION
	G000	COVER SHEET		
	G001	SHEET INDEX		
	G002	CODE ANALYSIS		
	G003	LIFE SAFETY PLANS		
	G004	SURVEY		

STRUCTURAL

ITEM	SHEET No	SHEET NAME	ISSUE DATE	CURRENT REVISION
	S0	GENERAL STRUCTURAL NOTES		
	S1	FOOTING LAYOUT PLAN		
	S2	COLUMN LAYOUT PLAN		
	S3	FOUNDATION PLAN		
	S4	FOUNDATION DETAILS		
	S5	MEZZANINE FLOOR FRAMING PLAN		
	S6	SECOND FLOOR FRAMING PLAN		
	S7	ROOF FRAMING PLAN		
	S7A	TRUSS DETAILS		
	S8	ROOF FRAMING PLAN		
	S9	STEEL FRAMING ELEVATION		
	S10	STEEL FRAMING ELEVATION		
	S11	STEEL FRAMING ELEVATION		
	S12	SECTION OF ROOF FRAMING		
	S13	SECTION OF ROOF FRAMING		
	S14	SECTION OF ROOF FRAMING		
	S15	SECTION OF ROOF FRAMING		
	S16	SECTION OF ROOF FRAMING		
	S17	SECTION OF ROOF FRAMING		
	S18	SECTION OF ROOF FRAMING		
	S19	SECTION OF ROOF FRAMING		
	S20	SECTION OF ROOF FRAMING		
	S21	GENERAL STEEL FRAMING DETAILS		
	S22	GENERAL STEEL FRAMING DETAILS		
	S23	GENERAL STEEL FRAMING DETAILS		
	S24	GENERAL STEEL FRAMING DETAILS		

ARCHITECTURE

ITEM	SHEET No	SHEET NAME	ISSUE DATE	CURRENT REVISION
	A100	SITE PLAN	4/17/2026	
	A101	ENLARGED SITE PLAN	4/17/2026	
	A110	FIRST FLOOR PLAN	4/17/2026	
	A111	SECOND FLOOR PLAN	4/17/2026	
	A120	REFLECTED CEILING PLAN FIRST FLOOR	4/17/2026	
	A121	REFLECTED CEILING PLAN SECOND FLOOR	4/17/2026	
	A150	ROOF PLAN	4/17/2026	
	A200	3D PERSPECTIVE VIEWS	4/17/2026	
	A210	EXTERIOR ELEVATIONS	4/17/2026	
	A211	EXTERIOR ELEVATIONS	4/17/2026	
	A220	ENLARGED EXTERIOR ELEVATIONS	4/17/2026	
	A221	ENLARGED EXTERIOR ELEVATIONS	4/17/2026	
	A222	ENLARGED EXTERIOR ELEVATIONS	4/17/2026	
	A300	BUILDING SECTIONS	4/17/2026	
	A301	BUILDING SECTIONS	4/17/2026	
	A302	BUILDING SECTIONS	4/17/2026	
	A303	TOWER SECTION	4/17/2026	
	A304	TOWER SECTION	4/17/2026	
	A310	WALL SECTIONS	4/17/2026	
	A311	WALL SECTIONS	4/17/2026	
	A312	WALL SECTIONS	4/17/2026	
	A313	WALL SECTIONS	4/17/2026	
	A314	WALL SECTIONS	4/17/2026	
	A315	WALL SECTIONS	4/17/2026	
	A316	WALL SECTIONS	4/17/2026	
	A317	WALL SECTIONS	4/17/2026	
	A318	WALL SECTIONS	4/17/2026	
	A400	ENLARGED PLANS ENTRANCES	4/17/2026	
	A401	ENLARGED PLAN MEZZANINE STORAGE	4/17/2026	
	A402	ENLARGED PLAN BREAKROOM	4/17/2026	
	A403	ENLARGED PLANS HAND WASH & LAUNDRY RM	4/17/2026	
	A410	ENLARGED PLANS RESTROOMS A121 & 122	4/17/2026	
	A411	ENLARGED PLANS ADA RESTROOMS & VIP	4/17/2026	
	A412	ENLARGED PLANS RESTROOMS 240 & 241	4/17/2026	
	A413	ENLARGED PLANS RESTROOM A206 ADA & 208	4/17/2026	
	A420	ENLARGED PLAN KITCHEN	4/17/2026	
	A430	ENLARGED PLAN CLASSROOMS	4/17/2026	
	A431	ENLARGED PLAN CLASSROOMS	4/17/2026	
	A440	ENLARGED PLANS MENS MASJID	4/17/2026	
	A450	VERTICAL CIRCULATION STAIR 1 DETAILS	4/17/2026	
	A451	VERTICAL CIRCULATION STAIR 1 DETAILS	4/17/2026	
	A460	VERTICAL CIRCULATION STAIR 2 DETAILS	4/17/2026	
	A470	VERTICAL CIRCULATION STAIR 3 DETAILS	4/17/2026	
	A475	VERTICAL CIRCULATION ENTRY STAIR	4/17/2026	
	A480	VERTICAL CIRCULATION ELEVATOR 1	4/17/2026	
	A490	VERTICAL CIRCULATION ELEVATOR 2	4/17/2026	
	A500	DETAILS	4/17/2026	
	A501	DETAILS	4/17/2026	
	A502	DETAILS	4/17/2026	
	A503	DETAILS	4/17/2026	
	A504	DETAILS	4/17/2026	
	A505	DETAILS	4/17/2026	
	A506	DETAILS	4/17/2026	
	A510	ENLARGED PLAN DETAILS	4/17/2026	
	A600	DOOR TYPES	4/17/2026	
	A601	DOOR SCHEDULE	4/17/2026	
	A610	WINDOW SCHEDULE & TYPES	4/17/2026	
	A700	INTERIOR ELEVATIONS MAIN ENTRY	4/17/2026	
	A701	INTERIOR ELEVATIONS SEHEN	4/17/2026	

ARCHITECTURE

ITEM	SHEET No	SHEET NAME	ISSUE DATE	CURRENT REVISION
	A702	INTERIOR ELEVATIONS LOBBIES	4/17/2026	
	A703	INTERIOR ELEVATIONS MASJID	4/17/2026	
	A704	INTERIOR ELEVATIONS MAWAID	4/17/2026	
	A705	INTERIOR ELEVATIONS MADRASAH	4/17/2026	
	A710	INTERIOR PERSPECTIVES	4/17/2026	
	A711	INTERIOR PERSPECTIVES	4/17/2026	
	A800	CASEWORK	4/17/2026	
	A820	MILLWORK - WOOD SHELVING & SHOE RACK	4/17/2026	
	A821	MILLWORK - PILASTERS	4/17/2026	
	A822	MILLWORK - DECORATIVE GUARDRAIL	4/17/2026	
	A823	MILLWORK - NICHES & WINDOWS	4/17/2026	
	A900	FINISH PLAN FIRST FLOOR	4/17/2026	
	A901	FINISH PLAN SECOND FLOOR	4/17/2026	
	A905	FINISH SCHEDULE & DETAILS	4/17/2026	
	A910	FINISH LEGEND SPECIFICS	4/17/2026	
	A950	WALL PARTITIONS	4/17/2026	

MEP

ITEM	SHEET No	SHEET NAME	ISSUE DATE	CURRENT REVISION
	MEP1.01	SITE PLAN		

PLUMBING

ITEM	SHEET No	SHEET NAME	ISSUE DATE	CURRENT REVISION
	P1.00	NOTES AND LEGEND		
	P1.10	FIXTURE SCHEDULES		
	P2.00	FIRST FLOOR - DOMESTIC		
	P2.01	SECOND FLOOR - DOMESTIC		
	P3.00	FIRST FLOOR - SANITARY		
	P3.01	SECOND FLOOR - SANITARY		
	P3.02	FIRST FLOOR - STORM DRAIN		
	P3.03	SECOND FLOOR - STORM DRAIN		
	P3.04	ROOF PLAN - STORM DRAIN		
	P4.00	FIRST FLOOR - DOMESTIC RISER		
	P4.01	SECOND FLOOR - DOMESTIC RISER		
	P4.02	FIRST FLOOR - SANITARY RISER		
	P4.03	SECOND FLOOR - SANITARY RISER		
	P4.04	STORM DRAIN RISER		
	P5.00	DETAILS		

MECHANICAL

ITEM	SHEET No	SHEET NAME	ISSUE DATE	CURRENT REVISION
	M1.00	SYMBOLS NOTES AND LEGEND		
	M1.01	SPECIFICATIONS		
	M1.10	SCHEDULE		
	M2.00	FIRST FLOOR - HVAC		
	M2.01	SECOND FLOOR - HVAC		
	M2.02	ROOF PLAN - HVAC		
	M2.03	KITCHEN PLAN - HVAC		
	M3.00	DETAILS		

ELECTRICAL

ITEM	SHEET No	SHEET NAME	ISSUE DATE	CURRENT REVISION
	E1.00	NOTES AND LEGEND		
	E1.01	NOTES AND LEGEND		
	E1.02	ONE LINE DIAGRAM		
	E1.03	SCHEDULES		
	E2.00	FIRST FLOOR - POWER		
	E2.01	SECOND FLOOR - POWER		
	E2.02	ROOF - POWER		
	E3.00	FIRST FLOOR - LIGHTING		
	E3.01	SECOND FLOOR LIGHTING		
	E4.00	FIRST FLOOR - ALARM		
	E4.01	SECOND FLOOR - ALARM		
	E5.00	DETAILS		
	E5.01	DETAILS		

FIRE PROTECTION

ITEM	SHEET No	SHEET NAME	ISSUE DATE	CURRENT REVISION
	FP1.00	FIRST FLOOR FIRE PROTECTION		
	FP2.00	SECOND FLOOR FIRE PROTECTION		

FSGROUP® ARCHITECTS
16575 Village Drive
Houston, Texas 77040
713 344 1752 Office
www.fsdesignbuild.com

PROJECT NAME

ANJUMAN-E-BURHANI MASJID
800 N Heatherwilde Boulevard, Pflugerville, TX 78660

CONSULTANTS

PROFESSIONAL SEAL

REGISTERED ARCHITECT — SHAMSUDDIN A. SHEIKH — 23631 — STATE OF TEXAS
4.17.2026

ISSUED FOR

ISSUED FOR PERMIT
4/17/2026

REVISIONS

No.	DESCRIPTION	DATE

SHEET TITLE

SHEET INDEX

SCALE AS NOTED

DATE

PROJECT NUMBER 2305

SHEET NUMBER

G001

SHAFT ENCLOSURES

SHALL BE CONSTRUCTED AS FIRE BARRIER	2021 IBC 713.2
SHALL BE 1-HOUR FIRE RATED CONSTRUCTION	2021 IBC 713.4
NOT REQUIRED AT EXIT ACCESS STAIRWAYS	2021 IBC 1019.3.1

EXIT ACCESS

EXIT ACCESS STAIRWAYS SHALL BE SEPARATED BY A DISTANCE OF NOT LESS THAN ONE-THIRD OF THE MAXIMUM OVERALL DIAGONAL OF THE SPACE SERVED.	2021 IBC 1007.1.1.2
MIN. 1 Fc ILLUMINATION ALONG EXIT ACCESS WALKING SURFACE	2021 IBC 1008.2.1
MIN. 10 Fc ILLUMINATION ALONG WALKING SURFACE AT STAIRS	2021 IBC 1008.2.1
MIN. 1 Fc ALONG EXTERIOR PATHWAY TO DISPERSAL AREA OR PUBLIC WAY	2021 IBC 1008.2.3
EXIST ACCESS THROUGH ENCLOSED ELEVATOR LOBBY PERMITTED LEVEL OF PROTECTION OF LOBBY NOT REQUIRED TO EXTEND TO EXIT UNLESS DIRECT ACCESS TO EXIT IS REQUIRED	2021 IBC 1016.2.1
EXIT DISCHARGE TO IDENTIFIED AREA	2021 IBC 1016.2.1
44" MIN. CORRIDOR WIDTH	2021 IBC Table 1020.3
50' MAX. DEAD-END CORRIDOR LENGTH	2021 IBC Table 1020.5.2

ACCESSIBLE MEANS OF EGRESS

MIN. TWO ACCESSIBLE MEANS OF EGRESS REQUIRED	2021 IBC 1009.1
EACH ACCESSIBLE MEANS OF EGRESS SHALL HAVE ACCESSIBLE ROUTE TO PUBLIC WAY	2021 IBC 1009.2
ELEVATOR QUALIFIES AS ONE ACCESSIBLE MEANS OF EGRESS	2021 IBC 1009.2.5
ELEVATOR SHALL HAVE EMERGENCY OPERATION, SIGNALING, AND STANDBY POWER	2021 IBC 1009.4.1
STAIRWAY #2 QUALIFIES AS ONE ACCESSIBLE MEANS OF EGRESS	2021 IBC 1009.2.3

LANDINGS AT EXTERIOR DOORS

LANDINGS AT EXIT DOORS SHALL BE LEVEL WITH BUILDING SLAB	2021 IBC 1010.1.4
LANDINGS AT ELECTRICAL AND SPRINKLER ROOMS MAY STEP DOWN 7" MAX. MAX. 5 OCCUPANTS THESE ROOMS	2021 IBC 1010.1.4.6
LANDINGS AT EXIT DOORS SHALL BE 44" MIN. IN DIRECTION OF TRAVEL	2021 IBC 1010.1.5

THRESHOLDS AT EXTERIOR DOORS

1/2" MAX. THRESHOLD HEIGHT AT EXIT DOORS	2021 IBC 1010.1.6
3/4" MAX. THRESHOLD HEIGHT AT ELECTRICAL AND SPRINKLER ROOMS	

STAIRWAYS

44" MIN. WIDTH FOR OCC LOAD 50 OR MORE	2021 IBC 1011.2
36" MIN. WIDTH FOR OCC LOAD LESS THAN 50	2021 IBC 1011.2.1
SHALL BE EXTENDED TO EXTERIOR WITH AN EXIT PASSAGEWAY	2021 IBC 1023.1

HANDRAILS / GUARDRAILS

HANDRAIL HEIGHT SHALL BE BETWEEN 34" - 38"	2021 IBC 1014.2
HANDRAIL DIAMETER SHALL BE BETWEEN 1 1/4" - 2"	2021 IBC 1014.2
GUARDRAILS REQUIRED AT ROOF EQUIPMENT & OPENINGS WITHIN 10' OF PARAPET RAIL MUST EXTEND 30" PAST EQUIPMENT ALONG PARAPET WITH 21" SPHERE LIMIT	2021 IBC 1015.6
4" SPHERE SHALL NOT PASS THROUGH GUARDRAIL OPENINGS	2021 IBC 1015.4
6" SPHERE SHALL NOT PASS THROUGH TRIANGULAR OPENINGS AT STAIR TREADS	2021 IBC 1015.4

BOLT LOCKS

STORAGE/EQUIP RMS.: FLUSH OR SURFACE BOLTS ACCEPTABLE ON INACTIVE LEAF	2021 IBC 1010.2.5.2
OFFICE DOORS: FLUSH OR SURFACE BOLTS ACCEPTABLE ON INACTIVE LEAF PROVIDED OCC LOAD IS LESS THAN 50 & INACTIVE LEAF IS NOT REQUIRED FOR EXIT ACCESS	2021 IBC 1010.2.5.3

ROOMS WITH ELECTRICAL EQUIPMENT

ELECTRICAL / BATTERY STORAGE ROOMS SHALL HAVE PANIC HARDWARE AT DOORS	2021 IBC 1010.2.9.2

SIGNAGE

"...PROTECT ALL OPENINGS..." SIGNAGE REQUIRED ON WALLS	2021 IBC 703.5.2
"EXTERIOR AREA FOR ASSISTED RESCUE" SIGN REQUIRED AT EXIT DOOR TO THIS AREA	2021 IBC 1009.9.1
DIRECTIONAL SIGNAGE FOR NEAREST ACCESSIBLE MEANS OF EGRESS REQUIRED AT ELEVATOR LANDINGS, INSIDE AREAS OF REFUGE, NON-ACCESSIBLE EXITS	2021 IBC 1009.10
INSTRUCTIONAL SIGNAGE REQUIRED INSIDE AREAS OF REFUGE AND EXTERIOR AREAS FOR ASSISTED RESCUE	2021 IBC 1009.11
100' MAX. SPACING ALONG EXIT PASSAGEWAYS	2021 IBC 1013.1
NOT REQUIRED IN ROOMS THAT REQUIRE ONLY ONE EXIT OR EXIT ACCESS	2021 IBC 1013.1.1
BRAILLE WALL SIGNS REQUIRED AT EXIT DOORS	2021 IBC 1013.4
90 MINUTE EMERGENCY BACKUP REQUIRED AT ILLUMINATED EXIT SIGNS	2021 IBC 1013.6.3
SIGNAGE INSIDE STAIR LANDINGS REQUIRED	2021 IBC 1023.9

OVERALL CODE REVIEW

PROJECT INFORMATION

PROJECT:	SAN ANTONIO MASJID REMODEL
LOCATION:	4254 FARMVIEW LOOP, CONVERSE, TX 78109
PROJECT DESCRIPTION:	REMODEL AND ADDITION TO EXISTING RELIGIOUS FACILITY
BUILDING HEIGHT:	TWO STORY FACILITY
TDLR TABS REGISTRATION No:	TABS 2025024541
AUTOMATIC SPRINKLER SYSTEM:	NFPA-13
TYPE OF CONSTRUCTION:	TYPE V-B
OCCUPANCY:	A-3 / B

BUILDING AREA SUMMARY:

FIRST FLOOR	14,534 SF
SECOND FLOOR	12,030 SF
TOTAL	26,564 SF

ADOPTED BUILDING CODES: BEXAR COUNTY TEXAS

2021 INTERNATIONAL BUILDING CODE with PFLUGERVILLE AMENDEMENTS
2021 INTERNATIONAL MECHANICAL CODE with PFLUGERVILLE AMENDEMENTS
2020 NATIONAL ELECTRICAL CODE with PFLUGERVILLE AMENDEMENTS
2021 INTERNATIONAL PLUMBING CODE with PFLUGERVILLE AMENDEMENTS
2021 INTERNATIONAL FUEL GAS CODE with PFLUGERVILLE AMENDEMENTS
2021 INTERNATIONAL FIRE CODE with PFLUGERVILLE AMENDEMENTS
2018 INTERNATIONAL ENERGY CONSERVATION CODE and ASHRAE 90.1-2016
2012 TEXAS ACCESSIBILITY STANDARDS

FIRE RESISTANCE RATING REQUIREMENTS FOR BUILDING ELEMENTS

2021 IBC Table 601

CONSTRUCTION TYPE "V-B":	REQUIRED	PROVIDED
PRIMARY STRUCTURAL FRAME	0 HR	0 HR
BEARING WALLS (EXTERIOR)	0 HR	0 HR
BEARING WALLS (INTERIOR)	0 HR	0 HR
NON BEARING WALLS (EXTERIOR)	0 HR	0 HR
NON BEARING WALLS (INTERIOR)	0 HR	0 HR
FLOOR CONSTRUCTION	0 HR	0 HR
ROOF CONSTRUCTION	0 HR	0 HR

FIRE-RESISTANCE RATING REQUIREMENTS FOR EXTERIOR WALLS BASED ON FIRE SEPARATION DISTANCE 2021 IBC Table 705.5

CONSTRUCTION TYPE "II-B":	DISTANCE	REQUIRED	PROVIDED
NORTH WALL	> 60'	0 HR	0 HR
SOUTH WALL	> 60'	0 HR	0 HR
EAST WALL	> 60'	0 HR	0 HR
WEST WALL	> 60'	0 HR	0 HR

1-HOUR FIRE BARRIER SEPARATION FOR INTERIOR WALLS REQUIRED BETWEEN A-3 / B OCCUPANCIES - SEE LOCATIONS THIS SHEET. FIRE BARRIER WALLS SHALL EXTEND TO ROOF DECK ABOVE, AND MECHANICAL PENETRATIONS SHALL BE PROTECTED BY RATED DAMPERS OR RATED DUCTWORK. PIPE AND CONDUIT PENETRATIONS SHALL HAVE FIRE STOP SEALANT AT FIRE BARRIER WALL. 2021 IBC Table 508.4

DOORS IN FIRE BARRIER WALLS SHALL BE 60-MINUTE RATED WITH 100 SQUARE INCHES MAX. OF FIRE-RESISTANCE-RATED GLAZING.

GENERAL BUILDING HEIGHT, NUMBER OF STORIES, AND AREA

BUILDING HEIGHT

2021 IBC Table 504.3

ALLOWABLE	75'
ACTUAL	72'

NUMBER OF STORIES

2021 IBC Table 504.4

ALLOWABLE	3
ACTUAL	2

BUILDING AREA

2021 IBC Table 506.2
2021 IBC 506.3

TABULAR ALLOWABLE AREA (S1 SPRINKLERS)	24,000 SF
FRONTAGE INCREASE FACTOR, 100% PERIMETER WITH OPEN SPACE 30' OR GREATER	x 0.75
AREA INCREASE	+ 18,000 SF
TOTAL ALLOWABLE BUILDING AREA	42,000 SF
ACTUAL	26,564 SF

OCCUPANT LOAD CALCULATIONS

2021 IBC 304, 306, 311
2021 IBC Table 1004.5

OCCUPANT LOAD - FIRST FLOOR

CLASSIFICATION	LOAD FACTOR	AREA	OCCUPANTS
A-3 - WORSHIP	DESIGNATED BY SEATS	2,400 SF	124
A-3 - DINING AREA TABLES AND CHAIRS	15	3,620 SF	241
B - OFFICE AREAS	150 GROSS	365 SF	3
S-2 ACCESSORY STORAGE	300	1,044 SF	4
KITCHEN	200 GROSS	1,569 SF	8
			380 OCCS

OCCUPANT LOAD - SECOND FLOOR

CLASSIFICATION	LOAD FACTOR	AREA	OCCUPANTS
A-3 - WORSHIP	DESIGNATED BY SEATS	1,593 SF	80
A-3 - ASSEMBLY CHAIRS ONLY	7	1,150 SF	164
A-3 - CLASSROOMS	20 NET	2,751 SF	136
B - OFFICE AREAS	150 GROSS	962 SF	6
			386 OCCS

TOTAL BOTH FLOORS: 766 OCCS

MEANS OF EGRESS SIZING

NUMBER OF EXITS

2021 IBC Table 1006.3.3

	MINIMUM # REQUIRED	PROVIDED
FIRST FLOOR - 380 OCCS	2	9
SECOND FLOOR - 386 OCCS	2	3

EXIT WIDTH

2021 IBC 1005.3

	MIN. REQUIRED WIDTH	ACTUAL WIDTH
OVERALL COMBINED EXIT WIDTH	766 OCCS x .2" = 154"	(1 DOOR x 34") + (1 DOOR x 46") + (6 DOORS x 68") + (1 DOOR x 92") = 580"

COMMON PATH OF EGRESS TRAVEL

2021 IBC Table 1006.2.1

AREA	ALLOWABLE	MAX. ACTUAL
FIRST FLOOR @ RM 129 SPRINKLERED	75'	27'
SECOND FLOOR @ RM 225 SPRINKLERED	75'	42'

EXIT ACCESS TRAVEL DISTANCE

2021 IBC Table 1017.2

AREA	ALLOWABLE	MAX. ACTUAL
FIRST FLOOR @ RM 102 SPRINKLERED	250'	124'
SECOND FLOOR @ RM 225 SPRINKLERED	250'	207'

PLUMBING FIXTURES

2021 IBC Table 2902.1

MINIMUM NUMBER OF REQUIRED PLUMBING FIXTURES

TOTAL OCCUPANT LOAD = 766
383 MEN
383 WOMEN

FIXTURES	TOILETS MEN 1:150	TOILETS WOMEN 1:75	LAVATORIES MEN 1:200	LAVATORIES WOMEN 1:200	DRINKING FOUNTAINS 1:1,000	SERVICE SINK
FIXTURES REQUIRED	0 (UNISEX)	3	6	2	2 HIGH + LOW REQ.	1
FIXTURES PROVIDED	0	7	9	10	13 2 HIGH + LOW	1

BUILDING INSULATION PER 2021 IECC

BUILDING ENVELOPE COMPLIANCE - PRESCRIPTIVE METHOD:

2021 IECC Table C402.1.3

	MINIMUM REQUIREMENTS	INSULATION PROVIDED	
EXTERIOR WALLS	MIN. R-13 + R-5ci	MIN. R-19 + R-5ci	
ROOF: CONTINUOUS ABOVE DECK	MIN. R-25ci	R-30ci	
EXTERIOR DOORS	MAX. U-VALUE 0.37	MAX. U-VALUE 0.37	
AIR INFILTRATION	SPRAY-FOAM INSULATION AROUND ALL EXTERIOR DOOR AND WINDOW FRAMES	SPRAY-FOAM INSULATION AROUND ALL EXTERIOR DOOR AND WINDOW FRAMES	
ROOF SOLAR REFLECTANCE	MIN. 3-YR AGED SOLAR REFLECTANCE = 55 MIN. 3-YR AGED THERMAL EMITTANCE = .75	MIN. 3-YR AGED SOLAR REFLECTANCE = 55 MIN. 3-YR AGED THERMAL EMITTANCE = .75	2021 IECC C402.3
WINDOWS	MAX. U-VALUE 0.45 MAX. SHGC 0.25	MAX. U-VALUE 0.45 MAX. SHGC 0.25	2021 IECC C402.4

1/30/26, 2:02 PM Project Details

Texas Department of Licensing and Regulation
Architectural Barriers Project Details Page

Project #: TABS2026011313 **Registration Date:** 1/30/2026

https://www.tdlr.texas.gov/TABS/Projects/TABS2026011313

PROJECT

Project Name: Austin Masjid
Project Number: TABS2026011313
Facility Name: Austin Masjid
Location Address: 800 Heatherwilde Blvd.
Pflugerville, TX 78660
Location County: Travis
Start Date: 3/1/2026
Completion Date: 6/30/2027
Estimated Cost: $5,400,000
Type of Work: New Construction
Type of Funds: This project is privately funded, on private land for private use.
Scope of Work: New two-story worship building and site work.
Square Footage: 27,645 ft.²
Are the private funds provided by the tenant? No
Current Status: Project Registered

PERSON FILING FORM

Contact Name: Harry Khapp

RAS

RAS Name: KAM-HUNG KENNETH,WOO
RAS #: 24
RAS Address: 3607 ACACIA DRIVE
SUGAR LAND, TX 77478
RAS Phone: (832) 423-1182

OWNER

Owner Name: Anjuman-e-Burhani Austin, Inc.
Owner Address: 1013 Walter Ct.
Pflugerville, Texas 78660
Owner Phone: (512) 413-5264
Contact Name: Fawaz Hirani

TENANT

Not Assigned

DESIGN FIRM

Design Firm Name: FS Group Architects
Design Firm Address: 16575 Village Drive
Houston, Texas 77040
Design Firm Phone: (713) 344-1752

Registered accessibility specialists (RAS) set and collect the fees for their services. Contact the RAS directly if you have questions about their performing plan review or inspection services.

In accordance with 16 TEX. ADMIN. CODE §68.52, the owner of a building or facility must obtain an inspection from a RAS no later than the first anniversary of the completion of construction. A request for inspection must be made by submitting a written request for inspection to the RAS no later than 30 calendar days after the completion of construction.

https://www.tdlr.texas.gov/TABS/Search/PrintTABS2026011313 1/1

FS GROUP TEAM+BUILD
16575 Village Drive
Houston, Texas 77040
O 713-344-1752
www.fsdesignbuild.com

PROJECT NAME

ANJUMAN-E-BURHANI MASJID
800 N Heatherwilde Boulevard
Pflugerville, TX 78660

CONSULTANTS

PROFESSIONAL SEAL

REGISTERED ARCHITECT KAM-HUNG KENNETH WOO 22631 STATE OF TEXAS
4.17.2026

ISSUED FOR

ISSUED FOR PERMIT
4/17/2026

REVISIONS

No.	DESCRIPTION	DATE

SHEET TITLE
CODE ANALYSIS

SCALE As Indicated
DATE 4/17/2026
PROJECT NUMBER 2305

SHEET NUMBER
G002

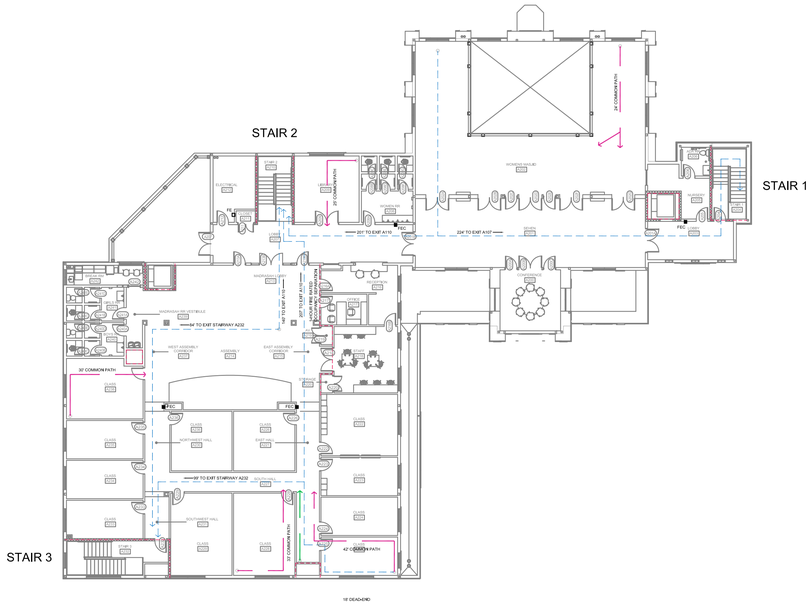

2 SECOND FLOOR = 12,030 SF
Total 26,564 SF

4 G003 NORTH

LIFE SAFETY PLAN - SECOND FLOOR
SCALE : 1/16" = 1'-0"

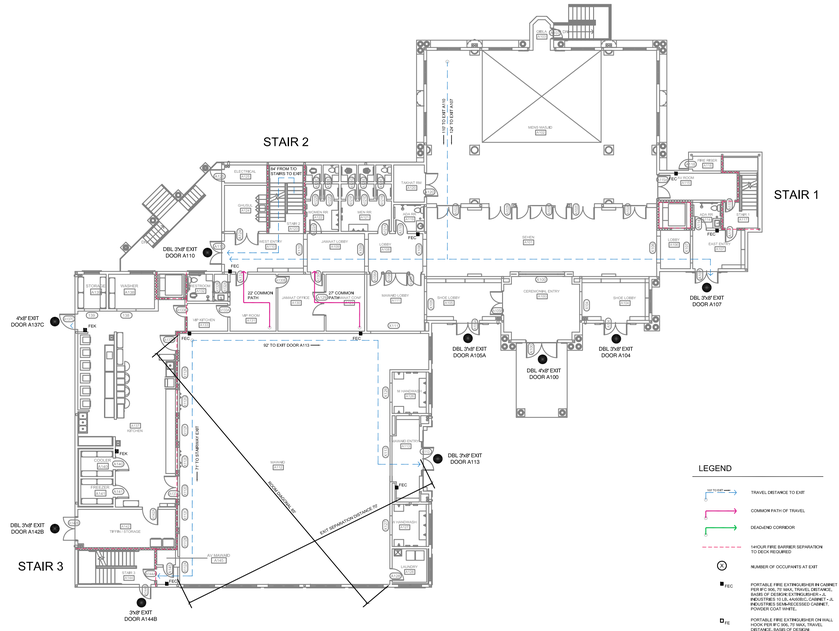

1 FIRST FLOOR = 14,534 SF
Total 26,564 SF

3 G003 NORTH

LIFE SAFETY PLAN - FIRST FLOOR
SCALE : 1/16" = 1'-0"

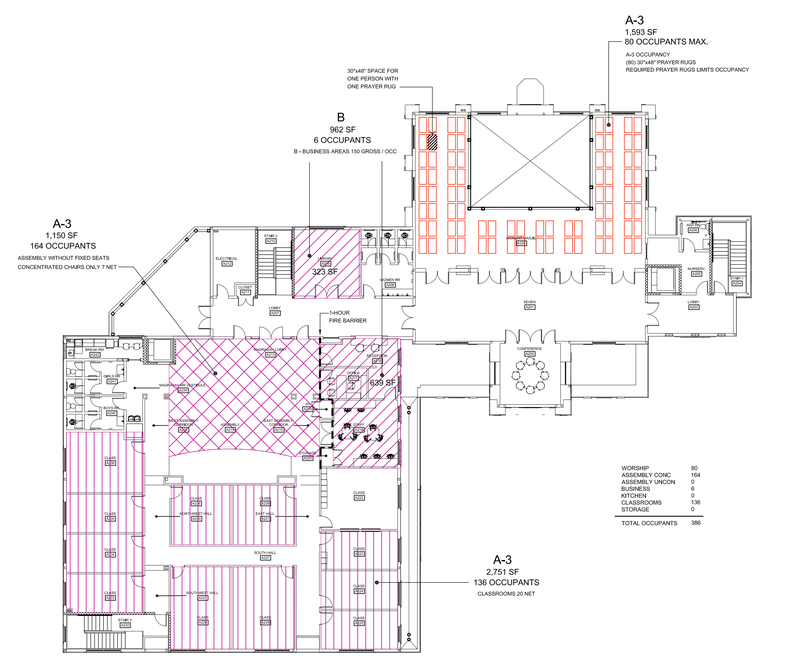

2 SECOND FLOOR = 12,030 SF
Total 26,564 SF

2 G003 NORTH

OCCUPANT LOAD CALCULATIONS - SECOND FLOOR
SCALE : 1/16" = 1'-0"

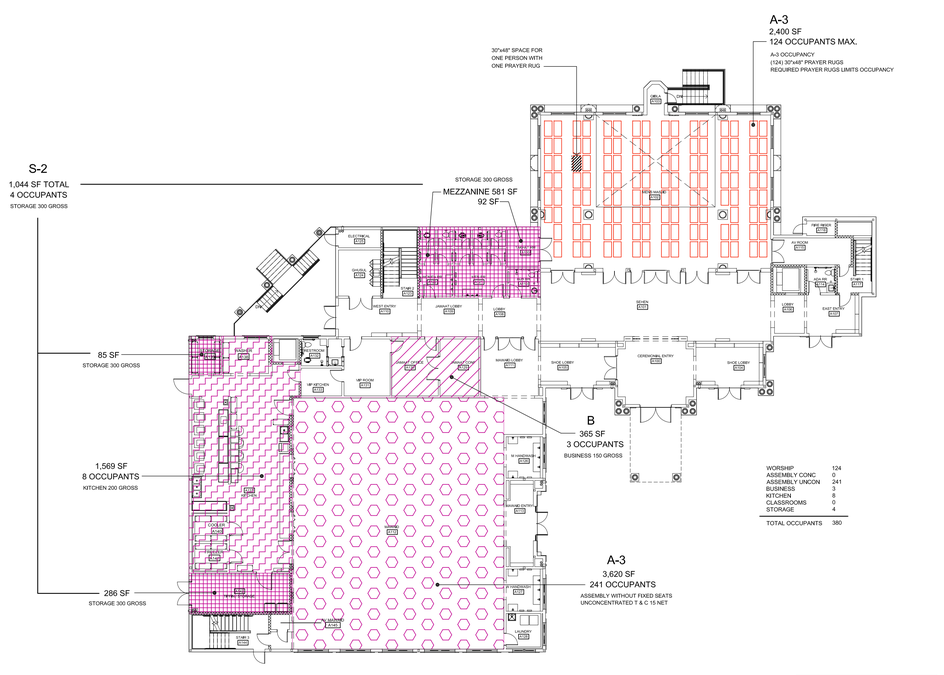

OCCUPANT LOAD	
First Floor	380
Second Floor	386
Total	766

1 FIRST FLOOR = 14,534 SF
Total 26,564 SF

1 G003 NORTH

OCCUPANT LOAD CALCULATIONS - FIRST FLOOR
SCALE : 1/16" = 1'-0"

FSGROUP®
TEAM+BUILD
16575 Village Drive
Houston, Texas 77040
O 713-344-1752
www.fsdesignbuild.com

PROJECT NAME

ANJUMAN-E-BURHANI MASJID
800 N Heatherwilde Boulevard
Pflugerville, TX 78660

CONSULTANTS

PROFESSIONAL SEAL

REGISTERED ARCHITECT FAKHRUDDIN A. SAIFEE 23531 STATE OF TEXAS
4.17.2026

ISSUED FOR

ISSUED FOR PERMIT
4/17/2026

REVISIONS

No.	DESCRIPTION	DATE

SHEET TITLE
LIFE SAFETY PLANS

SCALE As Indicated
DATE 4/17/2026
PROJECT NUMBER 2305

SHEET NUMBER
G003

TREE LIST
13.38" AMERICAN ELM (M)
6" AMERICAN ELM
11.5" WILLOW
14.5" SWEETGUM
12.25" RED OAK
9" MULBERRY (M)
10.25" SWEETGUM
7.5" CEDAR ELM (M)
7.5" COTTONWOOD
6.5" COTTONWOOD
11.25" COTTONWOOD
6.5" WILLOW

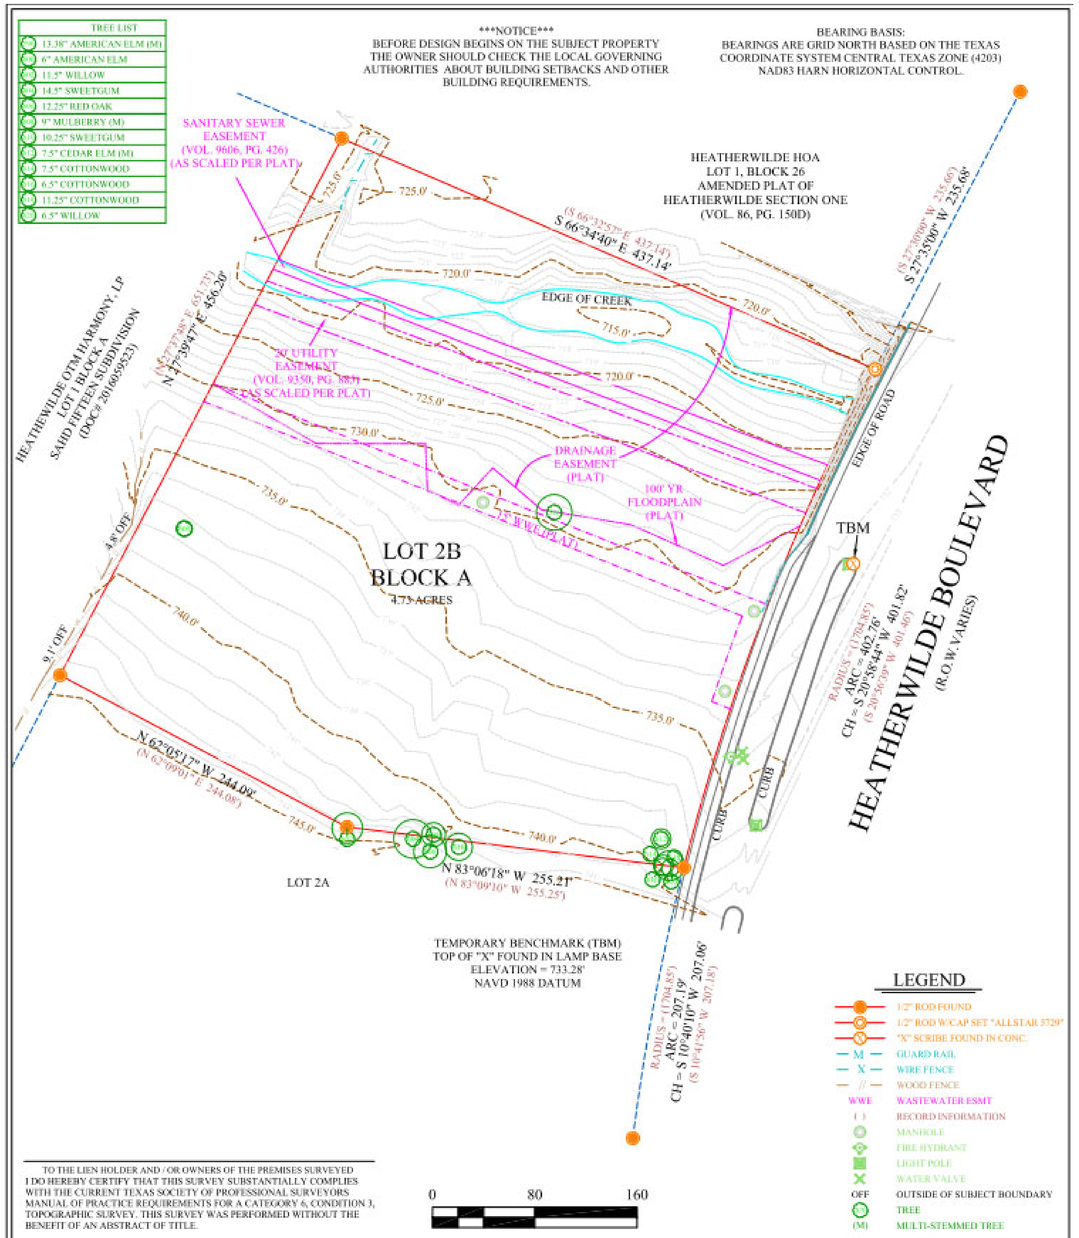

TO THE LIEN HOLDER AND / OR OWNERS OF THE PREMISES SURVEYED I DO HEREBY CERTIFY THAT THIS SURVEY SUBSTANTIALLY COMPLIES WITH THE CURRENT TEXAS SOCIETY OF PROFESSIONAL SURVEYORS MANUAL OF PRACTICE REQUIREMENTS FOR A CATEGORY 6, CONDITION 3, TOPOGRAPHIC SURVEY. THIS SURVEY WAS PERFORMED WITHOUT THE BENEFIT OF AN ABSTRACT OF TITLE.

RESTRICTIONS

RESTRICTIONS:
THIS SURVEY WAS PREPARED WITHOUT THE BENEFIT OF A TITLE COMMITMENT AND THIS SURVEYOR DID NOT RESEARCH THE DEED RECORDS FOR PREVIOUS CONFLICTS IN TITLE, EASEMENTS AND/OR BOUNDARY LINE AGREEMENTS, THEREFORE, CERTAIN EASEMENTS MAY HAVE BEEN GRANTED WHICH ARE NOT REFLECTED HEREON. ONLY THOSE SETBACK LINES, EASEMENTS, BOUNDARY LINES AND INTERESTS WHICH ARE REPRESENTED ON THE PARENT SUBDIVISION PLAT, WHICH IS REFERENCED HEREON, ARE PLOTTED ON THIS SURVEY, NO DOCUMENTS OTHER THAN THOSE CITED ON THIS SURVEY HAVE BEEN EXAMINED.

LEGAL DESCRIPTION

LOT 2B, BLOCK A, REPLAT OF LOT 2, BLOCK A, SAHD FIFTEEN SUBDIVISION INCLUFING A RESUBDIVISION OF LOT 2, BLOCK A SAHD FIFTEEN SUBDIVISION, ACCORDING TO THE MAP OR PLAT THEREOF, RECORDED IN DOCUMENT NO. 200100304, OFFICIAL PUBLIC RECORDS, TRAVIS COUNTY, TEXAS.

N
NW NE
W SCALE 1" = 80' E
SW SE
S

ALLSTAR Land Surveying
9020 ANDERSON MILL RD
AUSTIN, TEXAS 78729
(512) 249-8149 PHONE
(512) 331-5217 FAX
TBPELS FIRM NO: 10135000

F.I.R.M. MAP INFORMATION

THIS PROPERTY DOES LIE WITHIN THE 100 YEAR FLOOD - PLAIN, AND HAS A ZONE "AE" RATING AS SHOWN ON THE FLOOD INSURANCE RATE MAPS F.I.R.M. MAP NO. 48453C0260J PANEL: 0260J DATED: 08/08/2014

THIS CERTIFICATION IS FOR INSURANCE PURPOSES ONLY AND IS NOT A GUARANTEE THAT THIS PROPERTY WILL OR WILL NOT FLOOD. CONTACT YOUR LOCAL FLOOD PLAIN ADMINISTRATOR FOR THE CURRENT STATUS OF THIS TRACT.

ADDRESS

ANJUMAN-E-BURHANI (AUSTIN), INC.
800 HEATHERWILDE BOULEVARD
PFLUGERVILLE, TRAVIS COUNTY, TEXAS

SURVEY DATE:	APRIL 13, 2021	FIELDED BY:	JAKE SMITH	04/12/2021
TITLE CO.:	-	CALC. BY:	CHRIS ZOTTER	04/13/2021
G.F. NO.:	-	DRAWN BY:	DAMIAN SMITH	04/13/2021
JOB NO.:	A0312021	UPDATE BY:	-	-
		RPLS CHECK:	EDWARD RUMSEY	04/13/2021

FSGROUP ARCHITECTS
16575 Village Drive
Houston, Texas 77040
713 344 1752 Office
www.fsdesignbuild.com

PROJECT NAME

ANJUMAN-E-BURHANI MASJID
800 N Heatherwilde Boulevard, Pflugerville, TX 78660

CONSULTANTS

PROFESSIONAL SEAL

REGISTERED ARCHITECT SAMIRUDDIN A. KHAN 22631 STATE OF TEXAS
4.17.2026

ISSUED FOR

ISSUED FOR PERMIT
4/17/2026

REVISIONS

No.	DESCRIPTION	DATE

SHEET TITLE

SURVEY

SCALE AS NOTED

DATE

PROJECT NUMBER 2305

SHEET NUMBER

G004

COORDINATION

1. ONLY LARGE OPENINGS IN STRUCTURAL FRAMING MEMBERS ARE SHOWN ON THE STRUCTURAL DRAWINGS. HOWEVER, ALL SLEEVES, EMBEDS, INSERTS, OPENINGS AND FRAMES THAT ARE NECESSARY FOR THE WORK SHALL BE PROVIDED. THE CONTRACTOR SHALL COORDINATE WITH ALL TRADES SIZES, LOCATIONS AND PLACEMENT. ALL OPENINGS AND EMBEDDED ITEMS WHICH HAVE AN EFFECT ON THE STRUCTURE SHALL BE SUBMITTED TO THE ENGINEER FOR REVIEW.
2. REFER TO ARCHITECTURAL, MECHANICAL, ELECTRICAL AND PLUMBING DRAWINGS FOR FLOOR ELEVATIONS, LOCATION OF DEPRESSED OR ELEVATED FLOOR AREAS, SLOPES AND DRAINS.
3. CONTRACTOR SHALL COORDINATE THE REQUIREMENTS FOR BUILDING EQUIPMENT SUPPORTED ON OR FROM THE STRUCTURE. SUBMITTALS IDENTIFY ALL EQUIPMENT INCLUDING SIZE, DIMENSIONS, CLEARANCES, ACCESSIBILITY, WEIGHTS AND REACTIONS. ANY DEVIATIONS FROM SPECIFIED EQUIPMENT SHALL BE NOTED ON THE SUBMITTALS.
4. SHOP DRAWINGS SHALL BE PREPARED FOR ALL STRUCTURAL ITEMS AND SUBMITTED FOR REVIEW BY THE ENGINEER. CONTRACT DRAWINGS SHALL NOT BE REPRODUCED AND USED AS SHOP DRAWINGS. ALL ITEMS DEVIATING FROM THE CONTRACT DRAWINGS OR FROM PREVIOUSLY SUBMITTED SHOP DRAWINGS SHALL BE NOTED.
5. THE DETAILS DESIGNATED AS "TYPICAL DETAILS" APPLY GENERALLY TO THE DRAWINGS IN ALL AREAS WHERE CONDITIONS ARE SIMILAR TO THOSE DESCRIBED IN THE DETAILS.

SUBSTITUTIONS

1. ALL REQUESTS FOR SUBSTITUTIONS OF MATERIALS OR DETAILS SHOWN IN THE CONTRACT DOCUMENTS SHALL BE SUBMITTED FOR APPROVAL DURING THE BIDDING PERIOD. ONCE BIDS ARE ACCEPTED, PROPOSED SUBSTITUTIONS WILL BE CONSIDERED ONLY WHEN THEY ARE OFFICIALLY SUBMITTED WITH AN IDENTIFIED SAVINGS TO BE DEDUCTED FROM THE CONTRACT.

CODES

1. BUILDING CODE: 2024 INTERNATIONAL BUILDING CODE AS ADOPTED BY THE CITY.
2. STRUCTURAL CONCRETE: BUILDING CODE REQUIREMENTS FOR REINFORCED CONCRETE, AMERICAN CONCRETE INSTITUTE, ACI 318–19.
3. MASONRY: BUILDING CODE REQUIREMENTS FOR CONCRETE MASONRY STRUCTURES, AMERICAN CONCRETE INSTITUTE, ACI 530–13 / ASCE 5–13 / TMS 402–13.
4. STRUCTURAL STEEL: MANUAL OF STEEL CONSTRUCTION, LOAD AND RESISTANCE FACTOR DESIGN, AMERICAN INSTITUTE OF STEEL CONSTRUCTION, FIFTEENTH EDITION.
5. LIGHT GAUGE STEEL: SPECIFICATION FOR THE DESIGN OF COLD FORMED STEEL STRUCTURAL MEMBERS, AMERICAN IRON AND STEEL INSTITUTE, LATEST EDITION.
6. WOOD FRAMING: NATIONAL DESIGN SPECIFICATIONS FOR WOOD CONSTRUCTION WITH SUPPLEMENT, NATIONAL FOREST AND PAPER PRODUCTS ASSOCIATION, 2015.
7. STRUCTURAL PLYWOOD: PLYWOOD DESIGN SPECIFICATION, AMERICAN PLYWOOD ASSOCIATION, LATEST EDITION.
8. PREFABRICATED FLOOR TRUSS JOISTS: PRODUCTS SHALL BE PROVEN BY TESTING AS DEMONSTRATED EITHER BY IBC AND NRB ACCEPTANCE.

DESIGN LOADS

1. LIVE LOADS. (AS PER IBC 2024 & ASCE 7–16)
   - OFFICE (NOT INCL. PARTITIONS) 50 PSF
   - PUBLIC AREAS, CORRIDORS, LOBIES 100 PSF
   - MECHANICAL ROOMS 150 PSF
   - STORAGE (MINIMUM) 125 PSF
   - KITCHEN–COMMERCIAL (MINIMUM) 125 PSF
   - RETAIL 75 PSF
   - CLASSROOMS 40 PSF
   - SINGLE FAMILY RESIDENTIAL:
     i) TYPICAL U.N.O. 40 PSF
   - ATTIC SPACE 10 PSF
   - BALCONIES 60 PSF
   - RESTROOMS 50 PSF
   - STAIRS 100 PSF
   - PARTITION AT AREAS WITH 20 PSF 80 PSF LIVE LOAD OR LESS
   - AWNINGS OR CANOPIES 5 PSF
2. DEAD LOADS INCLUDE THE SELF WEIGHT OF THE STRUCTURAL ELEMENTS AND THE FOLLOWING SUPERIMPOSED LOADS:
   - CEILING AND MECHANICAL AT ROOF 10 PSF
   - CEILING AND MECHANICAL AT FLOOR 5 PSF
   - THE MINIMUM ALLOWED ROOF LIVE LOAD IS 20 PSF, UNLESS A ROOF LOAD REDUCTION CAN BE APPLIED. REFER TO SECTIONS 1603.1, 1603.1.2 AND 1607.10, ALSO TABLE 1607.1 OF THE 2024 IBC.
3. WIND LOADS (AS PER IBC 2024). AND IN ACCORDANCE WITH ASCE 7–16.
   WIND LATERAL LOAD ON STRUCTURAL FRAME IS BASED ON THE FOLLOWING:
   I) BASIC WIND SPEED 115 MPH
   II) WIND IMPORTANCE FACTOR 1.00
   III) WIND EXPOSURE B
   IV) INTERNAL PRESSURE COEFFICIENT (+/–)0.18.
   V) COMPONENTS AND CLADDING DESIGN WIND PRESSURE

EFFECTIVE AREA:	$10F^2$
ZONE1 +8.90 PSF;	–21.80 PSF
ZONE2 +8.90 PSF;	–36.50 PSF
ZONE3 +8.90 PSF;	–55.0 PSF
ZONE4 +21.80 PSF;	–23.60 PSF
ZONE5 +21.80 PSF;	–29.10 PSF
EFFECTIVE AREA:	$50F^2$
ZONE1 +7.60 PSF;	–20.50 PSF
ZONE2 +7.60 PSF;	–27.50 PSF
ZONE3 +7.60 PSF;	–33.10 PSF
ZONE4 +19.50 PSF;	–21.30 PSF
ZONE5 +19.50 PSF;	–24.60 PSF
EFFECTIVE AREA:	$100F^2$
ZONE1 +7.00 PSF;	–19.90 PSF
ZONE2 +7.00 PSF;	–23.60 PSF
ZONE3 +7.00 PSF;	–23.60 PSF
ZONE4 +18.50 PSF;	–20.40 PSF
ZONE5 +18.50 PSF;	–22.60 PSF

4. EARTHQUAKE LOAD AS PER IBC 2024, AND IN ACCORDANCE WITH ASCE 7–16.
   (A) RISK CATEGORY II
   (B) ROOF SNOW LOAD, Pg
   (C) SEISMIC DESIGN DATA
   (I) SEISMIC IMPORTANCE FACTOR, Ie=1
   (II) MAPPED SPECTRAL RESPONSE ACCELERATION PARAMETERS Ss=0.054 & S1=0.033
   (III) DESIGN SPECTRAL RESPONSE ACCELERATION PARAMETERS, Sds=0.047 & Sd1=0.033
   (IV) BASIC SEISMIC FORCE RESISTING SYSTEM– STEEL FRAME WITH LATERAL BRACINGS.
   (V) DESIGN BASE SHEAR 7.55 KIPS
   (VI) SEISMIC RESPONSE MODIFICATION COEFFICIENTS Cs=0.07 (Sms)
   (VII) RESPONSE MODIFICATION COEFFICENTS, R=0.05 (Sm1)
   (VIII) ANALYSIS PROCEDURE USED – FINITE ELEMENT METHOD.
   (IX) DESIGN CATEGORY "A" AND SITE CLASS "C"
5. LOADING FOR MECHANICAL ROOMS AND KITCHENS ARE BASED ON THE WEIGHTS OF EQUIPMENT AND CONCRETE PADS AS INDICATED ON THE CONTRACT DOCUMENTS. ANY REVISIONS IN EQUIPMENT TYPE, SIZE, OR QUANTITY SHALL BE REPORTED TO THE ARCHITECT IMMEDIATELY FOR VERIFICATION OF THE STRUCTURAL DESIGN.
6. FLOOR AND ROOF LIVE LOADS HAVE NOT BEEN REDUCED.

TESTING LABORATORY SERVICES

1. WORK SPECIFIED HEREIN SHALL BE PERFORMED BY A QUALIFIED INDEPENDENT TESTING LABORATORY, SELECTED AND PAID BY THE OWNER.
2. PIER DRILLING OPERATION: MAKE CONTINUOUS INSPECTIONS TO DETERMINE THAT THE PROPER BEARING STRATUM IS OBTAINED AND UTILIZED FOR BEARING AND THAT THE SHAFTS ARE CLEAN AND DRY BEFORE POURING CONCRETE.
3. FILLING AND BACKFILLING OPERATION:
   - ANALYZE BACKFILL SAMPLES DELIVERED BY THE CONTRACTOR TO DETERMINE COMPLIANCE WITH GRADATION AND QUALITY REQUIREMENTS OF THE GEOTECHNICAL REPORT.
   - MAKE IN PLACE COMPACTION TESTS FOR MOISTURE CONTENT, MOISTURE DENSITY RELATIONSHIP, AND DENSITY OF MATERIALS IN PLACE. PERFORM ONE TEST FOR EACH 5000 SQUARE FEET OF AREA PER LIFT.
4. CONCRETE INSPECTION AND TESTING:
   - SECURE COMPOSITE SAMPLES OF CONCRETE AT THE JOBSITE IN ACCORDANCE WITH ASTM C172.
   - MOLD AND CURE THREE SPECIMENS FROM EACH SAMPLE IN ACCORDANCE WITH ASTM C31. TEST SPECIMENS IN ACCORDANCE WITH ASTM C39. TWO SPECIMENS SHALL BE TESTED AT 28 DAYS FOR ACCEPTANCE AND ONE SHALL BE TESTED AT SEVEN DAYS FOR INFORMATION.
   - PERFORM ONE STRENGTH TEST (THREE CYLINDERS) FOR EACH 100 CUBIC YARDS OF FRACTION THEREOF, OF EACH MIX DESIGN PLACED IN ONE DAY.
   - MAKE ONE SLUMP TEST FOR EACH SET OF CYLINDERS FOLLOWING THE PROCEDURAL REQUIREMENTS OF ASTM C143 AND C172.
   - DETERMINE TOTAL AIR CONTENT OF AIR ENTRAINED CONCRETE IN ACCORDANCE WITH ASTM C231. PERFORM ONE TEST FOR EACH STRENGTH TEST.
5. CONCRETE REINFORCEMENT: INSPECT ALL CONCRETE REINFORCING STEEL AND EMBEDDED METAL ASSEMBLIES PRIOR TO PLACEMENT OF CONCRETE FOR COMPLIANCE WITH CONTRACT DOCUMENTS AND SHOP DRAWINGS. ALL INSTANCES OF NON–COMPLIANCE SHALL BE IMMEDIATELY BROUGHT TO THE ATTENTION OF THE CONTRACTOR FOR CORRECTION, AND IF UNCORRECTED, REPORTED TO THE ENGINEER.
6. STRUCTURAL MASONRY: PROVIDE A QUALIFIED MASONRY INSPECTOR TO INSPECT ALL MASONRY WORK ON A PERIODIC BASIS. INSPECT WORK IN PROGRESS AT LEAST ONCE FOR EVERY 5000 SQUARE FEET OF WALL LAID, BUT NOT LESS THAN ONCE A DAY.
   - INSPECTIONS: INSPECT THE PLACEMENT OF REINFORCING, MORTAR AND GROUT MIXING OPERATIONS, BEDDING OF MORTAR FOR EACH TYPE OF UNIT AND PLACING OF UNITS.
   - PRISM TESTS: DETERMINE THE COMPRESSIVE STRENGTH OF CLAY MASONRY BY THE PRISM TEST METHOD IN ACCORDANCE WITH ASTM C 1314. PRISMS SHALL BE LAID IN STACK BOND IN STRETCHER POSITION, A MINIMUM OF 2 UNITS HIGH, AND HAVE A HEIGHT–TO–THICKNESS RATIO BETWEEN 1.3 AND 5.0. APPLY MORTAR TO FACE SHELLS AND WEBS. TEST THREE SPECIMENS OF EACH TYPE OF MASONRY UNIT FOR EACH 5000 SQUARE FEET OF WALL PLACED.
7. EXPANSION ANCHORS: PROVIDE CONTINUOUS INSPECTION OF EXPANSION BOLT INSTALLATION TO ENSURE THAT HOLES ARE OF THE SPECIFIED SIZE, AND THAT BOLTS ARE PROPERLY INSTALLED INCLUDING APPLICATION OF MINIMUM INSTALLATION TORQUES.
8. STRUCTURAL STEEL: FIELD INSPECTION OF PROPER ERECTION OF ALL MEMBERS, VISUAL EXAMINATION OF ALL FIELD WELDING, VISUAL INSPECTION OF ALL BOLTS, INSPECTION OF ALL SHOP FABRICATED MEMBERS UPON ARRIVAL AT THE JOBSITE FOR CONFORMANCE WITH ACCEPTED FABRICATION AND ERECTION DRAWINGS, VERIFICATION OF WELDER'S CERTIFICATES.

BUILDING PAD PREPARATION

1. STRUCTURAL FILL MATERIAL SHALL HAVE A PLASTICITY INDEX NO GREATER THEN 12, AND A LIQUID LIMIT LESS THAN 35. GRADATION OF MATERIAL SHALL BE AS FOLLOWS:
   PERCENT FINER ON 1–1/4" SCREEN 100%
   PERCENT FINER ON 1" SCREEN 95%–100%
   PERCENT FINER ON 3/4" SCREEN 70%–95%
   PERCENT FINER ON 3/8" SCREEN 30%–90%
   PERCENT FINER ON NO. 4 SIEE 30%–80%
   PERCENT FINER ON NO. 40 SIEE 15%–70%
2. PRIOR TO PLACING FILL MATERIAL, REMOVE ALL ORGANIC AND OTHER DELETERIOUS MATERIAL FROM THE EXISTING SUBGRADE FOR A DISTANCE OF 3'–0" BEYOND BUILDING LINE. ALL EXPOSED SURFACES SHALL THEN BE SCARIFIED TO A DEPTH OF 6 INCHES, WATERED AS REQUIRED AND RECOMPACTED TO A MINIMUM OF 95 PERCENT OF THE MAXIMUM DRY DENSITY AS DEFINED BY ASTM D 698 (STANDARD PROCTOR TEST) AT A MOISTURE CONTENT WITHIN 3 PERCENT OF THE OPTIMUM MOISTURE CONTENT.
3. STRUCTURAL FILL SHALL BE PLACED IN 6 INCH LOOSE LIFTS, WATERED AS REQUIRED AND COMPACTED TO A MINIMUM OF 95 PERCENT OF THE MAXIMUM DRY DENSITY AS DEFINED IN ASTM D 698 AT A MOISTURE CONTENT WITHIN 3 PERCENT OF THE OPTIMUM MOISTURE CONTENT.
4. COMPACTION AND MOISTURE CONTENT OF SUBGRADE AND EACH LIFT OF STRUCTURAL FILL SHALL BE INSPECTED AND APPROVED BY A QUALIFIED ENGINEERING TECHNICIAN, SUPERVISED BY A GEOTECHNICAL ENGINEER.
5. STRUCTURAL FILL SHALL NOT BE PLACED BEYOND THE LIMITS OF THE EXTERIOR BUILDING STRUCTURE.
6. PROVIDE A 10 MIL POLYETHYLENE VAPOR BARRIER. PLACE VAPOR BARRIER IN ACCORDANCE WITH MANUFACTURER'S RECOMMENDATION ON TOP OF STRUCTURAL FILL.
7. BUILDING PAD PREPARATION INFORMATION IS BASED ON A GEOTECHNICAL REPORT PROVIDED BY CAPITAL GEOTECHNICAL SERVICES, LLC, REPORT JULY 23, 2024. BEARING CAPACITY 2,500 PSF. BEARING CAPACITY 2,500 PSF. OPTION UNDER–CUT 2.5 FEET AND REPLACE WITH COMPACTED SELTECT FILL.

SLAB ON GROUND:

1. SOIL SUPPORT SYSTEM : THE SOIL SUPPORT SYSTEM SHOULD BE WELL DRAINED AND PROVIDE ADEQUATE AND UNIFORM LOAD–BEARING SUPPORT.
2. BASE MATERIAL : THE MATERIAL SHOULD BE A COMPACTIBLE, EASY–TO–TRIM, GRANULAR FILL THAT WILL REMAIN STABLE AND SUPPORT CONSTRUCTION TRAFFIC. A CLEAN, FINE–GRADED MATERIAL WITH AT LEAST 10 PERCENT TO 30 PERCENT OF PARTICLES PASSING A NO:100 SIEVE BUT NOT CONTAMINATED WITH CLAY, SILT, OR ORGANIC MATERIAL IS RECOMMENDED.
3. VAPOR BARRIER :IF A VAPOR BARRIER OR VAPOR RETARDER IS REQUIRED DUE TO LOCAL CONDITIONS, THESE PRODUCTS SHOULD BE PLACED UNDER A MINIMUM OF 4" OF TRIMABLE, COMPACTIBLE, GRANULAR FILL (NOT SAND). A USUALLY GRADED FROM 1 1/2" TO 2" DOWN TO ROCK DUST, IS SUITABLE. FOLLOWING COMPACTION, THE SURFACE CAN BE CHOCKED OFF WITH A FINE GRADED MATERIAL TO REDUCE FRICTION BETWEEN THE BASE MATERIAL AND THE SLAB. THE RECOMMENDED POLYETHYLENE FILM A THICKNESS OF NOT LESS THAN 10 MILS BE USED.
4. SAW–CUT JOINTS: THE RECOMMENDED SAW CUTTING SHOULD BE PERFORMED
   (I) BEFORE CONCRETE STARTS TO COOL, (ii) AS SOON AS THE CONCRETE SURFACE IS FIRM ENOUGH TO BE TORN OR DAMAGED BY THE BLADE, AND (iii) BEFORE RANDOM – DRYING – SHRINKAGE CRACKS CAN FORM IN THE CONCRETE SLAB. IF SAWING IS UNDULY DELAYED,THE CONCRETE CAN CRACK RANDOMLY BEFORE IT IS SAWED. ADDITIONALLY, DELAY CAN GENERATE CRACKS THAT RUN OFF FROM THE SAW BLADE TOWARD THE EDGE OF THE SLAB AT AN OBTUSE OR SKEWED ANGLE TO THE SAW CUT.
5. JOINT FILLING : WHERE THERE ARE WET CONDITIONS, HYGIENIC AND DUST–CONTROL REQUIREMENTS, OR WHERE THE FLOOR IS SUBJECTED TO TRAFFIC BY SMALL, HARD–WHEELED VEHICLES SUCH AS FORKLIFTS, CONTRACTION & CONSTRUCTION JOINTS SHOULD BE FILLED AND PROTECTED WITH A SEMIRIGID EPOXY THAT GIVES ADEQUATE SUPPORT TO THE JOINT EDGES AND HAS SUFFICIENT RESISTANCE TO WEAR.

CAST IN PLACE CONCRETE

1. CAST IN PLACE CONCRETE SHALL MEET THE FOLLOWING REQUIREMENTS:

		28 DAYS AGGREGATE		
CLASS	STRENGTH	TYPE	SIZE	SLUMP USE
A	3000 PSI	33"	3"–4"	ALL, U.N.O.
B	3000 PSI	33"	5"–7"	DRILLED PIERS

2. PROVIDE 5 PERCENT PLUS OR MINUS 1 1/2 PERCENT OF ENTRAINED AIR IN CONCRETE PERMANENTLY EXPOSED TO THE WEATHER AND ELSEWHERE AT THE CONTRACTORS OPTION. DO NOT USE ENTRAINED AIR IN DRILLED PIERS.
3. HORIZONTAL CONSTRUCTION JOINTS IN CONCRETE POURS SHALL BE PERMITTED ONLY WHERE INDICATED ON THE DRAWINGS. ALL VERTICAL CONSTRUCTION JOINTS SHALL BE MADE IN THE CENTER OF SPANS IN ACCORDANCE WITH THE TYPICAL DETAILS. CONTRACTOR SHALL SUBMIT PROPOSED LOCATIONS FOR CONSTRUCTION JOINTS NOT SHOWN ON DRAWINGS FOR REVIEW BY THE ARCHITECT AND STRUCTURAL ENGINEER. ADDITIONAL CONSTRUCTION JOINTS MAY REQUIRE ADDITIONAL REINFORCING AS SPECIFIED BY THE ENGINEER WHICH SHALL BE PROVIDED BY THE CONTRACTOR AT NO ADDITIONAL COST TO THE OWNER.
4. EMBEDDED CONDUITS, PIPES, AND SLEEVES SHALL MEET THE REQUIREMENTS OF ACI 318–98, SECTION 6.3, INCLUDING THE FOLLOWING:
   - CONDUITS AND PIPES EMBEDDED WITHIN A SLAB, WALL, OR BEAM (OTHER THAN THOSE PASSING THROUGH) SHALL NOT BE LARGER IN OUTSIDE DIMENSION THAN 1/3 THE OVERALL THICKNESS OF THE SLAB, WALL OR BEAM IN WHICH THEY ARE EMBEDDED.
   - CONDUITS, PIPES AND SLEEVES SHALL NOT BE SPACED CLOSER THAN THREE DIAMETERS OR WIDTHS ON CENTER.
5. CONCRETE POURS SHALL NOT EXCEED 5000 SQUARE FEET OR 100 LINEAR FEET ON EACH SIDE WITHOUT PRIOR APPROVAL BY THE ARCHITECT FOR EACH POUR.

CONCRETE REINFORCING

1. REINFORCING STEEL SHALL BE DEFORMED NEW BILLET STEEL BARS IN ACCORDANCE WITH ASTM A615 GRADE 60.
2. DETAILING OF REINFORCING STEEL SHALL CONFORM TO THE AMERICAN CONCRETE INSTITUTE DETAILING MANUAL.
3. ALL HOOKS AND BENDS IN REINFORCING BARS SHALL CONFORM TO ACI DETAILING STANDARDS UNLESS SHOWN OTHERWISE.
4. PROVIDE REINFORCING BARS IN ACCORDANCE WITH THE BAR BENDING DIAGRAM IF BAR TYPES ARE SPECIFIED. IN UNSCHEDULED BEAMS, SLABS, COLUMNS AND WALLS DETAIL REINFORCING AS FOLLOWS:
   - LAP TOP REINFORCING BARS AT MID SPAN.
   - LAP BOTTOM REINFORCING BARS AT THE SUPPORTS.
   - LAP VERTICAL BARS IN COLUMNS AND WALLS ONLY AT FLOOR LINES, UNLESS NOTED OTHERWISE.
   - LAP REINFORCING BARS 38 BAR DIAMETERS MINIMUM, UNLESS NOTED OTHERWISE.
   - PROVIDE STANDARD HOOKS IN TOP BARS AT CANTILEVER AND DISCONTINUOUS ENDS OF BEAMS, WALLS AND SLABS.
   - PROVIDE CORNER BARS FOR ALL HORIZONTAL BARS AT THE INSIDE AND OUTSIDE FACES OF INTERSECTING BEAMS OR WALLS. CORNER BARS ARE NOT REQUIRED IF TOP, BOTTOM, OR HORIZONTAL BARS ARE HOOKED.
5. WELDING OF REINFORCING STEEL WILL NOT BE PERMITTED.
6. HEAT SHALL NOT BE USED IN THE FABRICATION OR INSTALLATION OF REINFORCEMENT.
7. REINFORCING STEEL CLEAR COVER SHALL BE AS FOLLOWS:
   - GRADE BEAMS –1 1/2" TOP, 3" BOTTOM, 2" SIDE (FORMED), 3" SIDE (PLACED AGAINST EARTH)
   - DRILLED PIERS –3" BOTTOM, 3" SIDES
   - SLABS ABOVE GRADE –1"
8. SUBMITTAL: SUBMIT SHOP DRAWINGS FOR FABRICATION, BENDING, AND PLACEMENT OF CONCRETE REINFORCEMENT. COMPLY WITH ACI 315 "DETAILS AND DETAILING OF CONCRETE REINFORCEMENT". DO NOT REPRODUCE THE CONTRACT DRAWINGS FOR USE AS SHOP DRAWINGS.

STRUCTURAL MASONRY

1. CONCRETE MASONRY UNITS SHALL BE HOLLOW LOAD BEARING TYPE N–1 UNITS WHICH CONFORM TO ASTM C90, WITH A MINIMUM COMPRESSIVE STRENGTH OF 1900 PSI.
2. CLAY MASONRY UNITS SHALL BE EITHER FACING BRICK UNITS OR STRUCTURAL CLAY FACING TILE UNITS WHICH CONFORM TO ASTM C216 OR ASTM C212, RESPECTIVELY, BOTH WITH A MINIMUM COMPRESSIVE STRENGTH OF 1400 PSI.
3. MINIMUM COMPRESSIVE PRISM STRENGTH OF THE MASONRY (F'M) SHALL BE 1500 POUNDS PER SQUARE INCH WHEN TESTED AT 28 DAYS.
4. CHASES SHALL BE BUILT IN AND NOT CUT IN. CHASES SHALL BE PLUMB AND SHALL BE MINIMUM ONE–UNIT LENGTH FROM JAMBS OF OPENINGS. ANCHORS, WALL PLUGS, ACCESSORIES AND OTHER ITEMS TO BE BUILT IN SHALL BE INSTALLED AS THE MASONRY WORK PROGRESSES. ALL CUTTING AND FITTING OF MASONRY, INCLUDING THAT REQUIRED TO ACCOMMODATE THE WORK OF OTHER SECTIONS SHALL BE DONE BY MASONS WITH MASONRY SAWS.
5. MORTAR SHALL CONFORM TO ASTM C270, TYPE S, BY PROPORTION. MASONRY CEMENT SHALL NOT BE USED.
6. COARSE GROUT SHALL CONFORM TO ASTM C476, BY PROPORTION, WITH A MAXIMUM AGGREGATE SIZE OF 1/2".
7. REINFORCE CONCRETE MASONRY UNIT AND STRUCTURAL CLAY FACING TILE UNIT JOINTS WITH LADDER TYPE HOT DIP GALVANIZED COLD–DRAWN STEEL CONFORMING TO ANSI/ASTM A82, WITH (NO. 9 GAUGE OR 3/16 INCH) SIDE RODS WITH NO. 9 GAUGE CROSS RODS. SPACE JOINT REINFORCING AT 16" O.C. UNLESS NOTED OTHERWISE. PROVIDE "TRIROD" JOINT REINFORCING WHERE 6" OR WIDER MASONRY UNITS BACKUP BRICK MASONRY VENEER. LAP JOINT REINFORCING 14" AT SPLICES. JOINT REINFORCING SHALL BE DISCONTINUOUS AT CONTROL AND EXPANSION JOINTS.
8. PROVIDE REINFORCED AND GROUTED VERTICAL CELLS OF CONCRETE MASONRY UNITS AND STRUCTURAL CLAY FACING TILE UNITS AT 48" ON CENTER UNLESS NOTED OTHERWISE ON THE DRAWINGS. REINFORCING SHALL CONSIST OF #4 BARS. GROUT AND REINFORCE THE FIRST CELL AT THE ENDS OF WALLS AND AT CORNERS.
9. REINFORCE EACH CELL OF CONCRETE MASONRY UNITS AND STRUCTURAL CLAY FACING TILE UNITS UNITS EACH SIDE OF FRAMED OPENINGS WITH 1–#4 VERTICAL. GROUT CELL FULL HEIGHT OF WALL.
10. LAP REINFORCING BARS IN GROUTED MASONRY 36 BAR DIAMETERS MINIMUM AT FOUNDATIONS AND 48 BAR DIAMETERS AT ALL OTHER LOCATIONS, UNLESS NOTED OTHERWISE. EXCEPT AT FOUNDATIONS, SPLICES IN REINFORCING SHALL BE STAGGERED SO THAT NOT MORE THAN 1/2 OF ALL BARS ARE SPLICED AT THE SAME LOCATION.
11. PROVIDE ADJUSTABLE UNIT TIES IN BED JOINTS OF MASONRY UNITS SHOWN ON PLAN ATTACHED TO STEEL COLUMNS AT 16" O.C., VERTICALLY.
12. Z–TIES SHALL BE PROVIDED IN ALL MASONRY SURFACES USED AS A FORM FOR TIES SHALL BE HOT DIP GALVANIZED, 6" LONG WITH A 2" HOOK AT EACH END, UNLESS NOTED OTHERWISE.
13. PROVIDE 1" CLEAR COVER BETWEEN TIES OR LONGITUDINAL REINFORCING AND THE INSIDE FACE OF MASONRY USED AS FORMS IN GROUTED BEAMS, PILASTERS AND COLUMNS.

STRUCTURAL STEEL

1. STRUCTURAL STEEL SHALL CONFORM TO ASTM SPECIFICATION A992 OR A572, GRADE 50 EXCEPT WHERE A36 IS NOTED ON PLAN, EXCEPT THAT MISCELLANEOUS PLATES, ANGLES, AND CHANNELS MAY BE A572, GRADE 50 OR A36. STEEL PIPE SHALL CONFORM TO ASTM SPECIFICATION A53, TYPE E OR S, GRADE B. RECTANGULAR HOLLOW STRUCTURAL STEEL SECTIONS SHALL CONFORM TO ASTM SPECIFICATION A 500, GRADE B, FY=46 KSI. ROUND HOLLOW STRUCTURAL STEEL SECTIONS SHALL CONFORM TO ASTM SPECIFICATION A 500, GRADE B, FY=42 KSI.
2. COLUMN BASE PLATES SHALL BE GROUTED WITH A NON–SHRINK, HIGH STRENGTH NONMETALLIC GROUT.
3. SPLICING OF STRUCTURAL STEEL MEMBERS IS PROHIBITED WITHOUT PRIOR APPROVAL OF THE ENGINEER AS TO LOCATION AND TYPE OF SPLICE TO BE MADE. ANY MEMBER HAVING SPLICE NOT SHOWN AND DETAILED ON SHOP DRAWINGS WILL BE REJECTED.
4. ALL WELDS DENOTED AS MOMENT CONNECTION OR FULL PENETRATION WELD SHALL BE ULTRASONICALLY OR X–RAY CERTIFIED BY AN INDEPENDENT TESTING AGENCY.
5. CONTRACTOR SHALL COORDINATE STRUCTURAL STEEL FIREPROOFING REQUIREMENTS. ALL INTERIOR STRUCTURAL STEEL, INCLUDING STEEL JOISTS, SCHEDULED OR INDICATED TO RECEIVE SPRAY APPLIED FIREPROOFING SHALL BE DELIVERED TO THE PROJECT SITE UNPRIMED. STEEL EXPOSED TO CORROSIVE CONDITIONS AFTER INSTALLATION SHALL BE PRIMED WITH A PROTECTIVE COATING WHICH DOES NOT DIMINISH THE BOND BETWEEN THE SPRAY APPLIED FIREPROOFING, AND THE STEEL SUBSTRATE. ANY PRIMER, AND/OR COATING APPLIED TO STRUCTURAL STEEL SHALL BE APPROVED FOR USE IN THE APPLICABLE U.L. FIRE RESISTANCE ASSEMBLY USED ON THE PROJECT. CONTRACTOR SHALL PROTECT ANY UNPRIMED STRUCTURAL STEEL FROM DETRIMENTAL EFFECTS OF CORROSION, AS REQUIRED, UNTIL THE STEEL IS ENCLOSED AND PROTECTED BY THE NEW CONSTRUCTION.
6. SHOP PAINTING: PAINT STRUCTURAL STEEL WITH ONE COAT OF MANUFACTURER'S STANDARD RED OXIDE PRIMER APPLIED AT A RATE TO PROVIDE A UNIFORM DRY FILM THICKNESS OF 2.5 MILS.
7. SUBMITTAL: PROVIDE DRAWINGS SHOWING DETAILS FOR FABRICATION AND SHOP ASSEMBLY OF MEMBERS, ERECTION PLANS AND DETAILS. INCLUDE DETAILS OF CONNECTIONS, CAMBER, WELD PROFILES AND SIZES AND SPACING. SHOP AND ERECTION DRAWINGS SHALL NOT BE MADE USING REPRODUCTIONS OF THE CONTRACT DRAWINGS.

STRUCTURAL STEEL CONNECTIONS

1. WELDING SHALL CONFORM TO ANSI/AWS D1.1, LATEST EDITION.
2. BOLTS CONFORM TO ASTM A325. BOLTS SHALL BE DESIGNED USING VALUES FOR BEARING TYPE BOLTS WITH THREAD ALLOWED IN THE SHEAR PLANE.
3. STRUCTURAL STEEL CONNECTIONS NOT SPECIFICALLY DETAILED ON THE DRAWINGS SHALL BE DESIGNED AND DETAILED BY THE CONTRACTOR UNDER THE DIRECT SUPERVISION OF A REGISTERED ENGINEER LICENSED IN THE STATE OF TEXAS. SEALED CALCULATIONS FOR ALL CONNECTIONS DESIGNED BY THE CONTRACTOR SHALL BE SUBMITTED FOR THE ARCHITECT'S FILES.
4. BEAM CONNECTIONS SHALL BE DESIGNED AND DETAILED AS FOLLOWS, UNLESS NOTED OTHERWISE ON THE DRAWINGS:
   - CONNECTIONS SHALL BE AISC TYPE 2 SIMPLE FRAMING CONNECTIONS. SHEAR TAB CONNECTIONS SHALL NOT BE USED.
   - IN GENERAL, SHOP CONNECTIONS SHALL BE BOLTED OR WELDED AND FIELD CONNECTIONS SHALL BE BOLTED.
   - WHERE INDICATED, CONNECTIONS SHALL BE DESIGNED FOR THE SCHEDULED SHEAR FORCE, THE SHEAR FORCE INDICATED ON THE DRAWINGS AS "V= ", AND THE HORIZONTAL FORCE INDICATED AS "H= ".
   - IF NOT INDICATED ON THE DRAWINGS, CONNECTIONS SHALL BE DESIGNED FOR 55 PERCENT OF THE TOTAL LOAD CAPACITY FOR THE BEAM SPAN SHOWN IN THE BEAM TABLES IN SECTION 2 OF THE AISC MANUAL, NINTH EDITION.
   - THE MINIMUM NUMBER OF ROWS OF BOLTS SHALL BE 1/6 OF THE BEAM DEPTH WITH ANY FRACTION BE ROUNDED TO THE NEXT HIGHER NUMBER.
   - BOLTS SHALL BE "SNUG TIGHT", U.N.O.
   - SHORT SLOTTED HOLES SHALL BE PERMITTED PROVIDED WASHERS ARE INSTALLED IN ACCORDANCE WITH AISC REQUIREMENTS. WASHERS SHALL BE HARDENED WHERE A325 BOLTS ARE UTILIZED.
5. WIND BRACE AND TRUSS CONNECTIONS SHALL BE DESIGNED AND DETAILED AS FOLLOWS, UNLESS NOTED OTHERWISE ON THE DRAWINGS:
   - CONNECTIONS SHALL BE WELDED.
   - CONNECTIONS SHALL BE DESIGNED AND DETAILED FOR THE FORCES SHOWN ON THE DRAWINGS.
   - IF FORCES ARE NOT INDICATED ON THE DRAWINGS, CONNECTIONS SHALL BE DESIGNED TO DEVELOP THE FULL TENSILE CAPACITY OF THE MEMBERS.
6. FOR CONNECTIONS NOT SPECIFICALLY ADDRESSED BY THESE NOTES OR THE DRAWINGS, PROVIDE FILLET WELDS AT ALL CONTACT SURFACES SUFFICIENT TO DEVELOP THE TENSILE STRENGTH OF THE SMALLER MEMBER AT THE JOINT.
7. MOMENT CONNECTIONS INDICATED ON DRAWINGS AS "MC" SHALL BE WELDED TO DEVELOP THE FULL CAPACITY OF THE MEMBER ON BOTH SIDES OF SUPPORTING MEMBER.
8. ROOF EDGES ANGLES SHALL BE CONTINUOUS AND SHALL BE SPLICED ONLY AT SUPPORTS. SPLICES SHALL BE BUTT–WELDED TO DEVELOP FULL CAPACITY OF THE MEMBER.
9. FILLET WELDS WITH NO SIZE SPECIFIED SHALL BE 3/16", OR MINIMUM SIZE REQUIRED BY AISC, WHICHEVER IS LARGER.

SLABS ON PERMANENT METAL FORM DECK

1. STEEL FOR DECK SHALL CONFORM TO ASTM A446, GRADE E, WITH A GALVANIZED COATING CONFORMING TO ASTM A525, G90 COATING CLASS.
2. LAP ENDS OF DECK 2" AT SUPPORTS AND 1 CORRUGATION AT SIDES. WELD DECK TO SUPPORTS WITH 3 PUDDLE WELDS PER SHEET PER BEARING USING 1/2" WELD WASHERS. ATTACH DECK TO CONCRETE SUPPORTS USING THREE 3/16" POWDER ACTUATED PINS PER SHEET PER BEARING.

METAL ROOF DECK

1. ROOF DECK SHALL BE GALVANIZED WITH A CLASS G90 COATING
2. ROOF DECK SHALL BE CONTINUOUS OVER FOUR OR MORE

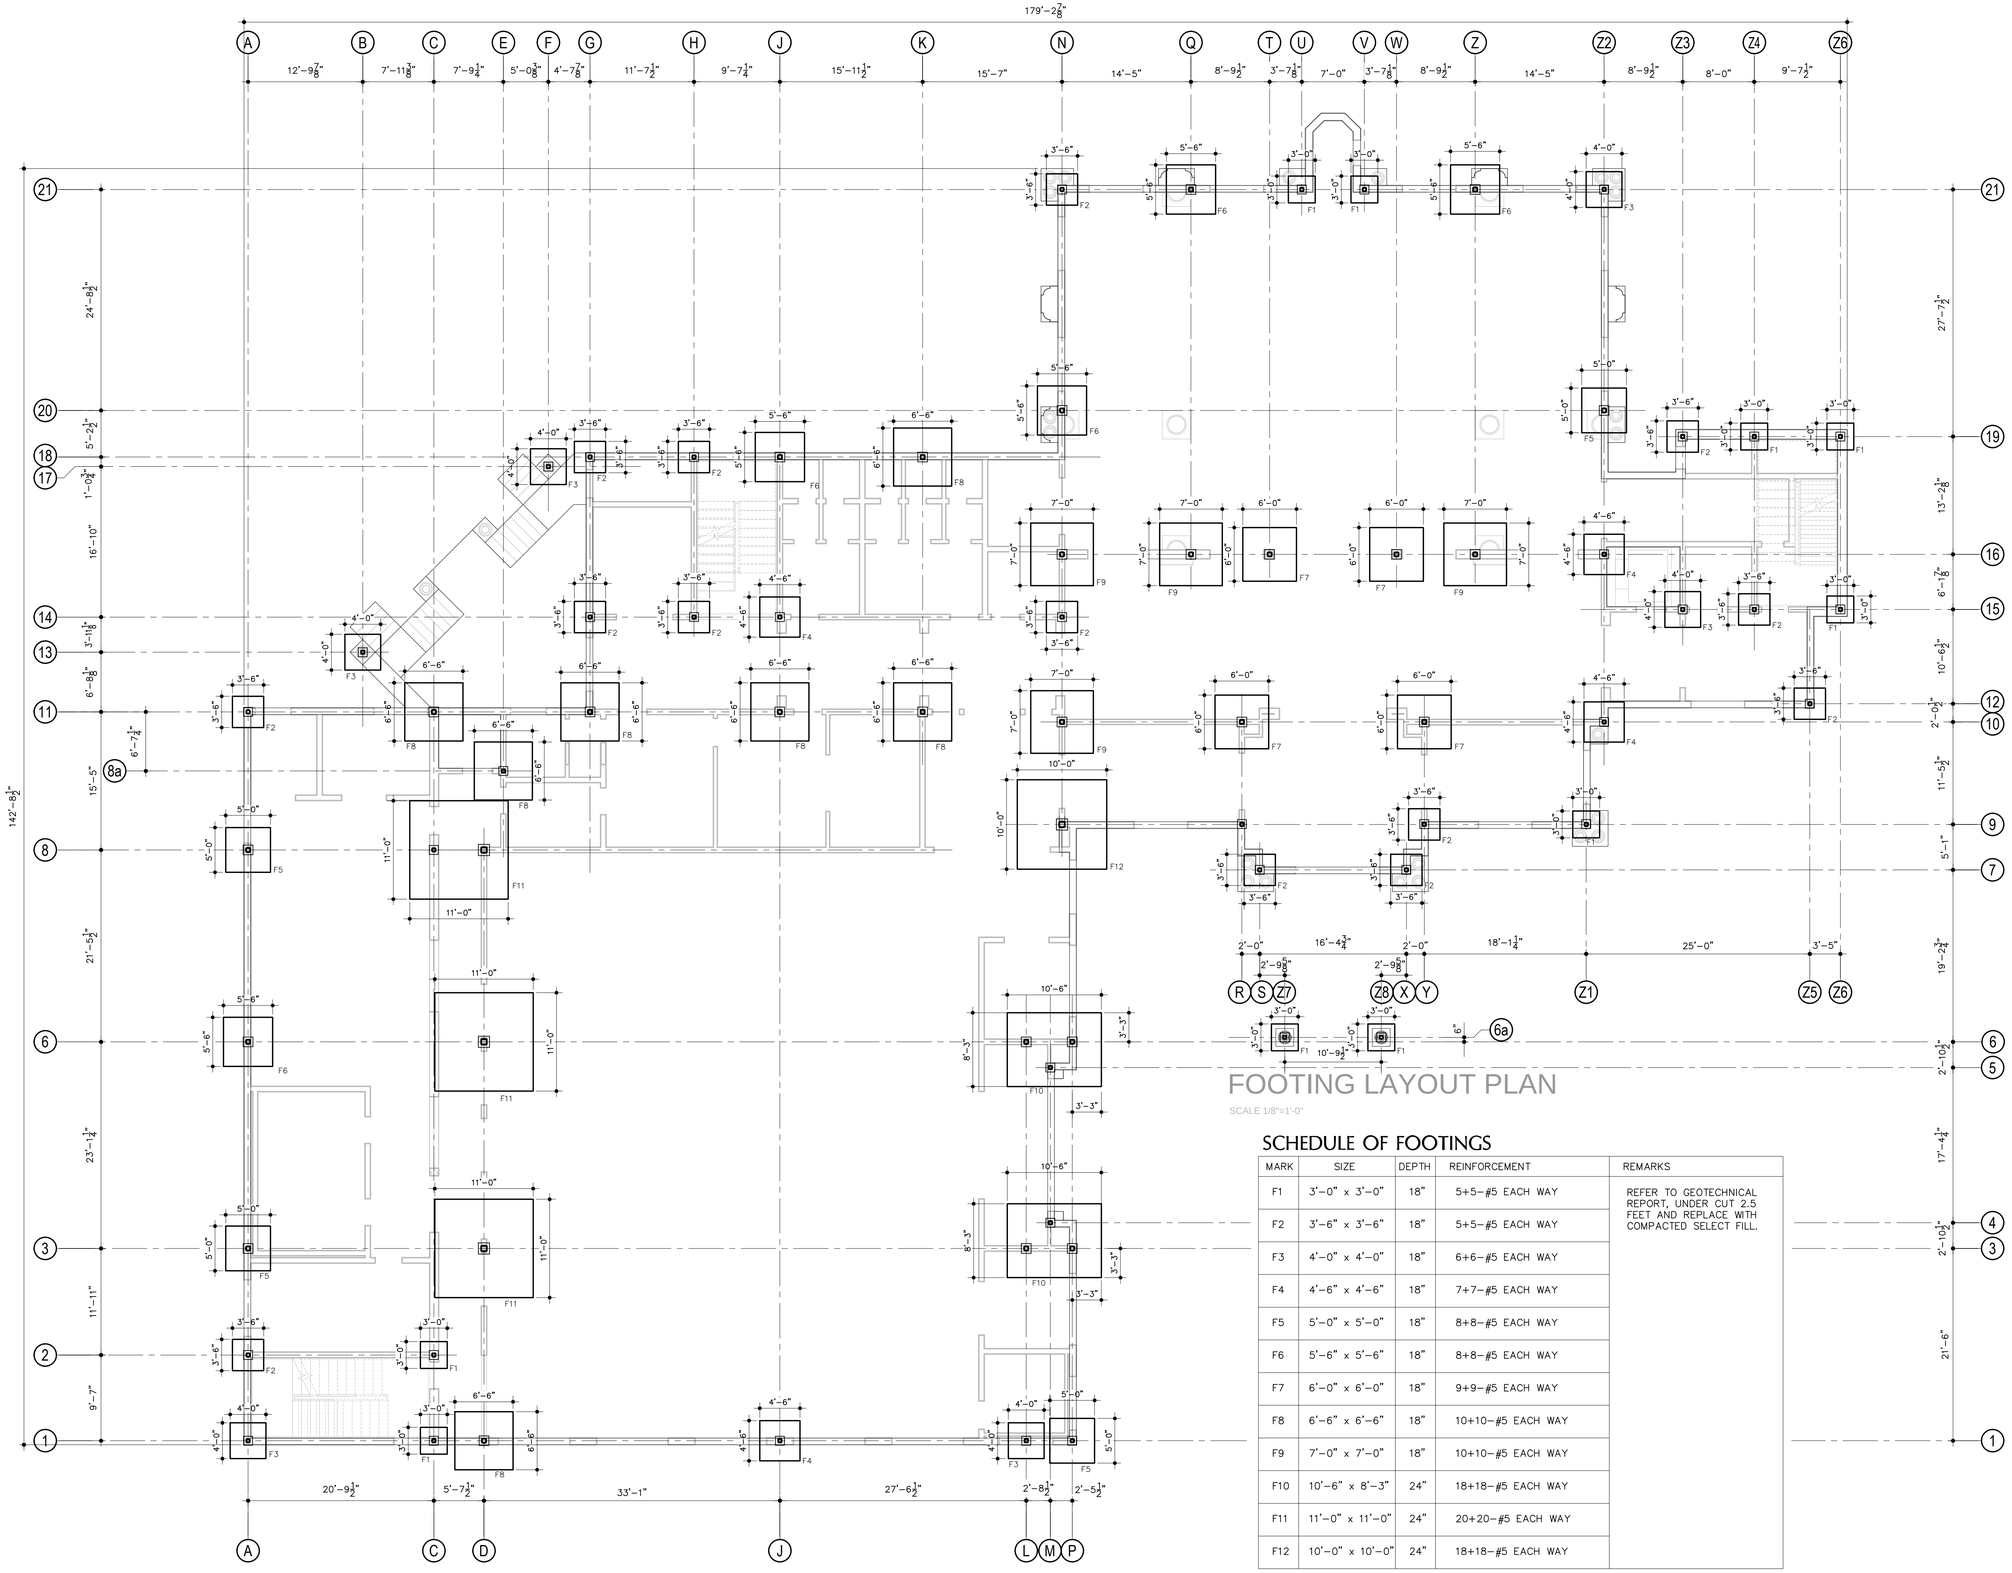

FOOTING LAYOUT PLAN

SCALE 1/8"=1'-0"

SCHEDULE OF FOOTINGS

MARK	SIZE	DEPTH	REINFORCEMENT	REMARKS
F1	3'-0" x 3'-0"	18"	5+5-#5 EACH WAY	REFER TO GEOTECHNICAL REPORT, UNDER CUT 2.5 FEET AND REPLACE WITH COMPACTED SELECT FILL.
F2	3'-6" x 3'-6"	18"	5+5-#5 EACH WAY	
F3	4'-0" x 4'-0"	18"	6+6-#5 EACH WAY	
F4	4'-6" x 4'-6"	18"	7+7-#5 EACH WAY	
F5	5'-0" x 5'-0"	18"	8+8-#5 EACH WAY	
F6	5'-6" x 5'-6"	18"	8+8-#5 EACH WAY	
F7	6'-0" x 6'-0"	18"	9+9-#5 EACH WAY	
F8	6'-6" x 6'-6"	18"	10+10-#5 EACH WAY	
F9	7'-0" x 7'-0"	18"	10+10-#5 EACH WAY	
F10	10'-6" x 8'-3"	24"	18+18-#5 EACH WAY	
F11	11'-0" x 11'-0"	24"	20+20-#5 EACH WAY	
F12	10'-0" x 10'-0"	24"	18+18-#5 EACH WAY	

THE SEAL APPEARING ON THIS DOCUMENT WAS AUTHORIZED BY MIRZA TAHIR BAIG, P.E., #82577 ON 04/17/2026
FIRM REGISTRATION F-4951

Rev.	Description	Date	Drawn
6			
5	ISSUED FOR APPROVAL	04/17/26	
4	ISSUED FOR APPROVAL	10/23/25	
3	ISSUED FOR APPROVAL	09/25/25	
2	ISSUED FOR APPROVAL	09/03/25	
1	ISSUED FOR APPROVAL	06/12/25	
0	ISSUED FOR APPROVAL	05/30/25	

PROFESSIONAL STRUCIVIL ENGINEERS, INC.
CIVIL AND STRUCTURAL ENGINEERS
2205 WEST PARMER LANE, SUITE 210, AUSTIN, TX 78727 | TEL. 512.238.6422 | pscei@psceinc.com

Project: ANJUMAN-E-BURHANI MASJID
800 N HEATHERWILDE BLOULEVARD
CITY OF PFLUGERVILLE, TEXAS 78660

Title: FOOTING LAYOUT PLAN

PROJECT 30728

SHEET S1 OF 24

NOTE: SHALL VERIFY ALL DIMENSIONS AND EXISTING CONDITIONS AT THE SITE BEFORE PROCEEDING WITH EACH PHASE OF HIS WORK AND BE RESPONSIBLE FOR SAME. NO WARRANTY, EXPRESSED OR IMPLIED, IS MADE AS TO THE ACCURACY OF ANY INFORMATION CONTAINED ON THIS PLAN OR PLANS. CONTRACTOR SHALL KEEP THIS DRAWING AS AN INSTRUMENT OF SERVICE AND SHALL REMAIN THE PROPERTY OF THE PSCE, INC. AND SHALL NOT BE REUSED, REPRODUCED IN ANY MANNER, OR RELEASED FOR CONSTRUCTION, WITHOUT THE WRITTEN PERMISSION OF THE PSCE, INC. ALL RIGHTS RESERVED.

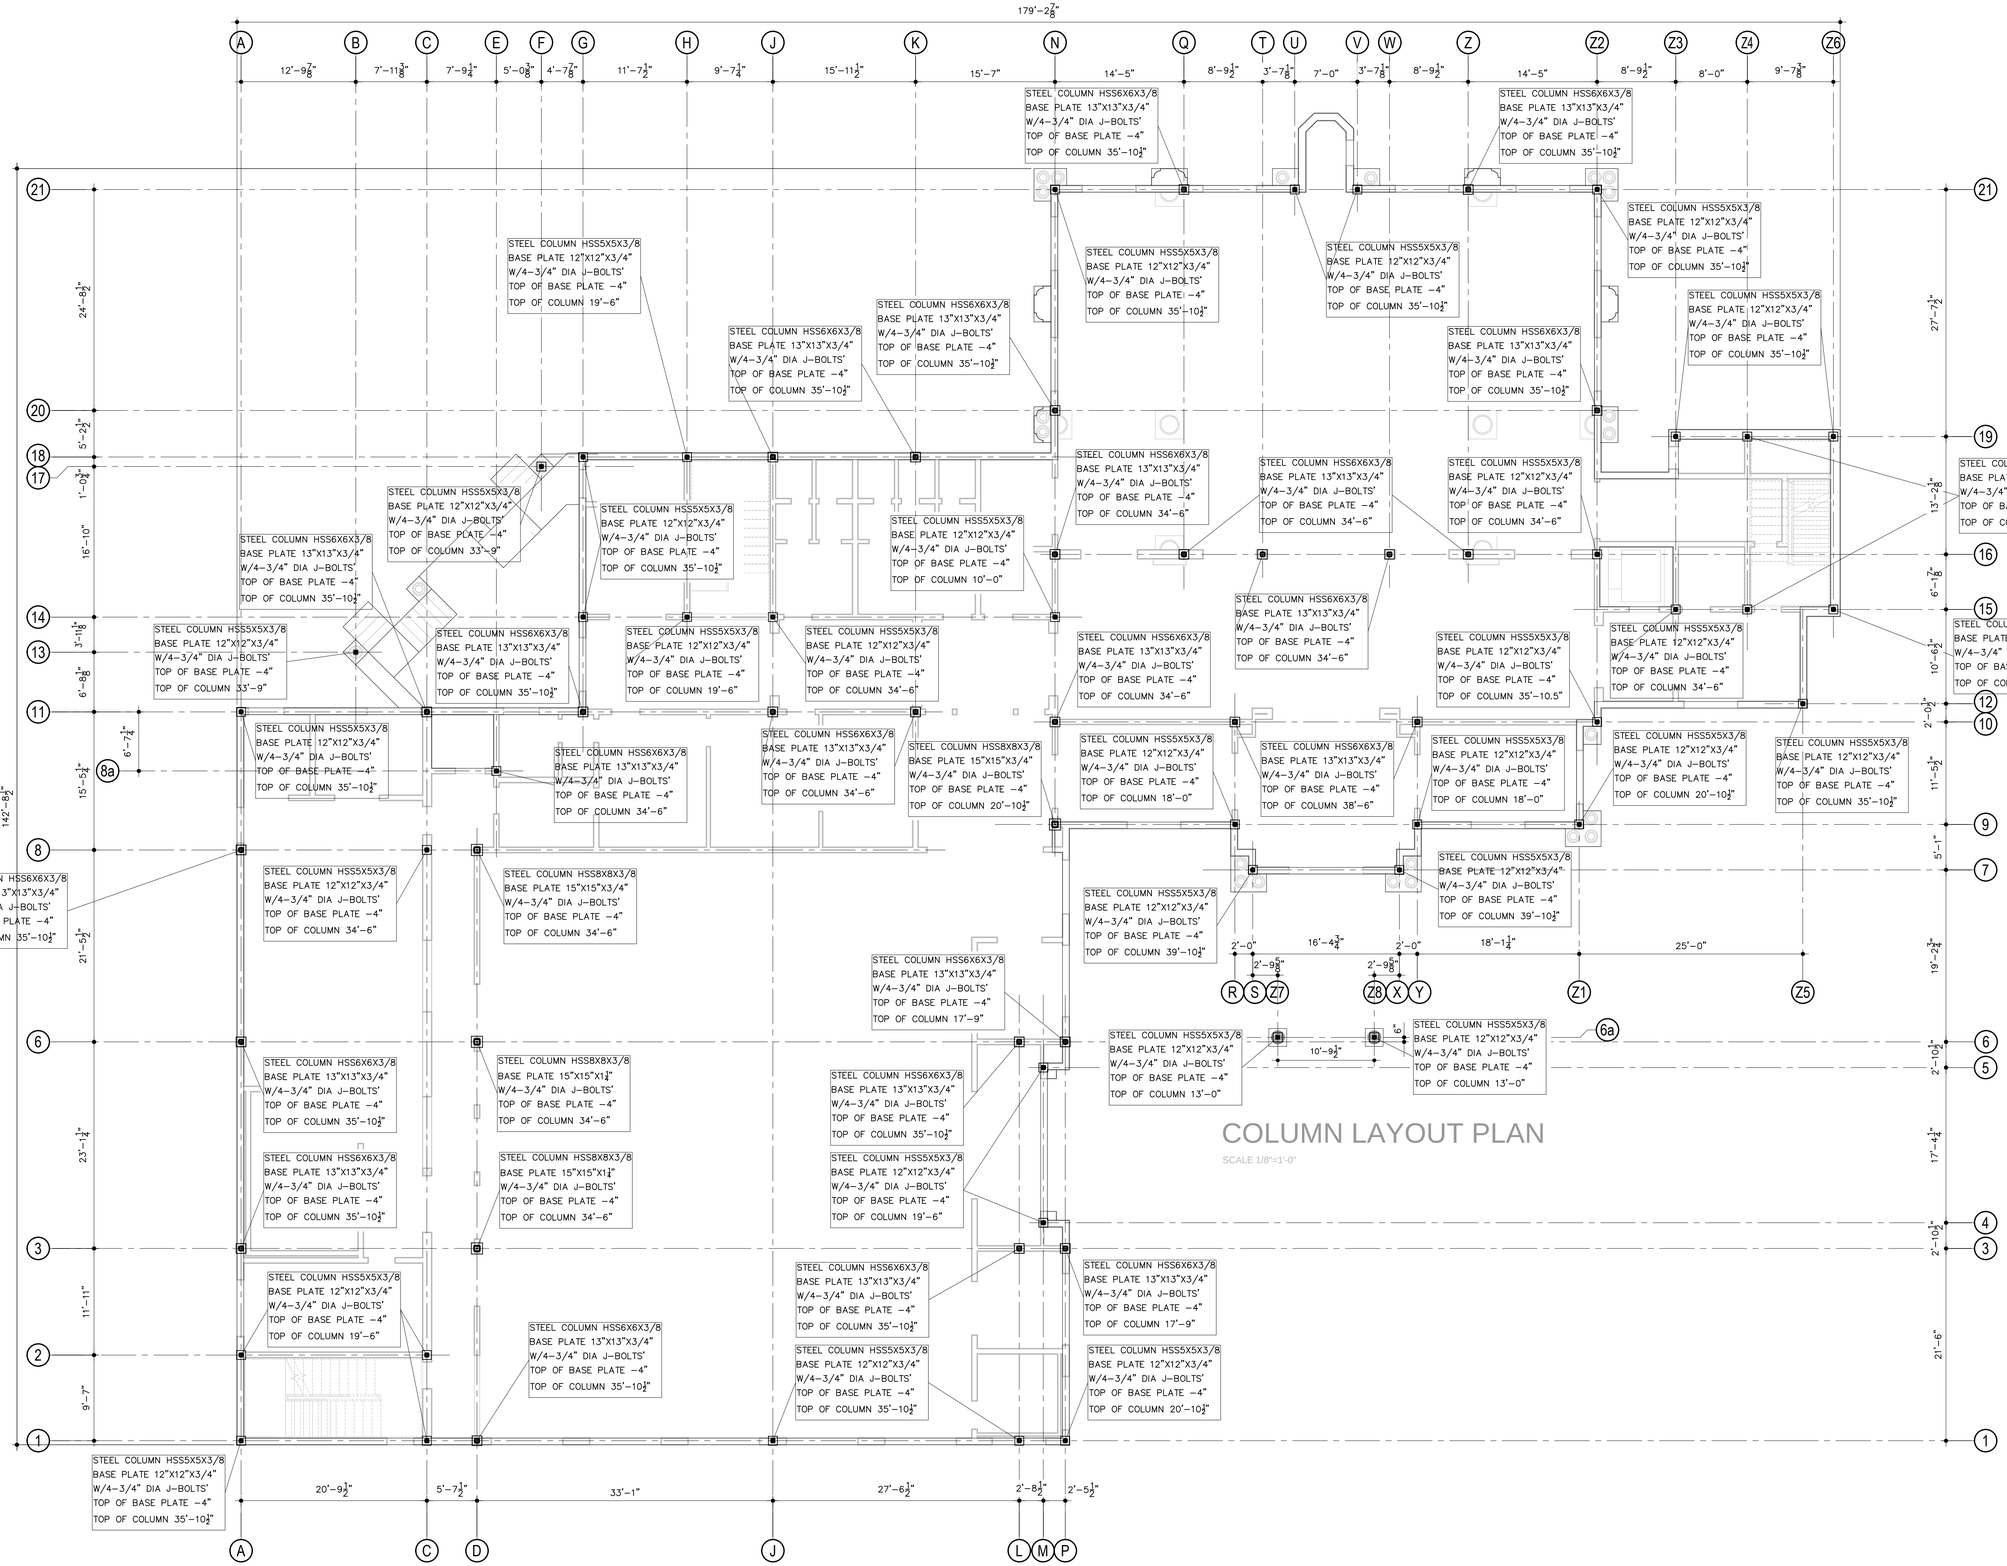

COLUMN LAYOUT PLAN

SCALE 1/8"=1'-0"

THE SEAL APPEARING ON THIS DOCUMENT WAS AUTHORIZED BY MIRZA TAHIR BAIG, P.E., #82577 ON 04/17/2026
FIRM REGISTRATION F-4951

MIRZA TAHIR BAIG
82577
REGISTERED
PROFESSIONAL
ENGINEER
STATE OF TEXAS

Rev.	Description	Date	Drawn
6			
5	ISSUED FOR APPROVAL	04/17/26	
4	ISSUED FOR APPROVAL	10/23/25	
3	ISSUED FOR APPROVAL	09/25/25	
2	ISSUED FOR APPROVAL	09/03/25	
1	ISSUED FOR APPROVAL	06/12/25	
0	ISSUED FOR APPROVAL	05/30/25	

PROFESSIONAL STRUCIVIL ENGINEERS, INC.
CONSULTING CIVIL AND STRUCTURAL ENGINEERS
2305 WEST PARMER LANE, SUITE 210, AUSTIN, TX 78727 | TEL: 512.238.6422 | pecei@pcceinc.com

Project : ANJUMAN-E-BURHANI MASJID
800 N HEATHERWILDE BLOULEVARD
CITY OF PFLUGERVILLE, TEXAS 78660

Title : COLUMN LAYOUT PLAN

PROJECT 30728

SHEET S2 OF 24

THE DRAWING AS AN INSTRUMENT OF SERVICE, IS AND SHALL REMAIN THE PROPERTY OF THE ARCHT., INC. AND SHALL NOT BE REUSED, IN ANY MANNER, OR RELOCATED FOR CONSTRUCTION WITHOUT THE WRITTEN PERMISSION OF THE ARCHT., INC. ALL RIGHTS RESERVED. CONTRACTOR SHALL VERIFY ALL DIMENSIONS AND EXISTING CONDITIONS AT THE SITE BEFORE PROCEEDING WITH EACH PHASE OF HIS WORK AND BE RESPONSIBLE FOR SAME. NO WARRANTY, EXPRESSED OR IMPLIED, AS TO FITNESS OR INTENDED USE OF ANY PLAN, SHALL NOT EXCEED THE EXTENT OF LIABILITY SHALL NOT EXCEED THE EXTENT OF LIABILITY

?" THICK CONCRETE SLAB
#4@12"O.C.E.W (TYPICAL)
LEVEL ±0'-0"

SLAB ON GRADE PLAN

SCALE 1/8"=1'-0"

PROFESSIONAL STRUCIVIL ENGINEERS, INC.
CIVIL AND STRUCTURAL ENGINEERS
2295 WEST PARMER LANE, SUITE 210, AUSTIN, TX 78727 | TEL: 512.238.6422 | pscei@psceinc.com

STATE OF TEXAS
MIRZA TAHIR BAIG
82577
REGISTERED
PROFESSIONAL
ENGINEER

THE SEAL APPEARING ON THIS DOCUMENT WAS AUTHORIZED BY MIRZA TAHIR BAIG, P.E., #82577 ON 04/17/2026
FIRM REGISTRATION F-4951

Rev.	Description	Date	Drawn
6	ISSUED FOR APPROVAL	04/17/26	
5	ISSUED FOR APPROVAL	10/23/25	
4	ISSUED FOR APPROVAL	09/25/25	
3	ISSUED FOR APPROVAL	09/03/25	
2	ISSUED FOR APPROVAL	06/12/25	
1	ISSUED FOR APPROVAL	05/30/25	
0	ISSUED FOR APPROVAL		

Project :
ANJUMAN-E-BURHANI MASJID
800 N HEATHERWILDE BLOULEVARD
CITY OF PFLUGERVILLE, TEXAS 78660

Title :
FOUNDATION PLAN

PROJECT
30728

SHEET
S3
OF 24

THIS DRAWING AS AN INSTRUMENT OF SERVICE, IS AND SHALL REMAIN THE PROPERTY OF THE ATCEL, INC. AND SHALL NOT BE REUSED, REPRODUCED IN ANY MANNER, OR ISSUED FOR CONSTRUCTION WITHOUT THE WRITTEN PERMISSION OF THE ATCEL, INC. ALL RIGHTS RESERVED. CONTRACTOR SHALL VERIFY ALL DIMENSIONS AND EXISTING CONDITIONS AT THE SITE BEFORE PROCEEDING WITH EACH PHASE OF HIS WORK AND BE RESPONSIBLE FOR SAME. NO WARRANTY, EXPRESSED OR IMPLIED, IS MADE AS TO THE SUITABILITY OF THESE PLANS FOR ANY PURPOSE OTHER THAN THE SPECIFIC PROJECT AND SITE FOR WHICH THEY WERE PREPARED.

SITE SPECIFIC FOUNDATION NOTES:

1) ALL PERIMETER GRADE BEAMS SHALL BE FOUNDED ON COMPACTED SELECT FILL AT LEAST 12" INTO FINISH GRADE, SELECT FILL AS PER GEOTECHNICAL REPORT. UNDER-CUT 30" AND REPLACE WITH SELECT FILL FOR DESIGN PVR 3/4".

2) REFER TO GEOTECHNICAL REPORT, ENGINEER'S JOB 23-0133 PREPARED FOR THE SITE JULY 23, 2024 BY CAPITAL GEOTECHNICAL SERVICES, LLC. FOR SPECIFICATIONS REGARDING UNDERSLAB FILL PROPERTIES AND PLACEMENT PROCEDURES.

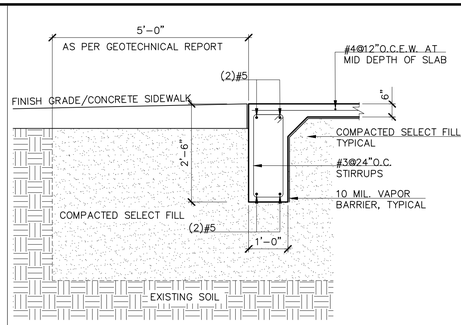

1 / S4 PERIMETER GRADE BEAM
SCALE 1/2"=1'-0" (HALF SIZE 1/4"=1'0")

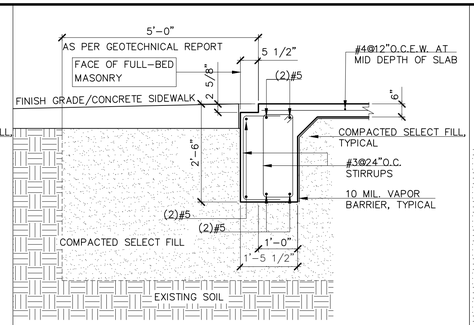

2 / S4 PERIMETER GRADE BEAM W/ LEDGE
SCALE 1/2"=1'-0" (HALF SIZE 1/4"=1'0")

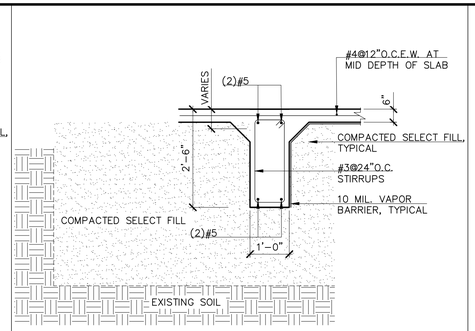

3 / S4 PERIMETER GRADE BEAM
SCALE 1/2"=1'-0" (HALF SIZE 1/4"=1'0")

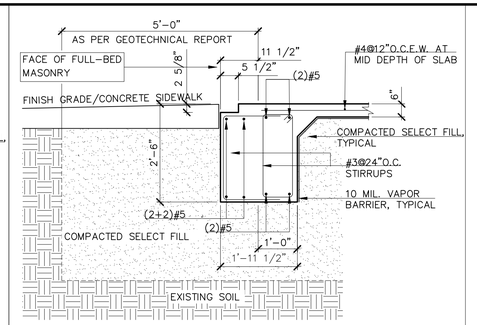

4 / S4 PERIMETER GRADE BEAM W/ LEDGE
SCALE 1/2"=1'-0" (HALF SIZE 1/4"=1'0")

SLAB ON GROUND:

1. SOIL SUPPORT SYSTEM : THE SOIL SUPPORT SYSTEM SHOULD BE WELL DRAINED AND PROVIDE ADEQUATE AND UNIFORM LOAD-BEARING SUPPORT.

2. BASE MATERIAL : THE MATERIAL SHOULD BE A COMPATIBLE, EASY-TO-TRIM,GRANULAR FILL THAT WILL REMAIN STABLE AND SUPPORT CONSTRUCTION TRAFFIC. A CLEAN, FINE-GRADED MATERIAL WITH AT LEAST 10 PERCENT TO 30 PERCENT OF PARTICLES PASSING A NO:100 SIEVE BUT NOT CONTAMINATED WITH CLAY, SILT, OR ORGANIC MATERIAL IS RECOMMENDED.

3. VAPOR BARRIER:IF A VAPOR BARRIER OR VAPOR RETARDED IS REQUIRED DUE TO LOCAL CONDITIONS, THESE PRODUCTS SHOULD BE PLACED UNDER A MINIMUM OF 4" OF TRAINABLE, COMPATIBILITY, GRANULAR FILL (NOT SAND). A USUALLY GRADED FROM 1 1/2" TO 2" DOWN TO ROCK DUST, IS SUITABLE. FOLLOWING COMPACTION, THE SURFACE CAN BE CHOCKED OFF WITH A FINE GRADED MATERIAL TO REDUCE FRICTION BETWEEN THE BASE MATERIAL AND THE SLAB. THE RECOMMENDED POLYETHYLENE FILM A THICKNESS OF NOT LESS THAN 10 MILS BE USED.

4. SAW-CUT JOINTS: THE RECOMMENDED SAW CUTTING SHOULD BE PERFORMED (i) BEFORE CONCRETE STARTS TO COOL, (ii) AS SOON AS THE CONCRETE SURFACE IS FIRM ENOUGH TO BE TORN OR DAMAGED BY THE BLADE, AND (iii) BEFORE RANDOM - DRYING - SHRINKAGE CRACKS CAN FORM IN THE CONCRETE SLAB. IF SAWING IS UNDULY DELAYED,THE CONCRETE CAN CRACK RANDOMLY BEFORE IT IS SAWED. ADDITIONALLY, DELAY CAN GENERATE CRACKS THAT RUN OFF FROM THE SAW BLADE TOWARD THE EDGE OF THE SLAB AT AN OBTUSE OR SKEWED ANGLE TO THE SAW CUT.

5. JOINT FILLING : WHERE THERE ARE WET CONDITIONS, HYGIENIC AND DUST-CONTROL REQUIREMENTS, OR WHERE THE FLOOR IS SUBJECTED TO TRAFFIC BY SMALL, HARD-WHEELED VEHICLES SUCH AS FORKLIFTS, CONTRACTION & CONSTRUCTION JOINTS SHOULD BE FILLED AND PROTECTED WITH A SEMIDRIED EPOXY THAT GIVES ADEQUATE SUPPORT TO THE JOINT EDGES AND HAS SUFFICIENT RESISTANCE TO WEAR.

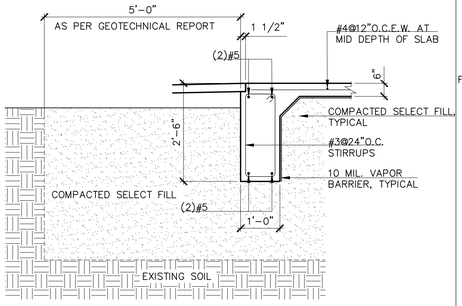

5 / S4 PERIMETER GRADE BEAM W/ SETBACK
SCALE 1/2"=1'-0" (HALF SIZE 1/4"=1'0")

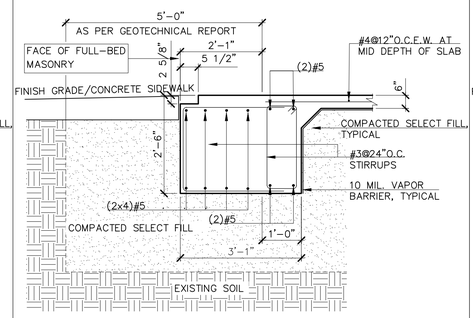

6 / S4 PERIMETER GRADE BEAM W/ LEDGE
SCALE 1/2"=1'-0" (HALF SIZE 1/4"=1'0")

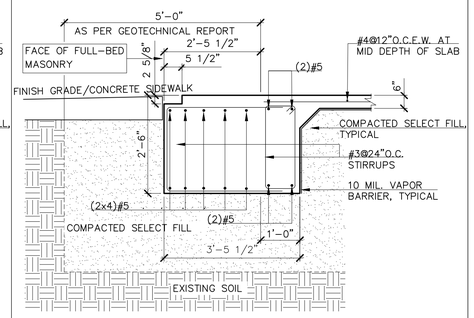

7 / S4 PERIMETER GRADE BEAM W/ LEDGE
SCALE 1/2"=1'-0" (HALF SIZE 1/4"=1'0")

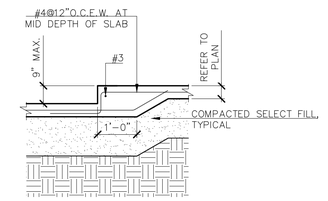

8 / S4 SLAB DROP
SCALE 1/2"=1'-0" (HALF SIZE 1/4"=1'0")

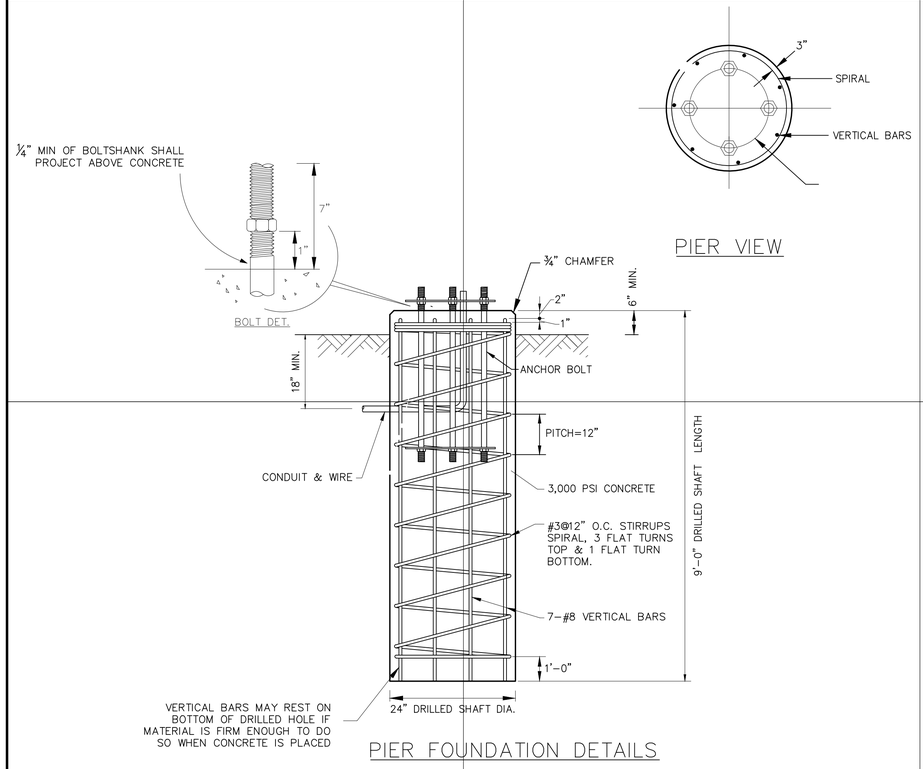

PIER VIEW

PIER FOUNDATION DETAILS

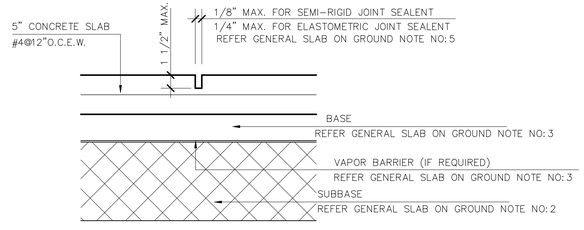

9 / S4 SLAB ON GRADE SECTION
SCALE 1/2"=1'-0"

SLAB ON GROUND:

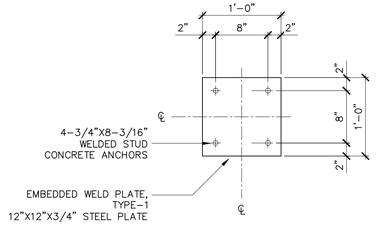

10 / S4 W1 - WELD PLATE TYPE-1
SCALE: 1"=1'-0" (HALF SIZE 1/8"=1'0")

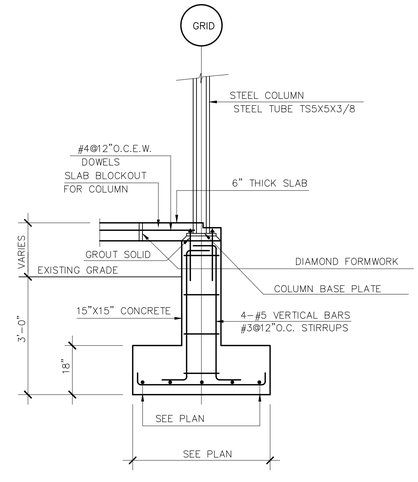

11 / S4 SECTION
SCALE 1/2"=1'-0"

MIRZA TAHIR BAIG 82577 REGISTERED PROFESSIONAL ENGINEER STATE OF TEXAS

THE SEAL APPEARING ON THIS DOCUMENT WAS AUTHORIZED BY MIRZA TAHIR BAIG, P.E., #82577 ON 04/17/2026
FIRM REGISTRATION F-4951

No.	Description	Date	Drawn
6	ISSUED FOR APPROVAL	04/17/26	
5	ISSUED FOR APPROVAL	10/23/25	
4	ISSUED FOR APPROVAL	09/25/25	
3	ISSUED FOR APPROVAL	09/03/25	
2	ISSUED FOR APPROVAL	06/12/25	
1	ISSUED FOR APPROVAL	05/30/25	
0	ISSUED FOR APPROVAL		

PROFESSIONAL STRUCIVIL ENGINEERS, INC.
CONSULTING CIVIL AND STRUCTURAL ENGINEERS
2305 WEST PARMER LANE, SUITE 210, AUSTIN, TX 78727 | TEL: 512.236.6422 | pscei@pscei.com

Project : ANJUMAN-E-BURHANI MASJID
800 N HEATHERWILDE BLOULEVARD
CITY OF PFLUGERVILLE, TEXAS 78660

Title : FOUNDATION DETAILS

PROJECT 30728

SHEET S4 OF 24

THIS DRAWING AS AN INSTRUMENT OF SERVICE IS AND SHALL REMAIN THE PROPERTY OF THE PSCEI, INC. AND SHALL NOT BE REUSED, REPRODUCED IN ANY MANNER, OR RELIED FOR CONSTRUCTION WITHOUT THE WRITTEN PERMISSION OF THE PSCEI, INC. ALL RIGHTS RESERVED. CONTRACTOR SHALL VERIFY ALL DIMENSIONS AND EXISTING CONDITIONS AT THE SITE BEFORE PROCEEDING WITH EACH PHASE OF WORK AND BE RESPONSIBLE FOR SAME. NO WARRANTY, EXPRESSED OR IMPLIED, IS MADE BY PSCEI AS TO THE SUITABILITY OF ANY PLANS, SPECIFICATIONS, OR OTHER DOCUMENTS FOR ANY PURPOSE OTHER THAN THE SPECIFIC PROJECT AND SITE FOR WHICH THEY WERE PREPARED. ANY USE OF THESE DOCUMENTS FOR ANY OTHER PURPOSE SHALL BE AT THE USER'S SOLE RISK AND WITHOUT LIABILITY TO PSCEI. THE AMOUNT OF LIABILITY SHALL NOT EXCEED THE FEE PAID OR THE VALUE OF SERVICES PERFORMED.

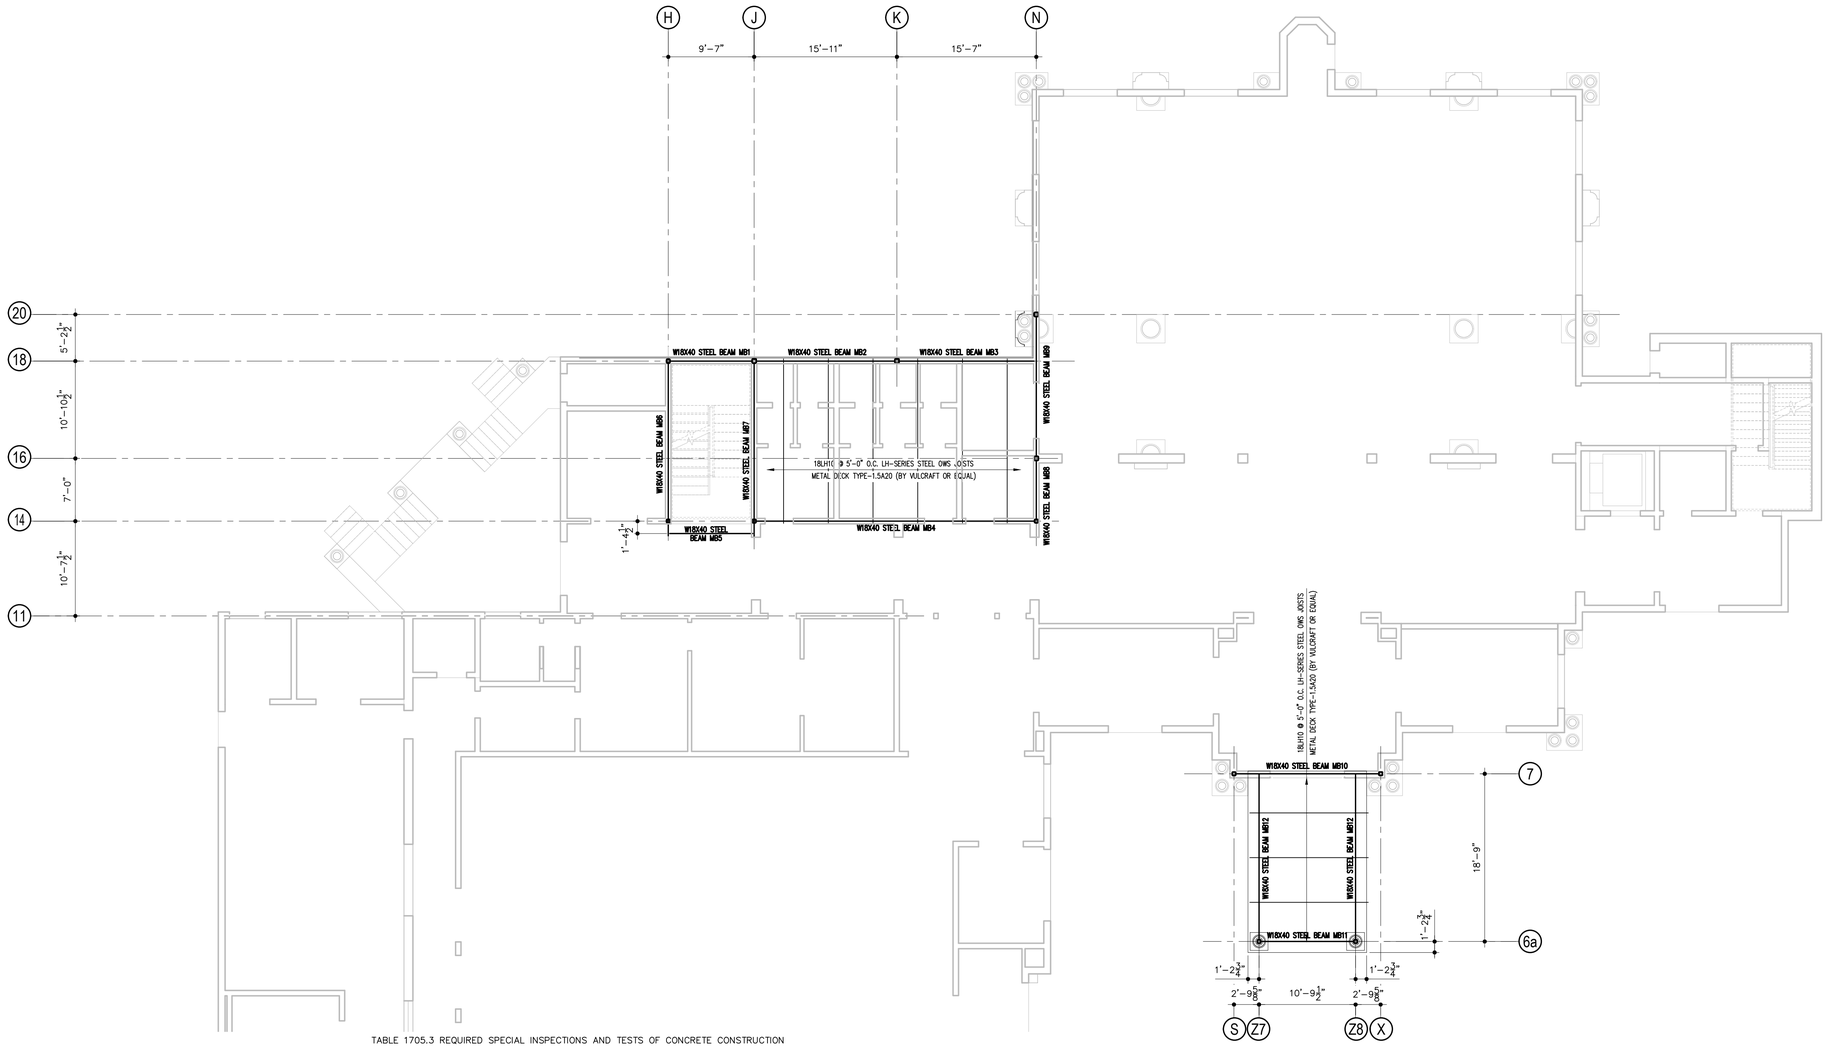

MEZZANINE FLOOR FRAMING PLAN

SCALE 1/8"=1'-0"

TABLE 1705.3 REQUIRED SPECIAL INSPECTIONS AND TESTS OF CONCRETE CONSTRUCTION

TYPE	CONTINUOUS SPECIAL INSPECTION	PERIODIC SPECIAL INSPECTION	REFERENCED STANDARD	IBC REFERENCE
1. INSPECT REINFORCEMENT, INCLUDING PRESTRESSING TENDONS, AND VERIFY PLACEMENT.	–	X	ACI 318: CH. 20, 25.2, 25.3, 26.6.1–26.6.3	1908.4
	–	X		
		X		
2. REINFORCING BAR WELDING:				
a. VERIFY WELDABILITY OF REINFORCING BARS OTHER THAN ASTM A706;		N/A		
b. INSPECT SINGLE–PASS FILLET WELDS, MAXIMUM 5/16"; AND		N/A		
c. INSPECT ALL OTHER WELDS.		N/A	AWS 01.4	
			ACI 318: 26.6.4	
3. INSPECT ANCHORS CAST IN CONCRETE	–	X	ACI 318: 17.8.2	–
4. INSPECT ANCHORS POST–INSTALLED IN HARDENED CONCRETE MEMBERS.B				
A. ADHESIVE ANCHORS INSTALLED IN HORIZONTALLY OR UPWARDLY INCLINED ORIENTATIONS TO RESIST SUSTAINED TENSION LOADS.	X	X		–
B. MECHANICAL ANCHORS AND ADHESIVE ANCHORS NOT DEFINED IN 4.A.			ACI 318: 17.8.2.4	
			ACI 318: 17.8.2	
5. VERIFY USE OF REQUIRED DESIGN MIX.	–	X	ACI 318: CH. 19, 26.4.3, 26.4.4	1904.1, 1904.2, 1908.2, 1908.3
6. PRIOR TO CONCRETE PLACEMENT, FABRICATE SPECIMENS FOR STRENGTH TESTS, PERFORM SLUMP AND AIR CONTENT TESTS, AND DETERMINE THE TEMPERATURE OF THE CONCRETE.	X	–	ASTM C172	
			ASTM C31	
			ACI 318: 26.5, 26.12	
7. INSPECT CONCRETE AND SHOTCRETE PLACEMENT FOR PROPER APPLICATION TECHNIQUES.	X	–	ACI 318: 26.5	1908.6, 1908.7, 1908.88.
8. VERIFY MAINTENANCE OF SPECIFIED CURING TERN– PERATURE AND TECHNIQUES.	–	X	ACI 318: 26.5.3–26.5.5	
9. INSPECT PRESTRESSED CONCRETE FOR:				
a. APPLICATION OF PRESTRESSING FORCES; AND				
b. B.GROUTING OF BONDED PRESTRESSING TENDONS.	N/A	N/A	–	–
			ACI 318: 26.10	
10. INSPECT ERECTION OF PRECAST CONCRETE MEMBERS.	–	N/A	ACI 318: 26.9	–
11. VERIFY IN–SITU CONCRETE STRENGTH, PRIOR TO STRESSING OF TENDONS IN POST–TENSIONED CONCRETE AND PRIOR TO REMOVAL OF SHORES AND FORMS FROM BEAMS AND STRUCTURAL SLABS.	–	N/A	ACI 318: 26.11.2	
12. INSPECT FORMWORK FOR SHAPE, LOCATION AND DIMENSIONS OF THE CONCRETE MEMBER BEING FORMED.	–	X	ACI 318: 26.11.1.2(B)	–

TABLE 1705.6 REQUIRED SPECIAL INSPECTIONS AND TESTS OF SOILS

TYPE	CONTINUOUS SPECIAL INSPECTION	PERIODIC SPECIAL INSPECTION
1. VERIFY MATERIALS BELOW SHALLOW FOUNDATIONS ARE ADEQUATE TO ACHIEVE THE DESIGN BEARING CAPACITY.	–	X
2. VERIFY EXCAVATIONS ARE EXTENDED TO PROPER DEPTH AND HAVE REACHED PROPER MATERIAL.	–	X
3. PERFORM CLASSIFICATION AND TESTING OF COMPACTED FILL MATERIALS.	–	X
4. VERIFY USE OF PROPER MATERIALS, DENSITIES AND LIFT THICKNESSES DURING PLACEMENT AND COMPACTION OF COMPACTED FILL.	X	–
5. PRIOR TO PLACEMENT OF COMPACTED FILL, INSPECT SUBGRADE AND VERIFY THAT SITE HAS BEEN PREPARED PROPERLY.	–	X

TABLE 1705.2.3 REQUIRED SPECIAL INSPECTIONS OF OPEN–WEB STEEL JOISTS AND JOIST GIRDERS

TYPE	CONTINUOUS SPECIAL INSPECTION	PERIODIC SPECIAL INSPECTION	REFERENCED STANDARD
1. INSTALLATION OF OPEN–WEB STEEL JOISTS AND JOIST GIRDERS.			
A. END CONNECTIONS – WELDING OR BOLTED.	–	X	SJI SPECIFICATIONS LISTED IN SECTION 2207.1.
B. BRIDGING – HORIZONTAL OR DIAGONAL.	–	–	–
1. STANDARD BRIDGING.	–	X	SJI SPECIFICATIONS LISTED IN SECTION 2207.1.
2. BRIDGING THAT DIFFERS FROM THE SJI SPECIFICATIONS LISTED IN SECTION 2207.1.	–	X	–

THE SEAL APPEARING ON THIS DOCUMENT WAS AUTHORIZED BY MIRZA TAHIR BAIG, P.E., #82577 ON 04/17/2026
FIRM REGISTRATION F-4951

Rev.	Description	Date	Drawn
6			
5	ISSUED FOR APPROVAL	04/17/26	
4	ISSUED FOR APPROVAL	10/23/25	
3	ISSUED FOR APPROVAL	09/25/25	
2	ISSUED FOR APPROVAL	09/03/25	
1	ISSUED FOR APPROVAL	06/12/25	
0	ISSUED FOR APPROVAL	05/30/25	

PROFESSIONAL STRUCIVIL ENGINEERS, INC.
CONSULTING CIVIL AND STRUCTURAL ENGINEERS
2205 WEST PARMER LANE SUITE 210, AUSTIN, TX 78727 | TEL. 512.238.6422 | psce@pscetx.com

Project :
ANJUMAN-E-BURHANI MASJID
800 N HEATHERWILDE BLOULEVARD
CITY OF PFLUGERVILLE, TEXAS 78660

Title :
MEZZANINE FLOOR FRAMING PLAN

PROJECT 30728

SHEET S5 OF 24

THIS DRAWING AS AN INSTRUMENT OF SERVICE, IS AND SHALL REMAIN THE PROPERTY OF PSCE, INC. AND SHALL NOT BE REUSED IN ANY MANNER, OR REVISED FOR CONSTRUCTION WHICH THE WRITTEN PERMISSION OF PSCE, INC. ALL RIGHTS RESERVED. CONTRACTOR SHALL VERIFY ALL DIMENSIONS AND EXISTING CONDITIONS AT THE SITE BEFORE PROCEEDING WITH EACH PHASE OF HIS WORK AND BE RESPONSIBLE FOR SAME. NO WARRANTY, EXPRESSED OR IMPLIED, IS MADE AS TO THE ACCURACY OF ANY DRAWINGS OR SPECIFICATIONS. THE USE OF ANY INFORMATION SHALL NOT EXCEED THE EXTENT AND/OR SCOPE AUTHORIZED.

SECOND FLOOR FRAMING PLAN

SCALE 1/8"=1'-0"

THE SEAL APPEARING ON THIS DOCUMENT WAS AUTHORIZED BY MIRZA TAHIR BAIG, P.E., #82577 ON 04/17/2026
FIRM REGISTRATION F-4951

6	5	ISSUED FOR APPROVAL	04/17/26	
	4	ISSUED FOR APPROVAL	10/23/25	
	3	ISSUED FOR APPROVAL	09/25/25	
	2	ISSUED FOR APPROVAL	09/03/25	
	1	ISSUED FOR APPROVAL	06/12/25	
	0	ISSUED FOR APPROVAL	05/30/25	
Rev.		Description	Date	Drawn

PROFESSIONAL STRUCIVIL ENGINEERS, INC.
CONSULTING CIVIL AND STRUCTURAL ENGINEERS
2205 WEST PARMER LANE, SUITE 210, AUSTIN, TX 78727 | TEL. 512.238.6422 | pscei@psceinc.com

Project :
ANJUMAN-E-BURHANI MASJID
800 N HEATHERWILDE BLOULEVARD
CITY OF PFLUGERVILLE, TEXAS 78660

Title :
SECOND FLOOR FRAMING PLAN

PROJECT 30728

SHEET S6 OF 24

THIS DRAWING AS AN INSTRUMENT OF SERVICE, IS AND SHALL REMAIN THE PROPERTY OF THE ENGR., INC. AND SHALL NOT BE REUSED, REPRODUCED IN ANY MANNER, OR REVISED FOR CONSTRUCTION WITHOUT THE WRITTEN PERMISSION OF THE ENGR., INC. ALL RIGHTS RESERVED. CONTRACTOR SHALL VERIFY ALL DIMENSIONS AND EXISTING CONDITIONS AT THE SITE BEFORE PROCEEDING WITH EACH PHASE OF HIS WORK AND BE RESPONSIBLE FOR SAME. NO WARRANTY, EXPRESSED OR IMPLIED, IS MADE AS TO THE FITNESS OF THESE PLANS AND SPECIFICATIONS FOR ANY PURPOSE OR USE WHATSOEVER.

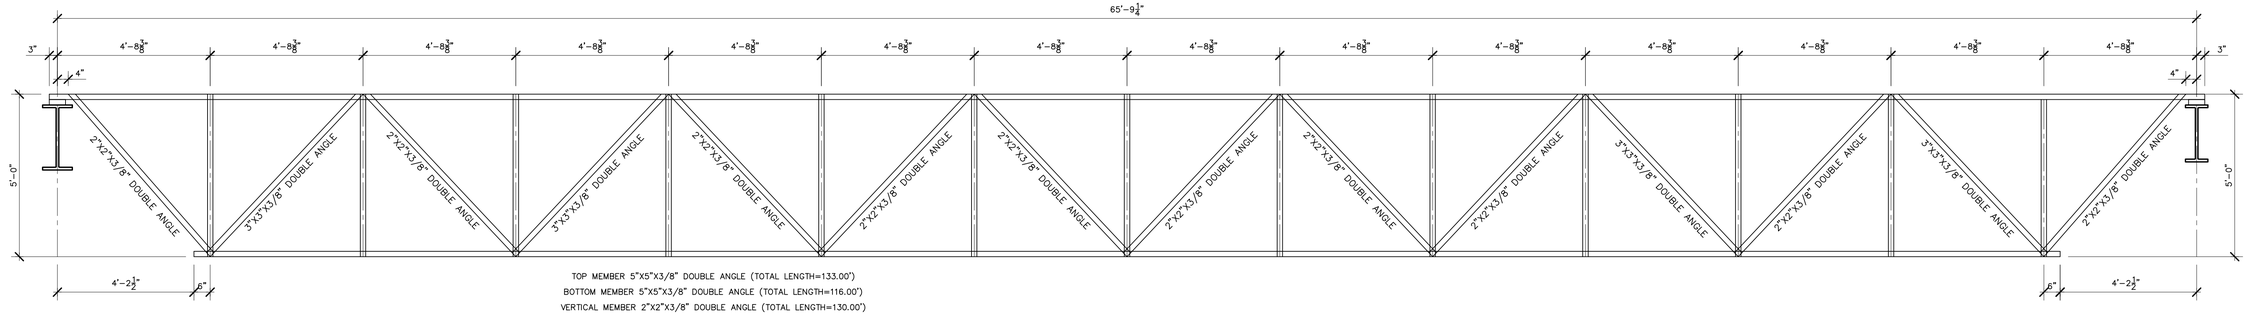

TOP MEMBER 5"X5"X3/8" DOUBLE ANGLE (TOTAL LENGTH=133.00')
BOTTOM MEMBER 5"X5"X3/8" DOUBLE ANGLE (TOTAL LENGTH=116.00')
VERTICAL MEMBER 2"X2"X3/8" DOUBLE ANGLE (TOTAL LENGTH=130.00')
DIAGONAL MEMBER 3"X3"X3/8" DOUBLE ANGLE (TOTAL LENGTH=55.00')
DIAGONAL MEMBER 2"X2"X3/8" DOUBLE ANGLE (TOTAL LENGTH=136.00')

STEEL TRUSS-1 ELEVATION

SCALE 1/2"=1'-0"

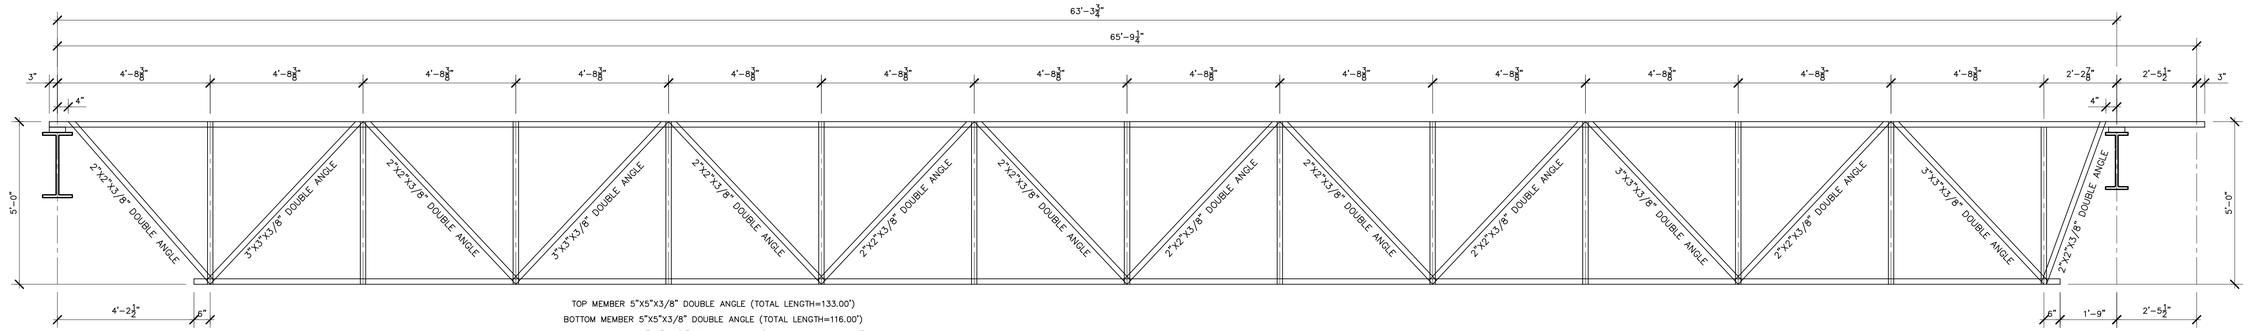

TOP MEMBER 5"X5"X3/8" DOUBLE ANGLE (TOTAL LENGTH=133.00')
BOTTOM MEMBER 5"X5"X3/8" DOUBLE ANGLE (TOTAL LENGTH=116.00')
VERTICAL MEMBER 2"X2"X3/8" DOUBLE ANGLE (TOTAL LENGTH=130.00')
DIAGONAL MEMBER 3"X3"X3/8" DOUBLE ANGLE (TOTAL LENGTH=55.00')
DIAGONAL MEMBER 2"X2"X3/8" DOUBLE ANGLE (TOTAL LENGTH=134.50')

STEEL TRUSS-2 ELEVATION

SCALE 1/2"=1'-0"

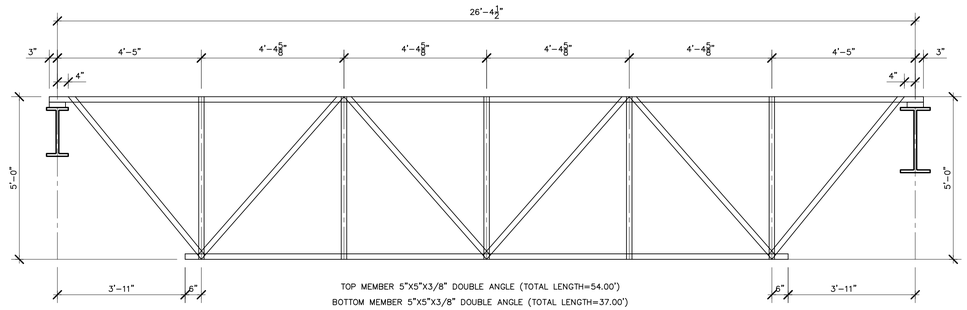

TOP MEMBER 5"X5"X3/8" DOUBLE ANGLE (TOTAL LENGTH=54.00')
BOTTOM MEMBER 5"X5"X3/8" DOUBLE ANGLE (TOTAL LENGTH=37.00')
VERTICAL MEMBER 2"X2"X3/8" DOUBLE ANGLE (TOTAL LENGTH=50.00')
DIAGONAL MEMBER 2"X2"X3/8" DOUBLE ANGLE (TOTAL LENGTH=79.00')

STEEL TRUSS-3 ELEVATION

SCALE 1/2"=1'-0"

STATE OF TEXAS
MIRZA TAHIR BAIG
82577
REGISTERED
PROFESSIONAL
ENGINEER

THE SEAL APPEARING ON THIS DOCUMENT WAS AUTHORIZED BY MIRZA TAHIR BAIG, P.E., #82577 ON 04/17/2026
FIRM REGISTRATION F-4951

Rev.	Description	Date	Drawn
6			
5	ISSUED FOR APPROVAL	04/17/26	
4	ISSUED FOR APPROVAL	10/23/25	
3	ISSUED FOR APPROVAL	09/25/25	
2	ISSUED FOR APPROVAL	09/03/25	
1	ISSUED FOR APPROVAL	06/12/25	
0	ISSUED FOR APPROVAL	05/30/25	

PROFESSIONAL STRUCIVIL ENGINEERS, INC.
CONSULTING CIVIL AND STRUCTURAL ENGINEERS
2295 WEST PARMER LANE, SUITE 210, AUSTIN, TX 78727 | TEL: 512.238.6422 | pscei@psceinc.com

Project :
ANJUMAN-E-BURHANI MASJID
800 N HEATHERWILDE BLOULEVARD
CITY OF PFLUGERVILLE, TEXAS 78660

Title :
TRUSS DETAILS

PROJECT
30728

SHEET
S7
OF 24

THIS DRAWING IS AN INSTRUMENT OF SERVICE, IS AND SHALL REMAIN THE PROPERTY OF THE PSCEI, INC. AND SHALL NOT BE REUSED, REPRODUCED IN ANY MANNER, OR REVISED FOR CONSTRUCTION WITHOUT THE WRITTEN PERMISSION OF THE PSCEI, INC. ALL RIGHTS RESERVED. CONTRACTOR SHALL VERIFY ALL DIMENSIONS AND EXISTING CONDITIONS AT THE SITE BEFORE PROCEEDING WITH EACH PHASE OF HIS WORK AND BE RESPONSIBLE FOR SAME. NO WARRANTY, EXPRESSED OR IMPLIED, AS TO FITNESS OF USE OF THESE PLANS SHALL NOT EXCEED THE EXTENT OF WORK AUTHORIZED BY THE CONTRACT.

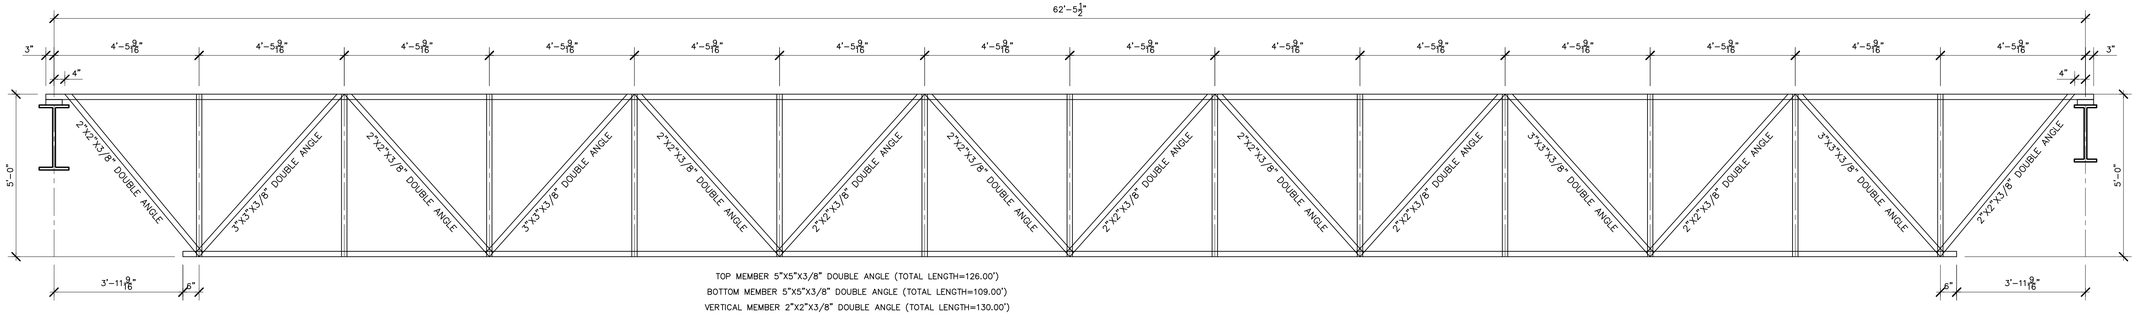

TOP MEMBER 5"X5"X3/8" DOUBLE ANGLE (TOTAL LENGTH=126.00')
BOTTOM MEMBER 5"X5"X3/8" DOUBLE ANGLE (TOTAL LENGTH=109.00')
VERTICAL MEMBER 2"X2"X3/8" DOUBLE ANGLE (TOTAL LENGTH=130.00')
DIAGONAL MEMBER 3"X3"X3/8" DOUBLE ANGLE (TOTAL LENGTH=54.00')
DIAGONAL MEMBER 2"X2"X3/8" DOUBLE ANGLE (TOTAL LENGTH=132.00')

STEEL TRUSS-4 ELEVATION

SCALE 1/2"=1'-0"

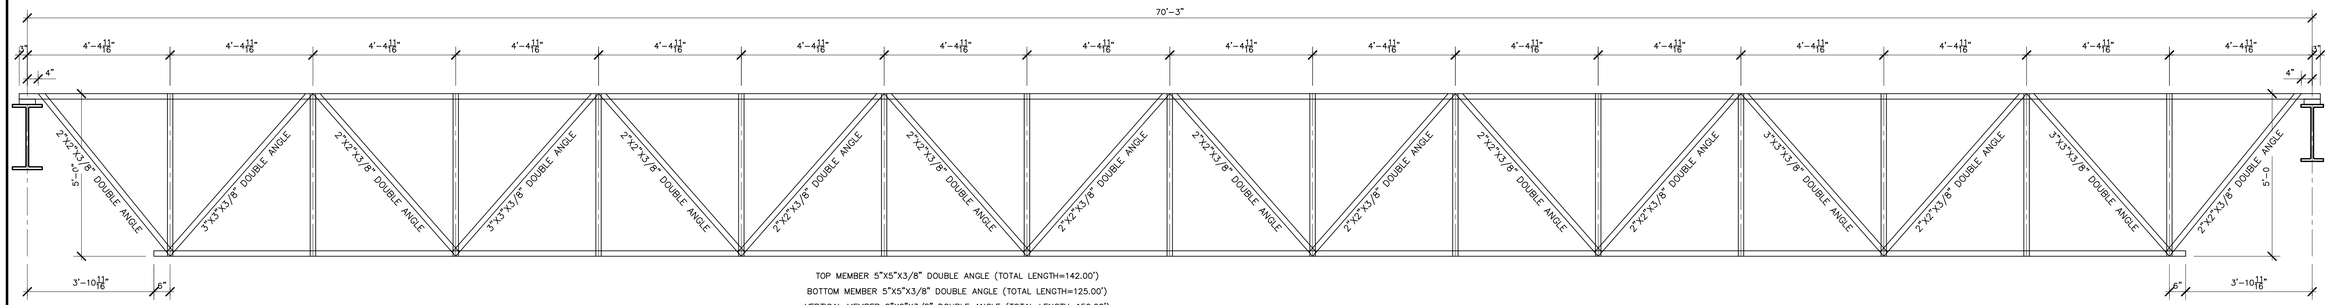

TOP MEMBER 5"X5"X3/8" DOUBLE ANGLE (TOTAL LENGTH=142.00')
BOTTOM MEMBER 5"X5"X3/8" DOUBLE ANGLE (TOTAL LENGTH=125.00')
VERTICAL MEMBER 2"X2"X3/8" DOUBLE ANGLE (TOTAL LENGTH=150.00')
DIAGONAL MEMBER 3"X3"X3/8" DOUBLE ANGLE (TOTAL LENGTH=53.00')
DIAGONAL MEMBER 2"X2"X3/8" DOUBLE ANGLE (TOTAL LENGTH=159.00')

STEEL TRUSS-5 ELEVATION

SCALE 1/2"=1'-0"

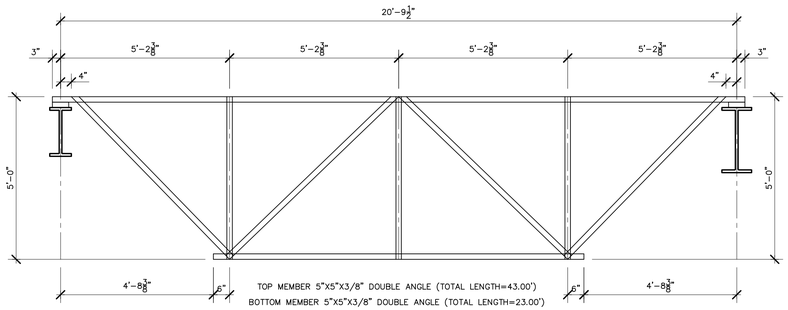

TOP MEMBER 5"X5"X3/8" DOUBLE ANGLE (TOTAL LENGTH=43.00')
BOTTOM MEMBER 5"X5"X3/8" DOUBLE ANGLE (TOTAL LENGTH=23.00')
VERTICAL MEMBER 2"X2"X3/8" DOUBLE ANGLE (TOTAL LENGTH=30.00')
DIAGONAL MEMBER 2"X2"X3/8" DOUBLE ANGLE (TOTAL LENGTH=57.00')

STEEL TRUSS-6 ELEVATION

SCALE 1/2"=1'-0"

THIS DRAWING IS AN INSTRUMENT OF SERVICE, IS AND SHALL REMAIN THE PROPERTY OF THE ATCEL, INC. AND SHALL NOT BE REUSED IN ANY MANNER, OR REVISED FOR CONSTRUCTION WITHOUT THE WRITTEN PERMISSION OF THE ATCEL, INC. ALL RIGHTS RESERVED. CONTRACTOR SHALL VERIFY ALL DIMENSIONS AND EXISTING CONDITIONS AT THE SITE BEFORE PROCEEDING WITH EACH PHASE OF WORK AND BE RESPONSIBLE FOR SAME. NO WARRANTY, EXPRESSED OR IMPLIED, THAT ANY OF WORK SHALL NOT EXCEED THE EXTENT OF WORK SHOWN.

STATE OF TEXAS
MIRZA TAHIR BAIG
82577
REGISTERED
PROFESSIONAL
ENGINEER

THE SEAL APPEARING ON THIS DOCUMENT WAS AUTHORIZED BY MIRZA TAHIR BAIG, P.E., #82577 ON 04/17/2026
FIRM REGISTRATION F-4951

Rev.	Description	Date	Drawn
6			
5	ISSUED FOR APPROVAL	04/17/26	
4	ISSUED FOR APPROVAL	10/23/25	
3	ISSUED FOR APPROVAL	09/25/25	
2	ISSUED FOR APPROVAL	09/03/25	
1	ISSUED FOR APPROVAL	06/12/25	
0	ISSUED FOR APPROVAL	05/30/25	

PROFESSIONAL STRUCIVIL ENGINEERS, INC.
CONSULTING CIVIL AND STRUCTURAL ENGINEERS
2295 WEST PARMER LANE, SUITE 210, AUSTIN, TX 78727 | TEL: 512.238.6422 | pscei@psceinc.com

Project :
ANJUMAN-E-BURHANI MASJID
800 N HEATHERWILDE BLOULEVARD
CITY OF PFLUGERVILLE, TEXAS 78660

Title :
TRUSS DETAILS

PROJECT
30728

SHEET
S7A
OF 24

STEEL COLUMN HSS4X4X3/8
BOTTOM OF COLUMN ??'-??"
TOP OF COLUMN 42'-79"
STEEL COLUMN HSS4X4X3/8
BOTTOM OF COLUMN ??'-??"
TOP OF COLUMN 42'-79"
STEEL COLUMN HSS5X5X3/8
BOTTOM OF COLUMN 34'-6"
TOP OF COLUMN 50'-8¾"
18K5 OR 20K3 @ 5'-0" O.C. K-SERIES STEEL JOISTS
METAL DECK TYPE-1.5A20 (BY VULCRAFT OR EQUAL)
12K1 @ 5'-0" O.C. K-SERIES STEEL JOISTS
METAL DECK TYPE-1.5A20 (BY VULCRAFT OR EQUAL)
W16X40 STEEL BEAM RB6
W12X26 STEEL BEAM RB59
W12X26 STEEL BEAM RB60
W12X26 STEEL BEAM RB63
W12X26 STEEL BEAM RB66
W16X31 STEEL BEAM RB1
W16X31 STEEL BEAM RB2
W16X31 STEEL BEAM RB3
W16X31 STEEL BEAM RB4
W16X31 STEEL BEAM RB5
W16X31 STEEL BEAM RB6
W16X31 STEEL BEAM RB7
W16X31 STEEL BEAM RB8
W16X31 STEEL BEAM RB9
W16X31 STEEL BEAM RB10
W16X31 STEEL BEAM RB11
W16X31 STEEL BEAM RB12
W16X31 STEEL BEAM RB13
W16X31 STEEL BEAM RB14
W16X31 STEEL BEAM RB15
W16X31 STEEL BEAM RB16
W16X31 STEEL BEAM RB17
W16X31 STEEL BEAM RB18
W16X31 STEEL BEAM RB19
W16X31 STEEL BEAM RB20
W16X31 STEEL BEAM RB21
W16X31 STEEL BEAM RB22
W16X31 STEEL BEAM RB23
W16X31 STEEL BEAM RB24
W16X31 STEEL BEAM RB25
W16X31 STEEL BEAM RB26
W16X31 STEEL BEAM RB27
W16X31 STEEL BEAM RB28
W16X31 STEEL BEAM RB29
W16X31 STEEL BEAM RB30
W16X31 STEEL BEAM RB31
W16X31 STEEL BEAM RB32
W16X31 STEEL BEAM RB33
W16X31 STEEL BEAM RB34
W16X31 STEEL BEAM RB35
W16X31 STEEL BEAM RB36
W16X31 STEEL BEAM RB37
W16X31 STEEL BEAM RB38
W16X31 STEEL BEAM RB39
W16X31 STEEL BEAM RB40
W16X31 STEEL BEAM RB41
W16X31 STEEL BEAM RB42
W16X31 STEEL BEAM RB43
W16X31 STEEL BEAM RB44
W16X31 STEEL BEAM RB45
W16X31 STEEL BEAM RB46
W16X31 STEEL BEAM RB47
W16X31 STEEL BEAM RB48
W16X31 STEEL BEAM RB49
W16X31 STEEL BEAM RB50
W16X31 STEEL BEAM RB51
W16X31 STEEL BEAM RB52A
W16X31 STEEL BEAM RB52B
W16X31 STEEL BEAM RB53
W16X31 STEEL BEAM RB899
W16X31 STEEL BEAM RB900
W16X31 STEEL BEAM RB901
W16X31 STEEL BEAM RB902
W16X31 STEEL BEAM RB903
W16X31 STEEL BEAM RB904
W16X31 STEEL BEAM RB905
W16X31 STEEL BEAM RB906
W

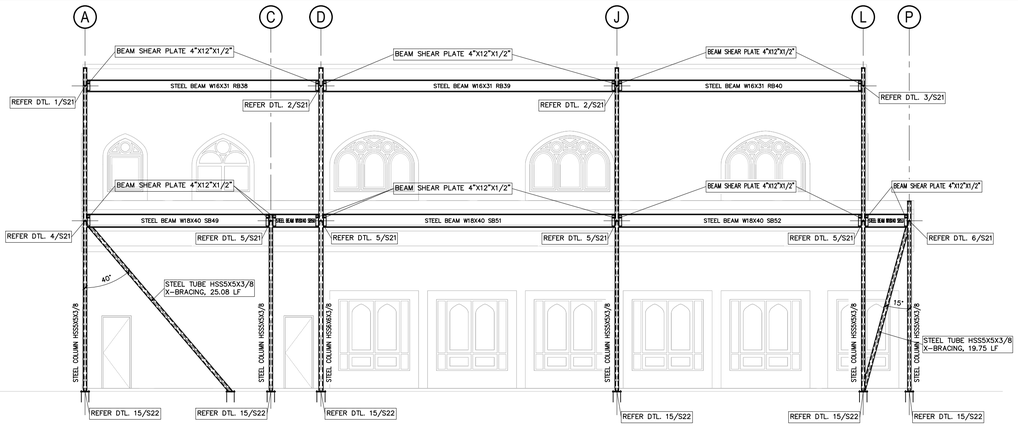

STEEL FRAMING ELEVATION ALONG GRID NO:1

SCALE 1/8"=1'-0"

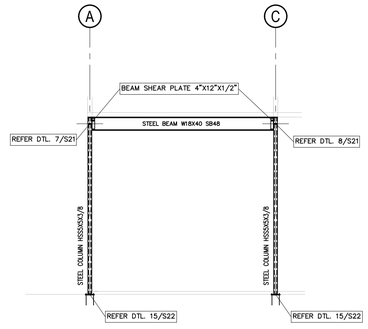

STEEL FRAMING ELEVATION ALONG GRID NO:2

SCALE 1/8"=1'-0"

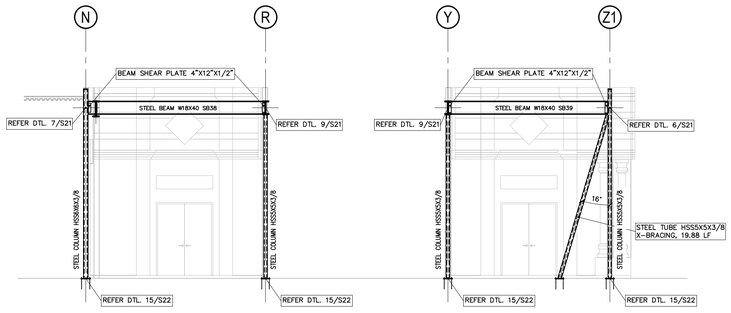

STEEL FRAMING ELEVATION ALONG GRID NO:9

SCALE 1/8"=1'-0"

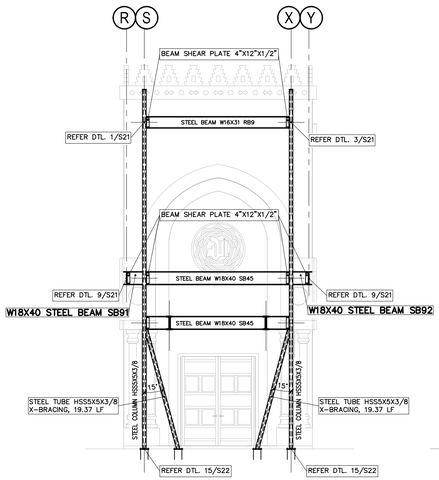

STEEL FRAMING ELEVATION ALONG GRID NO:7

SCALE 1/8"=1'-0"

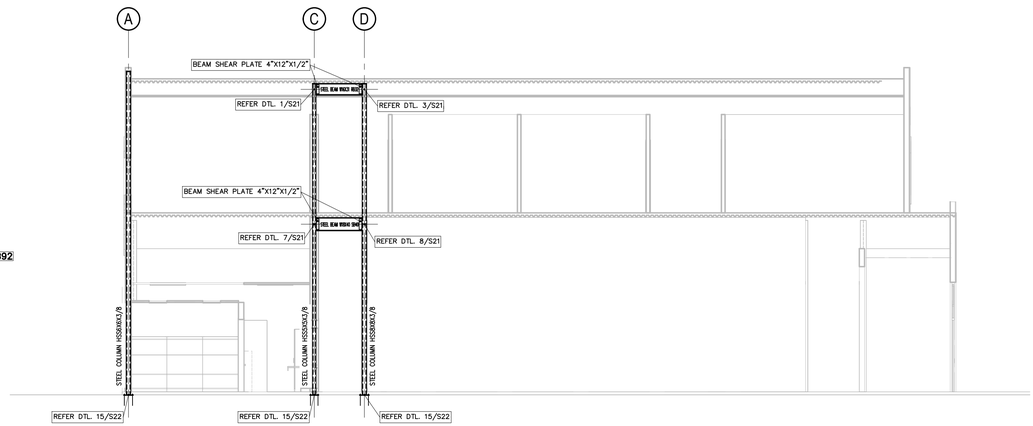

STEEL FRAMING ELEVATION ALONG GRID NO:8

SCALE 1/8"=1'-0"

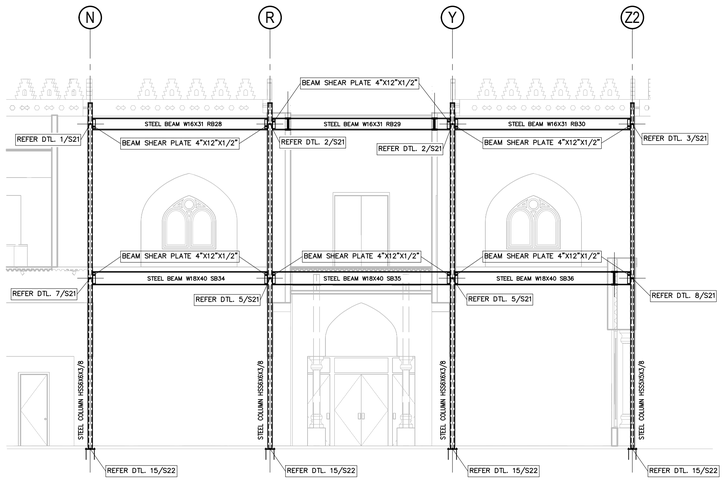

STEEL FRAMING ELEVATION ALONG GRID NO:10

SCALE 1/8"=1'-0"

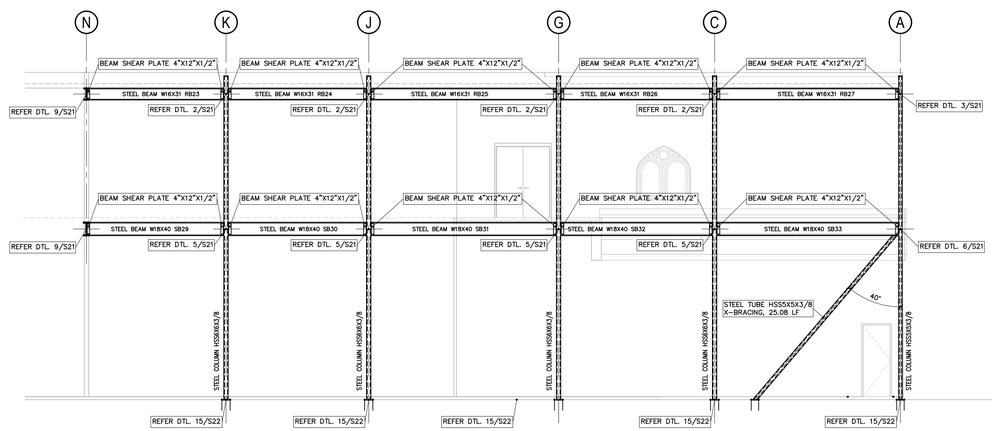

STEEL FRAMING ELEVATION ALONG GRID NO:11

SCALE 1/8"=1'-0"

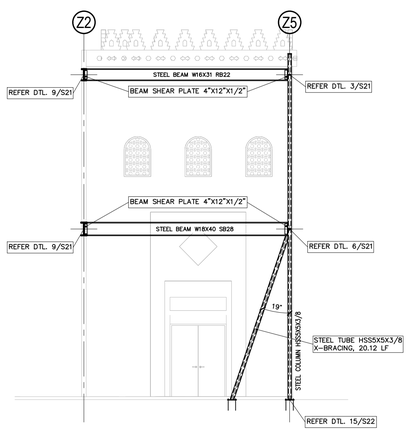

STEEL FRAMING ELEVATION ALONG GRID NO:12

SCALE 1/8"=1'-0"

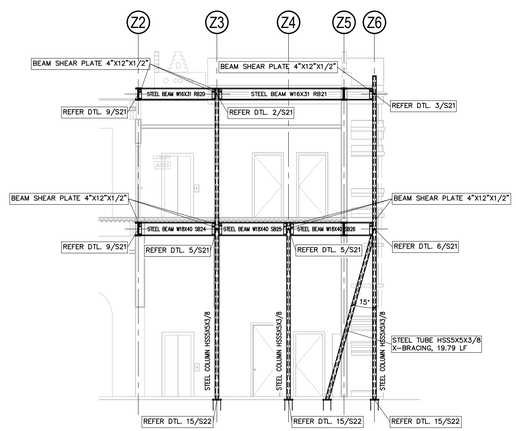

STEEL FRAMING ELEVATION ALONG GRID NO:15

SCALE 1/8"=1'-0"

THE SEAL APPEARING ON THIS DOCUMENT WAS AUTHORIZED BY MIRZA TAHIR BAIG, P.E., #82577 ON 04/17/2026
FIRM REGISTRATION F-4951

Rev.	Description	Date	Drawn
6			
5	ISSUED FOR APPROVAL	04/17/26	
4	ISSUED FOR APPROVAL	10/23/25	
3	ISSUED FOR APPROVAL	09/25/25	
2	ISSUED FOR APPROVAL	09/03/25	
1	ISSUED FOR APPROVAL	06/12/25	
0	ISSUED FOR APPROVAL	05/30/25	

PROFESSIONAL STRUCIVIL ENGINEERS, INC.
CONSULTING CIVIL AND STRUCTURAL ENGINEERS
2305 WEST PARMER LANE, SUITE 210, AUSTIN, TX 78727 | TEL: 512.238.6422 | psce@psceinc.com

Project :
ANJUMAN-E-BURHANI MASJID
800 N HEATHERWILDE BLOULEVARD
CITY OF PFLUCERVILLE, TEXAS 78660

Title :
STEEL FRAMING ELEVATION

PROJECT 30728

SHEET S9 OF 24

ALL CONTRACTOR SHALL VERIFY ALL DIMENSIONS AND EXISTING CONDITIONS AT THE SITE BEFORE PROCEEDING WITH EACH PHASE OF HIS WORK AND BE RESPONSIBLE FOR SAME. NO WARRANTY, EXPRESSED OR IMPLIED, IS MADE AS TO THE FITNESS OF THE PLANS AND SPECIFICATIONS. THE USE OF ANY PART OF THIS PLAN SHALL NOT EXCEED THE SCOPE AND INTENT OF THE DESIGN. ALL RIGHTS RESERVED. THIS DRAWING AS AN INSTRUMENT OF SERVICE IS AND SHALL REMAIN THE PROPERTY OF THE PSCE, INC. AND SHALL NOT BE REUSED, REPRODUCED IN ANY MANNER OR RELIED FOR CONSTRUCTION WITHOUT THE WRITTEN PERMISSION OF THE PSCE, INC. ALL RIGHTS RESERVED.

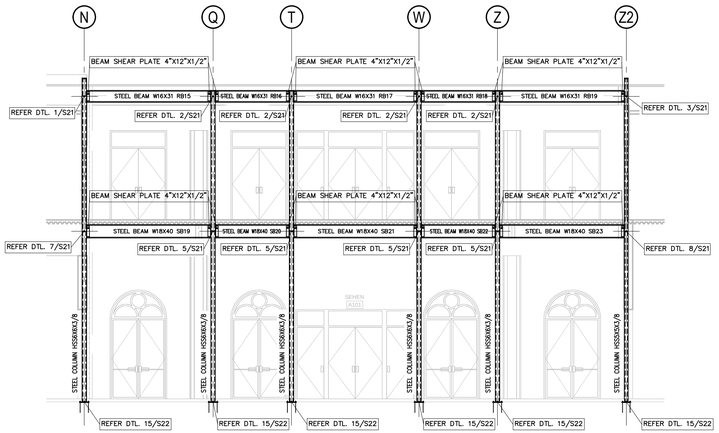

STEEL FRAMING ELEVATION ALONG GRID NO:16

SCALE 1/8"=1'-0"

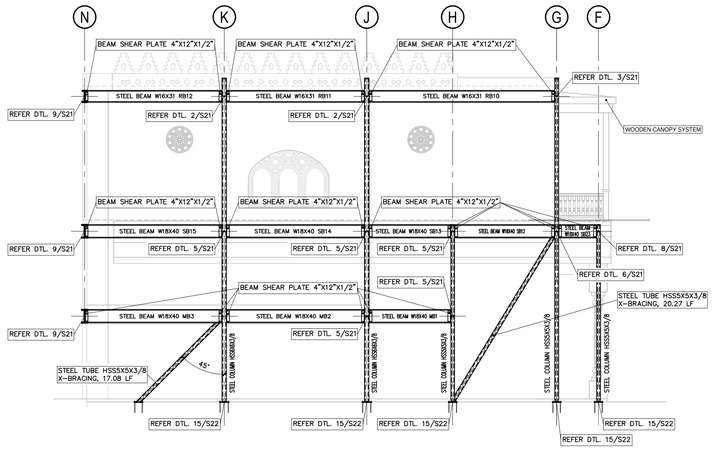

STEEL FRAMING ELEVATION ALONG GRID NO:18

SCALE 1/8"=1'-0"

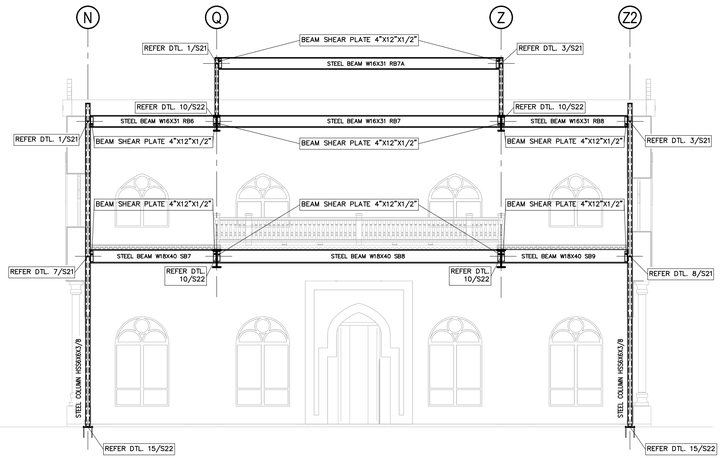

STEEL FRAMING ELEVATION ALONG GRID NO:20

SCALE 1/8"=1'-0"

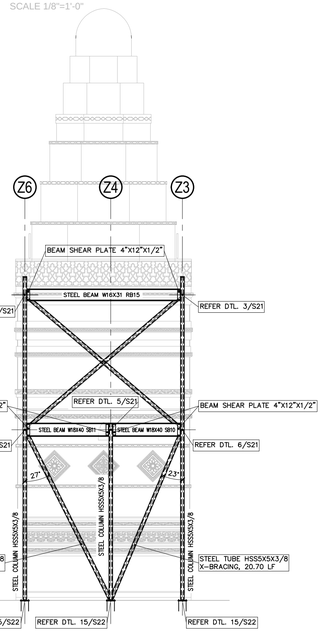

STEEL FRAMING ELEVATION ALONG GRID NO:19

SCALE 1/8"=1'-0"

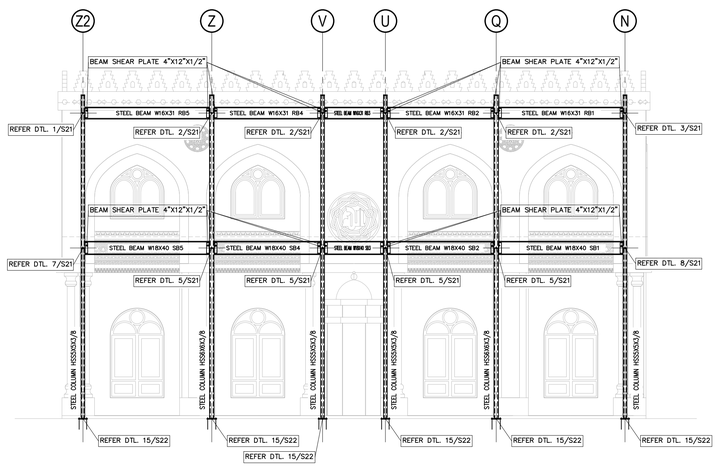

STEEL FRAMING ELEVATION ALONG GRID NO:21

SCALE 1/8"=1'-0"

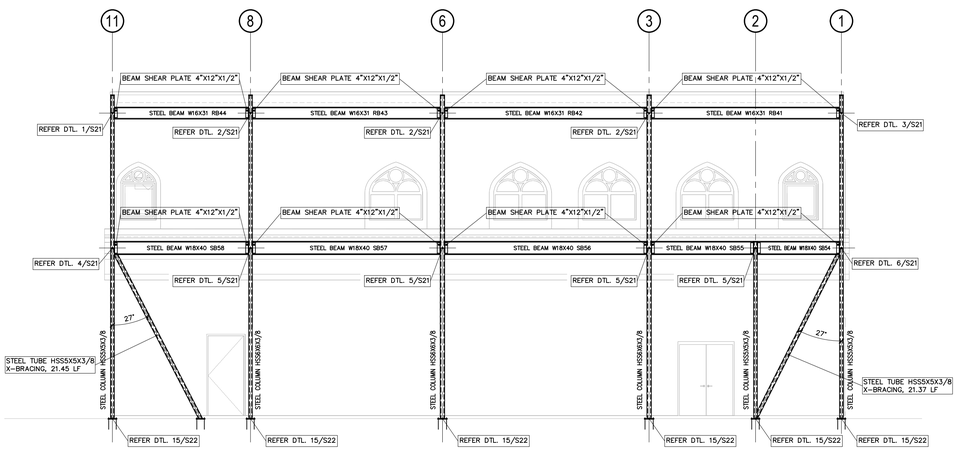

STEEL FRAMING ELEVATION ALONG GRID NO:A

SCALE 1/8"=1'-0"

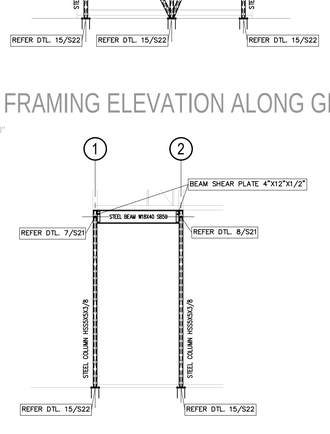

STEEL FRAMING ELEVATION ALONG GRID NO:C

SCALE 1/8"=1'-0"

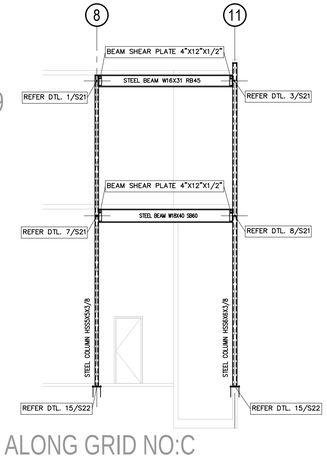

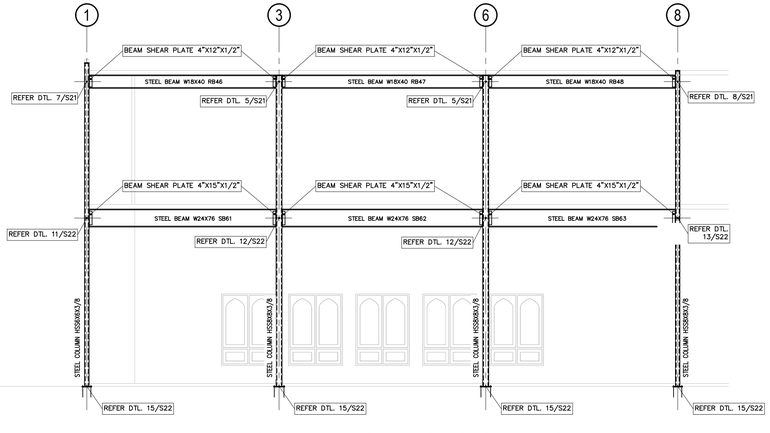

STEEL FRAMING ELEVATION ALONG GRID NO:D

SCALE 1/8"=1'-0"

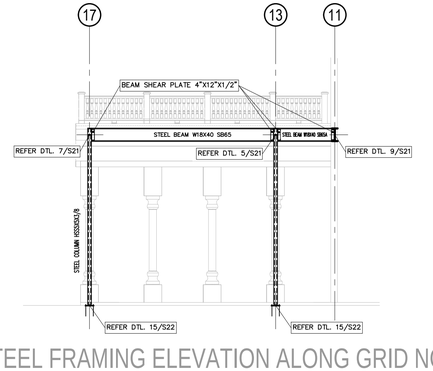

STEEL FRAMING ELEVATION ALONG GRID NO:D

SCALE 1/8"=1'-0"

THE SEAL APPEARING ON THIS DOCUMENT WAS AUTHORIZED BY MIRZA TAHIR BAIG, P.E., #82577 ON 04/17/2026
FIRM REGISTRATION F-4951

No.	Description	Date	Drawn
6			
5	ISSUED FOR APPROVAL	04/17/26	
4	ISSUED FOR APPROVAL	10/23/25	
3	ISSUED FOR APPROVAL	09/25/25	
2	ISSUED FOR APPROVAL	09/03/25	
1	ISSUED FOR APPROVAL	06/12/25	
0	ISSUED FOR APPROVAL	05/30/25	

PROFESSIONAL STRUCIVIL ENGINEERS, INC.
CONSULTING CIVIL AND STRUCTURAL ENGINEERS
2305 WEST PARMER LANE, SUITE 210, AUSTIN, TX 78727 | TEL: 512.238.6422 | psce@psceinc.com

Project :
ANJUMAN-E-BURHANI MASJID
800 N HEATHERWILDE BLOULEVARD
CITY OF PFLUGERVILLE, TEXAS 78660

Title :
STEEL FRAMING ELEVATION

PROJECT 30728

SHEET S10 OF 24

THE DRAWING AS AN INSTRUMENT OF SERVICE, IS AND SHALL REMAIN THE PROPERTY OF THE ENGR., INC. AND SHALL NOT BE REUSED, REPRODUCED IN ANY MANNER, OR STORED FOR CONSTRUCTION WITHOUT THE WRITTEN PERMISSION OF THE ENGR., INC. ALL RIGHTS RESERVED. CONTRACTOR SHALL VERIFY ALL DIMENSIONS AND EXISTING CONDITIONS AT THE SITE BEFORE PROCEEDING WITH EACH PHASE OF HIS WORK AND BE RESPONSIBLE FOR SAME. NO WARRANTY, EXPRESS OR IMPLIED, IS MADE AS TO THE ACCURACY OF ANY DRAWINGS OR SPECIFICATIONS. THE USE OF ANY SHALL NOT EXCEED THE EXTENT OF THE PLANS

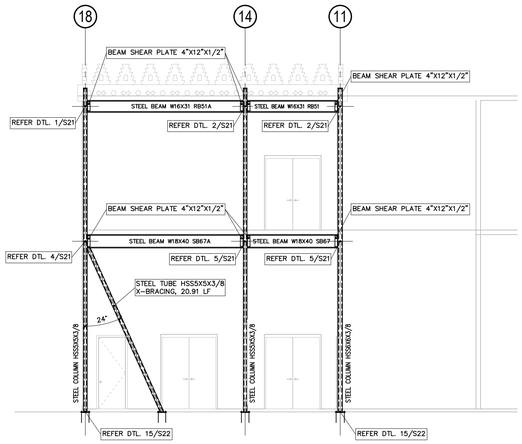

STEEL FRAMING ELEVATION ALONG GRID NO:G

SCALE 1/8"=1'-0"

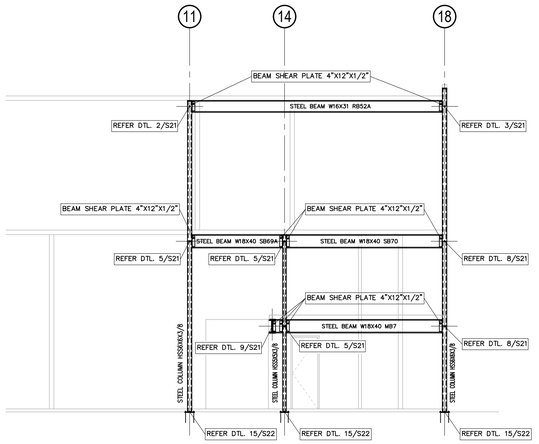

STEEL FRAMING ELEVATION ALONG GRID NO:J

SCALE 1/8"=1'-0"

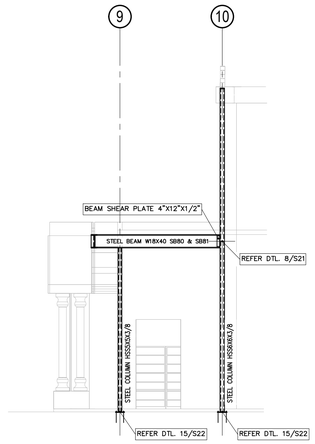

STEEL FRAMING ELEVATION ALONG GRID NO:R & Y

SCALE 1/8"=1'-0"

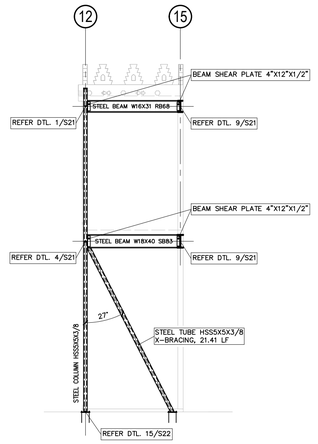

STEEL FRAMING ELEVATION ALONG GRID NO:Z5

SCALE 1/8"=1'-0"

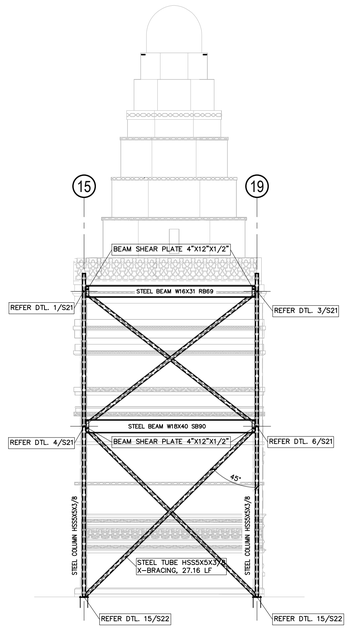

STEEL FRAMING ELEVATION ALONG GRID NO:Z6

SCALE 1/8"=1'-0"

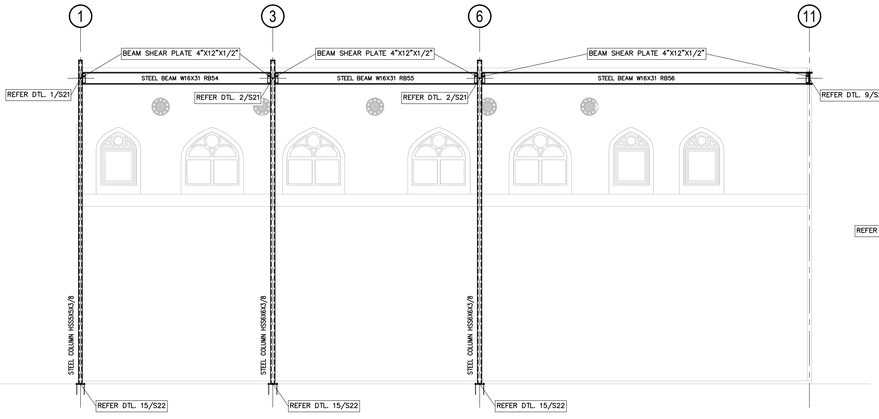

STEEL FRAMING ELEVATION ALONG GRID NO:L

SCALE 1/8"=1'-0"

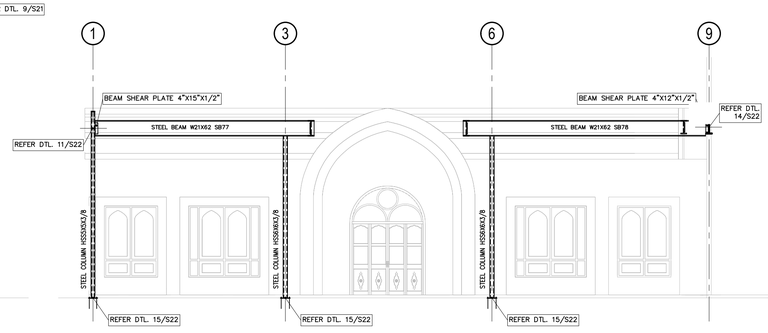

STEEL FRAMING ELEVATION ALONG GRID NO:P

SCALE 1/8"=1'-0"

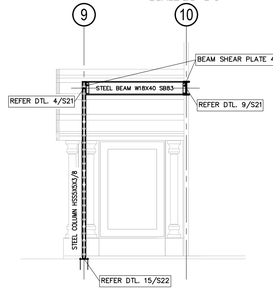

STEEL FRAMING ELEVATION ALONG GRID NO:Z1

SCALE 1/8"=1'-0"

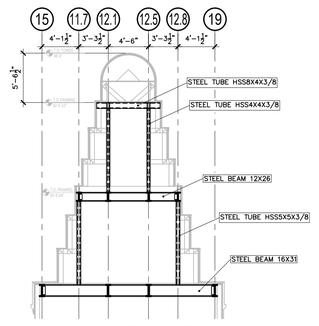

CROSS SECTION TOWER

SCALE 1/8"=1'-0"

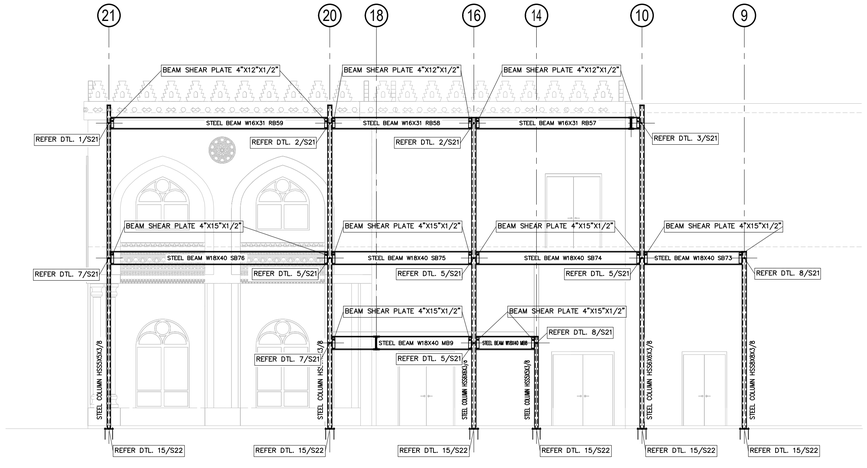

STEEL FRAMING ELEVATION ALONG GRID NO:N

SCALE 1/8"=1'-0"

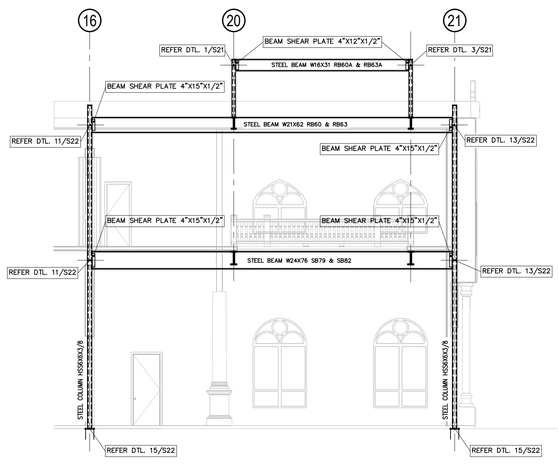

STEEL FRAMING ELEVATION ALONG GRID NO:Q & Z

SCALE 1/8"=1'-0"

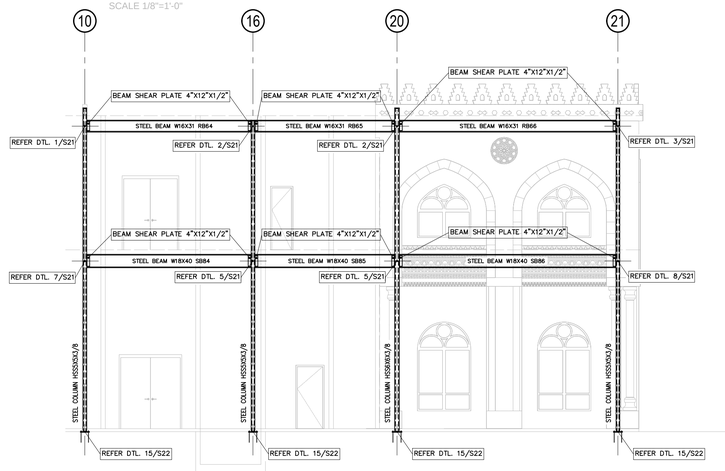

STEEL FRAMING ELEVATION ALONG GRID NO:Z2

SCALE 1/8"=1'-0"

THE SEAL APPEARING ON THIS DOCUMENT WAS AUTHORIZED BY MIRZA TAHIR BAIG, P.E., #82577 ON 04/17/2026
FIRM REGISTRATION F-4951

Rev.	Description	Date	Drawn
6			
5	ISSUED FOR APPROVAL	04/17/26	
4	ISSUED FOR APPROVAL	10/23/25	
3	ISSUED FOR APPROVAL	09/25/25	
2	ISSUED FOR APPROVAL	09/03/25	
1	ISSUED FOR APPROVAL	06/12/25	
0	ISSUED FOR APPROVAL	05/30/25	

PROFESSIONAL STRUCIVIL ENGINEERS, INC.
CIVIL AND STRUCTURAL ENGINEERING CONSULTING
2305 WEST PARMER LANE, SUITE 210, AUSTIN, TX 78727 | TEL: 512.236.6422 | pecei@peceinc.com

Project :
ANJUMAN-E-BURHANI MASJID
800 N HEATHERWILDE BLOULEVARD
CITY OF PFLUGERVILLE, TEXAS 78660

Title :
STEEL FRAMING ELEVATION

PROJECT
30728

SHEET
S11
OF 24

THE DRAWING AS AN INSTRUMENT OF SERVICE, IS AND SHALL REMAIN THE PROPERTY OF THE ECCE, INC. AND SHALL NOT BE REUSAMA, REPRODUCED IN ANY MANNER, OR DISCLOSED FOR CONSTRUCTION WITHOUT THE WRITTEN PERMISSION OF THE ECCE, INC. ALL RIGHTS RESERVED. CONTRACTOR SHALL VERIFY ALL DIMENSIONS AND EXISTING CONDITIONS AT THE SITE BEFORE PROCEEDING WITH ANY WORK AND BE RESPONSIBLE FOR SAME. NO WARRANTY, EXPRESSED OR IMPLIED, IS MADE AS TO THE ACCURACY OF ANY REPRODUCTION OF THE PLANS, NOT EXCEED THE EXTENT AND DETAIL SHOWN ON THESE PLANS.

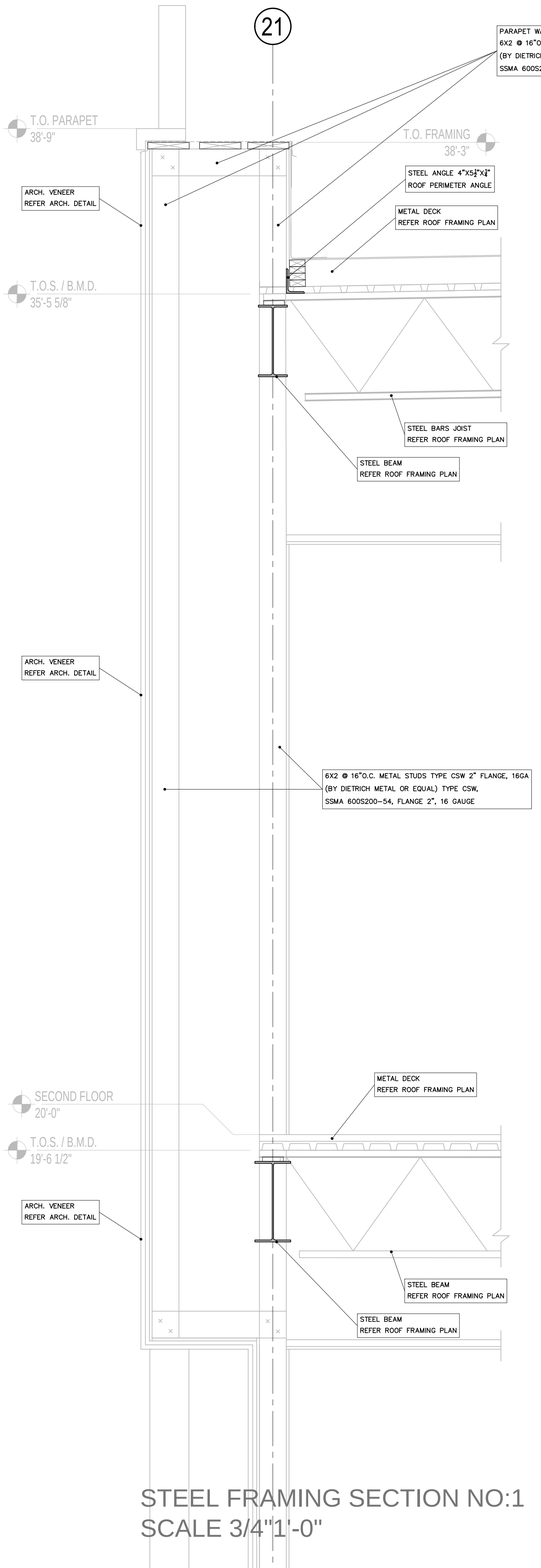

STEEL FRAMING SECTION NO:1
SCALE 3/4"1'-0"

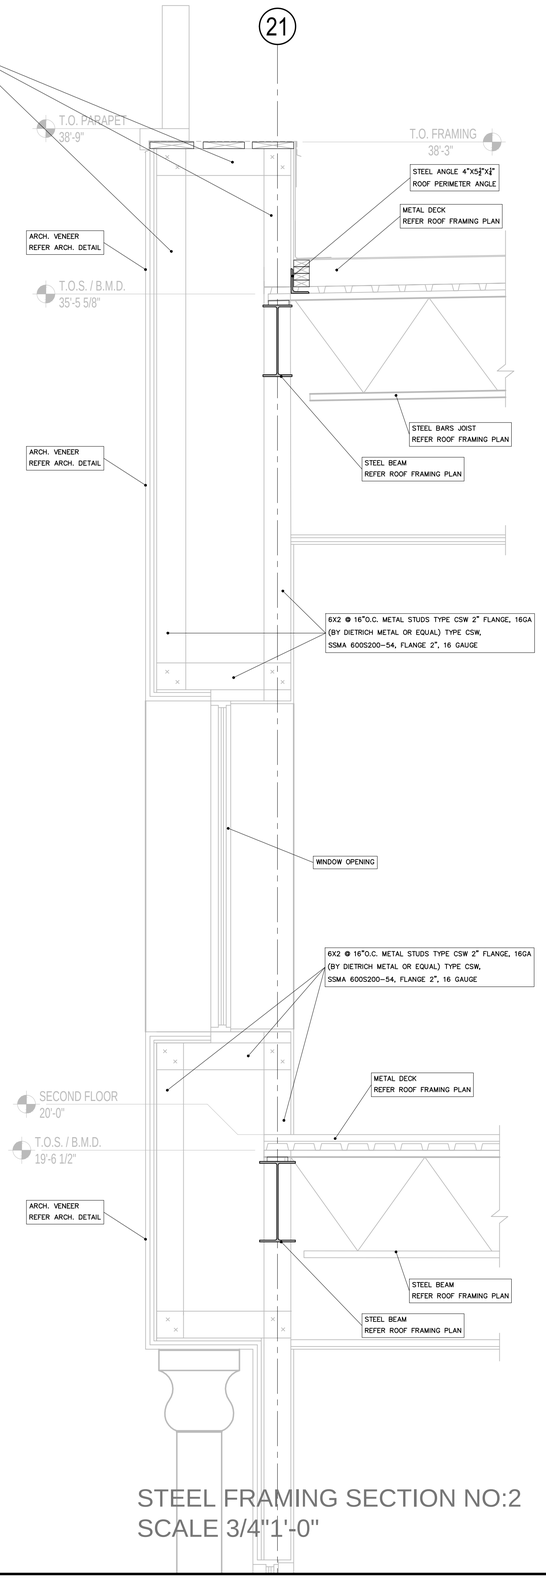

STEEL FRAMING SECTION NO:2
SCALE 3/4"1'-0"

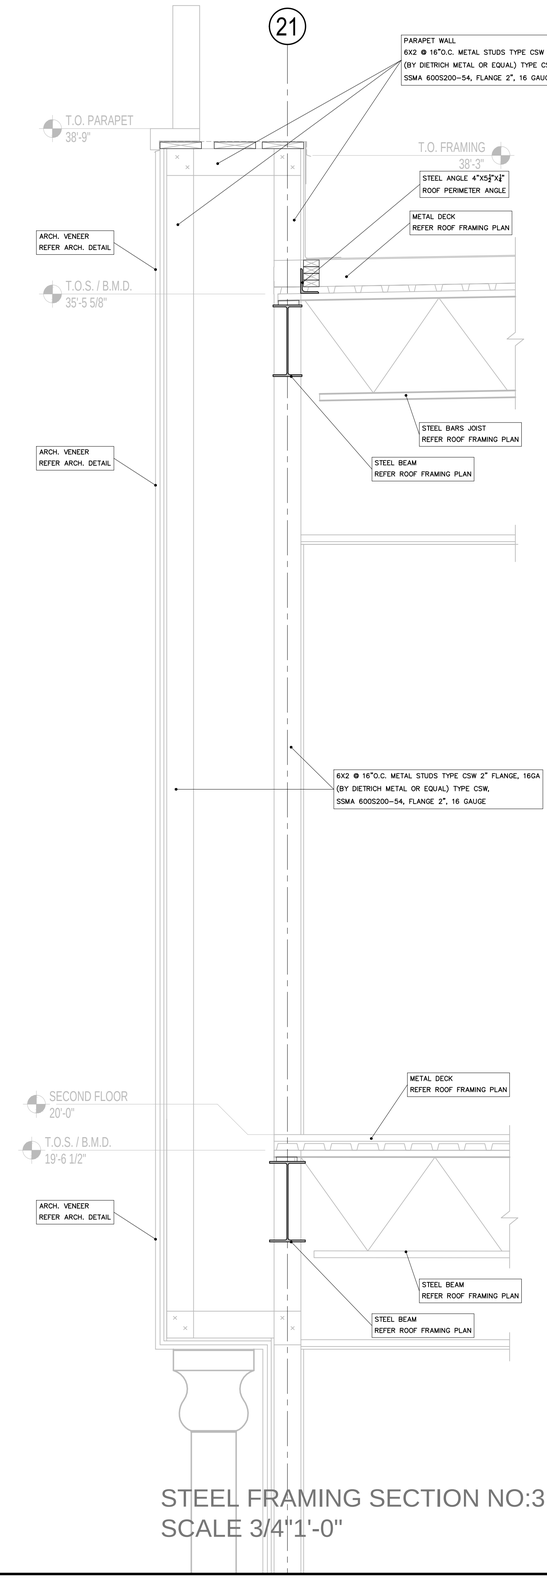

STEEL FRAMING SECTION NO:3
SCALE 3/4"1'-0"

THE SEAL APPEARING ON THIS DOCUMENT WAS AUTHORIZED BY MIRZA TAHIR BAIG, P.E., #82577 ON 04/17/2026
FIRM REGISTRATION F-4951

Rev.	Description	Date	Drawn
6			
5	ISSUED FOR APPROVAL	04/17/26	
4	ISSUED FOR APPROVAL	10/23/25	
3	ISSUED FOR APPROVAL	09/25/25	
2	ISSUED FOR APPROVAL	09/03/25	
1	ISSUED FOR APPROVAL	06/12/25	
0	ISSUED FOR APPROVAL	05/30/25	

PROFESSIONAL STRUCIVIL ENGINEERS, INC.
CIVIL AND STRUCTURAL ENGINEERS
2205 WEST PARMER LANE, SUITE 210, AUSTIN, TX 78727 | TEL: 512.238.6422 | pscei@psceinc.com

Project :
ANJUMAN-E-BURHANI MASJID
800 N HEATHERWILDE BLOULEVARD
CITY OF PFLUGERVILLE, TEXAS 78660

Title :
SECTION OF ROOF FRAMING

PROJECT
30728

SHEET
S12
OF 24

THIS DRAWING AS AN INSTRUMENT OF SERVICE IS AND SHALL REMAIN THE PROPERTY OF THE PSCEI, INC. AND SHALL NOT BE REUSED IN ANY MANNER, OR REUSED FOR CONSTRUCTION, WITHOUT THE WRITTEN PERMISSION OF THE PSCEI, INC. ALL RIGHTS RESERVED. CONTRACTOR SHALL VERIFY ALL DIMENSIONS AND EXISTING CONDITIONS AT THE SITE BEFORE PROCEEDING WITH EACH PHASE OF HIS WORK AND BE RESPONSIBLE FOR SAME. NO WARRANTY, EXPRESSED OR IMPLIED, IS MADE AS TO THE FITNESS OF THESE PLANS

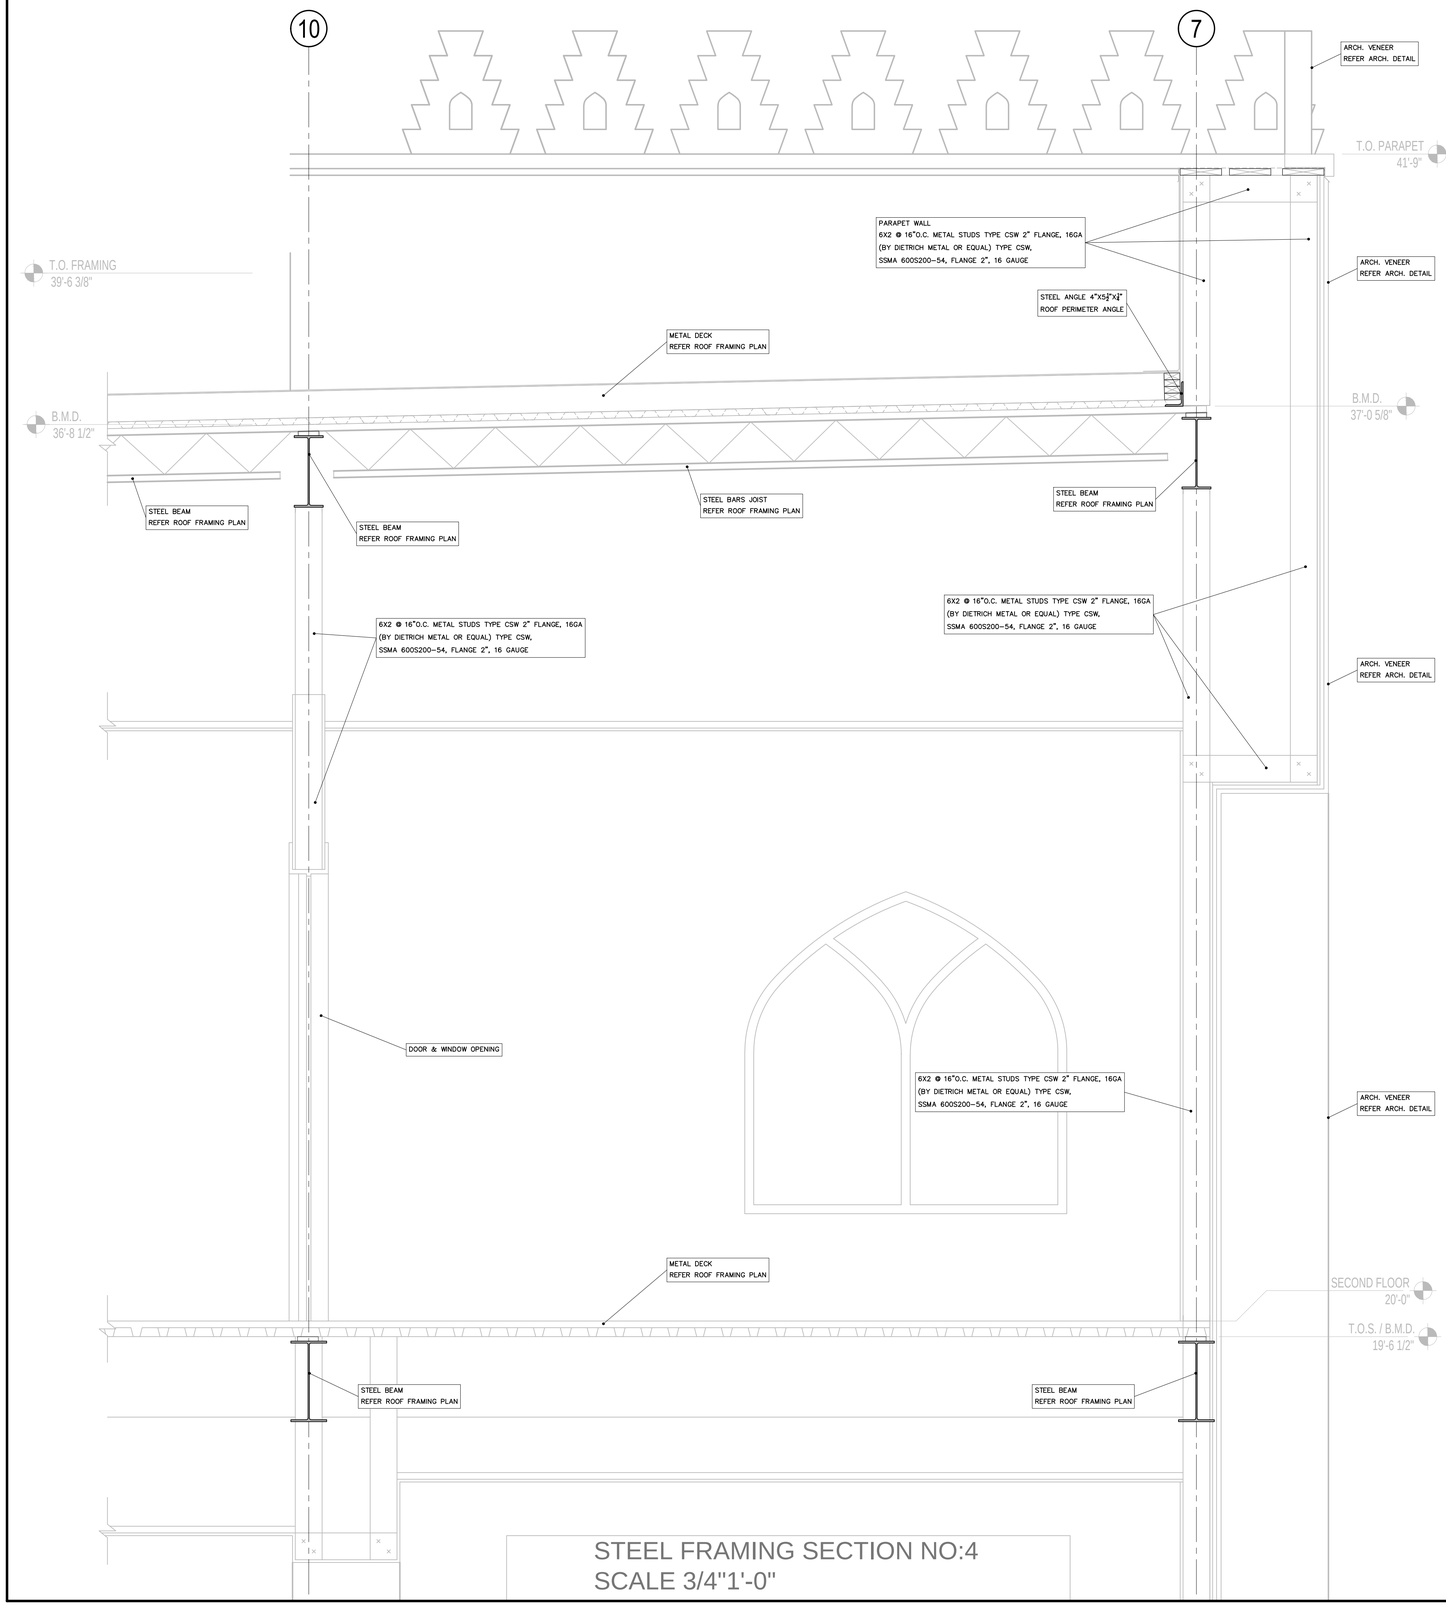

THE SEAL APPEARING ON THIS DOCUMENT WAS AUTHORIZED BY MIRZA TAHIR BAIG, P.E., #82577 ON 04/17/2026
FIRM REGISTRATION F-4951

Rev.	Description	Date	Drawn
6	ISSUED FOR APPROVAL	04/17/26	
5	ISSUED FOR APPROVAL	10/23/25	
4	ISSUED FOR APPROVAL	09/25/25	
3	ISSUED FOR APPROVAL	09/03/25	
2	ISSUED FOR APPROVAL	06/12/25	
1	ISSUED FOR APPROVAL	05/30/25	
0	ISSUED FOR APPROVAL		

PROFESSIONAL STRUCIVIL ENGINEERS, INC.
CIVIL AND STRUCTURAL ENGINEERS
2205 WEST PARMER LANE, SUITE 210, AUSTIN, TX 78727 | TEL. 512.236.6422 | pscei@psceinc.com

THE DRAWING AS AN INSTRUMENTS OF SERVICE IS AND SHALL REMAIN THE PROPERTY OF THE P.S.C.E., INC. AND SHALL NOT BE REUSED IN ANY MANNER, OR REUSED FOR CONSTRUCTION, WITHOUT THE WRITTEN PERMISSION OF THE P.S.C.E., INC. ALL RIGHTS RESERVED. CONTRACTOR SHALL VERIFY ALL DIMENSIONS AND EXISTING CONDITIONS AT THE SITE BEFORE PROCEEDING WITH EACH PHASE OF HIS WORK AND BE RESPONSIBLE FOR SAME. NO WARRANTY, EXPRESSED OR IMPLIED, IS MADE BY THE ENGINEER AS TO THE ACCURACY OF ANY DATA OR PLANS FURNISHED TO THE CONTRACTOR OR OTHERS. THE SET AND OR PAPER PLANS SHALL NOT EXCEED THE SET AND OR PAPER PLANS

Project :
ANJUMAN-E-BURHANI MASJID
800 N HEATHERWILDE BLOULEVARD
CITY OF PFLUGERVILLE, TEXAS 78660

Title :
SECTION OF ROOF FRAMING

PROJECT
30728

SHEET
S13
OF 24

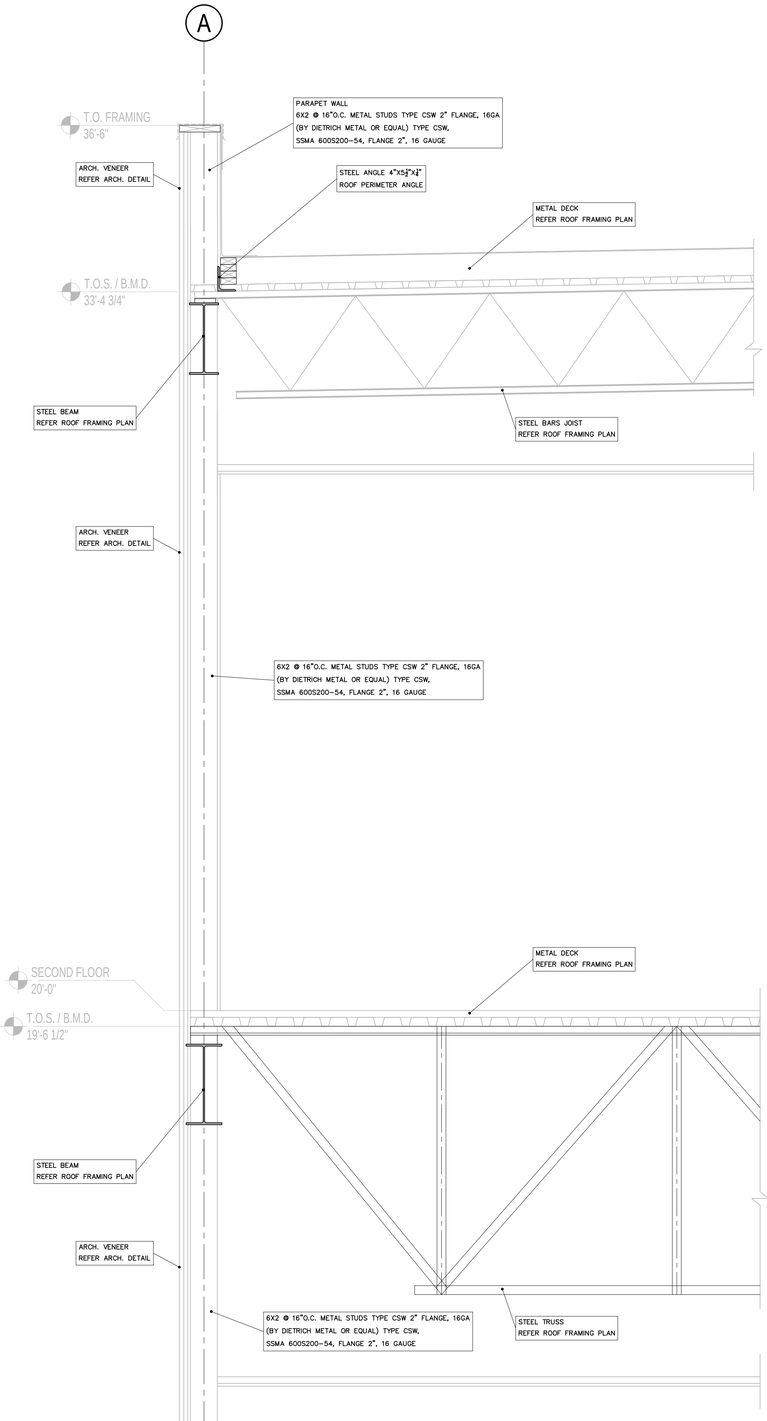

STEEL FRAMING SECTION NO:6
SCALE 3/4"1'-0"

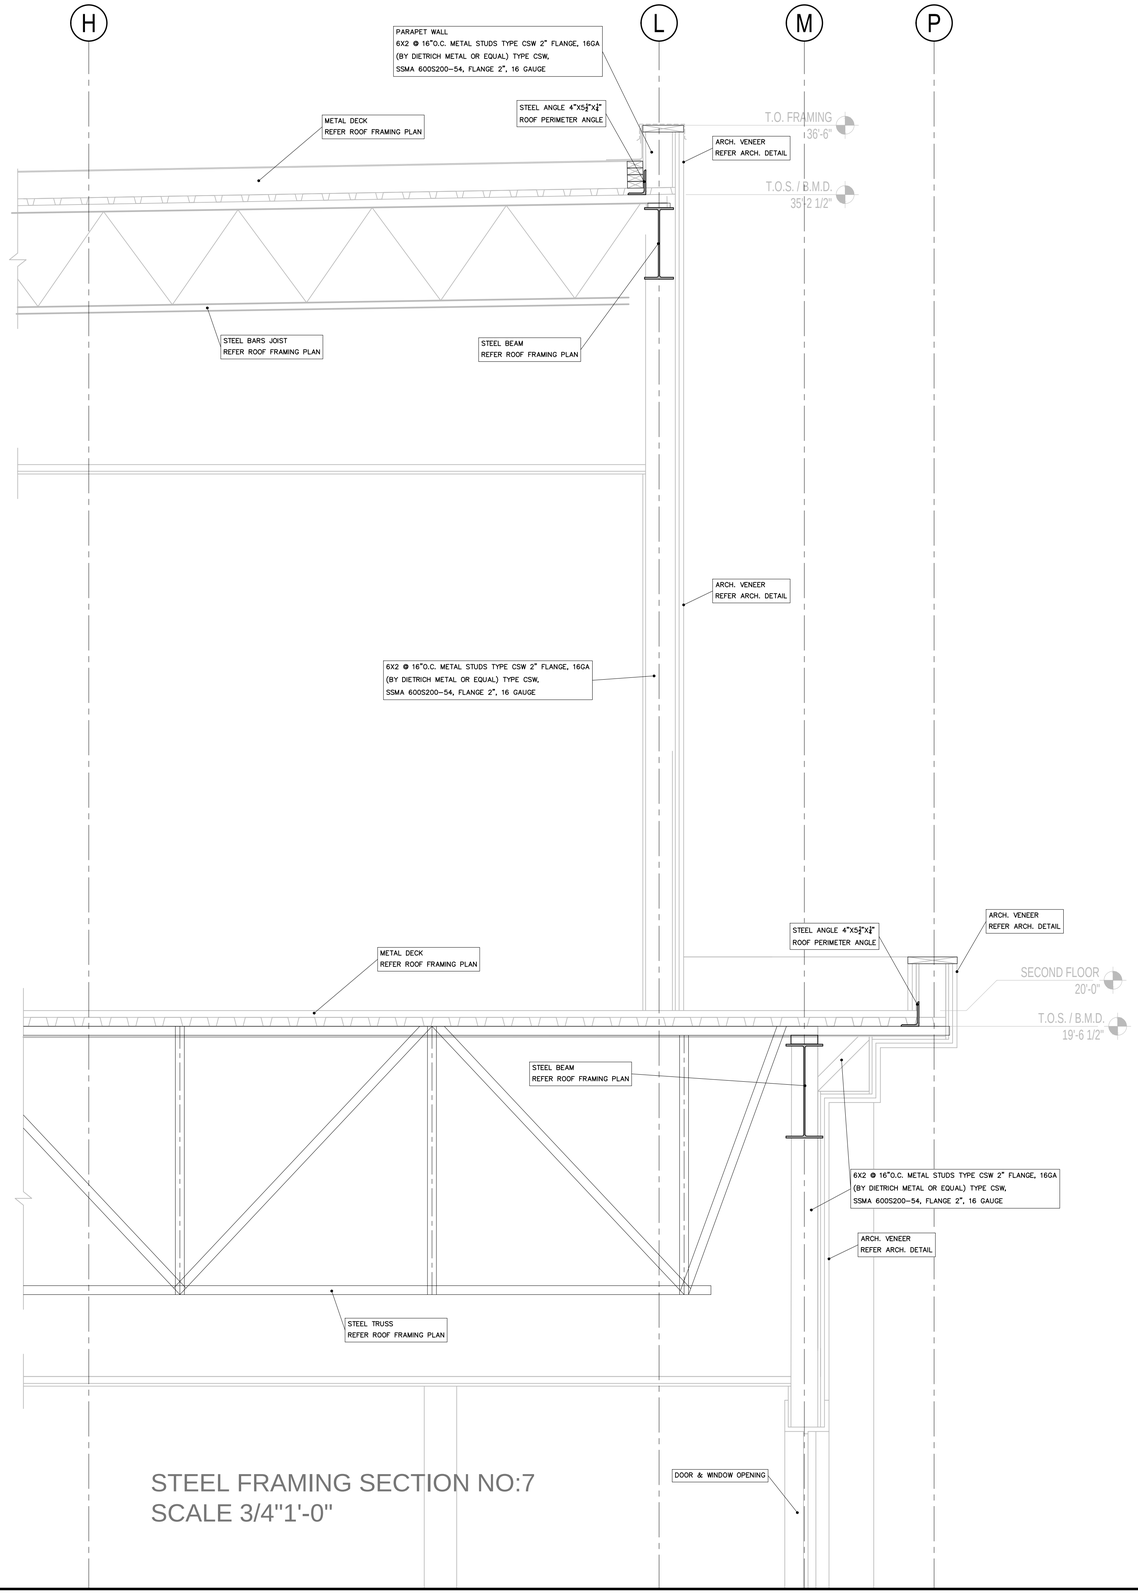

STEEL FRAMING SECTION NO:7
SCALE 3/4"1'-0"

THE SEAL APPEARING ON THIS DOCUMENT WAS AUTHORIZED BY MIRZA TAHIR BAIG, P.E., #82577 ON 04/17/2026
FIRM REGISTRATION F-4951

Rev.	Description	Date	Drawn
6			
5	ISSUED FOR APPROVAL	04/17/26	
4	ISSUED FOR APPROVAL	10/23/25	
3	ISSUED FOR APPROVAL	09/25/25	
2	ISSUED FOR APPROVAL	09/03/25	
1	ISSUED FOR APPROVAL	06/12/25	
0	ISSUED FOR APPROVAL	05/30/25	

PROFESSIONAL STRUCIVIL ENGINEERS, INC.
CONSULTING CIVIL AND STRUCTURAL ENGINEERS
2295 WEST PARMER LANE, SUITE 210, AUSTIN, TX 78727 | TEL. 512.238.6422 | pscei@psceinc.com

Project :
ANJUMAN-E-BURHANI MASJID
800 N HEATHERWILDE BLOULEVARD
CITY OF PFLUGERVILLE, TEXAS 78660

Title :
SECTION OF ROOF FRAMING

PROJECT
30728

SHEET
S14
OF 24

THIS DRAWING IS AN INSTRUMENT OF SERVICE, IS AND SHALL REMAIN THE PROPERTY OF THE PSCEI, INC. AND SHALL NOT BE REUSED, REPRODUCED IN ANY MANNER, OR ISSUED FOR CONSTRUCTION WITHOUT THE WRITTEN PERMISSION OF THE PSCEI, INC. ALL RIGHTS RESERVED. CONTRACTOR SHALL VERIFY ALL DIMENSIONS AND EXISTING CONDITIONS AT THE SITE BEFORE PROCEEDING WITH EACH PHASE OF HIS WORK AND BE RESPONSIBLE FOR SAME. NO WARRANTY, EXPRESSED OR IMPLIED, IS EXTENDED THAT ANY OF SHOP DRAWINGS OR SPECIFICATIONS ARE FREE FROM ERRORS OR OMISSIONS.

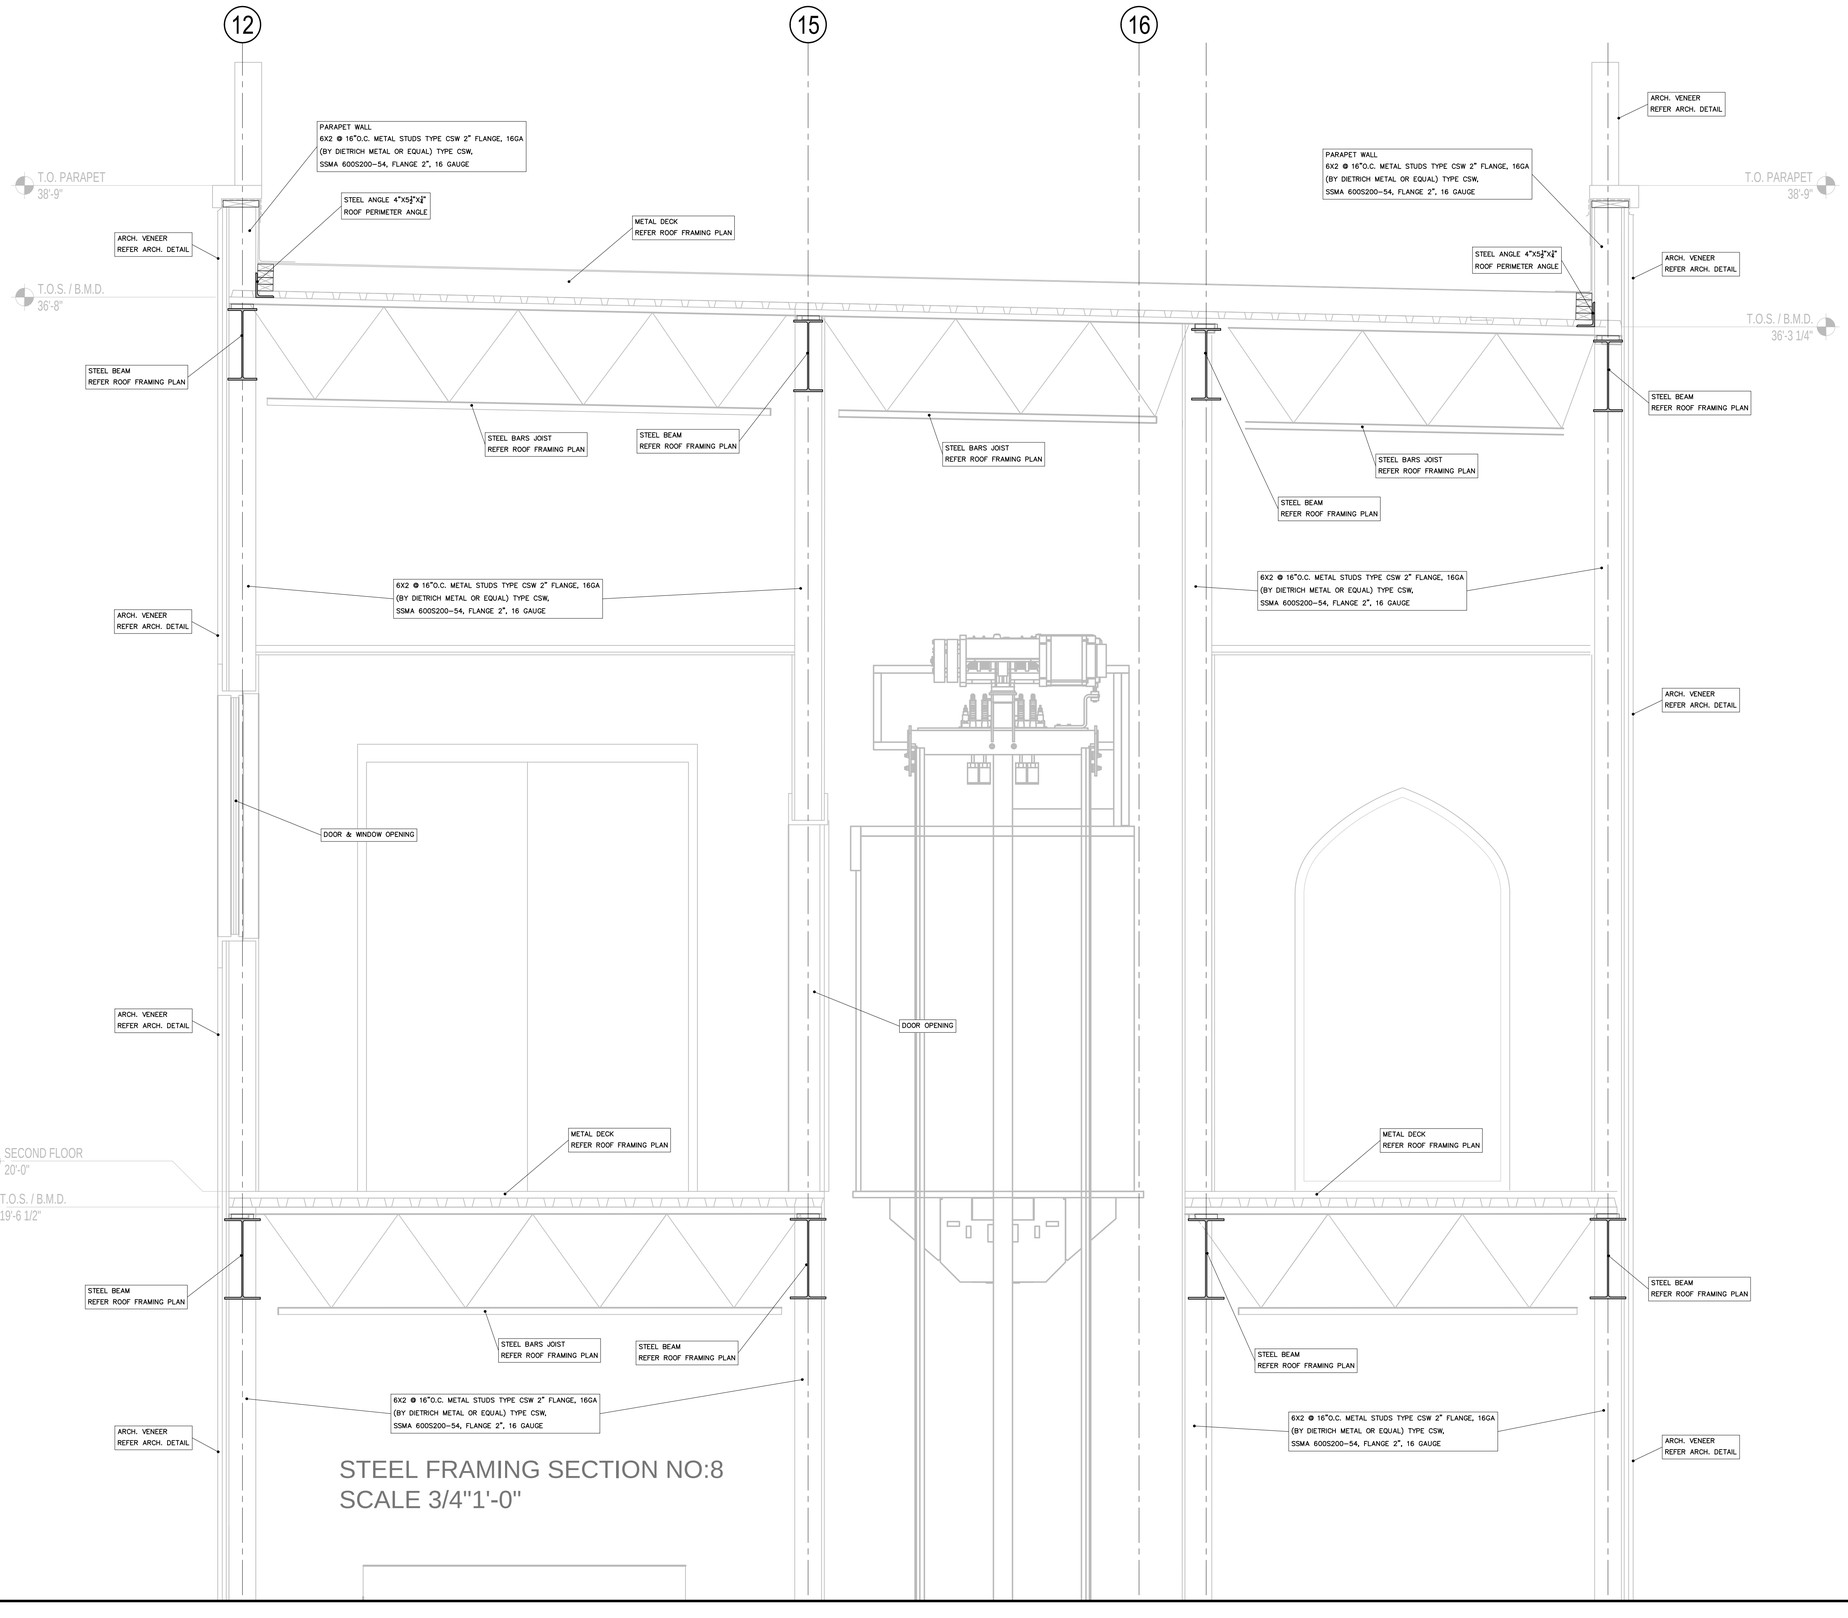

STEEL FRAMING SECTION NO:8
SCALE 3/4"1'-0"

THE SEAL APPEARING ON THIS DOCUMENT WAS AUTHORIZED BY MIRZA TAHIR BAIG, P.E., #82577 ON 04/17/2026
FIRM REGISTRATION F-4951

Rev.	Description	Date	Drawn
6			
5	ISSUED FOR APPROVAL	04/17/26	
4	ISSUED FOR APPROVAL	10/23/25	
3	ISSUED FOR APPROVAL	09/25/25	
2	ISSUED FOR APPROVAL	09/03/25	
1	ISSUED FOR APPROVAL	06/12/25	
0	ISSUED FOR APPROVAL	05/30/25	

PROFESSIONAL STRUCIVIL ENGINEERS, INC.
CONSULTING CIVIL AND STRUCTURAL ENGINEERS
2305 WEST PARMER LANE, SUITE 210, AUSTIN, TX 78727 | TEL: 512.238.6422 | psce@pscetx.com

Project :
ANJUMAN-E-BURHANI MASJID
800 N HEATHERWILDE BLOULEVARD
CITY OF PFLUGERVILLE, TEXAS 78660

Title :
SECTION OF ROOF FRAMING

PROJECT 30728

SHEET S15 OF 24

THE DRAWING AS AN INSTRUMENT OF SERVICE, IS AND SHALL REMAIN THE PROPERTY OF THE ATCE, INC. AND SHALL NOT BE REUSABLE, REPRODUCED IN ANY MANNER, OR REUSED FOR CONSTRUCTION WITHOUT THE WRITTEN PERMISSION OF THE ATCE, INC. ALL RIGHTS RESERVED. CONTRACTOR SHALL VERIFY ALL DIMENSIONS AND EXISTING CONDITIONS AT THE SITE BEFORE PROCEEDING WITH EACH PHASE OF HIS WORK AND BE RESPONSIBLE FOR SAME. NO WARRANTY, EXPRESSED OR IMPLIED, IS MADE AS TO ANY DRAWINGS, SPECIFICATIONS OR ELECTRONIC DATA FURNISHED BY THE ATCE, INC. UNDER THIS AGREEMENT. THE USE OF ANY PLANS, SPECIFICATIONS OR ELECTRONIC DATA FURNISHED BY THE ATCE, INC. FOR ANY PURPOSE OTHER THAN THE SPECIFIC PROJECT FOR WHICH IT WAS PREPARED SHALL NOT EXCEED THE EXTENT OF THE SCOPE OF WORK.

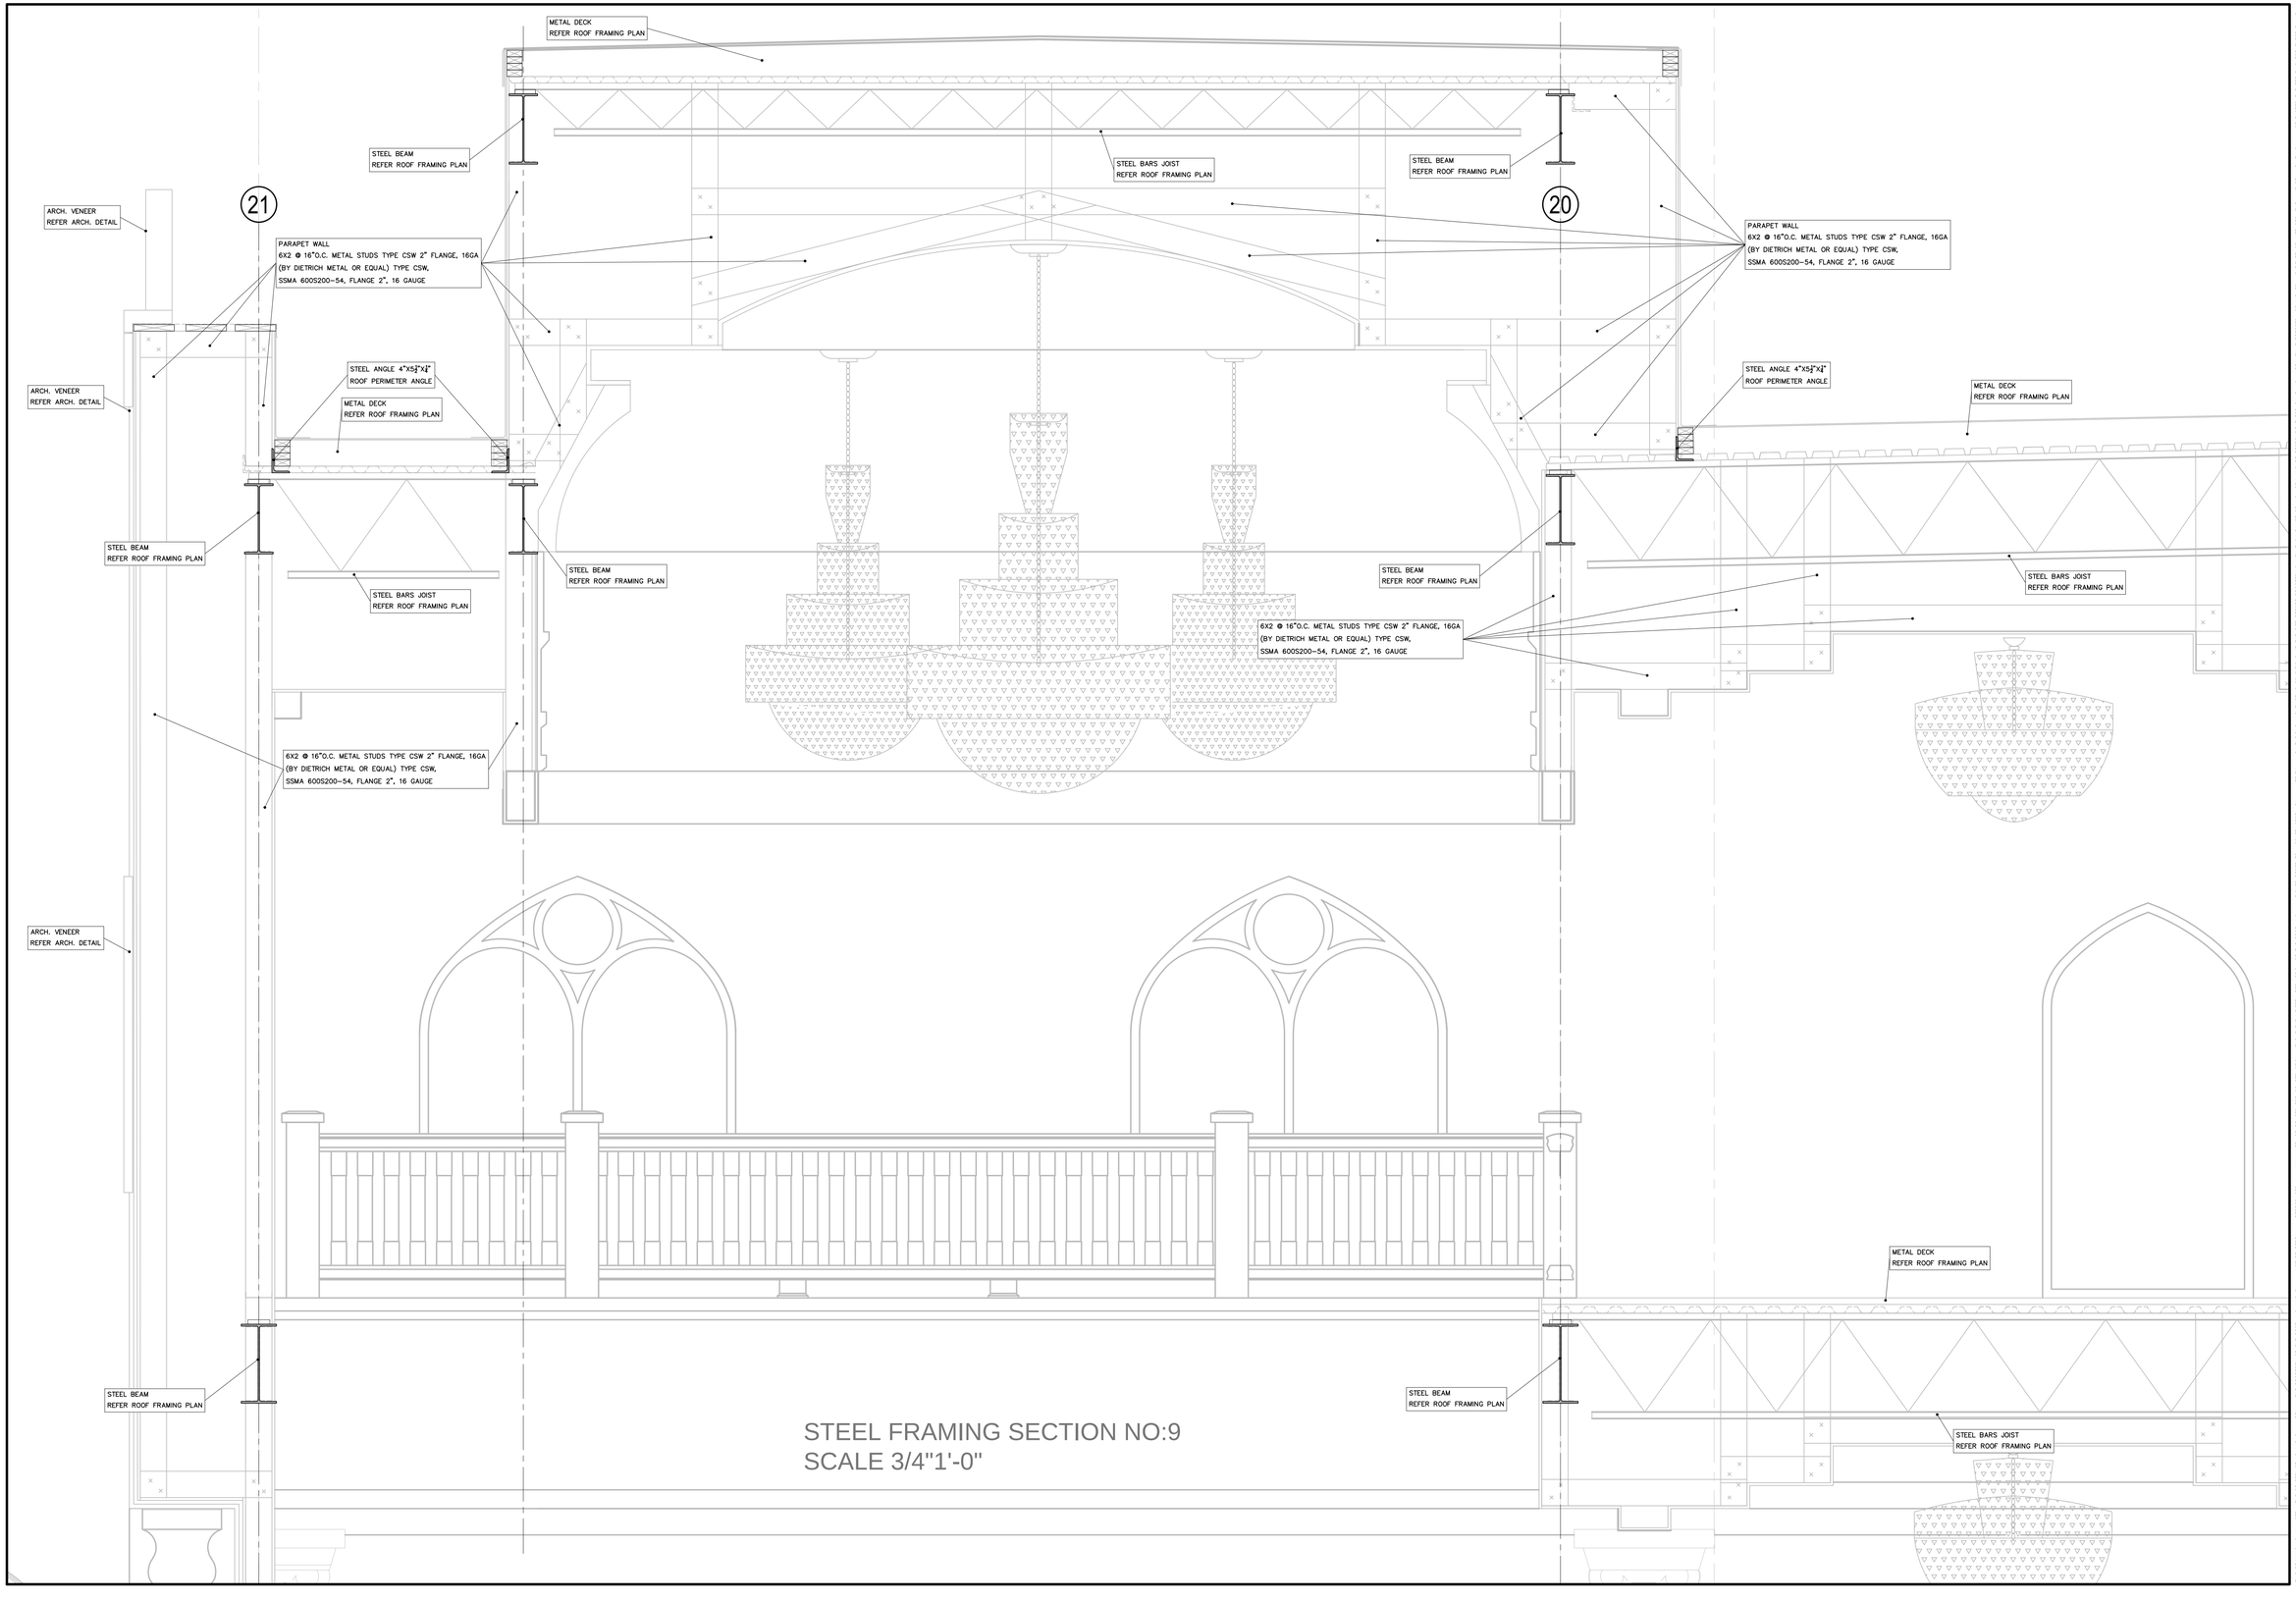

STEEL FRAMING SECTION NO:9
SCALE 3/4"1'-0"

STATE OF TEXAS
MIRZA TAHIR BAIG
82577
REGISTERED
PROFESSIONAL
ENGINEER

THE SEAL APPEARING ON THIS DOCUMENT WAS AUTHORIZED BY MIRZA TAHIR BAIG, P.E., #82577 ON 04/17/2026
FIRM REGISTRATION F-4951

Rev.	Description	Date	Drawn
6			
5	ISSUED FOR APPROVAL	04/17/26	
4	ISSUED FOR APPROVAL	10/23/25	
3	ISSUED FOR APPROVAL	09/25/25	
2	ISSUED FOR APPROVAL	09/03/25	
1	ISSUED FOR APPROVAL	06/12/25	
0	ISSUED FOR APPROVAL	05/30/25	

PROFESSIONAL STRUCIVIL ENGINEERS, INC.
CONSULTING CIVIL AND STRUCTURAL ENGINEERS
2295 WEST PARMER LANE, SUITE 210, AUSTIN, TX 78727 | TEL: 512.238.6422 | psce@pscetx.com

Project :
ANJUMAN-E-BURHANI MASJID
800 N HEATHERWILDE BLOULEVARD
CITY OF PFLUGERVILLE, TEXAS 78660

Title :
SECTION OF ROOF FRAMING

PROJECT
30728

SHEET
S16
OF 24

THE DRAWING IS AN INSTRUMENT OF SERVICE, IS AND SHALL REMAIN THE PROPERTY OF THE ATCE, INC. AND SHALL NOT BE REUSED, REPRODUCED IN ANY MANNER, OR ISSUED FOR CONSTRUCTION WITHOUT THE WRITTEN PERMISSION OF THE ATCE, INC. ALL RIGHTS RESERVED. CONTRACTOR SHALL VERIFY ALL DIMENSIONS AND EXISTING CONDITIONS AT THE SITE BEFORE PROCEEDING WITH EACH PHASE OF HIS WORK AND BE RESPONSIBLE FOR SAME. NO WARRANTY, EXPRESSED OR IMPLIED, IS EXTENDED THAT ANY OF THE DESIGN, DRAWINGS OR SPECIFICATIONS ARE SUITABLE FOR ANY PURPOSE OR PROJECT OTHER THAN THAT FOR WHICH THEY WERE PREPARED AND PUBLISHED. THE USE OF ANY PART OF THIS PLANS AND SPECIFICATIONS BY ANY PERSON, FIRM OR CORPORATION FOR ANY PURPOSE OTHER THAN FOR THE SPECIFIED PROJECT SHALL BE AT THE USER'S SOLE RISK AND WITHOUT LIABILITY OR LEGAL EXPOSURE TO THE ATCE, INC.

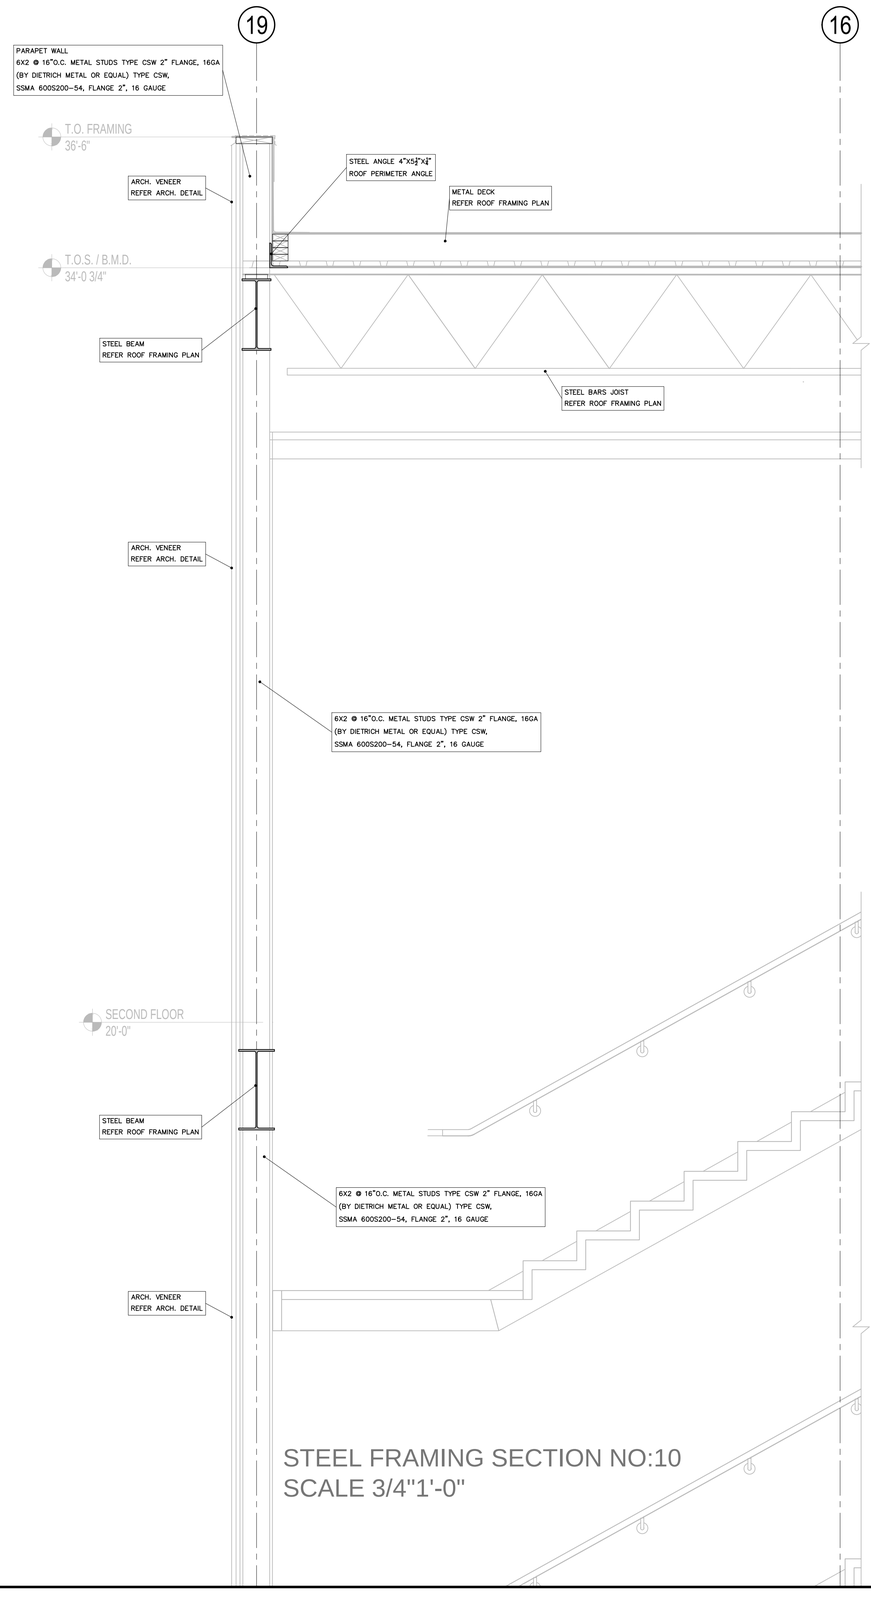

STEEL FRAMING SECTION NO:10
SCALE 3/4"1'-0"

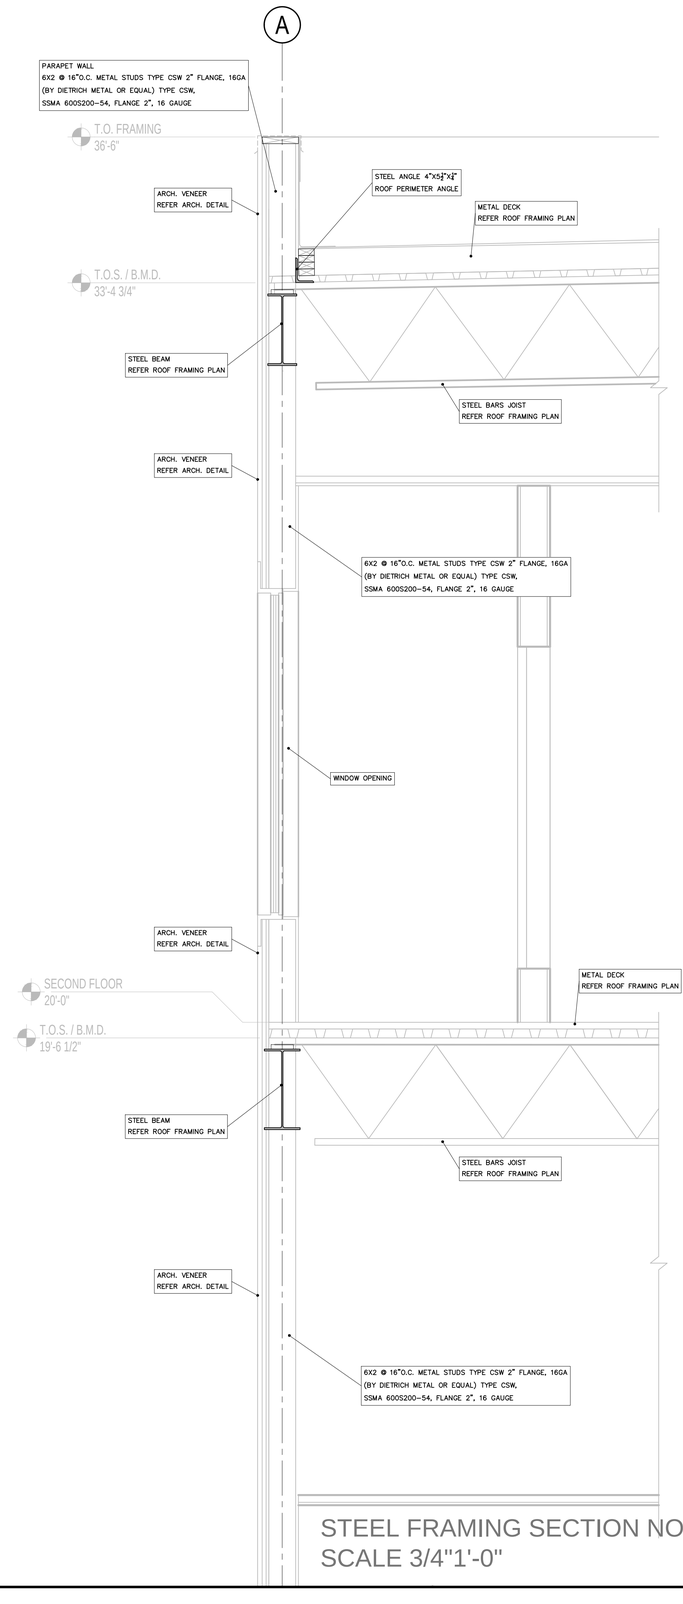

STEEL FRAMING SECTION NO:11
SCALE 3/4"1'-0"

STATE OF TEXAS
MIRZA TAHIR BAIG
82577
REGISTERED
PROFESSIONAL
ENGINEER

THE SEAL APPEARING ON THIS DOCUMENT WAS AUTHORIZED BY MIRZA TAHIR BAIG, P.E., #82577 ON 04/17/2026
FIRM REGISTRATION F-4951

Rev.	Description	Date	Drawn
6			
5	ISSUED FOR APPROVAL	04/17/26	
4	ISSUED FOR APPROVAL	10/23/25	
3	ISSUED FOR APPROVAL	09/25/25	
2	ISSUED FOR APPROVAL	09/03/25	
1	ISSUED FOR APPROVAL	06/12/25	
0	ISSUED FOR APPROVAL	05/30/25	

PROFESSIONAL STRUCIVIL ENGINEERS, INC.
CONSULTING CIVIL AND STRUCTURAL ENGINEERS
2295 WEST PARMER LANE SUITE 210, AUSTIN, TX 78727 | TEL: 512.238.6422 | psce@psceinc.com

Project :
ANJUMAN-E-BURHANI MASJID
800 N HEATHERWILDE BLOULEVARD
CITY OF PFLUGERVILLE, TEXAS 78660

Title :
SECTION OF ROOF FRAMING

PROJECT
30728

SHEET
S17
OF 24

THIS DRAWING AS AN INSTRUMENT OF SERVICE, IS AND SHALL REMAIN THE PROPERTY OF THE ENGR., INC. AND SHALL NOT BE REPRODUCED IN ANY MANNER, OR REUSED FOR CONSTRUCTION WHICH IS THE WRITTEN PERMISSION OF THE ENGR., INC. ALL RIGHTS RESERVED. CONTRACTOR SHALL VERIFY ALL DIMENSIONS AND EXISTING CONDITIONS AT THE SITE BEFORE PROCEEDING WITH EACH PHASE OF HIS WORK AND BE RESPONSIBLE FOR SAME. NO WARRANTY, EXPRESSED OR IMPLIED, IS MADE AS TO THE ACCURACY OF ANY INFORMATION SHOWN ON THESE PLANS WHICH WAS OBTAINED FROM OTHERS. THE USE OF ANY PLANS, NOT EXCEED THE EXTENT OF LIABILITY SHALL BE LIMITED TO A SUM EQUAL TO THE ENGINEER'S FEE FOR THE PLANS OR SPECS. IS SERVED.

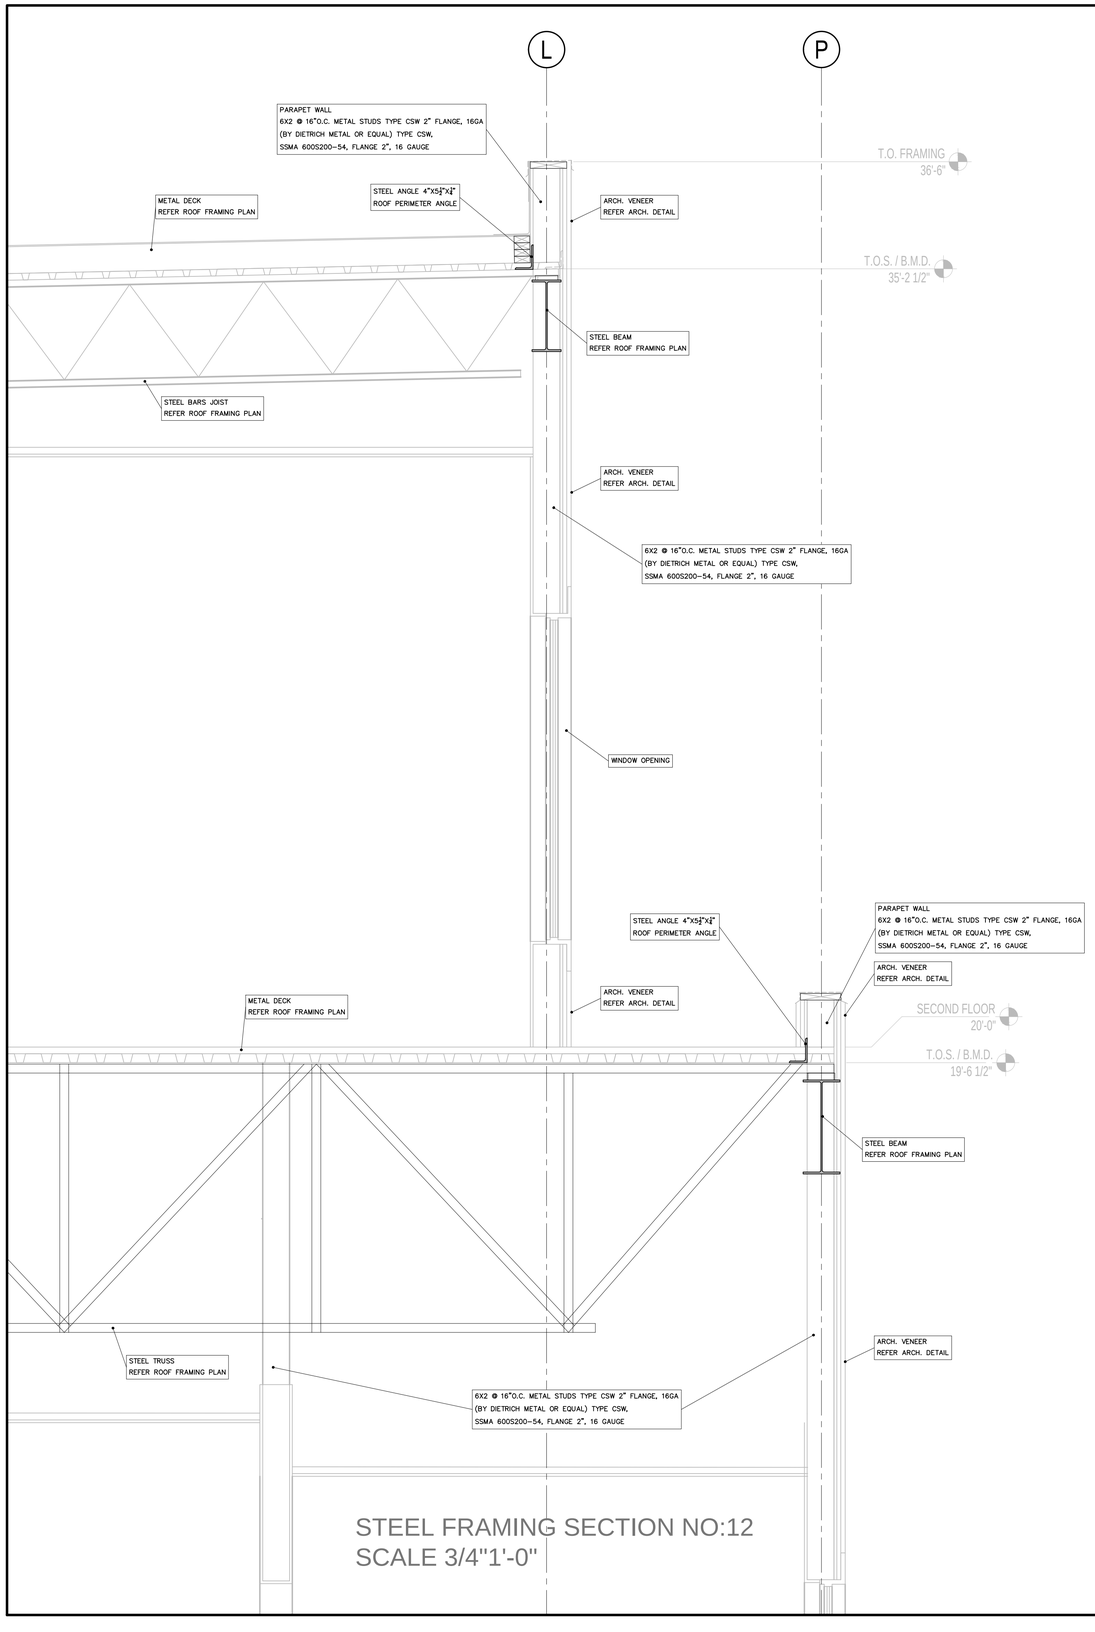

STEEL FRAMING SECTION NO:12
SCALE 3/4"1'-0"

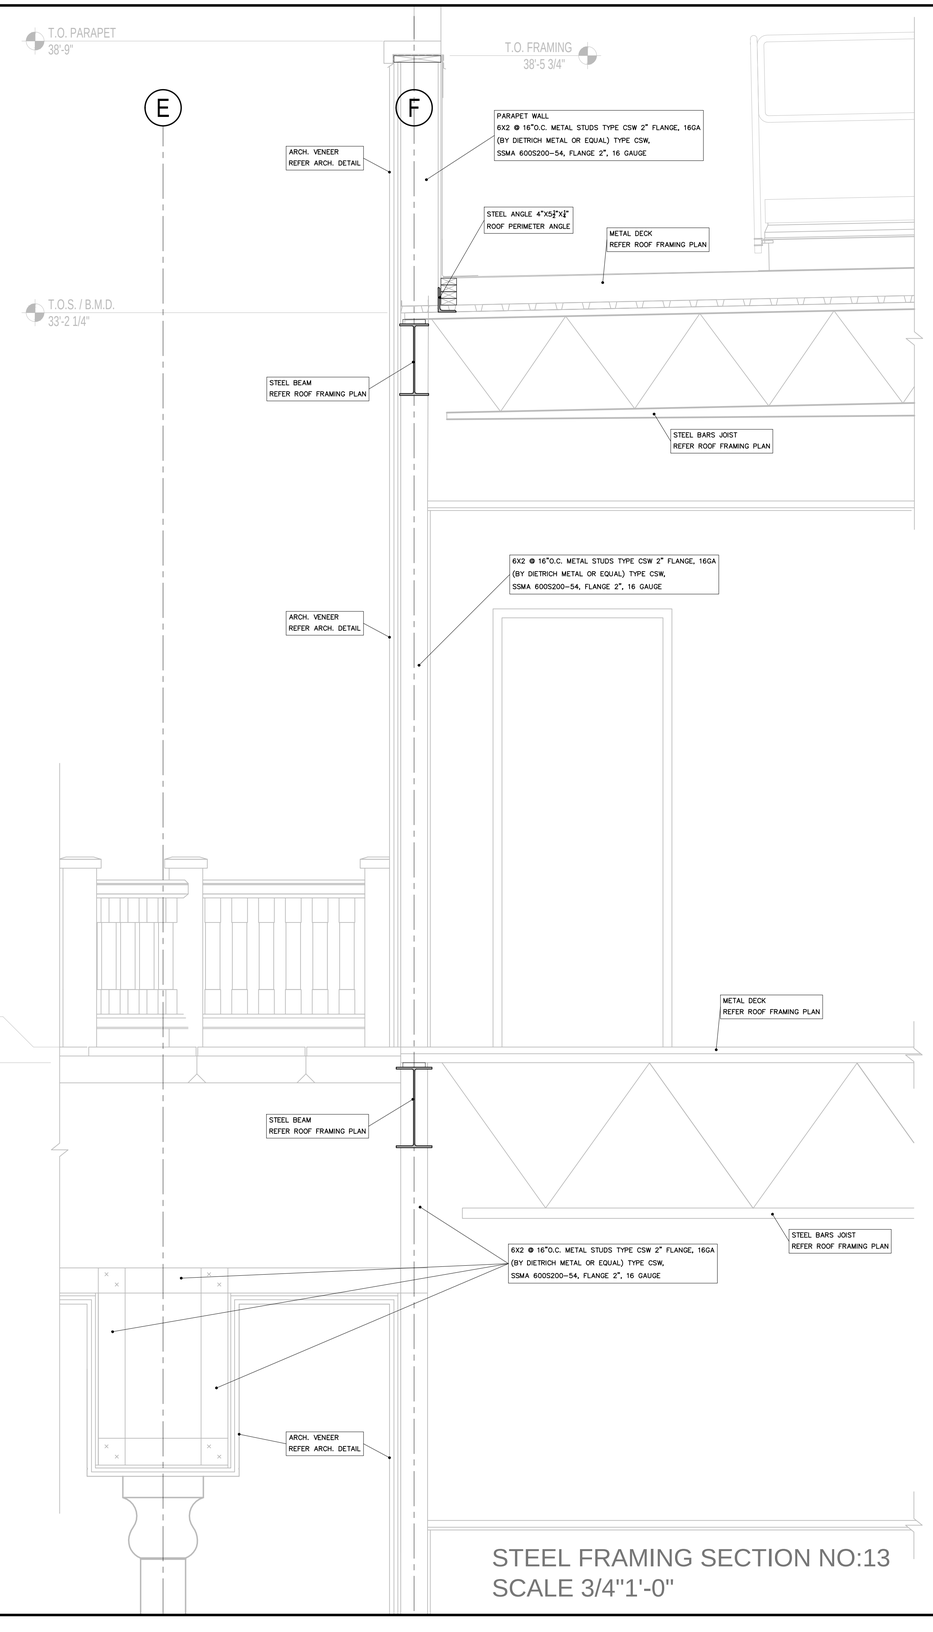

STEEL FRAMING SECTION NO:13
SCALE 3/4"1'-0"

STATE OF TEXAS
MIRZA TAHIR BAIG
82577
REGISTERED
PROFESSIONAL
ENGINEER

THE SEAL APPEARING ON THIS DOCUMENT WAS AUTHORIZED BY MIRZA TAHIR BAIG, P.E., #82577 ON 04/17/2026
FIRM REGISTRATION F-4951

Rev.	Description	Date	Drawn
6	ISSUED FOR APPROVAL	04/17/26	
5	ISSUED FOR APPROVAL	10/23/25	
4	ISSUED FOR APPROVAL	09/25/25	
3	ISSUED FOR APPROVAL	09/03/25	
2	ISSUED FOR APPROVAL	06/12/25	
1	ISSUED FOR APPROVAL	05/30/25	
0	ISSUED FOR APPROVAL	05/30/25	

PROFESSIONAL STRUCIVIL ENGINEERS, INC.
CIVIL AND STRUCTURAL ENGINEERS
2305 WEST PARMER LANE, SUITE 210, AUSTIN, TX 78727 | TEL: 512.238.6422 | pseie@pseinc.com

Project :
ANJUMAN-E-BURHANI MASJID
800 N HEATHERWILDE BLOULEVARD
CITY OF PFLUGERVILLE, TEXAS 78660

Title :
SECTION OF ROOF FRAMING

PROJECT
30728

SHEET
S18
OF 24

THE DRAWING AS AN INSTRUMENT OF SERVICE, IS AND SHALL REMAIN THE PROPERTY OF THE ENGR., INC. AND SHALL NOT BE REUSABLE FOR ANY WORK OTHER THAN THE SPECIFIED PROJECT AND FOR THE SPECIFIED SITE WITHOUT THE WRITTEN PERMISSION OF THE ENGR., INC. ALL RIGHTS RESERVED. CONTRACTOR SHALL VERIFY ALL DIMENSIONS AND EXISTING CONDITIONS AT THE SITE BEFORE PROCEEDING WITH EACH PHASE OF HIS WORK AND BE RESPONSIBLE FOR SAME. NO WARRANTY, EXPRESSED OR IMPLIED, IS MADE AS TO THE ACCURACY OF ANY PLANS, OR STUDIES FOR CONSTRUCTION WHICH THE ENGR., INC. HAS PROVIDED. IF ANY CHANGES OR REVISIONS ARE MADE TO THE PLANS, OR STUDIES BY ANY PERSON OTHER THAN THE ENGR., INC. OR ITS AUTHORIZED REPRESENTATIVES, THE ENGR., INC. SHALL NOT BE RESPONSIBLE FOR ANY ERRORS OR OMISSIONS IN THE PLANS, OR STUDIES AND SHALL NOT BE LIABLE FOR ANY DAMAGES RESULTING FROM SUCH CHANGES OR REVISIONS.

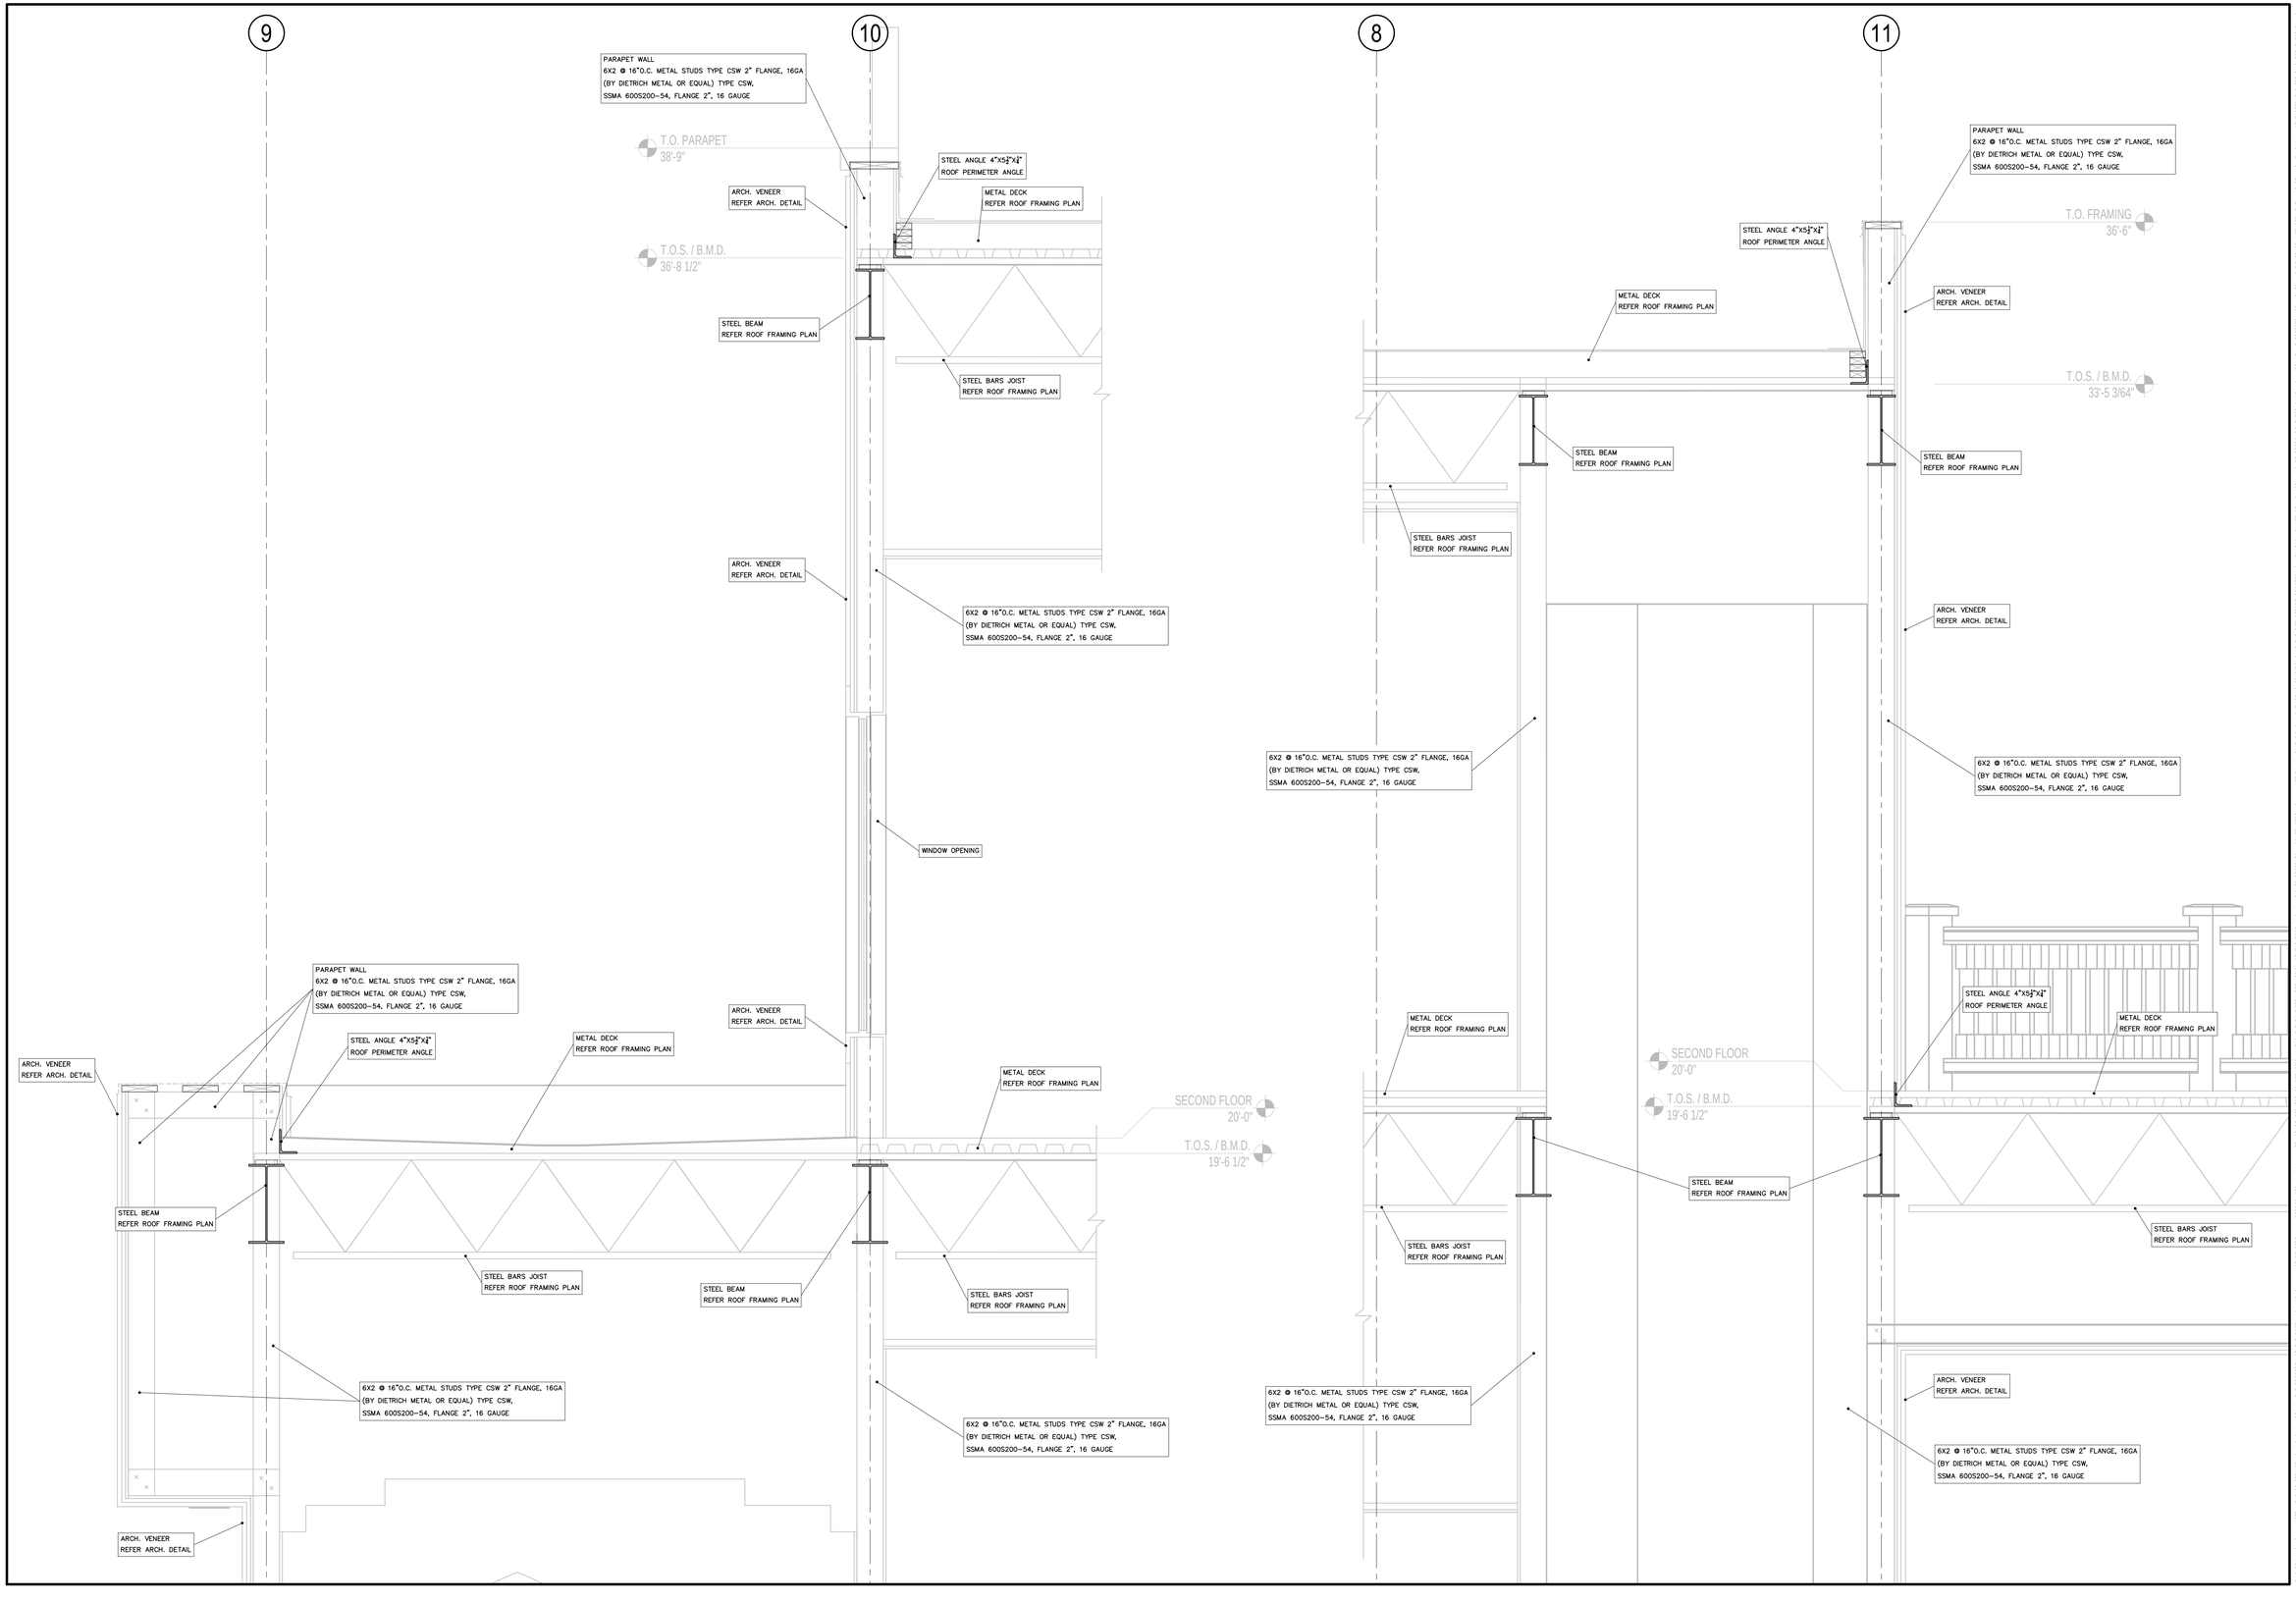

STATE OF TEXAS
MIRZA TAHIR BAIG
82577
REGISTERED
PROFESSIONAL ENGINEER

THE SEAL APPEARING ON THIS DOCUMENT WAS AUTHORIZED BY MIRZA TAHIR BAIG, P.E., #82577 ON 04/17/2026
FIRM REGISTRATION F-4951

Rev.	Description	Date	Drawn
6			
5	ISSUED FOR APPROVAL	04/17/26	
4	ISSUED FOR APPROVAL	10/23/25	
3	ISSUED FOR APPROVAL	09/25/25	
2	ISSUED FOR APPROVAL	09/03/25	
1	ISSUED FOR APPROVAL	06/12/25	
0	ISSUED FOR APPROVAL	05/30/25	

PROFESSIONAL STRUCIVIL ENGINEERS, INC.
CIVIL AND STRUCTURAL ENGINEERS
2205 WEST PARMER LANE, SUITE 210, AUSTIN, TX 78727 | TEL: 512.238.6422 | pecei@peceinc.com

Project :
ANJUMAN-E-BURHANI MASJID
800 N HEATHERWILDE BLOULEVARD
CITY OF PFLUGERVILLE, TEXAS 78660

Title :
SECTION OF ROOF FRAMING

PROJECT
30728

SHEET
S19
OF 24

THE DRAWING AS AN INSTRUMENT OF SERVICE IS AND SHALL REMAIN THE PROPERTY OF THE ENGR. INC. AND SHALL NOT BE REUSED, REPRODUCED IN ANY MANNER, OR BUILT FOR CONSTRUCTION WITHOUT THE WRITTEN PERMISSION OF THE ENGR. ALL RIGHTS RESERVED. CONTRACTOR SHALL VERIFY ALL DIMENSIONS AND EXISTING CONDITIONS AT THE SITE BEFORE PROCEEDING WITH EACH PHASE OF HIS WORK AND BE RESPONSIBLE FOR SAME. NO WARRANTY, EXPRESSED OR IMPLIED, IS EXTENDED TO THE USE OF THESE PLANS UNLESS THE SEAL OF A PE IS AFFIXED.

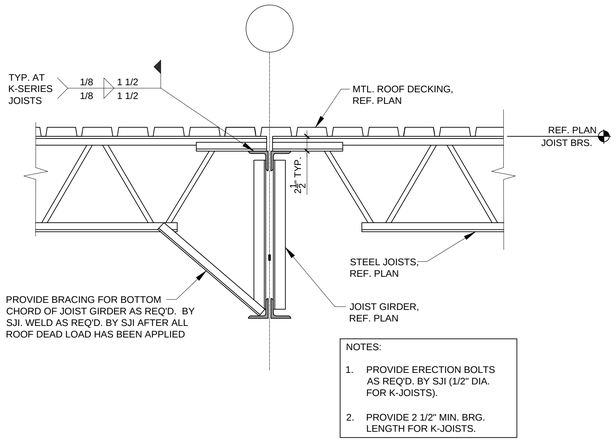

1. TYP. JOIST / JOIST GIRDER

SCALE 1"=1'-0"

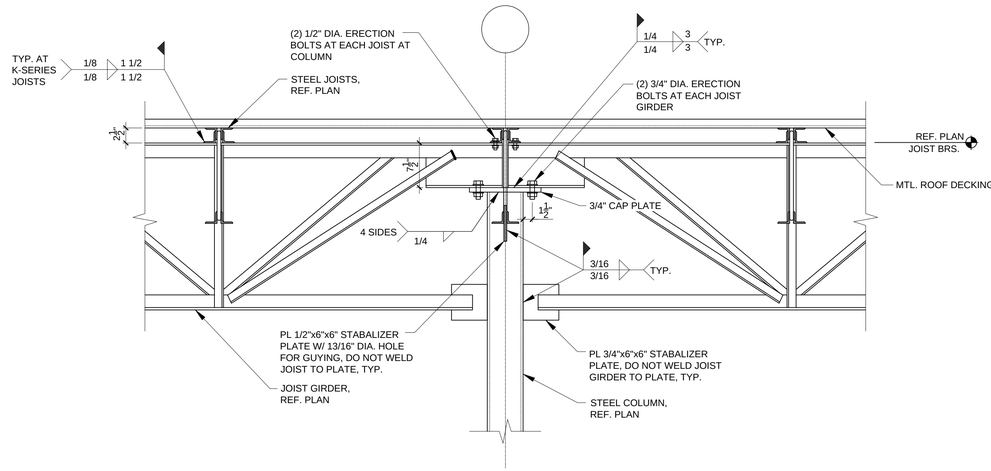

2. COLUMN / JOIST GIRDER

SCALE 1"=1'-0"

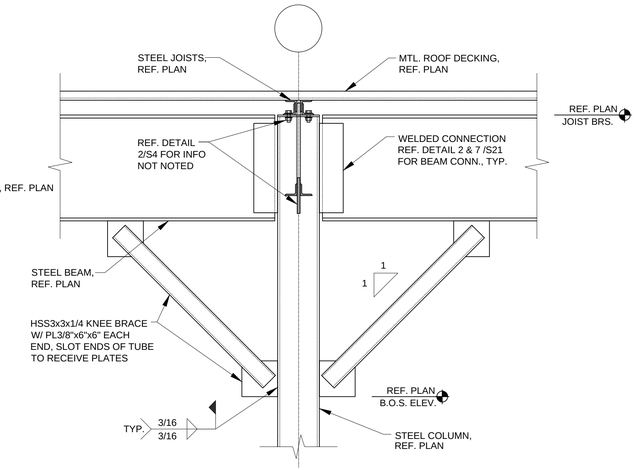

3. TYP. KNEE BRACE DETAIL

SCALE 1"=1'-0"

THE SEAL APPEARING ON THIS DOCUMENT WAS AUTHORIZED BY MIRZA TAHIR BAIG, P.E., #82577 ON 04/17/2026
FIRM REGISTRATION F-4951

No.	Description	Date	Drawn
6			
5	ISSUED FOR APPROVAL	04/17/26	
4	ISSUED FOR APPROVAL	10/23/25	
3	ISSUED FOR APPROVAL	09/25/25	
2	ISSUED FOR APPROVAL	09/03/25	
1	ISSUED FOR APPROVAL	06/12/25	
0	ISSUED FOR APPROVAL	05/30/25	

PROFESSIONAL STRUCIVIL ENGINEERS, INC.
CONSULTING CIVIL AND STRUCTURAL ENGINEERS
2295 WEST PARMER LANE, SUITE 210, AUSTIN, TX 78727 | TEL: 512.238.6422 | pscei@psceinc.com

Project : ANJUMAN-E-BURHANI MASJID
800 N HEATHERWILDE BLOULEVARD
CITY OF PFLUGERVILLE, TEXAS 78660

Title : SECTION OF ROOF FRAMING

PROJECT 30728

SHEET S20 OF 24

THE DRAWING AS AN INSTRUMENT OF SERVICE, IS AND SHALL REMAIN THE PROPERTY OF THE PSCE, INC. AND SHALL NOT BE REUSED, REPRODUCED IN ANY MANNER, OR ISSUED FOR CONSTRUCTION WITHOUT THE WRITTEN PERMISSION OF THE PSCE, INC. ALL RIGHTS RESERVED. CONTRACTOR SHALL VERIFY ALL DIMENSIONS AND EXISTING CONDITIONS AT THE SITE BEFORE PROCEEDING WITH EACH PHASE OF HIS WORK AND BE RESPONSIBLE FOR SAME. NO WARRANTY, EXPRESS OR IMPLIED, IS MADE AS TO THE ACCURACY OF ANY INFORMATION SHOWN ON THESE DRAWINGS. THE USE OF ANY INFORMATION SHOWN ON THESE DRAWINGS FOR ANY PURPOSE OTHER THAN THE SPECIFIC PROJECT FOR WHICH IT WAS PREPARED IS PROHIBITED.

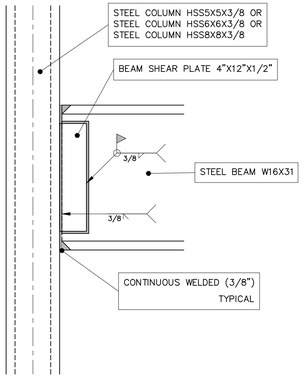

1 S21 STEEL CONNECTION DETAIL
SCALE 1 1/2"=1'-0"

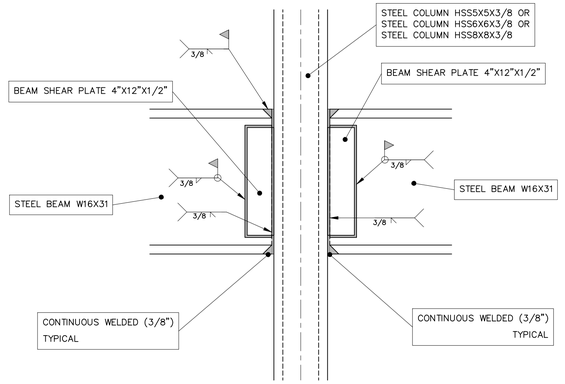

2 S21 STEEL CONNECTION DETAIL
SCALE 1 1/2"=1'-0"

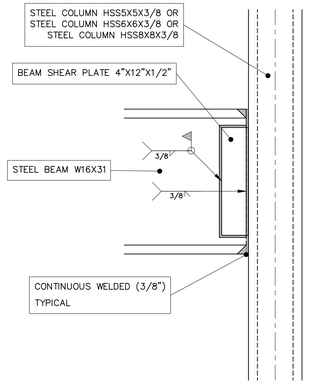

3 S21 STEEL CONNECTION DETAIL
SCALE 1 1/2"=1'-0"

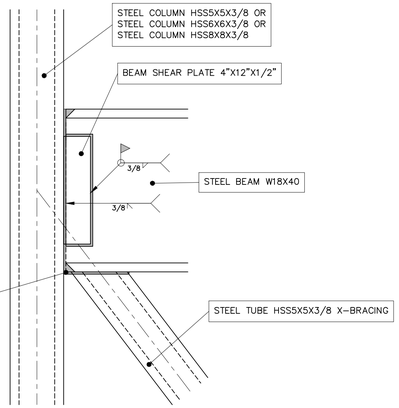

4 S21 STEEL CONNECTION DETAIL
SCALE 1 1/2"=1'-0"

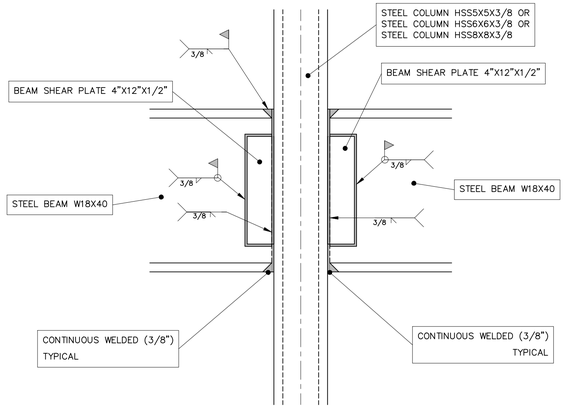

5 S21 STEEL CONNECTION DETAIL
SCALE 1 1/2"=1'-0"

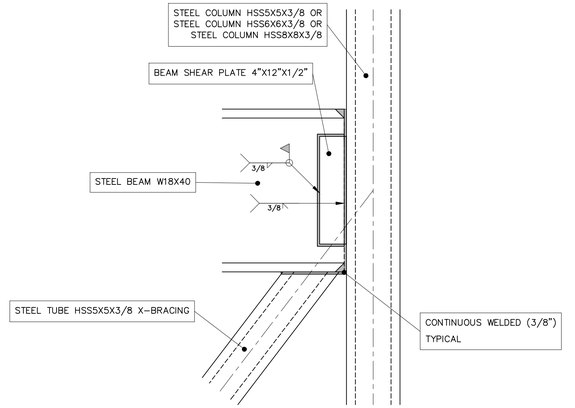

6 S21 STEEL CONNECTION DETAIL
SCALE 1 1/2"=1'-0"

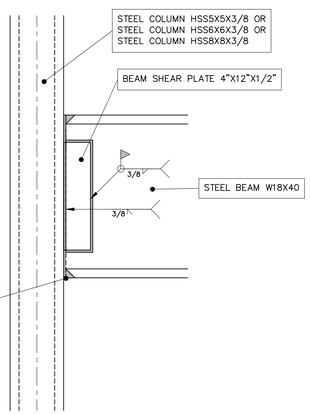

7 S21 STEEL CONNECTION DETAIL
SCALE 1 1/2"=1'-0"

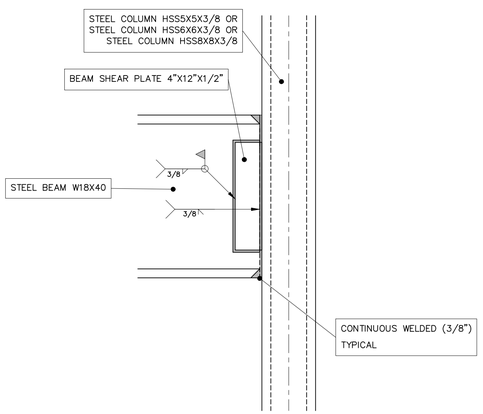

8 S21 STEEL CONNECTION DETAIL
SCALE 1 1/2"=1'-0"

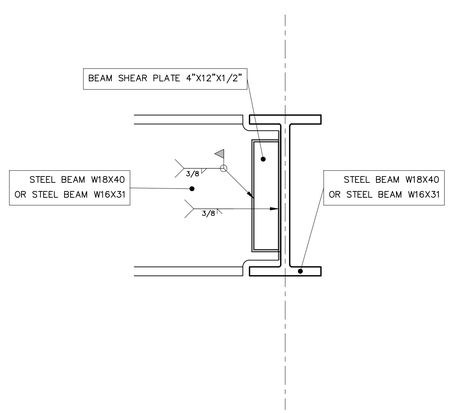

9 S21 STEEL CONNECTION DETAIL
SCALE 1 1/2"=1'-0"

THIS DRAWING IS AN INSTRUMENT OF SERVICE, IS AND SHALL REMAIN THE PROPERTY OF THE ATTEL, INC. AND SHALL NOT BE REUSING, REPRODUCED IN ANY MANNER OR RELIED FOR CONSTRUCTION WITHOUT THE WRITTEN PERMISSION OF THE ATTEL, INC. ALL RIGHTS RESERVED. CONTRACTOR SHALL VERIFY ALL DIMENSIONS AND EXISTING CONDITIONS AT THE SITE BEFORE PROCEEDING WITH EACH PHASE OF HIS WORK AND BE RESPONSIBLE FOR SAME. NO WARRANTY, EXPRESSED OR IMPLIED, IS EITHER OR IMPLIED BY THE USE OF THIS PLAN OR PARTS OF PLANS

STATE OF TEXAS
MIRZA TAHIR BAIG
82577
REGISTERED
PROFESSIONAL
ENGINEER

THE SEAL APPEARING ON THIS DOCUMENT WAS AUTHORIZED BY MIRZA TAHIR BAIG, P.E., #82577 ON 04/17/2026
FIRM REGISTRATION F-4951

Rev.	Description	Date	Drawn
6			
5	ISSUED FOR APPROVAL	04/17/26	
4	ISSUED FOR APPROVAL	10/23/25	
3	ISSUED FOR APPROVAL	09/25/25	
2	ISSUED FOR APPROVAL	09/03/25	
1	ISSUED FOR APPROVAL	06/12/25	
0	ISSUED FOR APPROVAL	05/30/25	

PROFESSIONAL STRUCIVIL ENGINEERS, INC.
CIVIL AND STRUCTURAL ENGINEERS
2305 WEST PARMER LANE, SUITE 210, AUSTIN, TX 78727 | TEL: 512.238.6422 | pecei@peceinc.com

Project :
ANJUMAN-E-BURHANI MASJID
800 N HEATHERWILDE BLOULEVARD
CITY OF PFLUGERVILLE, TEXAS 78660

Title :
GENERAL STEEL FRAMING DETAILS

PROJECT 30728

SHEET S21 OF 24

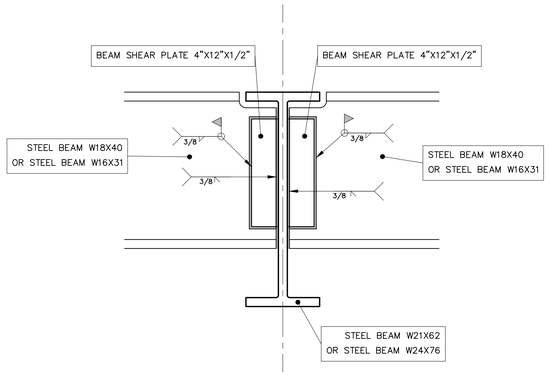

10 S22 STEEL CONNECTION DETAIL
SCALE 1 1/2"=1'-0"

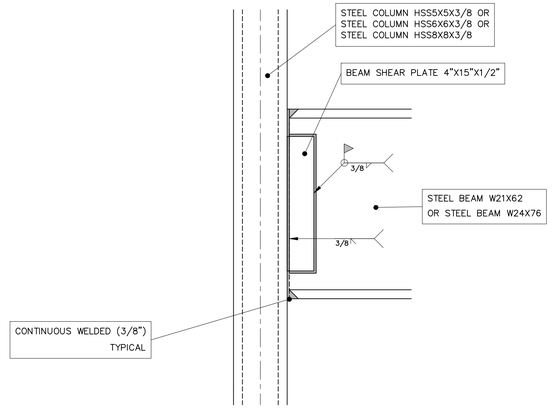

11 S22 STEEL CONNECTION DETAIL
SCALE 1 1/2"=1'-0"

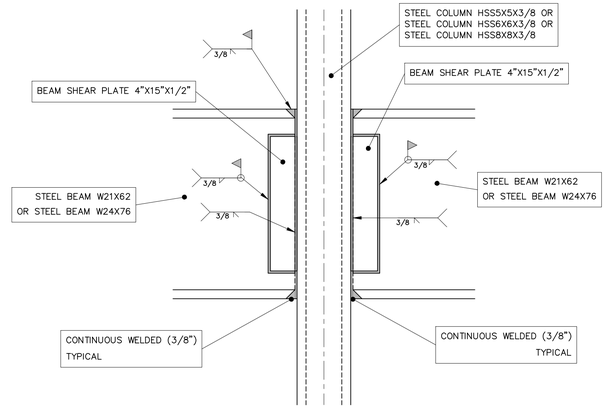

12 S22 STEEL CONNECTION DETAIL
SCALE 1 1/2"=1'-0"

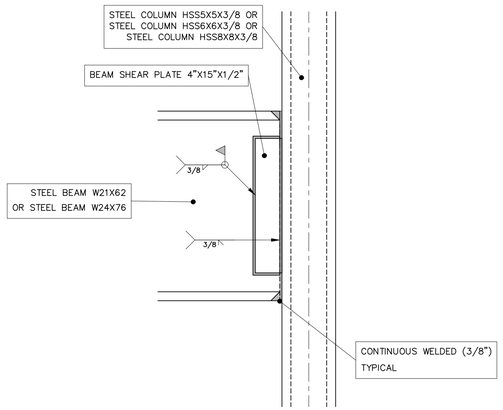

13 S22 STEEL CONNECTION DETAIL
SCALE 1 1/2"=1'-0"

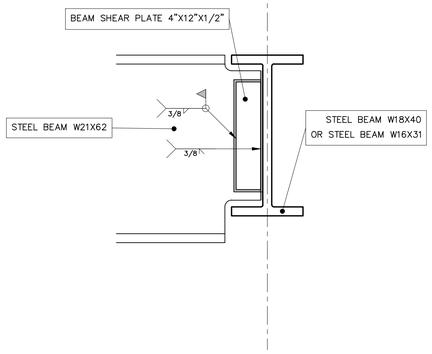

14 S22 STEEL CONNECTION DETAIL
SCALE 1 1/2"=1'-0"

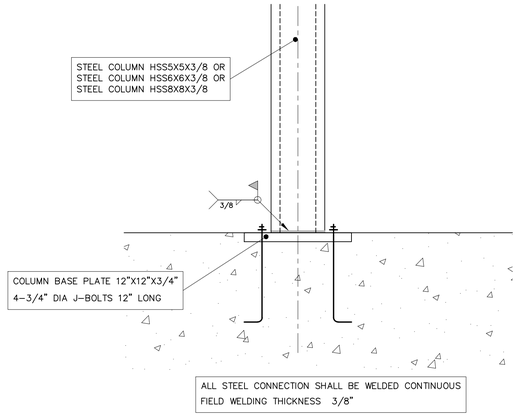

15 S22 STEEL CONNECTION DETAIL
SCALE 1 1/2"=1'-0"

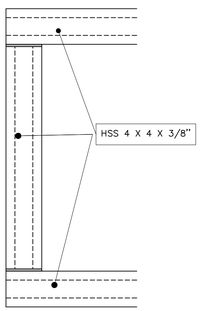

16 S22 STEEL CONNECTION DETAIL
SCALE 1 1/2"=1'-0"

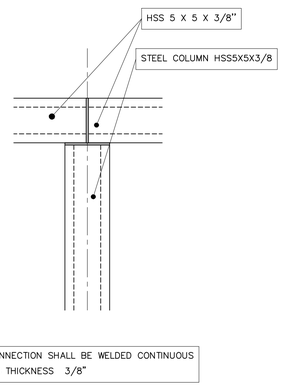

17 S22 STEEL CONNECTION DETAIL
SCALE 1 1/2"=1'-0"

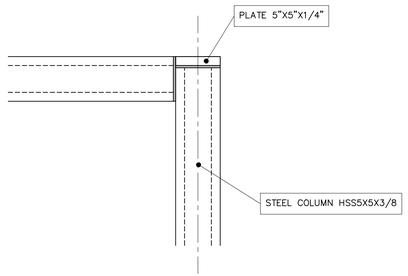

18 S22 STEEL CONNECTION DETAIL
SCALE 1 1/2"=1'-0"

THE SEAL APPEARING ON THIS DOCUMENT WAS AUTHORIZED BY MIRZA TAHIR BAIG, P.E., #82577 ON 04/17/2026
FIRM REGISTRATION F-4951

Rev.	Description	Date	Drawn
6	ISSUED FOR APPROVAL	04/17/26	
5	ISSUED FOR APPROVAL	10/23/25	
4	ISSUED FOR APPROVAL	09/25/25	
3	ISSUED FOR APPROVAL	09/03/25	
2	ISSUED FOR APPROVAL	06/12/25	
1	ISSUED FOR APPROVAL	05/30/25	
0	ISSUED FOR APPROVAL	05/30/25	

PROFESSIONAL STRUCIVIL ENGINEERS, INC.
CONSULTING CIVIL AND STRUCTURAL ENGINEERS
2200 WEST PARMER LANE, SUITE 210, AUSTIN, TX 78727 | TEL: 512.238.6422 | psce@psceinc.com

Project : ANJUMAN-E-BURHANI MASJID
800 N HEATHERWILDE BLOULEVARD
CITY OF PFLUGERVILLE, TEXAS 78660

Title : GENERAL STEEL FRAMING DETAILS

PROJECT 30728

SHEET S22 OF 24

THE DRAWING AS AN INSTRUMENT OF SERVICE, IS AND SHALL REMAIN THE PROPERTY OF THE ENGR., INC. AND SHALL NOT BE REUSED, IN ANY MANNER, OR REVISED FOR CONSTRUCTION WITHOUT THE WRITTEN PERMISSION OF THE ENGR., INC. ALL RIGHTS RESERVED. CONTRACTOR SHALL VERIFY ALL DIMENSIONS AND EXISTING CONDITIONS AT THE SITE BEFORE PROCEEDING WITH EACH PHASE OF HIS WORK AND BE RESPONSIBLE FOR SAME. NO WARRANTY, EXPRESSED OR IMPLIED, IS MADE AS TO THE ACCURACY OF ANY PLANS NOT SEALED THE SEAL AND/OR SIGNATURE OF THE ENGR.

BARJOIST BEARING DETAIL

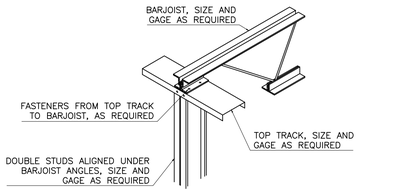

S2A1

BASE CONNECTION

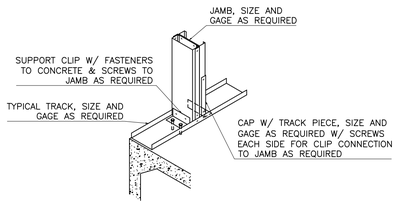

D5C

BLOCK AND STRAP BRIDGING

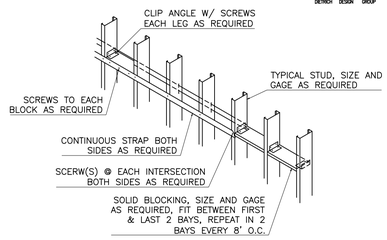

S1B7

CONNECTION TO STRL. I-BEAM

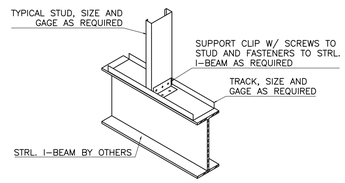

S5B

DETAIL AT KICKED WALL (WITH STRONGBACK)

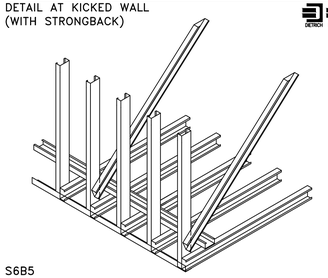

S6B5

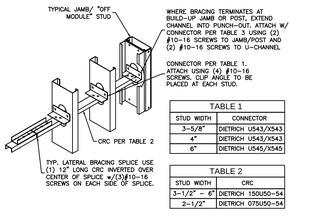

TABLE 1	
STUD WIDTH	CONNECTOR
3-5/8"	DIETRICH U543/X543
4"	DIETRICH U543/X543
6"	DIETRICH U545/X545

TABLE 2	
STUD WIDTH	CRC
3-1/2" - 6"	DIETRICH 150U50-54
2-1/2"	DIETRICH 075U50-54

THIS BRACING IS NOT SUITABLE FOR WALL STUDS DEEPER THAN 6"

EACH END OF LATERAL BRACING MUST BE RIGIDLY FIXED OR OTHERWISE PREVENTED FROM HORIZONTAL MOVEMENT.

TABLE 3	
STUD WIDTH	CONNECTOR
3-5/8"	DIETRICH 8543
4"	DIETRICH 8543
6"	DIETRICH 8545

1 CRC LATERAL BRACING

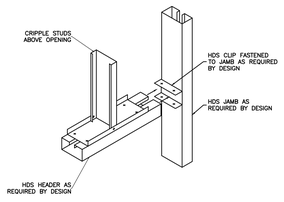

1 HDS CONNECTION

HEADER DETAIL

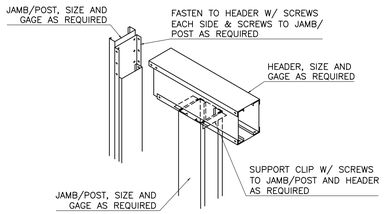

P8B

LINTEL DETAIL

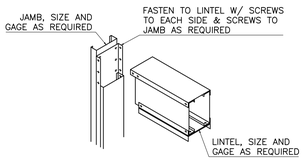

D3B

LOAD-BEARING WINDOW OPENING

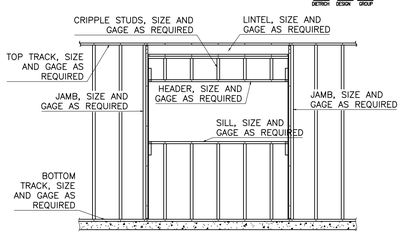

P1

SHEAR ANCHOR DETAIL AT BASE

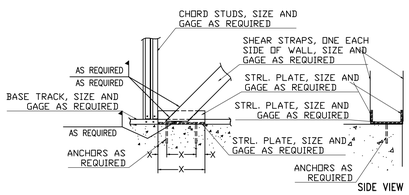

S8B2

SHEAR STRAP CONNECTION @ TOP

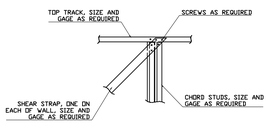

S7A

SHEAR WALL ELEVATION

NOTE:
TOP TRACK MUST BE CONTINUOUS AT X-BRACING (SPLICING IS NOT PERMITTED)

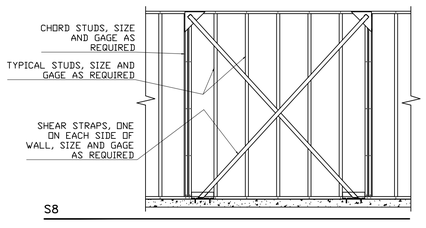

S8

SHEAR WALL ELEVATION

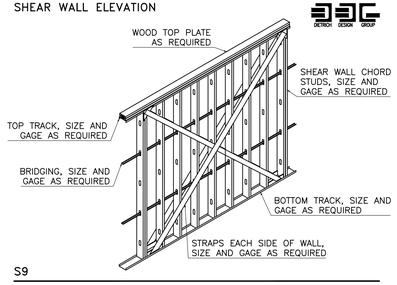

S9

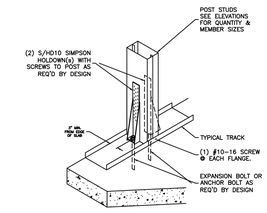

1 POST ANCHORAGE

Rev.	Description	Date	Drawn
6			
5	ISSUED FOR APPROVAL	04/17/26	
4	ISSUED FOR APPROVAL	10/23/25	
3	ISSUED FOR APPROVAL	09/25/25	
2	ISSUED FOR APPROVAL	09/03/25	
1	ISSUED FOR APPROVAL	06/12/25	
0	ISSUED FOR APPROVAL	05/30/25	

THE SEAL APPEARING ON THIS DOCUMENT WAS AUTHORIZED BY MIRZA TAHIR BAIG, P.E., #82577 ON 04/17/2026
FIRM REGISTRATION F-4951

PROFESSIONAL STRUCTURAL ENGINEERS, INC.
CONSULTING CIVIL AND STRUCTURAL ENGINEERS
2305 WEST PARMER LANE, SUITE 210, AUSTIN, TX 78727 | TEL: 512.238.6422 | pscei@pscetx.com

Project:
ANJUMAN-E-BURHANI MASJID
800 N HEATHERWILDE BLOULEVARD
CITY OF PFLUGERVILLE, TEXAS 78660

Title:
GENERAL STEEL FRAMING DETAILS

PROJECT 30728

SHEET S23 OF 24

CONTRACTOR SHALL VERIFY ALL DIMENSIONS AND EXISTING CONDITIONS AT THE SITE BEFORE PROCEEDING WITH ANY WORK AND BE RESPONSIBLE FOR SAME. NO WARRANTY EXPRESSED OR IMPLIED. IF ERRORS OR INCONSISTENCIES ARE FOUND, THE ARCHITECT SHALL NOT BE RESPONSIBLE FOR ANY CONSTRUCTION WORK PERFORMED IN THE AFFECTED AREA UNTIL SUCH ERRORS OR INCONSISTENCIES ARE CORRECTED.
ANY REPRODUCTION OF THESE PLANS AND SPECIFICATIONS IN WHOLE OR IN PART, OR ANY USE OF THE IDEAS AND DESIGNS APPEARING THEREIN FOR ANY PURPOSE WITHOUT THE WRITTEN PERMISSION OF PSCE, INC. ALL RIGHTS RESERVED.
ALL DRAWINGS AS INSTRUMENTS OF SERVICE IS AND SHALL REMAIN THE PROPERTY OF PSCE, INC. AND SHALL NOT BE REUSED IN ANY MANNER, OR ISSUED FOR CONSTRUCTION WITHOUT THE WRITTEN PERMISSION OF PSCE, INC.

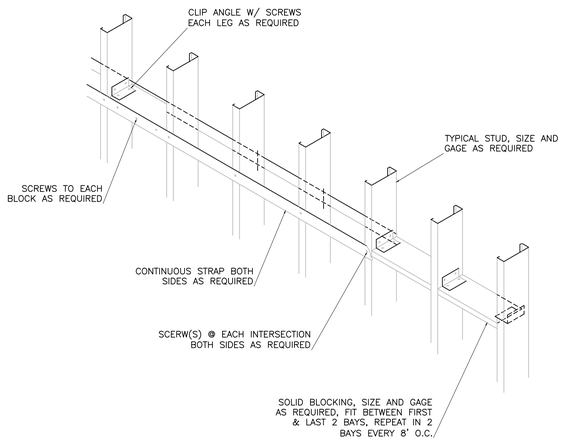

1 S24 BLOCK AND STRAP BRIDGING
SCALE N.T.S.

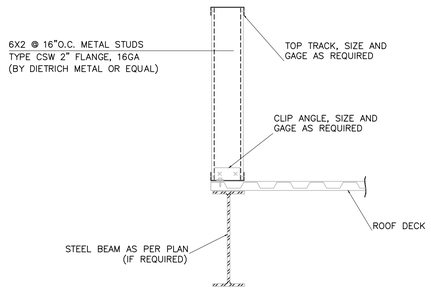

2 S24 CANTILEVER PARAPET SECTION
SCALE N.T.S.

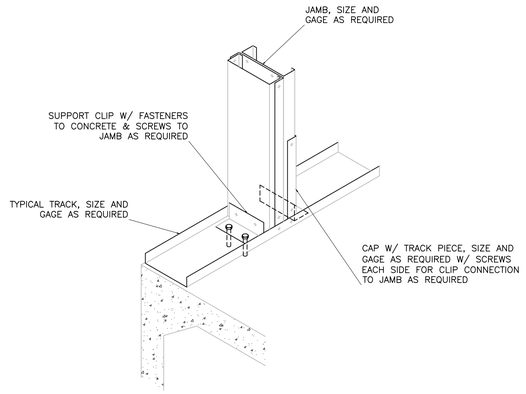

3 S24 BASE CONNECTION
SCALE N.T.S.

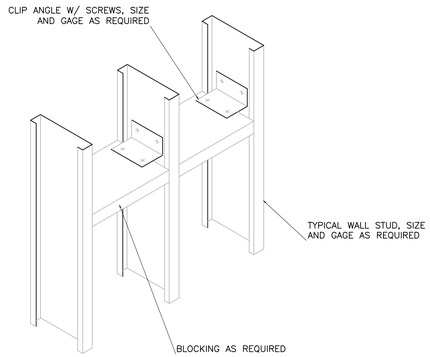

4 S24 SOLID BLOCKING DETAIL
SCALE N.T.S.

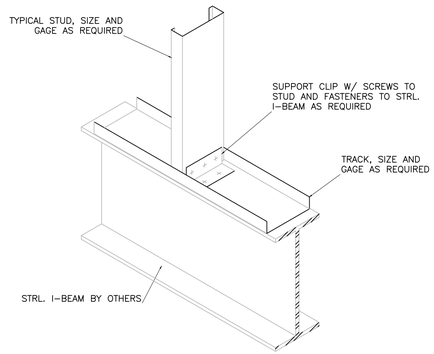

5 S24 CONNECTION TO STRL I-BEAM
SCALE N.T.S.

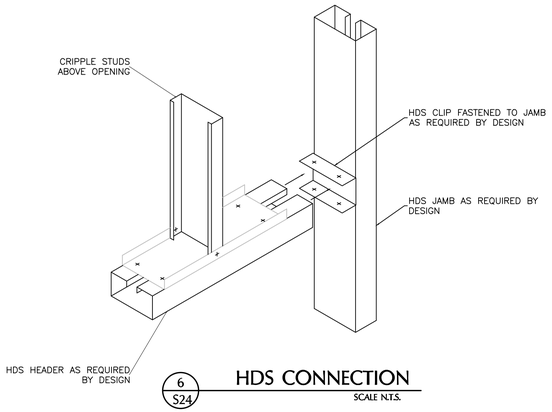

6 S24 HDS CONNECTION
SCALE N.T.S.

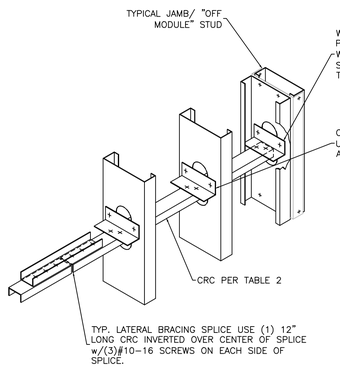

TABLE 1	
STUD WIDTH	CONNECTOR
3-5/8"	DIETRICH U543/X543
4"	DIETRICH U543/X543
6"	DIETRICH U545/X545

TABLE 2	
STUD WIDTH	CRC
3-1/2" - 6"	DIETRICH 150U50-54
2-1/2"	DIETRICH 075U50-54

TABLE 3	
STUD WIDTH	CONNECTOR
3-5/8"	DIETRICH B543
4"	DIETRICH B543
6"	DIETRICH B545

THIS BRACING IS NOT SUITABLE FOR WALL STUDS DEEPER THAN 6"

EACH END OF LATERAL BRACING MUST BE RIGIDLY FIXED OR OTHERWISE PREVENTED FROM HORIZONTAL MOVEMENT.

7 S24 CRC LATERAL BRACING
SCALE N.T.S.

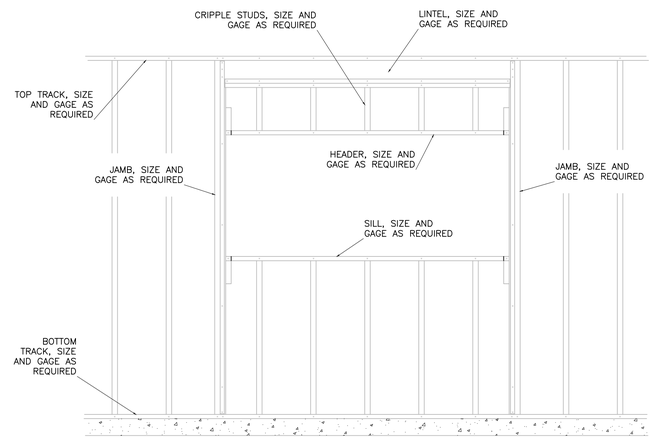

8 S24 LOAD-BEARING WINDOW OPENING
SCALE N.T.S.

THIS DRAWING IS AN INSTRUMENT OF SERVICE, IS AND SHALL REMAIN THE PROPERTY OF THE ATZEL, INC. AND SHALL NOT BE REUSED, REPRODUCED IN ANY MANNER, OR ISSUED FOR CONSTRUCTION WITHOUT THE WRITTEN PERMISSION OF THE ATZEL, INC. ALL RIGHTS RESERVED. CONTRACTOR SHALL VERIFY ALL DIMENSIONS AND EXISTING CONDITIONS AT THE SITE BEFORE PROCEEDING WITH EACH PHASE OF HIS WORK AND BE RESPONSIBLE FOR SAME. NO WARRANTY, EXPRESSED OR IMPLIED, IS MADE AS TO THE ACCURACY OF ANY INFORMATION SHOWN ON THESE PLANS. IN NO EVENT SHALL THE LIABILITY OF THE ATZEL, INC. EXCEED THE FEE FOR THESE PLANS.

STATE OF TEXAS
MIRZA TAHIR BAIG
82577
REGISTERED
PROFESSIONAL
ENGINEER

THE SEAL APPEARING ON THIS DOCUMENT WAS AUTHORIZED BY MIRZA TAHIR BAIG, P.E., #82577 ON 04/17/2026
FIRM REGISTRATION F-4951

Rev.	Description	Date	Drawn
6			
5	ISSUED FOR APPROVAL	04/17/26	
4	ISSUED FOR APPROVAL	10/23/25	
3	ISSUED FOR APPROVAL	09/25/25	
2	ISSUED FOR APPROVAL	09/03/25	
1	ISSUED FOR APPROVAL	06/12/25	
0	ISSUED FOR APPROVAL	05/30/25	

PROFESSIONAL STRUCIVIL ENGINEERS, INC.
CONSULTING CIVIL AND STRUCTURAL ENGINEERS
2295 WEST PARMER LANE, SUITE 210, AUSTIN, TX 78727 | TEL: 512.238.6422 | pse@pseinc.com

Project :
ANJUMAN-E-BURHANI MASJID
800 N HEATHERWILDE BLOULEVARD
CITY OF PFLUGERVILLE, TEXAS 78660

Title :
GENERAL STEEL FRAMING DETAILS

PROJECT 30728

SHEET S24 OF 24

LEGEND:

CR	NEW CURB RAMP ALONG SIDEWALK TO MATCH EXISTING CURB RAMPS ALONG STREET. PROVIDE RED INTEGRAL COLORED CONCRETE CURB RAMP WITH TAPERED SIDES AND TOOL JOINT GROOVES 2" OC. MAX. RISE 6" & MAX. SLOPE 1:12. RE: CIVIL FOR GRADES.
CR2	SIMILAR TO 'CR' CURB RAMP WITH CONCRETE TO MATCH ADJACENT PAVEMENT COLOR.
	EXISTING TREE
	NEW TREE - RE: LANDSCAPING
	NEW PLANT TREE - ARIZONA CYPRESS- RE: LANDSCAPING
	SHRUBS – 2' HEIGHT – DWARF BURFORD HOLLY OR SOUTHERN CLASSIC HOLLY
	WATER FOUNTAIN 5' DIAGONAL - WHITE MARBLE
LP4	LIGHT POLE - 4 LIGHT SET TOP OF CONCRETE BASE 36" ABOVE NEAREST CURB, SIDEWALK OR PAVEMENT WITH 24'-0" TALL 4" DIA LIGHT POLE
LP2	LIGHT POLE - DOUBLE LIGHT SET TOP OF CONCRETE BASE 36" ABOVE NEAREST CURB, SIDEWALK OR PAVEMENT WITH 24'-0" TALL 4" DIA LIGHT POLE
LP1	LIGHT POLE - SINGLE LIGHT SET TOP OF CONCRETE BASE 36" ABOVE NEAREST CURB, SIDEWALK OR PAVEMENT WITH 24'-0" TALL 4" DIA LIGHT POLE
BR	BIKE RACK
GL	GROUND LIGHT - RE: ELECTRICAL
LB	LIGHT BOLLARD - RE: ELECTRICAL
FP	FLAGPOLE
FPL	FLAGPOLE LIGHT - RE: ELECTRICAL
WS	WHEELSTOP
AS	ACCESSIBLE SIGNAGE
KNOX	KNOX BOX PER FIRE MARSHAL REQUIREMENTS
	FIRE LANE STRIPING
	ACCESSIBLE PAVEMENT STRIPING 4" PAINTED STRIPING 24" OC 45 DEGREES TO BORDER LINES
	ARTIFICIAL TURF 1.5"
	GRASS
	CONCRETE SIDEWALK WITH 6" STEEL-TROWEL BORDER AND BROOM FINISH
	RECLAIMED TERRACOTTA COLOR BRICK PAVERS SET IN SAND

FSGROUP®
TEAM+BUILD
16575 Village Drive
Houston, Texas 77040
O 713-344-1752
www.fsdesignbuild.com

PROJECT NAME

ANJUMAN-E-BURHANI MASJID
800 N Heatherwilde Boulevard
Pflugerville, TX 78660

CONSULTANTS

PROFESSIONAL SEAL

REGISTERED ARCHITECT
TAHIRUDDIN A. SABIR
22631
STATE OF TEXAS
4.17.2026

ISSUED FOR

ISSUED FOR PERMIT
4/17/2026

REVISIONS

No.	DESCRIPTION	DATE

SHEET TITLE
SITE PLAN

SCALE: As Indicated
DATE: 4/17/2026
PROJECT NUMBER: 2305

SHEET NUMBER
A100

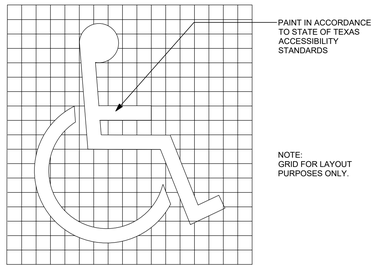

8 A101 DETAIL - ACCESSIBILITY SYMBOL
SCALE : 1" = 1'-0"

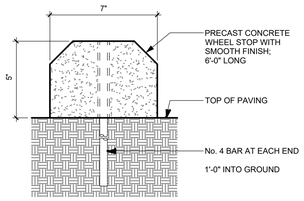

3 A101 WHEELSTOP
SCALE : 3" = 1'-0"

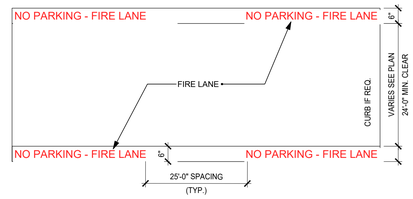

NOTE:

2.8.1.3 FIRE LANE MARKINGS: FIRE LANES SHALL BE MARKED WITH A SIX (6) INCH PAINTED RED STRIPE. THE WORDS "FIRE LANE NO PARKING" SHALL BE STENCILED IN WHITE PAINT, FOUR (4) INCH HIGH LETTERS WITH 3/4"-INCH STROKE. THE INTERVAL BETWEEN STENCILED SIGNS SHALL BE ADEQUATE TO INFORM THE PUBLIC OF THE EXISTENCE OF THE FIRE LANE BUT IN NO EVENT SHALL THE INTERVAL BE GREATER THAN TWENTY (20) FEET. MARKINGS SHALL BE ON EACH SIDE OF THE DESIGNATED FIRE LANE. THE SHADE AND TYPE OF POINT SHALL COMPLY WITH THE STATE OF TEXAS SPECIFICATIONS FOR TRAFFIC PAINT.

2 A101 DETAIL - FIRE LANE DETAIL
SCALE : 1/2"=1'-0"

LEGEND:

- CR — NEW CURB RAMP ALONG SIDEWALK TO MATCH EXISTING CURB RAMPS ALONG STREET. PROVIDE RED INTEGRAL COLORED CONCRETE CURB RAMP WITH TAPERED SIDES AND TOOL JOINT GROOVES 2" OC. MAX. RISE 6" & MAX. SLOPE 1:12. RE: CIVIL FOR GRADES.
- CR2 — SIMILAR TO 'CR' CURB RAMP WITH CONCRETE TO MATCH ADJACENT PAVEMENT COLOR.
- EXISTING TREE
- NEW TREE - RE: LANDSCAPING
- NEW PLANT TREE - ARIZONA CYPRESS- RE: LANDSCAPING
- SHRUBS – 2' HEIGHT – DWARF BURFORD HOLLY OR SOUTHERN CLASSIC HOLLY
- WATER FOUNTAIN 5' DIAGONAL - WHITE MARBLE
- LP4 — LIGHT POLE - 4 LIGHT SET TOP OF CONCRETE BASE 36" ABOVE NEAREST CURB, SIDEWALK OR PAVEMENT WITH 24'-0" TALL 4" DIA LIGHT POLE
- LP2 — LIGHT POLE - DOUBLE LIGHT SET TOP OF CONCRETE BASE 36" ABOVE NEAREST CURB, SIDEWALK OR PAVEMENT WITH 24'-0" TALL 4" DIA LIGHT POLE
- LP1 — LIGHT POLE - SINGLE LIGHT SET TOP OF CONCRETE BASE 36" ABOVE NEAREST CURB, SIDEWALK OR PAVEMENT WITH 24'-0" TALL 4" DIA LIGHT POLE
- BR — BIKE RACK
- GL — GROUND LIGHT - RE: ELECTRICAL
- LB — LIGHT BOLLARD - RE: ELECTRICAL
- FP — FLAGPOLE
- FPL — FLAGPOLE LIGHT - RE: ELECTRICAL
- WS — WHEELSTOP
- AS — ACCESSIBLE SIGNAGE
- KNOX — KNOX BOX PER FIRE MARSHAL REQUIREMENTS
- FIRE LANE STRIPING
- 45° — ACCESSIBLE PAVEMENT STRIPING 4" PAINTED STRIPING 24" OC 45 DEGREES TO BORDER LINES
- ARTIFICIAL TURF 1.5"
- GRASS
- CONCRETE SIDEWALK WITH 6" STEEL-TROWEL BORDER AND BROOM FINISH
- RECLAIMED TERRACOTTA COLOR BRICK PAVERS SET IN SAND

7 A101 NO PARKING TEXT
SCALE : 1/2"=1'-0"

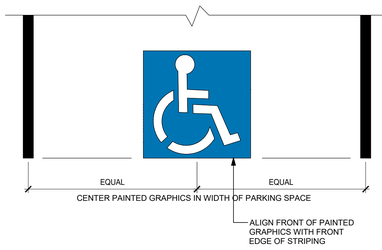

6 A101 PAINTED GRAPHICS ALIGNMENT
SCALE : 1/2"=1'-0"

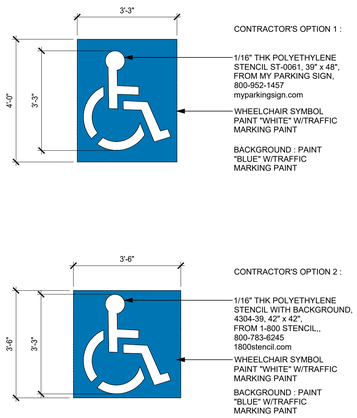

5 A101 PAINTED WHEELCHAIR GRAPHIC AT ACCESSIBLE PARKING
SCALE : 1/2"=1'-0"

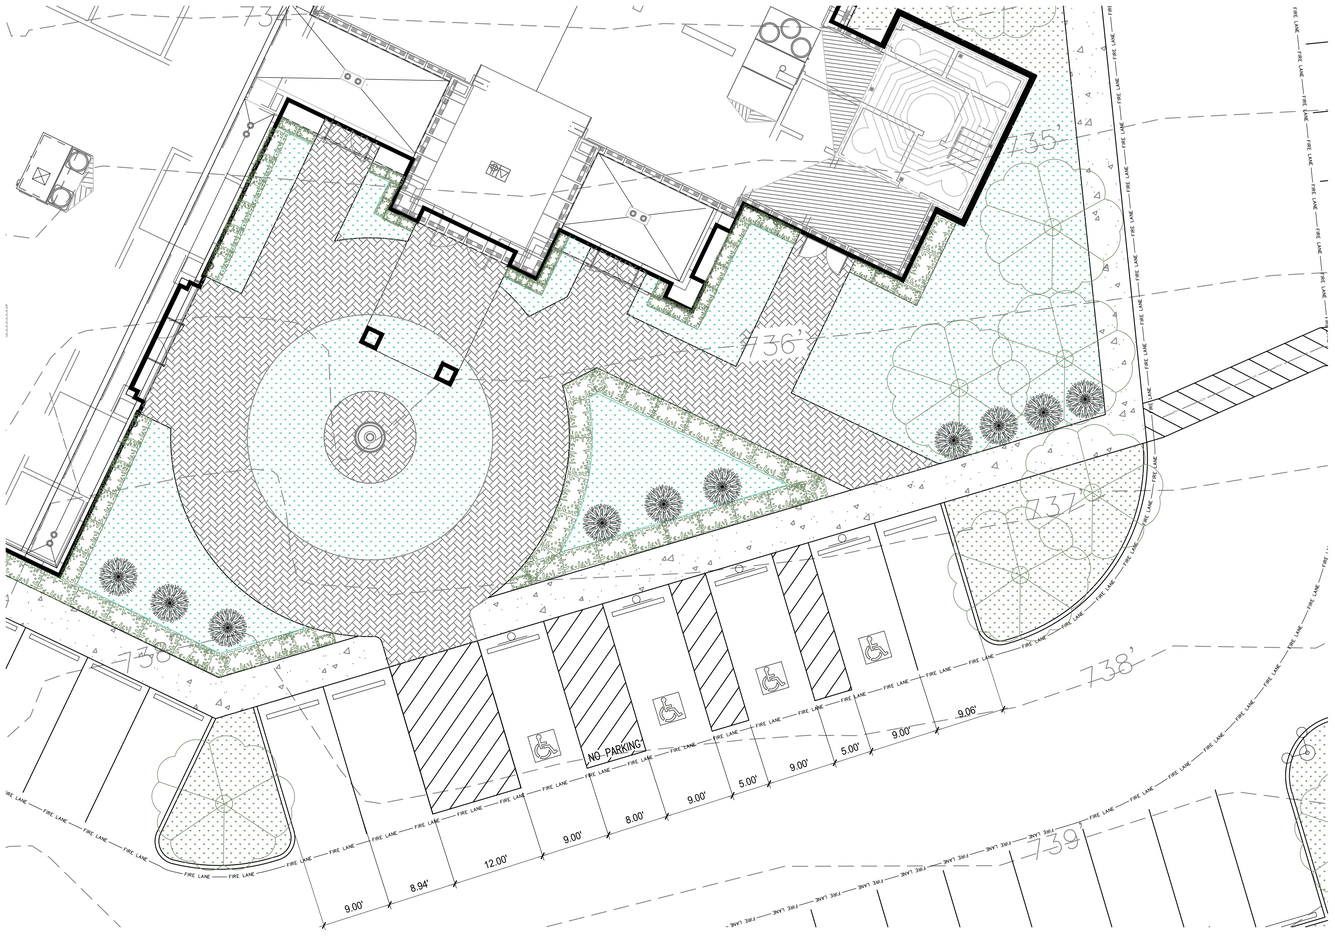

1 A-101 ENLARGED SITE PLAN
SCALE : 1/8"=1'-0"

FSGROUP® TEAM+BUILD
16575 Village Drive
Houston, Texas 77040
O 713-344-1752
www.fsdesignbuild.com

PROJECT NAME

ANJUMAN-E-BURHANI MASJID
800 N Heatherwilde Boulevard
Pflugerville, TX 78660

CONSULTANTS

PROFESSIONAL SEAL

REGISTERED ARCHITECT FAKHRUDDIN A. KAPADIA 23631 STATE OF TEXAS
4.17.2026

ISSUED FOR

ISSUED FOR PERMIT
4/17/2026

REVISIONS

No.	DESCRIPTION	DATE

SHEET TITLE
SITE PLAN

SCALE: As Indicated
DATE: 4/17/2026
PROJECT NUMBER: 2305

SHEET NUMBER
A101

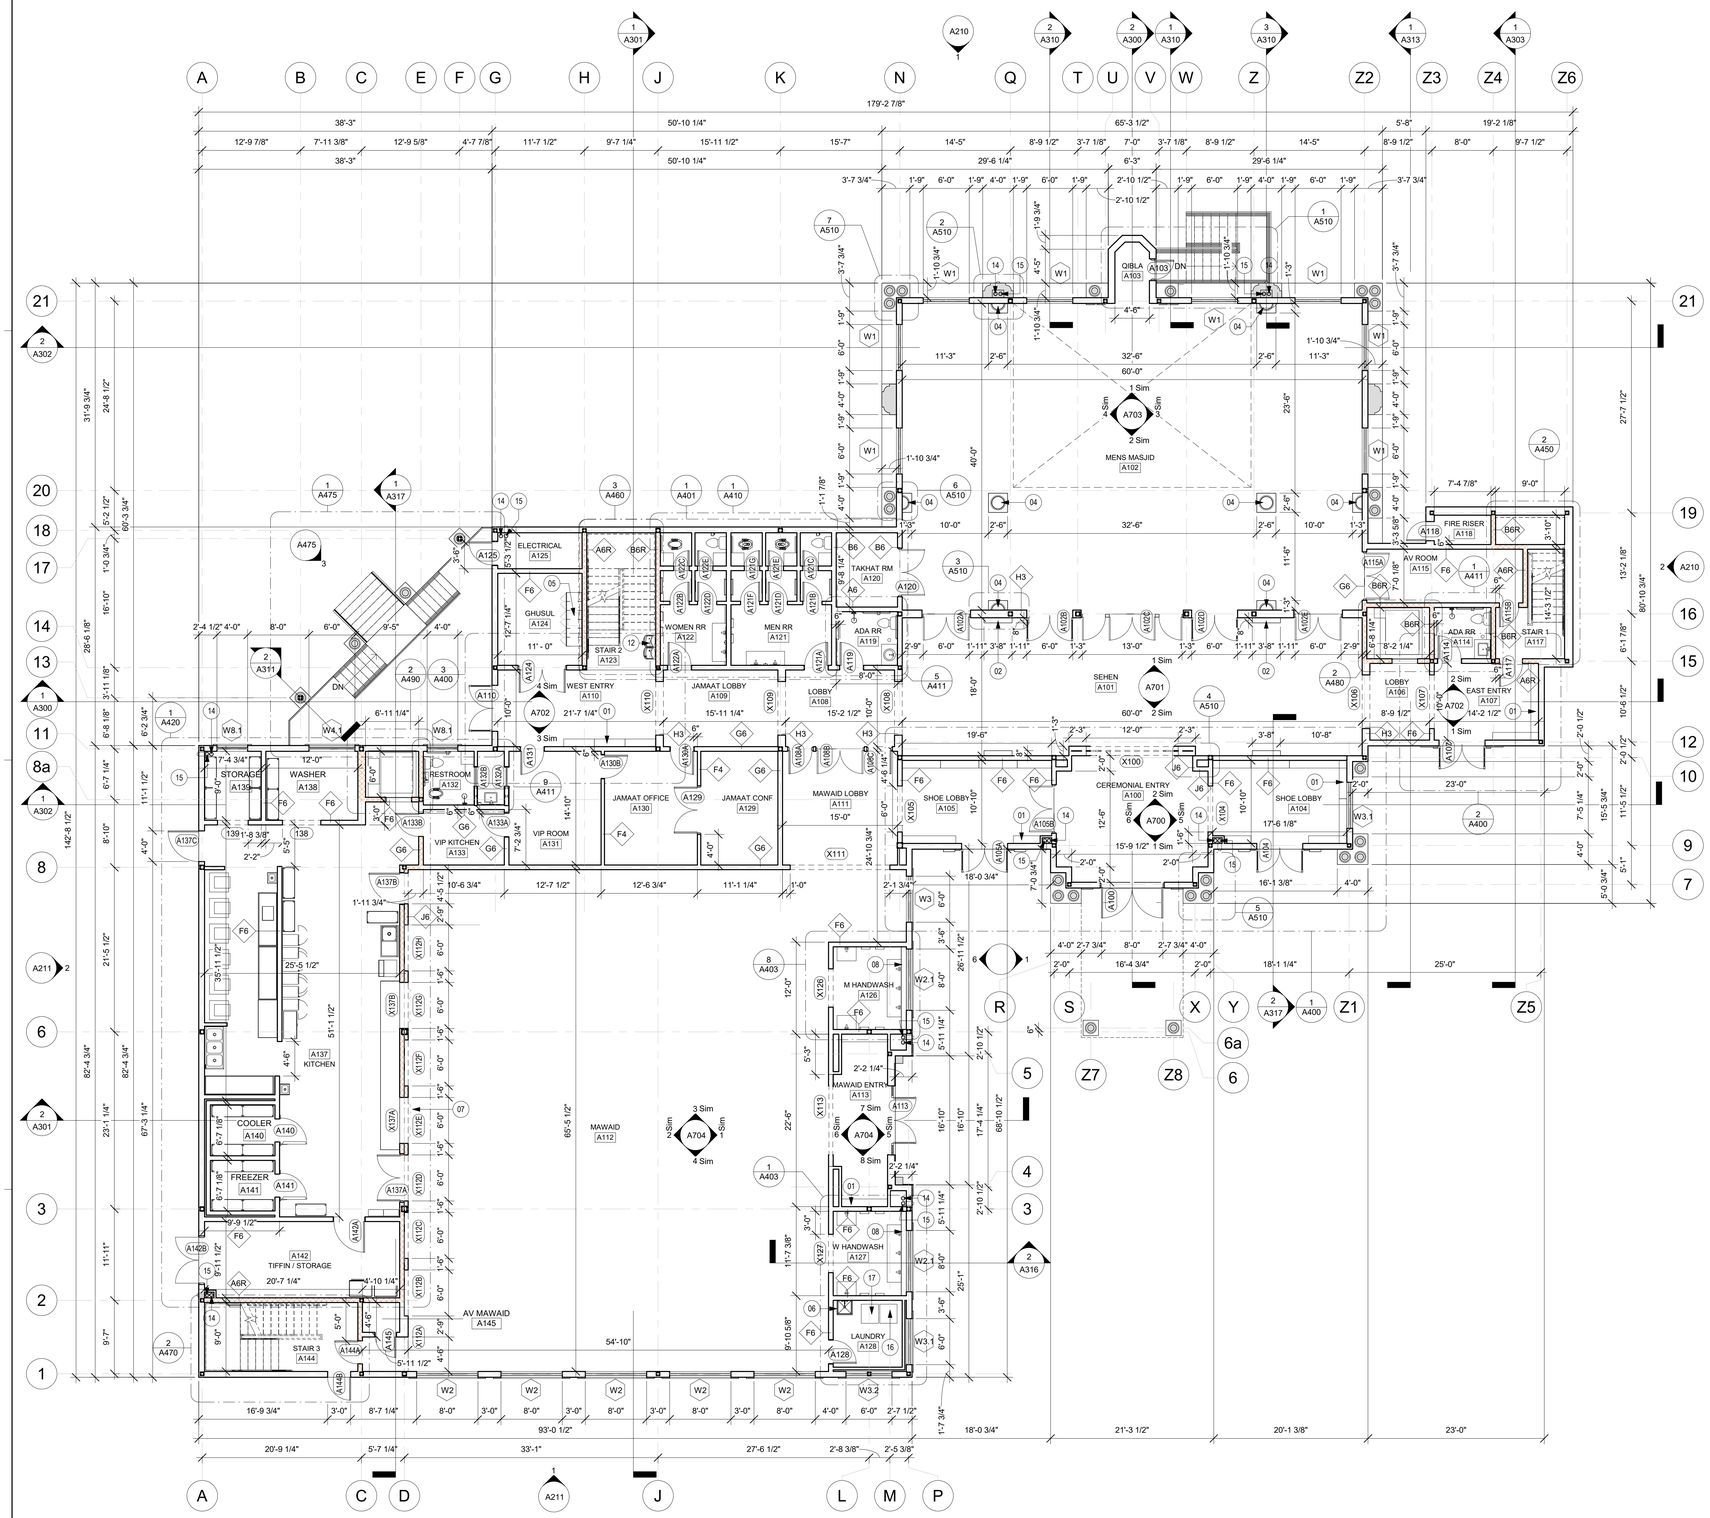
MENS MASJID
A102
QIBLA
A103
MAWAID
A112
MAWAID ENTRY
A113
SEHEN
A101
CEREMONIAL ENTRY
A100
JAMAAT LOBBY
A109
LOBBY
A108
WEST ENTRY
A110
EAST ENTRY
A107
LOBBY
A106
SHOE LOBBY
A105
SHOE LOBBY
A104
AV ROOM
A115
FIRE RISER
A118
ADA RR
A119
ADA RR
A114
WOMEN RR
A122
MEN RR
A121
TAKHAT RM
A120
ELECTRICAL
A125
GHUSAL
A124
STAIR
A123
STAIR 1
A117
M HANDWASH
A126
W HANDWASH
A127
LAUNDRY
A128
JAMAAT OFFICE
A130
JAMAAT CONF
A129
MAWAID LOBBY
A111
VIP ROOM
A131
VIP KITCHEN
A133
RESTROOM
A132
STORAGE
A139
WASHER
A138
KITCHEN
A137
COOLER
A140
FREEZER
A141
TIFFIN / STORAGE
A142
AV MAWAID
A145
STAIR 3
A144
OFFICE
A116
OFFICE
A115A
OFFICE
A115B
OFFICE
A115C
OFFICE
A115D
OFFICE
A115E
OFFICE
A115F
OFFICE
A115G
OFFICE
A115H
OFFICE
A115I
OFFICE
A115J
OFFICE
A115K
OFFICE
A115L
OFFICE
A115M
OFFICE
A115N
OFFICE
A115O
OFFICE
A115P
OFFICE
A115Q
OFFICE
A115R
OFFICE
A115S
OFFICE
A115T
OFFICE
A115U
OFFICE
A115V
OFFICE
A115W
OFFICE
A115X
OFFICE
A115Y
OFFICE
A115Z
OFFICE
A115AA
OFFICE
A115AB
OFFICE
A115AC
OFFICE
A115AD
OFFICE
A115AE
OFFICE
A115AF
OFFICE
A115AG
OFFICE
A115AH
OFFICE
A115AI
OFFICE
A115AJ
OFFICE
A115AK
OFFICE
A115AL
OFFICE
A115AM
OFFICE
A115AN
OFFICE
A115AO
OFFICE
A115AP
OFFICE
A115AQ
OFFICE
A115AR
OFFICE
A115AS
OFFICE
A115AT
OFFICE
A115AU
OFFICE
A115AV
OFFICE
A115AW
OFFICE
A115AX
OFFICE
A115AY
OFFICE
A115AZ
OFFICE
A115BA
OFFICE
A115BB
OFFICE
A115BC
OFFICE
A115BD
OFFICE
A115BE
OFFICE
A115BF
OFFICE
A115BG
OFFICE
A115BH
OFFICE
A115BI
OFFICE
A115BJ
OFFICE
A115BK
OFFICE
A115BL
OFFICE
A115BM
OFFICE
A115BN
OFFICE
A115BO
OFFICE
A115BP
OFFICE
A115BQ
OFFICE
A115BR
OFFICE
A115BS
OFFICE
A115BT
OFFICE
A115BU
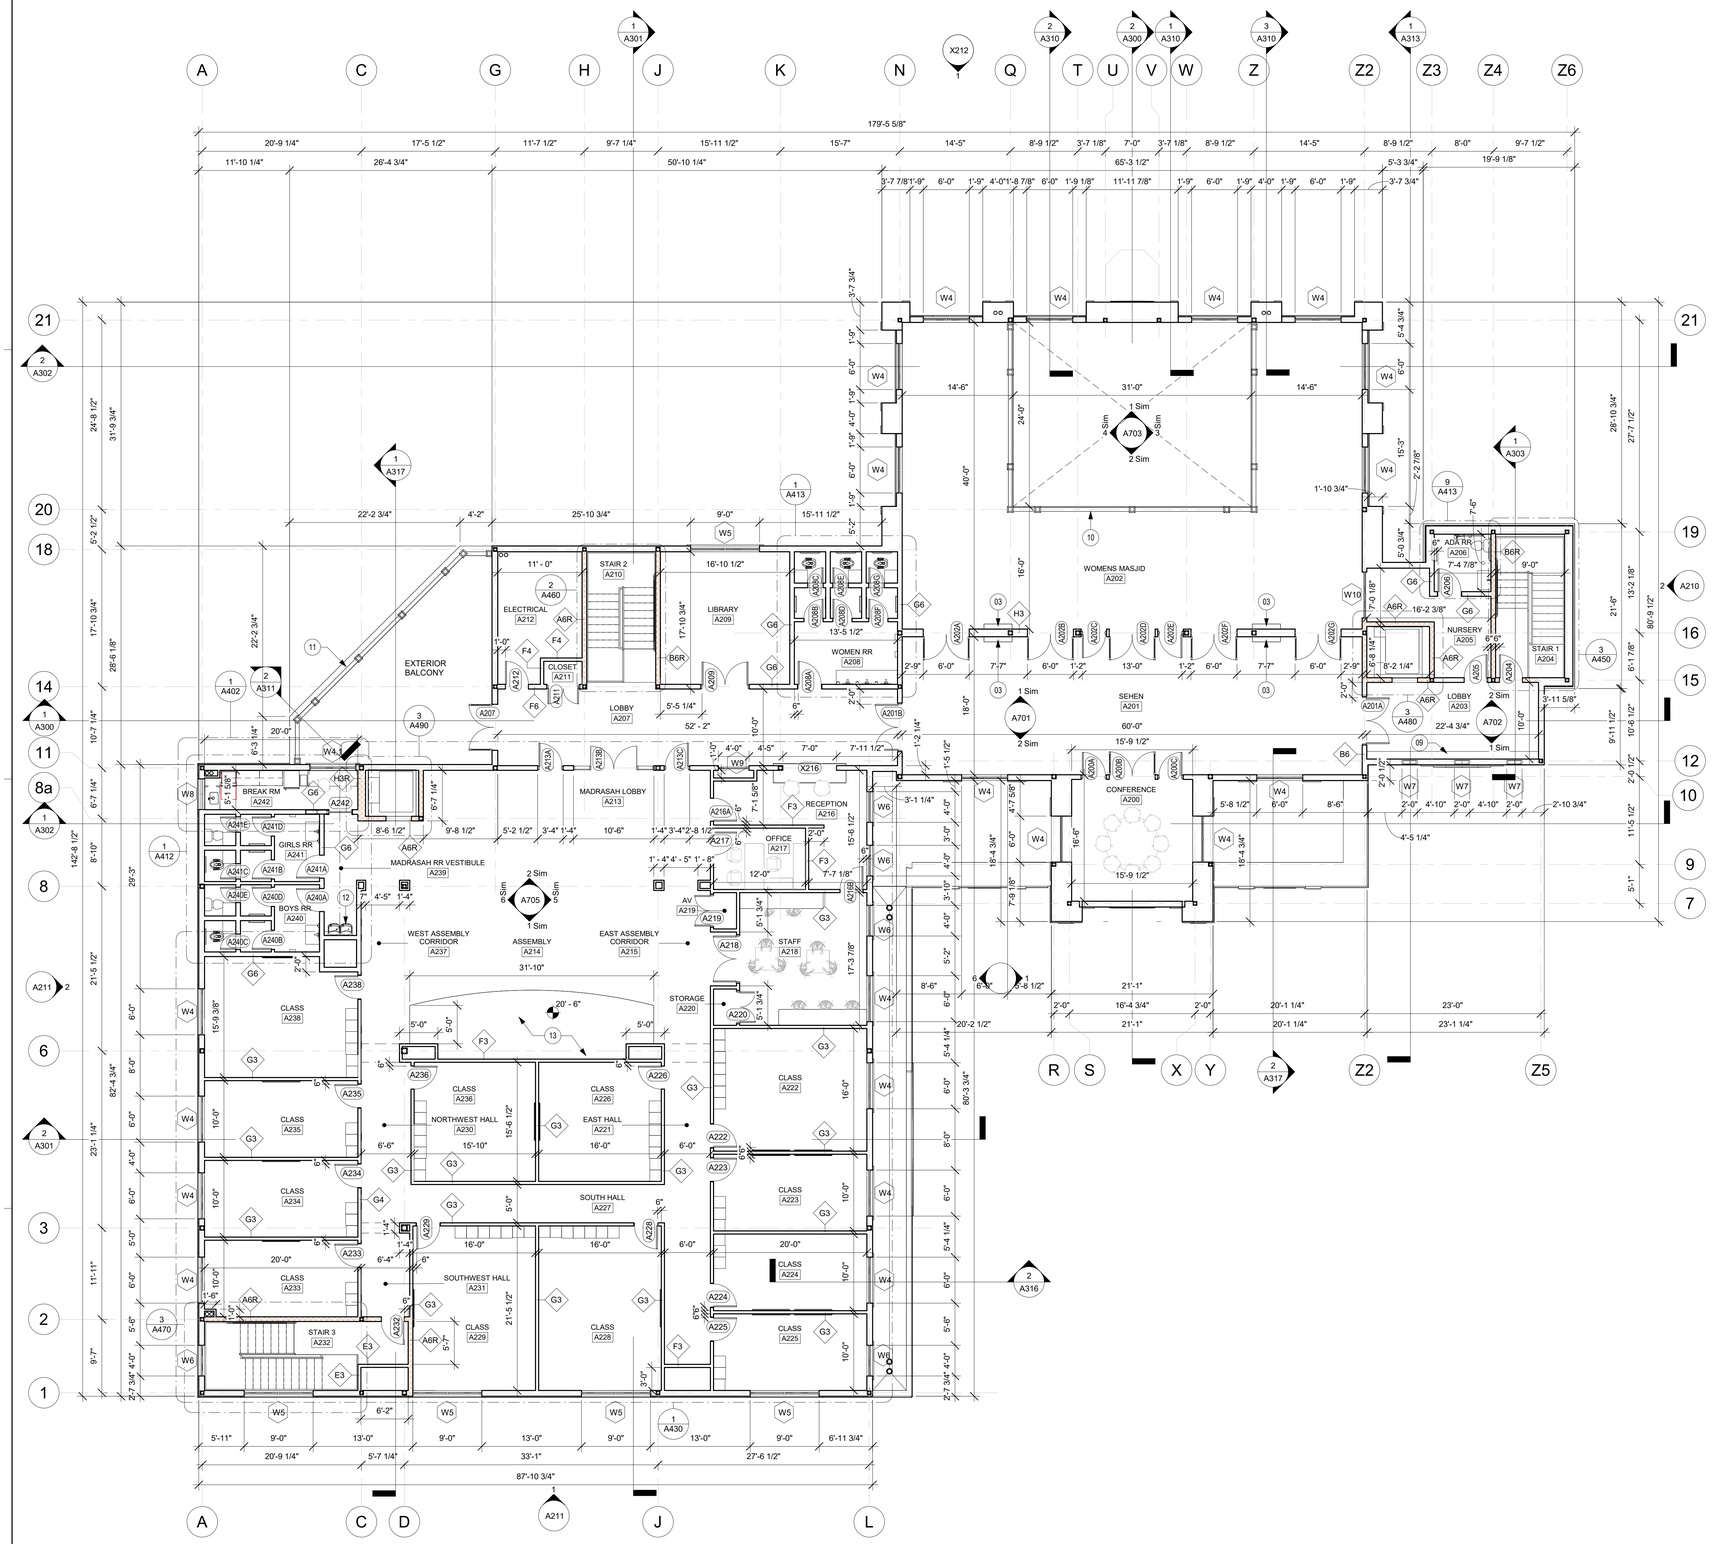

1 A111 SECOND FLOOR PLAN
SCALE : 1/8" = 1'-0"

PLAN NORTH

GENERAL NOTES: FLOOR PLAN

A. THE GENERAL CONTRACTOR SHALL CONFIRM ALL DIMENSIONAL, ARCHITECTRUAL AND M.E.P. REQUIREMENTS AS CONFIGURED IN THESE DOCUMENTS.

B. THE GENERAL CONTRACTOR IS RESPONSIBLE FOR BRACING AND BLOCKING OF WALLS RECEIVING MILLWORK, SHELVING, EQUIPMENT, ETC. ALL WOOD BLOCKING IS TO BE FIRE-RETARDANT TREATED.

C. THE GENERAL CONTRACTOR IS TO NOTIFY THE ARCHITECT ON CONFLICTS OF FLOOR PENETRATIONS WITH STRUCTURAL ELEMENTS, DUCTWORK, ETC. PRIOR TO PROCEEDING WITH WORK.

D. CLOSE ALL JOINTS BETWEEN PLUMBING FIXTURES, ACCESSORIES AND DISSIMILAR MATERIALS WITH SEALANT (I.E. SINKS AND ACCESSORIES TO WALL).

E. ALL INTERIOR DIMENSIONS ARE MEASURED FROM FINISH FACE TO FINISH FACE UNLESS NOTED OTHERWISE.

F. THE DOORS ON THE EXTERIOR WALLS WILL HAVE HOLLOW METAL FRAME & ALL THE INTERNAL DOORS WILL HAVE WOODEN FRAMING UNLESS NOTED OTHERWISE.

G. FOR WINDOW TYPES REFER TO SHEET A610 WINDOW SCHEDULE & TYPES.

H. FOR DOOR TYPES REFER TO SHEET A600 DOOR SCHEDULE & TYPES.

I. FOR PLUMBING FIXTURES REFER TO PLUMBING DRAWINGS.

J. FLOOR FINISH CHANGES SHALL OCCUR AT THE CENTERLINE OF DOOR UNLESS NOTED OTHERWISE. FLOOR FINISH CHANGES SHALL HAVE THRESHOLDS OR REDUCER STRIPS.

K. WALL PARTITIONS:

- ALL THE EXTERIOR WALL WILL BE METAL STUD WALL SYSTEM & SHEATHING ON EXTERIOR FACE WITH FINISH OF SKIM COAT ON HARDIE BOARD & 5/8" GYPSUM BOARD ON INNER FACE UNLESS NOTED OTHERWISE.
- THE INTERIOR PARTITION WALLS HAVE METAL STUD CORE AND 5/8" GYPSUM BOARD ON EACH SIDE UNLESS NOTED OTHERWISE.
- DO NOT SCALE DRAWINGS. DIMENSIONS GOVERN. DIMENSIONS ARE TO FACE OF FINSIHED PARTITION UNLESS NOTED OTHERWISE (GYPSUM BOARD SURFACE. NOT THE STUD).
- INSTALL WATER RESISTANT GYPSUM BOARD (5/8" THICK) AT ALL PLUMBING CHASES.
- PROVIDE BRACKING PARTITIONS RISING ABOVE CEILING HEIGHT, PARTICULARLY AT LONG UNBRACED LENGTHS OF WALL, AND AT ALL DOOR AND GLAZED OPENING JAMBS IN ACCORDANCE WITH MANUFACTURER'S SPECIFICATIONS.
- REFER TO SHEET A950 FOR WALL PARTITION TYPES.

KEYNOTES: FLOOR PLAN

01 SHOE RACK
02 FIRST FLOOR PILASTER
03 SECOND FLOOR PILASTER
04 MASJID DECORATIVE COLUMN
05 108" WIDE COUNTERTOP SPACE WITH SINK
06 MOP SINK
07 CABINETS UNDER COUNTERTOP (MAWAID SIDE)
08 HANDWASH STATION
09 WOOD SHELVING
10 DECORATIVE GUARDRAIL
11 EXTERIOR GUARDRAIL BALCONY
12 HIGH-LOW DRINKING FOUNTAIN
13 ASSEMBLY STAGE
14 6" DOWNSPOUT THAT CONNECTS TO STORM SEWER LINE. REFER TO CIVIL DRAWINGS FOR MORE INFORMATION
15 6" OVERFLOW DOWNSPOUT THAT CONNECTS TO ZURN NOZZLE ON EXTERIOR
16 COMMERCIAL WASHING MACHINE
17 COMMERCIAL CLOTH DRYER MACHINE

LEGEND: TAG SCHEDULE

G55 WALL PARTITION TAG, REFER TO WALL PARTITION A950
1i DOOR TAG, REFER TO DOOR SCHEDULE A600
1i WINDOW TAG, REFER TO WINDOW SCHEDULE A610
FIRE RATED WALL

FSGROUP ARCHITECTS
16575 Village Drive
Houston, Texas 77040
713 344 1752 Office
www.fsdesignbuild.com

PROJECT NAME

ANJUMAN-E-BURHANI MASJID
800 N Heatherwilde Boulevard, Pflugerville, TX 78660

CONSULTANTS

PROFESSIONAL SEAL

REGISTERED ARCHITECT
FAKHRUDDIN N. KAGALWALA
23931
STATE OF TEXAS
4.17.2026

ISSUED FOR

ISSUED FOR PERMIT
4/17/2026

REVISIONS

No.	DESCRIPTION	DATE

SHEET TITLE
SECOND FLOOR PLAN

SCALE: AS NOTED
DATE: 4/17/2026
PROJECT NUMBER: 2305

SHEET NUMBER
A111

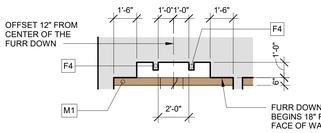

8 A120 ENLG RCP DETAIL: CORRIDOR
SCALE : 1/4" = 1'-0" IMAGE REFERENCE ON 9/A121

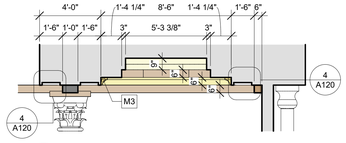

6 A120 ENLG RCP DETAIL: MASJID
SCALE : 1/4" = 1'-0" IMAGE REFERENCE ON 7/A121

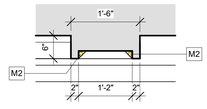

4 A120 RCP DETAIL: SMALL POP UP
SCALE : 3/4" = 1'-0" IMAGE REFERENCE ON 5/A121

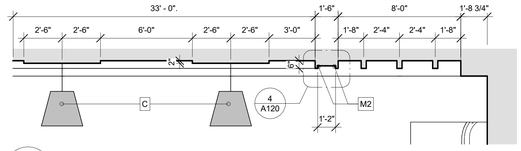

3 A120 ENLG RCP DETAIL: MAWAID
SCALE : 1/4" = 1'-0" IMAGE REFERENCE ON 4/A121

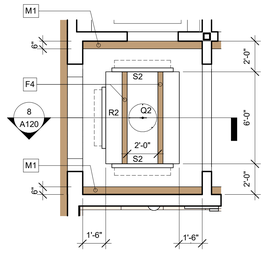

7 A120 ENLG RCP: CORRIDOR
SCALE : 1/4" = 1'-0" IMAGE REFERENCE ON 8/A121

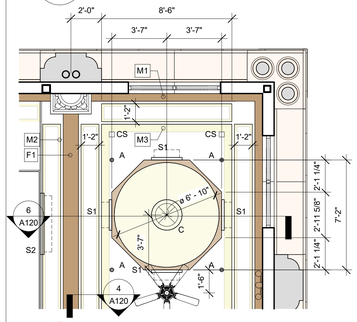

5 A120 ENLG RCP: MASJID
SCALE : 1/4" = 1'-0" IMAGE REFERENCE ON 6/A121

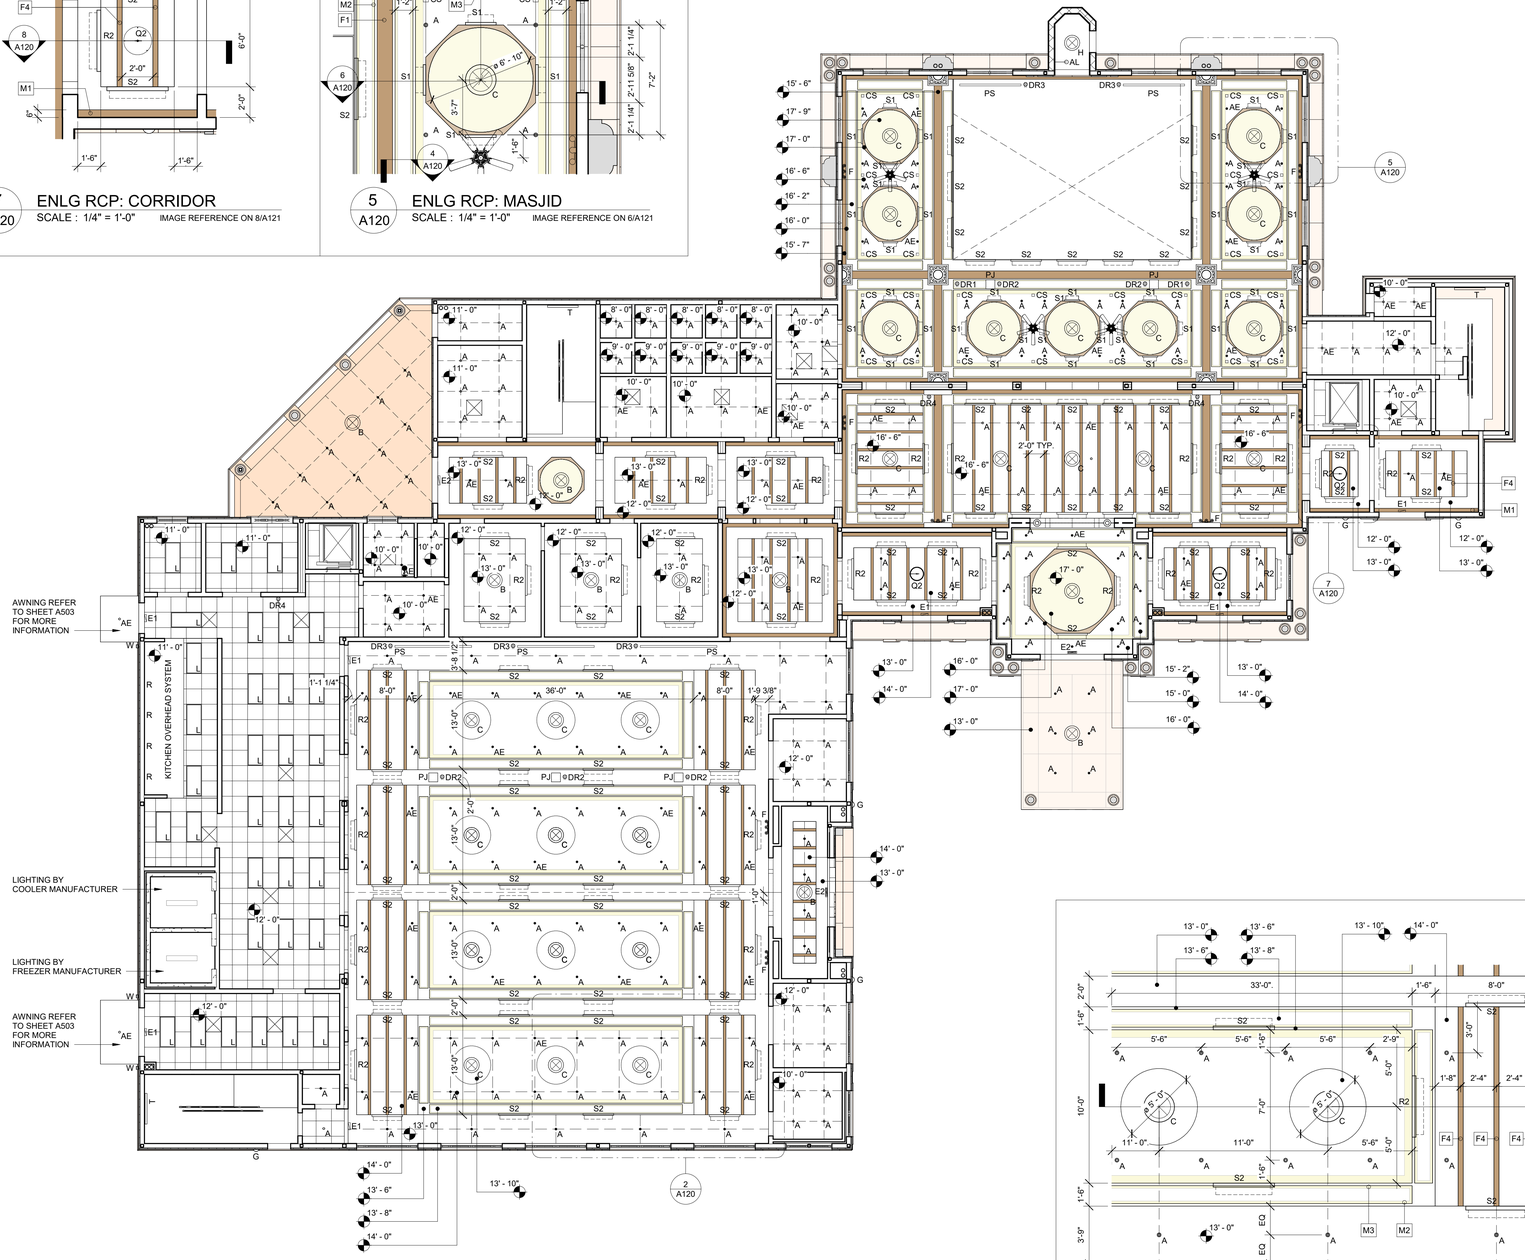

1 A120 REFLECTED CEILING PLAN: FIRST FLOOR
SCALE : 1/8" = 1'-0"

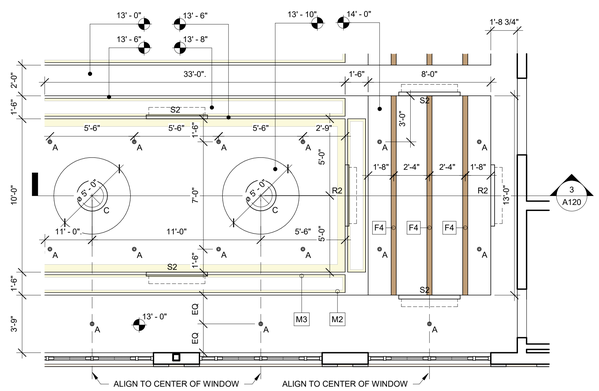

2 A120 ENLG RCP: MAWAID
SCALE : 1/4" = 1'-0" IMAGE REFERENCE ON 3/A121

GENERAL NOTES: REFLECTED CEILING PLAN

A. REFER TO ELECTRICAL DRAWINGS FOR ADDITIONAL INFORMATION.

B. REFER TO MECHANICAL DRAWINGS FOR HVAC DIFFUSER GRILLE SIZES AND TYPES.

C. COORDINATE LOCATION OF ALL LIGHT FIXTURES, EXIT SIGNS AND GRILLES WITH M.E.P. DRAWINGS.

D. ALL LIGHT DESIGNATION WITH 'EM' INDICATE EMERGENCY LIGHTING.

KEY NOTES: REFLECTED CEILING PLAN

1 PROJECTOR OFCI.

2 PROJECTOR SCREEN OFCI.

LEGEND: LIGHTING FIXTURE SCHEDULE

A 4" RECESSED CAN

AE 4" RECESSED CAN - EMERGENCY BATTERY PACK FIXTURE

AL ADJUSTABLE LAMP - WALL MTD 4FT AFF

B CHANDELIER (SMALL)

C CHANDELIER (MEDIUM)

D CHANDELIER (LARGE)

E1 EXIT SIGN LIGHT - WALL MOUNTED

E2 EXIT SIGN LIGHT - CEILING MOUNTED

F INTERIOR SCONCE

G EXTERIOR LANTERN, HORIZONTAL MTD 9FT AFF

H QIBLA CHANDELIER

J COVE LIGHT - LED TAPE

K EXTERIOR FLOOD LIGHT AT DOME

L 24X48 LAY-IN, KITCHEN

M 24x48 LAY-IN, CLASSROOMS

N 4x96 STRIP LIGHTING

Q1 PENDANT LIGHT (SMALL)

Q2 PENDANT LIGHT (MEDIUM)

R VAPORTITE SEALED UNITS, HORIZONTAL MTD 6FT AFF

ST SOLATUBE (12" DIAMETER)

W PITCH SINGLE OUTDOOR WALL PACK

T 48" LED STRIP,MTD 8 FT. OFF FLOOR, EMERGENCY BATTERY PACK FIXTURE

LEGEND: CEILING TYPES

F1 12x6 FAUX BEAM

F4 4x6 FAUX BEAM

F8 8x12 FAUX BEAM

M1 6" WIDE CROWN MOLDING - WOOD FINISH

M2 2" WIDE CROWN MOLDING - GOLD PAINT FINISH

M3 6" WIDE CROWN MOLDING - GOLD PAINT FINISH

M4 36" TALL x 21" WIDE CROWN MOLDING - GOLD PAINT FINISH

FOR ADDITIONAL CEILING FINISHES, REFER TO A910 FINISH LEGEND SHEET.

LEGEND: MECHANICAL SCHEDULE

S1 SUPPLY 4X24 SIDE

S2 SUPPLY 4X48 SIDE

S3 SUPPLY 24X24 DOWN

S4 SUPPLY 4X48 DOWN

R1 RETURN 12X12 DOWN

R2 RETURN 12X12 SIDE

R3 RETURN 24X24 DOWN

R4 RETURN 4X48 DOWN

LEGEND: MISCELLAENOUS CEILING SCHEDULE

CF CEILING FAN

CS CEILING SPEAKER

DR1 CONCEALED DUPLEX RECEPTACLE IN PLENUM FOR VIDEO CAMERA

DR2 CONCEALED DUPLEX RECEPTACLE IN PLENUM FOR VIDEO PROJECTOR

DR3 CONCEALED DUPLEX RECEPTACLE IN POCKET FOR PROJECTOR SCREENS.

DR4 CONCEALED DUPLEX RECEPTACLE IN PLENUM FOR TELEVISION, MTD 14FT AFF

DR5 CONCEALED DUPLEX RECEPTACLE IN RECESSED VIDEO BOX, MTD 6 FT AFF

PJ DRAPER VIDEO PROJECTOR WITH ELEVATOR TO RAISE PROJECTOR INTO PLENUM

PS RECESSED DRAPER PROJECTOR SCREEN WITH SEPARATE CABLE SYSTEM

FSGROUP® ARCHITECTS
16575 Village Drive
Houston, Texas 77040
713 344 1752 Office
www.fsdesignbuild.com

PROJECT NAME

ANJUMAN-E-BURHANI MASJID
800 N Heatherwilde Boulevard, Pflugerville, TX 78660

CONSULTANTS

PROFESSIONAL SEAL

REGISTERED ARCHITECT SAIFUDDIN SAIFEE 22631 STATE OF TEXAS
4.17.2026

ISSUED FOR

ISSUED FOR PERMIT
4/17/2026

REVISIONS

No.	DESCRIPTION	DATE

SHEET TITLE

REFLECTED CEILING PLAN FIRST FLOOR

SCALE AS NOTED

DATE 4/17/2026

PROJECT NUMBER 2305

SHEET NUMBER

A120

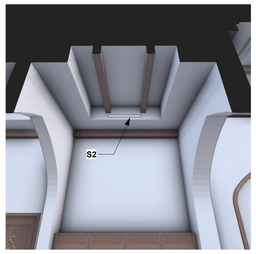

9 A121 RCP IMAGE: CORRIDOR SECTION
SCALE : 1/4" = 1'-0"

7 A121 RCP IMAGE: MASJID SECTION
SCALE : 1/4" = 1'-0"

5 A121 RCP IMAGE: SMALL POP UP
SCALE : 1/4" = 1'-0"

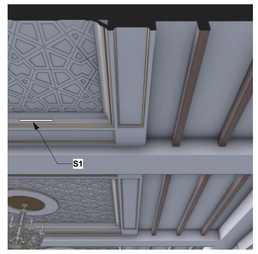

4 A121 RCP IMAGE: MAWAID SECTION
SCALE : 1/4" = 1'-0"

3 A121 RCP IMAGE: MAWAID
SCALE : 1/4" = 1'-0"

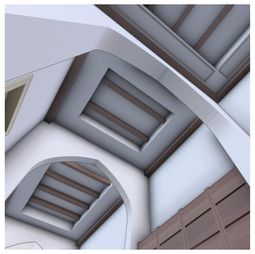

8 A121 RCP IMAGE: CORRIDOR
SCALE : 1/4" = 1'-0"

6 A121 RCP IMAGE: MASJID
SCALE : 1/4" = 1'-0"

10 A121 RCP IMAGE: PATTERN
SCALE : 1/4" = 1'-0"

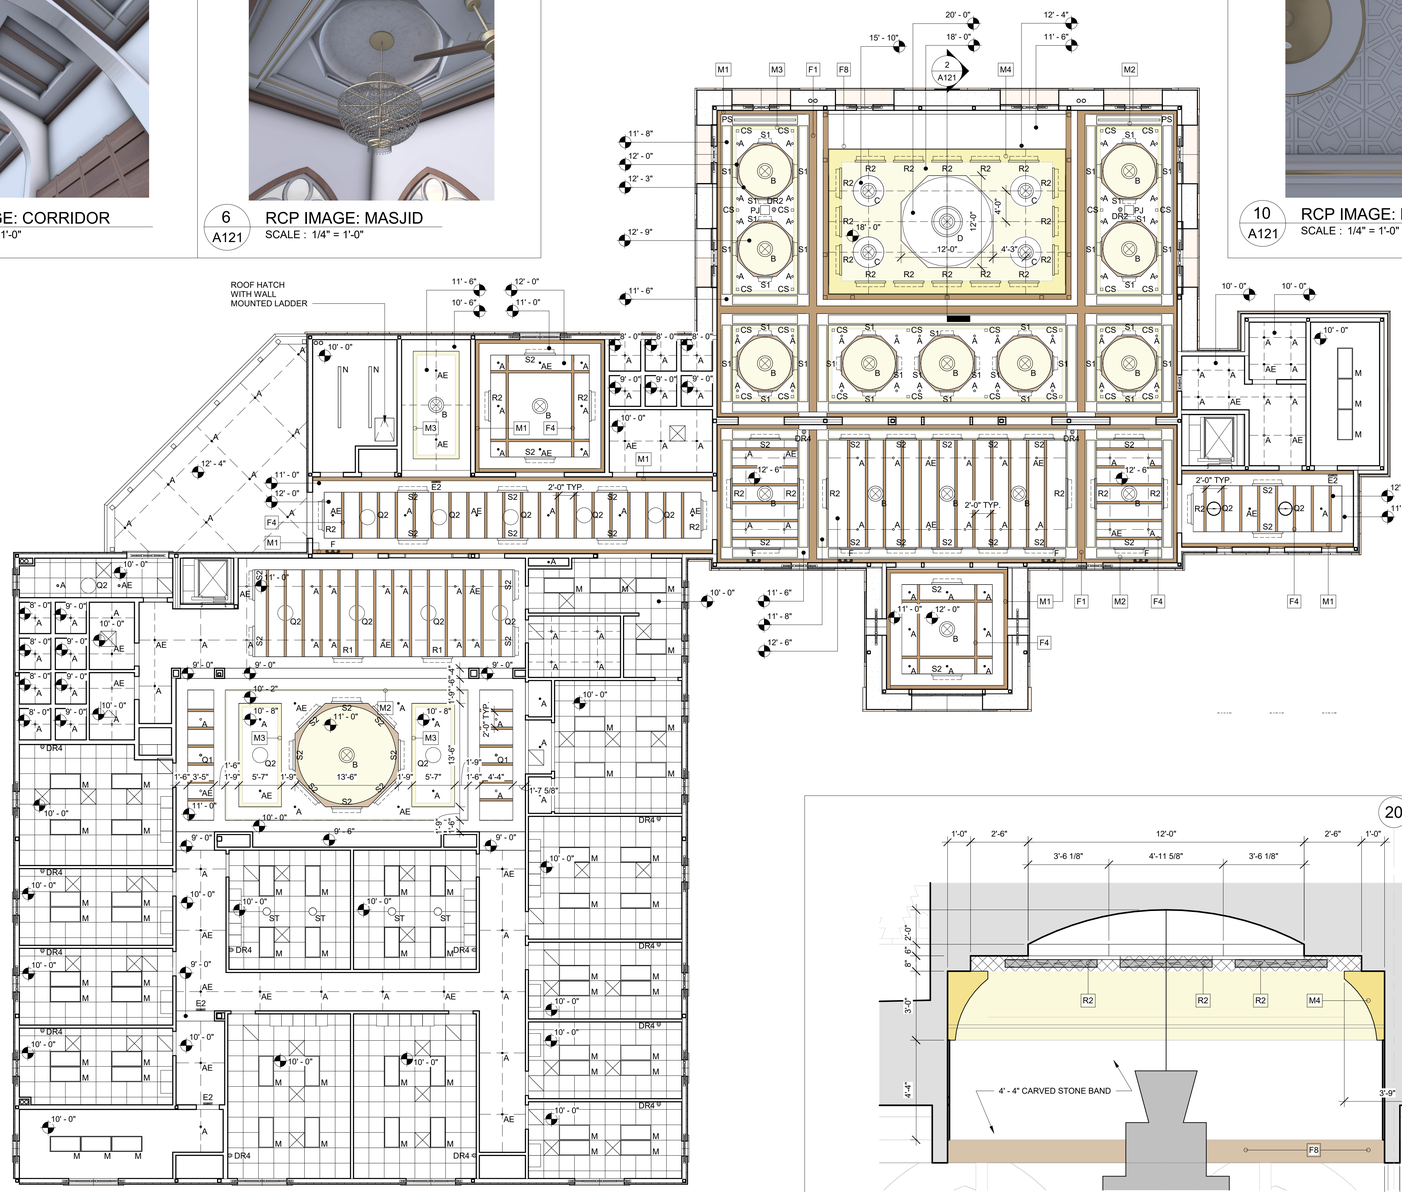

1 A121 REFLECTED CEILING PLAN: SECOND FLOOR
SCALE : 1/8" = 1'-0"

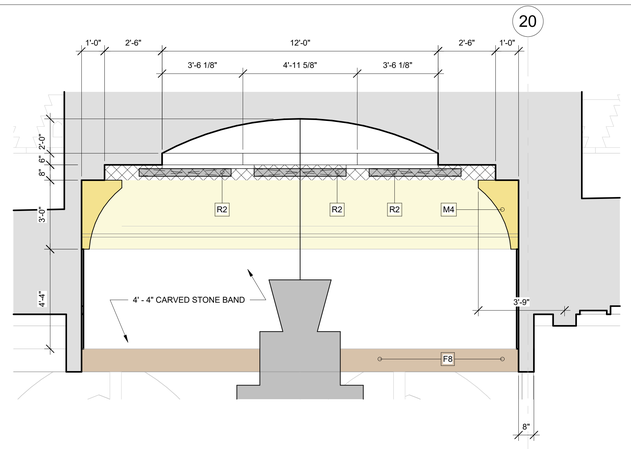

2 A121 ENLG RCP DETAIL: MASJID DOME
SCALE : 3/8" = 1'-0"

GENERAL NOTES: REFLECTED CEILING PLAN

A. REFER TO ELECTRICAL DRAWINGS FOR ADDITIONAL INFORMATION.

B. REFER TO MECHANICAL DRAWINGS FOR HVAC DIFFUSER GRILLE SIZES AND TYPES.

C. COORDINATE LOCATION OF ALL LIGHT FIXTURES, EXIT SIGNS AND GRILLES WITH M.E.P. DRAWINGS.

D. ALL LIGHT DESIGNATION WITH 'EM' INDICATE EMERGENCY LIGHTING.

KEY NOTES: REFLECTED CEILING PLAN

1 PROJECTOR OFCI.

2 PROJECTOR SCREEN OFCI.

LEGEND: LIGHTING FIXTURE SCHEDULE

A 4" RECESSED CAN

AE 4" RECESSED CAN - EMERGENCY BATTERY PACK FIXTURE

AL ADJUSTABLE LAMP - WALL MTD 4FT AFF

B CHANDELIER (SMALL)

C CHANDELIER (MEDIUM)

D CHANDELIER (LARGE)

E1 EXIT SIGN LIGHT - WALL MOUNTED

E2 EXIT SIGN LIGHT - CEILING MOUNTED

F INTERIOR SCONCE

G EXTERIOR LANTERN, HORIZONTAL MTD 9FT AFF

H QIBLA CHANDELIER

J COVE LIGHT - LED TAPE

K EXTERIOR FLOOD LIGHT AT DOME

L 24X48 LAY-IN, KITCHEN

M 24x48 LAY-IN, CLASSROOMS

N 4x96 STRIP LIGHTING

Q1 PENDANT LIGHT (SMALL)

Q2 PENDANT LIGHT (MEDIUM)

R VAPORTITE SEALED UNITS, HORIZONTAL MTD 6FT AFF

ST SOLATUBE (12" DIAMETER)

W PITCH SINGLE OUTDOOR WALL PACK

T 48" LED STRIP,MTD 8 FT. OFF FLOOR, EMERGENCY BATTERY PACK FIXTURE

LEGEND: CEILING TYPES

F1 12x6 FAUX BEAM

F4 4x6 FAUX BEAM

F8 8x12 FAUX BEAM

M1 6" WIDE CROWN MOLDING - WOOD FINISH

M2 2" WIDE CROWN MOLDING - GOLD PAINT FINISH

M3 6" WIDE CROWN MOLDING - GOLD PAINT FINISH

M4 36" TALL x 21" WIDE CROWN MOLDING - GOLD PAINT FINISH

FOR ADDITIONAL CEILING FINISHES, REFER TO A910 FINISH LEGEND SHEET.

LEGEND: MECHANICAL SCHEDULE

S1 SUPPLY 4X24 SIDE

S2 SUPPLY 4X48 SIDE

S3 SUPPLY 24X24 DOWN

S4 SUPPLY 4X48 DOWN

R1 RETURN 12X12 DOWN

R2 RETURN 12X12 SIDE

R3 RETURN 24X24 DOWN

R4 RETURN 4X48 DOWN

LEGEND: MISCELLAENOUS CEILING SCHEDULE

CF CEILING FAN

CS CEILING SPEAKER

DR1 CONCEALED DUPLEX RECEPTACLE IN PLENUM FOR VIDEO CAMERA

DR2 CONCEALED DUPLEX RECEPTACLE IN PLENUM FOR VIDEO PROJECTOR

DR3 CONCEALED DUPLEX RECEPTACLE IN POCKET FOR PROJECTOR SCREENS.

DR4 CONCEALED DUPLEX RECEPTACLE IN PLENUM FOR TELEVISION, MTD 14FT AFF

DR5 CONCEALED DUPLEX RECEPTACLE IN RECESSED VIDEO BOX, MTD 6 FT AFF

PJ DRAPER VIDEO PROJECTOR WITH ELEVATOR TO RAISE PROJECTOR INTO PLENUM

PS RECESSED DRAPER PROJECTOR SCREEN WITH SEPARATE CABLE SYSTEM

FSGROUP® ARCHITECTS
16575 Village Drive
Houston, Texas 77040
713 344 1752 Office
www.fsdesignbuild.com

PROJECT NAME

ANJUMAN-E-BURHANI MASJID
800 N Heatherwilde Boulevard, Pflugerville, TX 78660

CONSULTANTS

PROFESSIONAL SEAL

REGISTERED ARCHITECT SAMRUDDIN A. SHAIKH 22631 STATE OF TEXAS
4.17.2026

ISSUED FOR

ISSUED FOR PERMIT 4/17/2026

REVISIONS

No.	DESCRIPTION	DATE

SHEET TITLE

REFLECTED CEILING PLAN SECOND FLOOR

SCALE AS NOTED

DATE 4/17/2026

PROJECT NUMBER 2305

SHEET NUMBER

A121

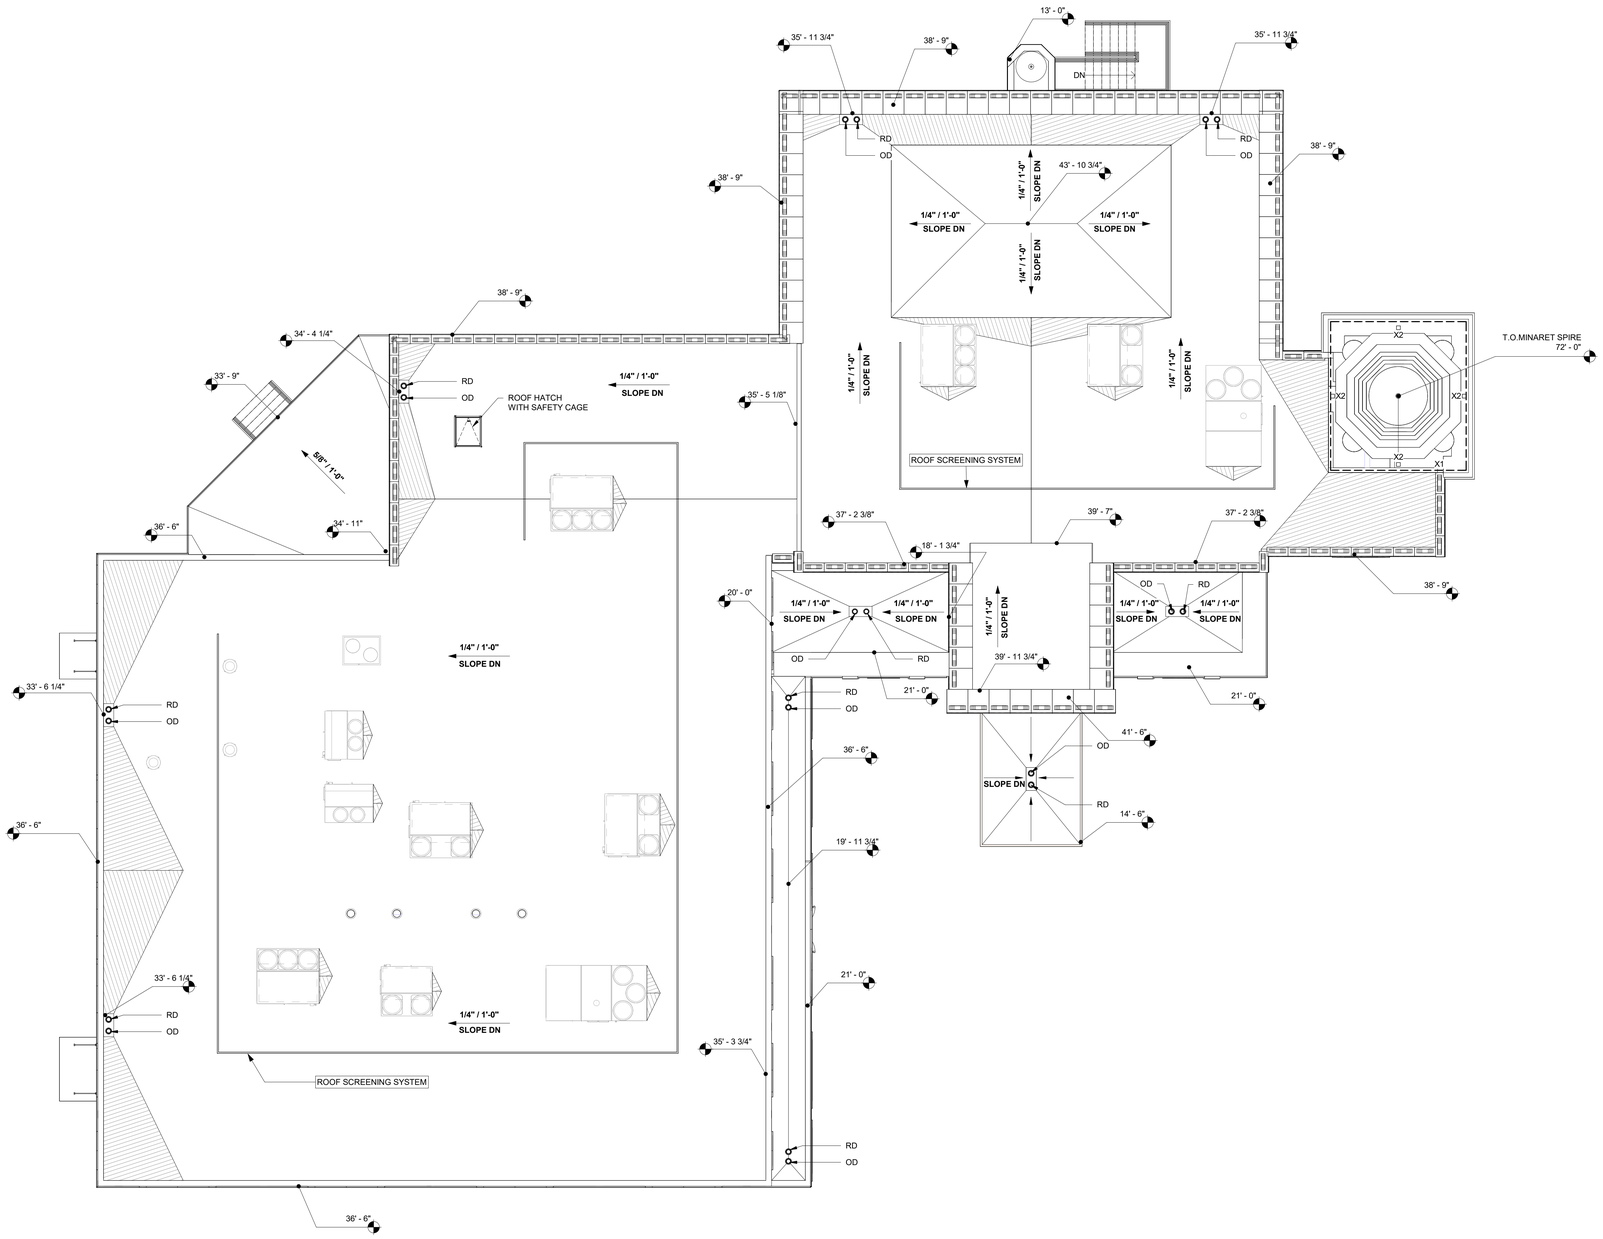

1 A150 ROOF PLAN
SCALE : 1/8" = 1'-0"

PLAN NORTH

GENERAL NOTES: ROOF PLAN

A. FOR TYPICAL ROOF PENETRATION DETAILS REFER TO DETAILS SHOWN BELOW.

B. FOR ADDITIONAL ROOF PENETRATION DETAILS. REFER TO M.E.P. DRAWINGS.

C. REFER TO THE M.E.P. DRAWINGS FOR ADDITIONAL REQUIREMENTS & COORDINATION.

D. REFER TO THE STRUCTURAL DRAWINGS FOR EQUIPMENT SUPPORT.

E. REFER TO M.E.P. DRAWINGS FOR ROOFTOP EQUIPMENT. ALL MECHANICAL, ELECTRICAL, & PLUMBING ROOF EQUIPMENT DEPICTED ON THIS SHEET IS FOR GENERAL ARCHITECTURAL INFORMATION ONLY.

F. STRUCTURAL SLOPES SHOWN ON ROOF PLAN ARE FOR GENERAL CONCEPT ONLY. REFER TO STRUCTURAL DRAWINGS FOR EXACT TOP OF STEEL LOCATIONS.

G. PROVIDE CRICKETS @ HIGH SIDE OF ALL MECHANICAL UNITS AND OTHER MISC PENETRATIONS TO SHED WATER, & TO INSURE POSITIVE ROOF DRAINAGE.

H. ALL THROUGH WALL FLASHING, COUNTER FLASHING & EXPOSTED FLASHING SHALL BE STAINLESS STEEL.

J AT OVERFLOW DRAINS ENSURE 2" COLLAR EXTENSION IS INSTALLED.

LEGEND: ROOF PLAN

- TPO ROOF
- TAPERED INSULATION 1/2" FT. SLOPE
- ROOF HATCH WITH SAFETY CAGE
- X1 — EXTERIOR LED STRIP LIGHT
- X2 — EXTERIOR FLOODLIGHT AT DOME
- RD — ROOF DRAIN
- OD — OVERFLOW DRAIN, ELEVATED 2 IN ABOVE ROOF DRAIN
- ST — SOLATUBE (12" DIAMETER)
- ROOF SCREENING SYSTEM

FSGROUP ARCHITECTS
16575 Village Drive
Houston, Texas 77040
713 344 1752 Office
www.fsdesignbuild.com

PROJECT NAME

ANJUMAN-E-BURHANI MASJID
800 N Heatherwilde Boulevard, Pflugerville, TX 78660

CONSULTANTS

PROFESSIONAL SEAL

REGISTERED ARCHITECT FAKHRUDDIN A. 22631 STATE OF TEXAS
4.17.2026

ISSUED FOR

ISSUED FOR PERMIT 4/17/2026

REVISIONS

No.	DESCRIPTION	DATE

SHEET TITLE
ROOF PLAN

SCALE AS NOTED
DATE 4/17/2026
PROJECT NUMBER 2305

SHEET NUMBER
A150

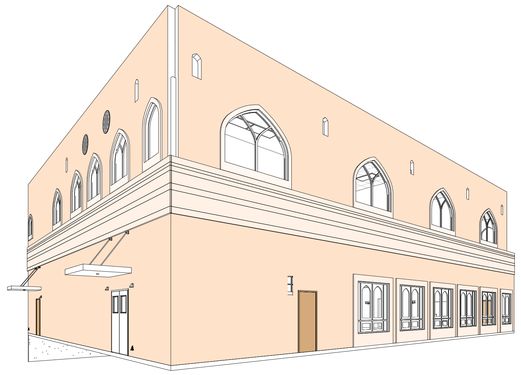

6 A200 MAWAID SOUTHWEST PERSPECTIVE
SCALE :

3 A200 MASJID & MAWID NORTHWEST PERSPECTIVE VIEW
SCALE :

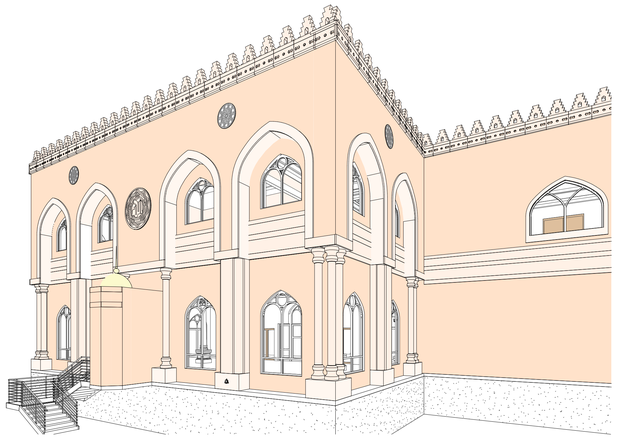

5 A200 MASJID NORTHWEST PERSPECTIVE
SCALE :

2 A200 MAIN PLAZA EAST PERSPECTIVE
SCALE :

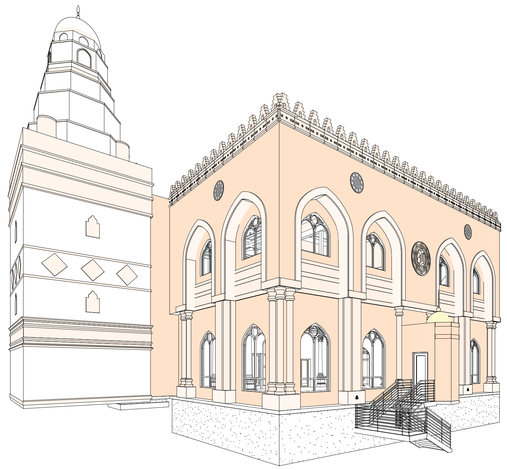

4 A200 MASJID NORTHEAST PERSPECTIVE
SCALE :

1 A200 MAIN PLAZA SOUTH PERSPECTIVE
SCALE :

FSGROUP® ARCHITECTS
16575 Village Drive
Houston, Texas 77040
713 344 1752 Office
www.fsdesignbuild.com

PROJECT NAME

ANJUMAN-E-BURHANI MASJID
800 N Heatherwilde Boulevard, Pflugerville, TX 78660

CONSULTANTS

PROFESSIONAL SEAL

REGISTERED ARCHITECT SAIFUDDIN SAIFEE 22631 STATE OF TEXAS
4.17.2026

ISSUED FOR

ISSUED FOR PERMIT 4/17/2026

REVISIONS

No.	DESCRIPTION	DATE

SHEET TITLE
3D PERSPECTIVE VIEWS

SCALE AS NOTED
DATE 4/17/2026
PROJECT NUMBER 2305
SHEET NUMBER A200

TYPICAL EXTERIOR WALL FINISH COMPOSITION
3 COAT STUCCO FINISH WHICH SPANS FROM FIRST FLOOR FINISH LEVEL TO 15 FT ON ALL FACES.

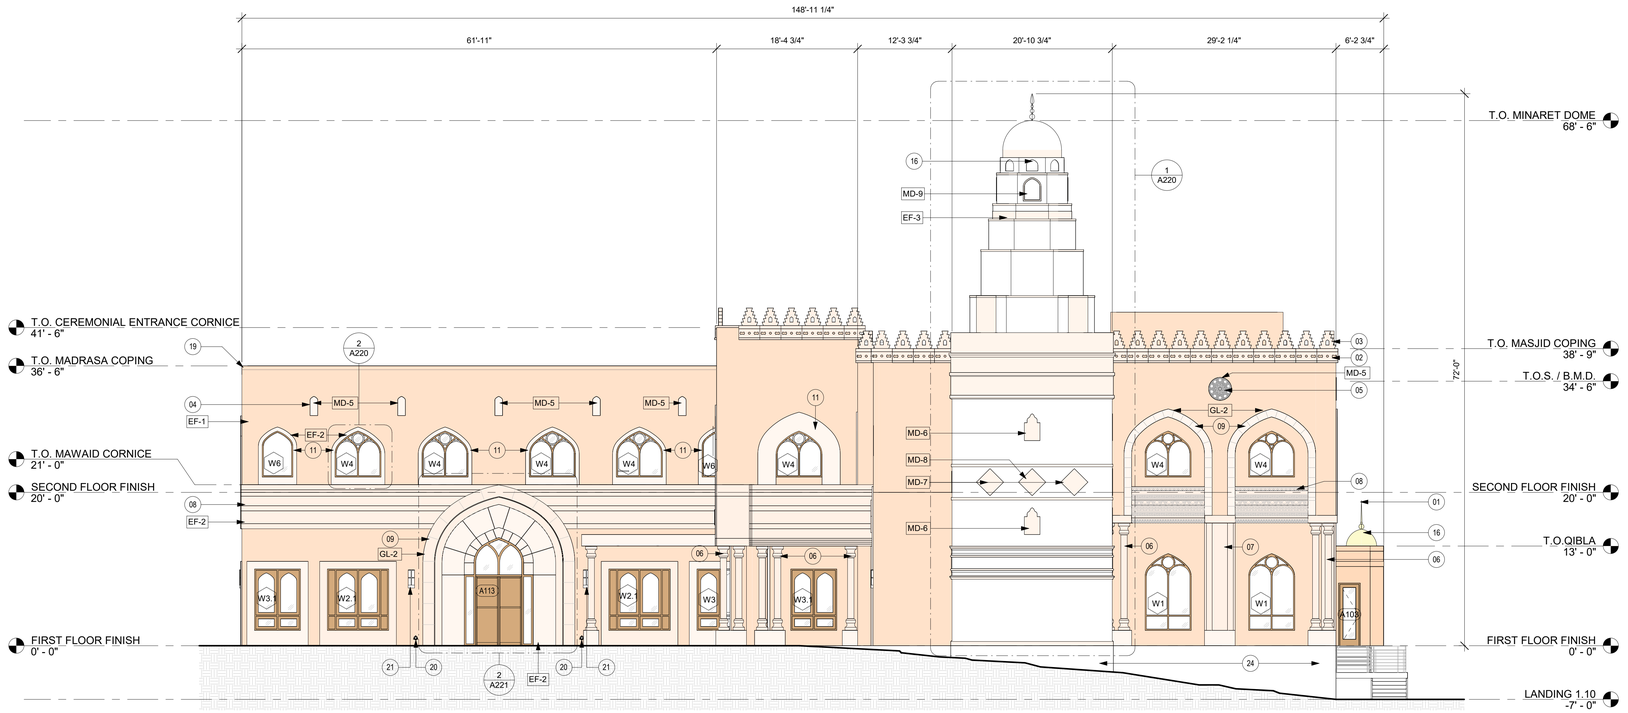

2 / A210 EXTERIOR ELEVATION: EAST
SCALE : 1/8" = 1'-0"

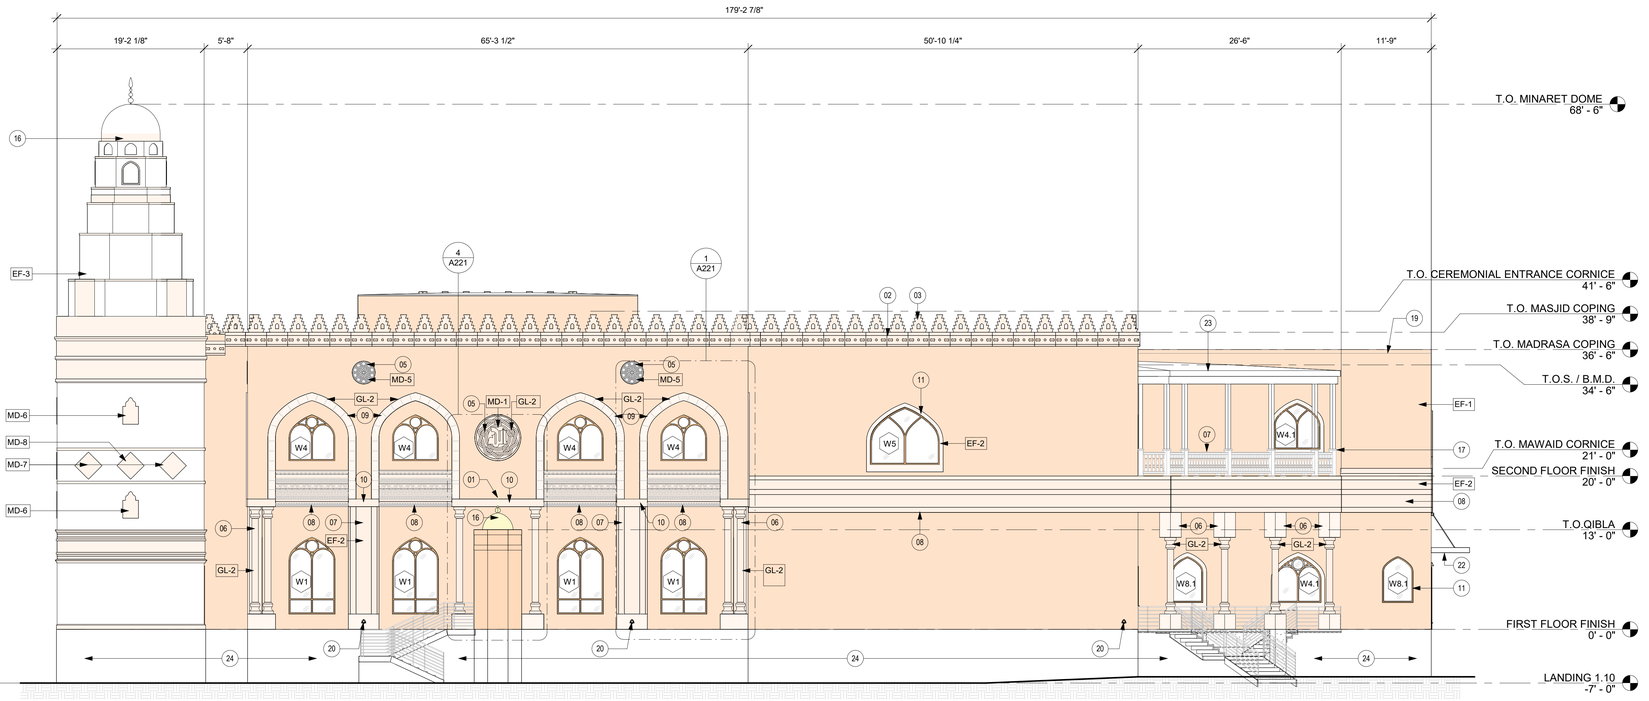

1 / A210 EXTREIOR ELEVATION: NORTH
SCALE : 1/8" = 1'-0"

GENERAL NOTES: EXTERIOR ELEVATION

A. GENERAL CONTRACTOR SHALL CONFIRM ALL DIMENSIONAL, ARCHITECTURAL AND M.E.P. REQUIREMENTS AS CONFIGURED IN THESE DOCUMENTS.

B. FOR DOOR SCHEDULE & TYPES REFER TO DOOR SCHEDULE A600.

C. FOR WINDOW SCHEDULE & TYPES REFER TO WINDOW SCHEDULE A610.

D. THE GENERAL CONTRACTOR IS TO NOTIFY ARCHITECT IF THERE ARE CONFLICTS WITH STRUCTURAL ELEMENTS< DUCTWORK, ETC. PRIOR TO PROCEEDING WITH WORK.

E. GENERAL CONTRACTOR IS RESPONSIBLE FOR BRACING AND BLOCKING OF WALLS RECEIVING MILLWORK, SHELVING, EQUIPMENT, ETC. ALL WOOD BLOCKING, GROUNDS, ROUGH BUCKS AND MISCELLANEOUS BLOCKING IS TO BE FIRE-RETARDANT, LEVEL & SQUARE.

F. GENERAL CONTRACTOR SHALL CONFIRM ALL OWNER FURNISHED OWNER INSTALLED (O.F.O.I.) AND OWNER FURNISHED CONTRACTOR INSTALLED (O.F.C.I.) ITEMS WITH THE ARCHITECT AND THE OWNER PRIOR TO CONTRACTION.

G. ALL WALLS EXTERIOR FINISH TO BE STO SKIMCOAT ON 1/4" HARDI PANELS SMOOTH WITH TAPED JOINTS WITH FIBER TAPE SAND FINISH UNO.

LEGEND: EXTERIOR FINISHES

GL-1	GALALA STONE - TRIESTA		EF-1	EIFS FINISH COLOR - TAN
GL-2	GALALA STONE - BEIGE		EF-2	EIFS FINISH COLOR - BEIGE
GL-3	GALALA STONE - DARK TAN		EF-3	EIFS FINISH COLOR - WHITE
MD-1	GALALA STONE BEIGE CIRCLE MEDALLION			72" DIAMETER
MD-2	GALALA STONE BEIGE CIRCLE MEDALLION			24" DIAMETER
MD-3	GALALA STONE BEIGE DIAMOND MEDALLION			36" x 36"
MD-4	GALALA STONE BEIGE RECTANGLE TEXT TABLE			72" x 18"
MD-5	FOUR POINT ARCH NICHE			12" x 24"
MD-6	GALALA STONE BEIGE ARCH MEDALLION			24" x 14"
MD-7	GALALA STONE BEIGE DIAMOND MEDALLION #1,			30" x 30"
MD-8	GALALA STONE BEIGE DIAMOND MEDALLION #2,			30" x 30"
MD-9	GALALA STONE BEIGE ARCH GRILLED MEDALLION			33" x 13"

KEYNOTES: EXTERIOR ELEVATIONS

01 COPPER SPIRE ATTACHED TO A STEEL ROD STRUCTURALLY ANCHORED ON DOME WITH LIGHTING PROTECTION.

02 CUSTOM FABRICATED EPS CORNICE FEATURE WITH STO SKIMCOAT FINISH STRUCTURALLY ANCHORED TO PARAPET CAP. (2'-4" TALL X 2'-2 WIDTH & 4" THICK)

03 CUSTOM FABRICATED EPS CAP WITH STO SKIMCOAT FINISH IN 6 FEET SECTIONS (24" TALL). REFER TO PARAPET SECTION DETAIL.

04 CUSTOM 4" RECESSED NICHE.

05 1 1/2" STONE MEDALLIONS PINNED & SURFACE MOUNTED ON STO SKIMCOAT FINISH ON HARDI PANELS.

06 STONE COLUMN. OWNER FURNISHED CONTRACTOR INSTALLED.

07 STONE PILASTER. OWNER FURNISHED CONTRACTOR INSTALLED.

08 DECORATIVE 1" HARDI PANEL CNC CUT BAND.

09 CUSTOM STONE ARCH BAND. 1 1/2" STONE PINNED & SURFACE MOUNTED ON STO SKIMCOAT FINISH ON HARDI PANELS.

10 1 1/2" STONE CORNICE PINNED & SURFACE MOUNTED ON STO SKIMCOAT FINISH ON HARDI PANELS.

11 EPS TRIM BAND.

12 SECONDARY ENTRANCE DOOR FACADE STONE. 1 1/2" STONE. OWNER FURNISHED CONTRACTOR INSTALLED.

13 CEREMONIAL ENTRANCE DOOR FACADE STONE. 1 1/2" STONE 24" X 48" PATTERN. OWNER FURNISHED CONTRACTOR INSTALLED.

14 2" THICK STONE TABLET TEXT. OWNER FURNISHED CONTRACTOR INSTALLED.

15 DECORATIVE STONE GRILL IN FRONT OF WINDOWS. OWNER FURNISHED CONTRACTOR INSTALLED.

16 STO SKIMCOAT FINISH ON 1/4" HARDI ON TPO MEMBRANE ON PLYWOOD SHEATHING AT DOME WITH APPROPRIATE FLASHING AT BASE. REFER TO DOME DETAIL.

17 COLONIAL STYLE WOOD LOOK BALCONY.

18 MINARET STONE BAND. 1 1/2" STONE PINNED & SURFACE MOUNTED ON 1" TRADITIONAL MASONRY STUCCO.

19 PAINTED METAL PARAPET CAPS.

20 ZURN DOWNSPOUT NOZZLE. LOCATED 1'-0" FROM FIRST FLOOR FINISH LEVEL.

21 EXTERIOR LIGHT. REFER TO SHEET A120 FOR MORE INFORMATION.

22 AWNING CANOPY.

23 SECOND FLOOR BALCONY CANOPY. REFER TO SHEET A311 FOR MORE INFORMATION.

24 3/4 THK. LEUDER STONE (CREAM) AT EXPOSED CONCRETE BELOW FINISH GRADE.

GENERAL NOTES: CITY OF PFLUGERVILLE

H. ROOF-MOUNTED MECHANICAL EQUIPMENT SHALL BE SCREENED ON ON ALL SIDES.

I. ALL WALL MOUNTED EQUIPMENT (E.G. AIR HANDLING EQUIPMENT, COMPRESSOR, ETC) MUST BE SCREENED FROM PUBLIC VIEW FROM A STREET OR PARKING AREA, AND ON A MINIMUM OF THREE SIDES, EXPOSED CONDUIT, LADDERS, UTILITY BOXES AND DRAIN SPROUTS MUST BE PAINTED TO MATCH THE COLOR OF THE PRINCIPLE STRUCTURE. NATURAL METALLIC FINISHES ARE AN ACCEPTABLE ALTERNATIVE TO PAINT.

J. EIFS SHALL NOT BE PERMITTED BELOW NINE(9) FEET ABOVE FINISHED GRADE UNLESS UTILIZED FOR DECORATIVE ARCHITECTURAL FEATURES.

K. [IF APPLICABLE] TILT-WALL, POURED-IN-PLACE, OR PRE-CAST CONCRETE PANELS SHALL HAVE INTEGRATED COLOR AND HAVE VARIED TEXTURES AND PATTERN AT LEAST EVERY 100 LINEAR FEET ALONG PRIMARY FACADES. TILT-WALL, POURED-IN-PLACE, OR PRE-CAST CONCRETE STRUCTURES SHALL INCORPORATE OTHER PERMITTED PRIMARY MASONRY MATERIALS, TILT-WALL, POURED-IN PLACE, OR PRE-CAST CONCRETE STRUCTURES SHALL HAVE REVEALS, PUNCH-OUTS, PATTERNS, TEXTURES OR OTHER SIMILAR SURFACE CHARACTERISTICS TO ENHANCE THE FACADE ON AT LEAST 10 PERCENT OF EACH FACADE.

L. ARCHITECTURAL ELEMENTS INCORPORATED TO THESE ELEVATIONS:
1. CANOPIES, AWNINGS, OR PORTICOS - ALONG FRONT FACADE
2. ARCADES - IN FRONT OF THE MAIN CONVENIENCE STORE ENTRANCE.
3. ARTICULATED GROUND FLOOR LEVELS - WITH STONE BAND
4. ARTICULATED CORNICE LINE

GENERAL NOTES: ATICULATION CALCULATION

HORIZONTAL ARTICULATION:

M. 47'-1 1/2" (AVG. HT.) X 3 = 141'-4 1/2" (A WALL WALL MAY NOT EXCEED THIS LINEAR DISTANCE WITHOUT A HORIZONTAL OFFSET)

N. 47'-1 1/2" (AVG. HT.) X 10% = 4'-8 1/2" (MIN. HORIZONTAL PROJECTION OR RECESS)

O. 148'-11 1/4" (TOTAL LENGTH OF FACADE) X 60% = 89'-4 1/2" (MAX. LENGTH OF ALL FACADE WALLS IN A SINGLE PLANE)

VERTICAL ARTICULATION:

P. 47'-1 1/2" (AVG. HT.) X 3 = 141'-4 1/2" (A WALL WALL MAY NOT EXCEED THIS LINEAR DISTANCE WITHOUT A VERTICAL OFFSET)

Q. 47'-1 1/2" (AVG. HT.) X 15% = 7'-0 3/4" (MIN. VERTICAL ELEVATION VARIATION)

R. 148'-11 1/4" (TOTAL LENGTH OF FACADE) X 20% = 29'-9 1/4" (MIN. DISTANCE OF VERTICAL ELEVATION CHANGE(S) IN ROOFLINE)

S. 148'-11 1/4" (TOTAL LENGTH OF FACADE) X 60% = 89'-4 1/2" (MAX. DISTANCE OF VERTICAL ELEVATION CHANGE(S) IN ROOFLINE)

TOTAL FACADE TREATMENT MATERIALS					
WALLS	WALL AREA (SF)	GLASS AREA	STONE AREA	STUCCO AREA	AWNING AREA
NORTH	7368	494	1359	1898	771
EAST	5874	734	1174	1475	278
SOUTH	7157	815	878	2117	172
WEST	5976	474	683	1620	771
TOTAL	26477	2517	4094	7110	1992
PERCENTAGE	100%	10%	15%	27%	7%
WALL AREAS WITHOUT WINDOWS AND DOORS		23960	17%	30%	8%

FSGROUP® ARCHITECTS
16575 Village Drive
Houston, Texas 77040
713 344 1752 Office
www.fsdesignbuild.com

PROJECT NAME

ANJUMAN-E-BURHANI MASJID
800 N Heatherwilde Boulevard, Pflugerville, TX 78660

CONSULTANTS

PROFESSIONAL SEAL

REGISTERED ARCHITECT FAKHRUDDIN M. PETLADWALA 22631 STATE OF TEXAS
4.17.2026

ISSUED FOR

ISSUED FOR PERMIT 4/17/2026

REVISIONS

No.	DESCRIPTION	DATE

SHEET TITLE
EXTERIOR ELEVATIONS

SCALE AS NOTED
DATE 4/17/2026
PROJECT NUMBER 2305
SHEET NUMBER A210

TYPICAL EXTERIOR WALL FINISH COMPOSITION
3 COAT STUCCO FINISH WHICH SPANS FROM FIRST FLOOR FINISH LEVEL TO 15 FT ON ALL FACES.

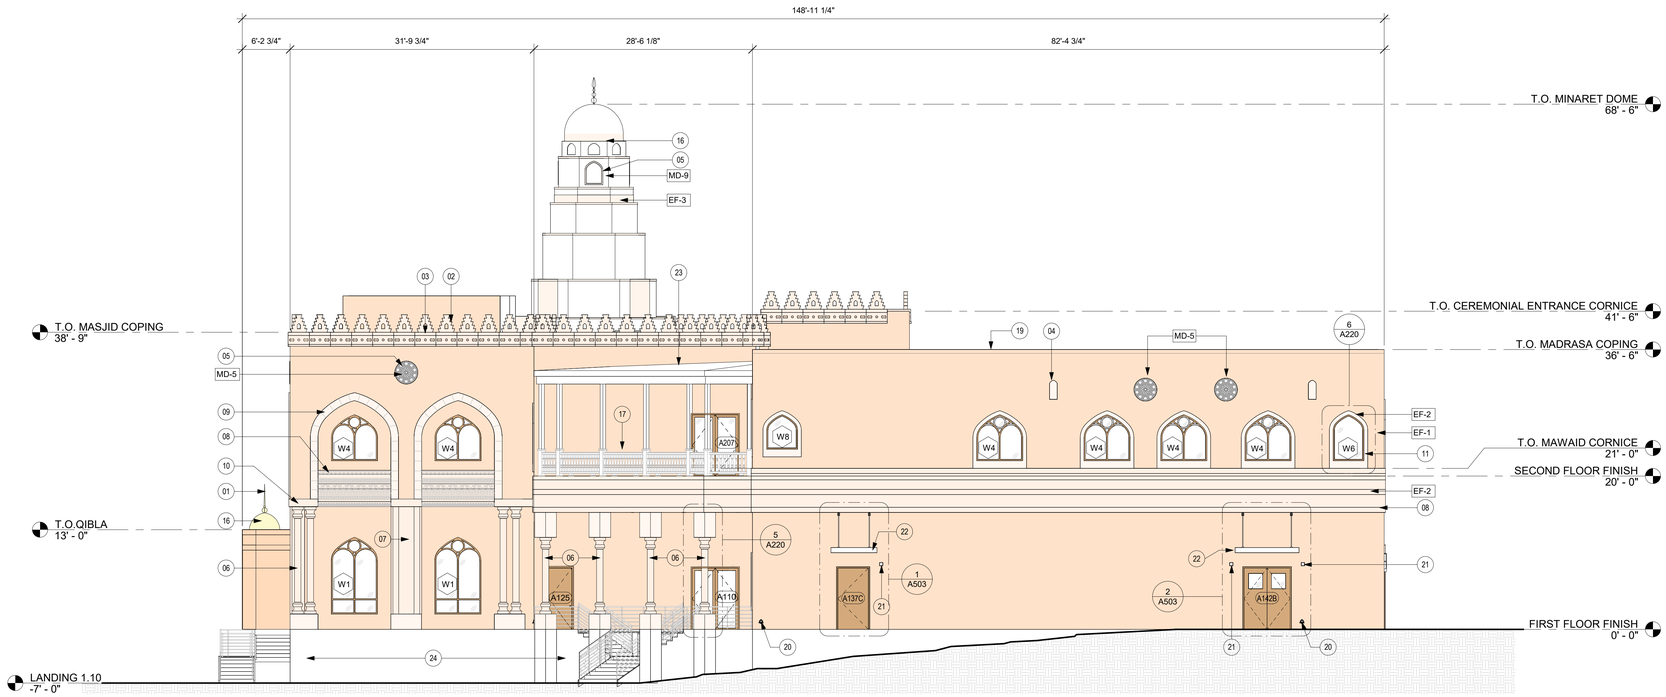

2 / A211 EXTERIOR ELEVATION: WEST
SCALE : 1/8" = 1'-0"

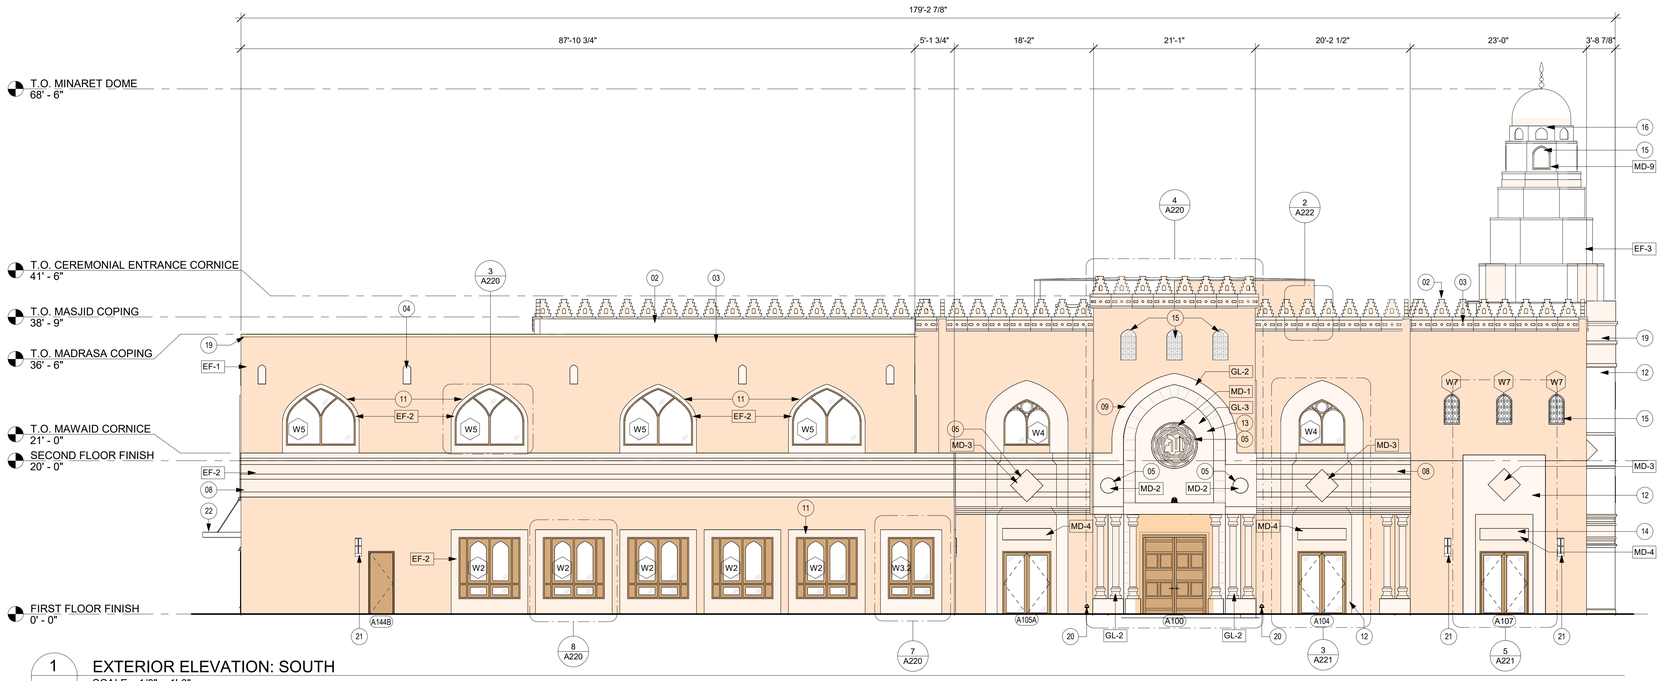

1 / A211 EXTERIOR ELEVATION: SOUTH
SCALE : 1/8" = 1'-0"

GENERAL NOTES: EXTERIOR ELEVATION

A. GENERAL CONTRACTOR SHALL CONFIRM ALL DIMENSIONAL, ARCHITECTURAL AND M.E.P. REQUIREMENTS AS CONFIGURED IN THESE DOCUMENTS.

B. FOR DOOR SCHEDULE & TYPES REFER TO DOOR SCHEDULE A600.

C. FOR WINDOW SCHEDULE & TYPES REFER TO WINDOW SCHEDULE A610.

D. THE GENERAL CONTRACTOR IS TO NOTIFY ARCHITECT IF THERE ARE CONFLICTS WITH STRUCTURAL ELEMENTS< DUCTWORK, ETC. PRIOR TO PROCEEDING WITH WORK.

E. GENERAL CONTRACTOR IS RESPONSIBLE FOR BRACING AND BLOCKING OF WALLS RECEIVING MILLWORK, SHELVING, EQUIPMENT, ETC. ALL WOOD BLOCKING, GROUNDS, ROUGH BUCKS AND MISCELLANEOUS BLOCKING IS TO BE FIRE-RETARDANT, LEVEL & SQUARE.

F. GENERAL CONTRACTOR SHALL CONFIRM ALL OWNER FURNISHED OWNER INSTALLED (O.F.O.I.) AND OWNER FURNISHED CONTRACTOR INSTALLED (O.F.C.I.) ITEMS WITH THE ARCHITECT AND THE OWNER PRIOR TO CONTRACTION.

G. ALL WALLS EXTERIOR FINISH TO BE STO SKIMCOAT ON 1/4" HARDI PANELS SMOOTH WITH TAPED JOINTS WITH FIBER TAPE SAND FINISH UNO.

LEGEND: EXTERIOR FINISHES

GL-1	GALALA STONE - TRIESTA		EF-1	EIFS FINISH COLOR - TAN
GL-2	GALALA STONE - BEIGE		EF-2	EIFS FINISH COLOR - BEIGE
GL-3	GALALA STONE - DARK TAN		EF-3	EIFS FINISH COLOR - WHITE
MD-1	GALALA STONE BEIGE CIRCLE MEDALLION	72" DIAMETER		
MD-2	GALALA STONE BEIGE CIRCLE MEDALLION	24" DIAMETER		
MD-3	GALALA STONE BEIGE DIAMOND MEDALLION	36" x 36"		
MD-4	GALALA STONE BEIGE RECTANGLE TEXT TABLE	72" x 18"		
MD-5	FOUR POINT ARCH NICHE	12" x 24"		
MD-6	GALALA STONE BEIGE ARCH MEDALLION	24" x 14"		
MD-7	GALALA STONE BEIGE DIAMOND MEDALLION #1,	30" x 30"		
MD-8	GALALA STONE BEIGE DIAMOND MEDALLION #2,	30" x 30"		
MD-9	GALALA STONE BEIGE ARCH GRILLED MEDALLION	33" x 13"		

KEYNOTES: EXTERIOR ELEVATIONS

01 COPPER SPIRE ATTACHED TO A STEEL ROD STRUCTURALLY ANCHORED ON DOME WITH LIGHTING PROTECTION.

02 CUSTOM FABRICATED EPS CORNICE FEATURE WITH STO SKIMCOAT FINISH STRUCTURALLY ANCHORED TO PARAPET CAP. (2'-4" TALL X 2'-2 WIDTH & 4" THICK)

03 CUSTOM FABRICATED EPS CAP WITH STO SKIMCOAT FINISH IN 6 FEET SECTIONS (24" TALL). REFER TO PARAPET SECTION DETAIL.

04 CUSTOM 4" RECESSED NICHE.

05 1 1/2" STONE MEDALLIONS PINNED & SURFACE MOUNTED ON STO SKIMCOAT FINISH ON HARDI PANELS.

06 STONE COLUMN. OWNER FURNISHED CONTRACTOR INSTALLED.

07 STONE PILASTER. OWNER FURNISHED CONTRACTOR INSTALLED.

08 DECORATIVE 1" HARDI PANEL CNC CUT BAND.

09 CUSTOM STONE ARCH BAND. 1 1/2" STONE PINNED & SURFACE MOUNTED ON STO SKIMCOAT FINISH ON HARDI PANELS.

10 1 1/2" STONE CORNICE PINNED & SURFACE MOUNTED ON STO SKIMCOAT FINISH ON HARDI PANELS.

11 EPS TRIM BAND.

12 SECONDARY ENTRANCE DOOR FACADE STONE. 1 1/2" STONE. OWNER FURNISHED CONTRACTOR INSTALLED.

13 CEREMONIAL ENTRANCE DOOR FACADE STONE. 1 1/2" STONE 24" X 48" PATTERN. OWNER FURNISHED CONTRACTOR INSTALLED.

14 2" THICK STONE TABLET TEXT. OWNER FURNISHED CONTRACTOR INSTALLED.

15 DECORATIVE STONE GRILL IN FRONT OF WINDOWS. OWNER FURNISHED CONTRACTOR INSTALLED.

16 STO SKIMCOAT FINISH ON 1/4" HARDI ON TPO MEMBRANE ON PLYWOOD SHEATHING AT DOME WITH APPROPRIATE FLASHING AT BASE. REFER TO DOME DETAIL.

17 COLONIAL STYLE WOOD LOOK BALCONY.

18 MINARET STONE BAND. 1 1/2" STONE PINNED & SURFACE MOUNTED ON 1" TRADITIONAL MASONRY STUCCO.

19 PAINTED METAL PARAPET CAPS.

20 ZURN DOWNSPOUT NOZZLE. LOCATED 1'-0" FROM FIRST FLOOR FINISH LEVEL.

21 EXTERIOR LIGHT. REFER TO SHEET A120 FOR MORE INFORMATION.

22 AWNING CANOPY.

23 SECOND FLOOR BALCONY CANOPY. REFER TO SHEET A311 FOR MORE INFORMATION.

24 3/4 THK. LEUDER STONE (CREAM) AT EXPOSED CONCRETE BELOW FINISH GRADE.

GENERAL NOTES: CITY OF PFLUGERVILLE

H. ROOF-MOUNTED MECHANICAL EQUIPMENT SHALL BE SCREENED ON ON ALL SIDES.

I. ALL WALL MOUNTED EQUIPMENT (E.G. AIR HANDLING EQUIPMENT, COMPRESSOR, ETC) MUST BE SCREENED FROM PUBLIC VIEW FROM A STREET OR PARKING AREA, AND ON A MINIMUM OF THREE SIDES, EXPOSED CONDUIT, LADDERS, UTILITY BOXES AND DRAIN SPROUTS MUST BE PAINTED TO MATCH THE COLOR OF THE PRINCIPLE STRUCTURE. NATURAL METALLIC FINISHES ARE AN ACCEPTABLE ALTERNATIVE TO PAINT.

J. EIFS SHALL NOT BE PERMITTED BELOW NINE(9) FEET ABOVE FINISHED GRADE UNLESS UTILIZED FOR DECORATIVE ARCHITECTURAL FEATURES.

K. [IF APPLICABLE] TILT-WALL, POURED-IN-PLACE, OR PRE-CAST CONCRETE PANELS SHALL HAVE INTEGRATED COLOR AND HAVE VARIED TEXTURES AND PATTERN AT LEAST EVERY 100 LINEAR FEET ALONG PRIMARY FACADES. TILT-WALL, POURED-IN-PLACE, OR PRE-CAST CONCRETE STRUCTURES SHALL INCORPORATE OTHER PERMITTED PRIMARY MASONRY MATERIALS, TILT-WALL, POURED-IN PLACE, OR PRE-CAST CONCRETE STRUCTURES SHALL HAVE REVEALS, PUNCH-OUTS, PATTERNS, TEXTURES OR OTHER SIMILAR SURFACE CHARACTERISTICS TO ENHANCE THE FACADE ON AT LEAST 10 PERCENT OF EACH FACADE.

L. ARCHITECTURAL ELEMENTS INCORPORATED TO THESE ELEVATIONS:
1. CANOPIES, AWNINGS, OR PORTICOS - ALONG FRONT FACADE
2. ARCADES - IN FRONT OF THE MAIN CONVENIENCE STORE ENTRANCE.
3. ARTICULATED GROUND FLOOR LEVELS - WITH STONE BAND
4. ARTICULATED CORNICE LINE

GENERAL NOTES: ATICULATION CALCULATION

HORIZONTAL ARTICULATION:

M. 47'-1 1/2" (AVG. HT.) X 3 = 141'-4 1/2" (A WALL WALL MAY NOT EXCEED THIS LINEAR DISTANCE WITHOUT A HORIZONTAL OFFSET)

N. 47'-1 1/2" (AVG. HT.) X 10% = 4'-8 1/2" (MIN. HORIZONTAL PROJECTION OR RECESS)

O. 148'-11 1/4" (TOTAL LENGTH OF FACADE) X 60% = 89'-4 1/2" (MAX. LENGTH OF ALL FACADE WALLS IN A SINGLE PLANE)

VERTICAL ARTICULATION:

P. 47'-1 1/2" (AVG. HT.) X 3 = 141'-4 1/2" (A WALL WALL MAY NOT EXCEED THIS LINEAR DISTANCE WITHOUT A VERTICAL OFFSET)

Q. 47'-1 1/2" (AVG. HT.) X 15% = 7'-0 3/4" (MIN. VERTICAL ELEVATION VARIATION)

R. 148'-11 1/4" (TOTAL LENGTH OF FACADE) X 20% = 29'-9 1/4" (MIN. DISTANCE OF VERTICAL ELEVATION CHANGE(S) IN ROOFLINE)

S. 148'-11 1/4" (TOTAL LENGTH OF FACADE) X 60% = 89'-4 1/2" (MAX. DISTANCE OF VERTICAL ELEVATION CHANGE(S) IN ROOFLINE)

TOTAL FACADE TREATMENT MATERIALS

WALLS	WALL AREA (SF)	GLASS AREA	STONE AREA	STUCCO AREA	AWNING AREA
NORTH	7368	494	1359	1898	771
EAST	5874	734	1174	1475	278
SOUTH	7157	815	878	2117	172
WEST	5976	474	683	1620	771
TOTAL	26477	2517	4094	7110	1992
PERCENTAGE	100%	10%	15%	27%	7%
WALL AREAS WITHOUT WINDOWS AND DOORS	23960	17%	30%	8%	

FSGROUP ARCHITECTS
16575 Village Drive
Houston, Texas 77040
713 344 1752 Office
www.fsdesignbuild.com

PROJECT NAME

ANJUMAN-E-BURHANI MASJID
800 N Heatherwilde Boulevard, Pflugerville, TX 78660

CONSULTANTS

PROFESSIONAL SEAL

REGISTERED ARCHITECT SAMIRUDDIN KHAN 22931 STATE OF TEXAS
4.17.2026

ISSUED FOR

ISSUED FOR PERMIT 4/17/2026

REVISIONS

No.	DESCRIPTION	DATE

SHEET TITLE
EXTERIOR ELEVATIONS

SCALE: AS NOTED
DATE: 4/17/2026
PROJECT NUMBER: 2305

SHEET NUMBER
A211

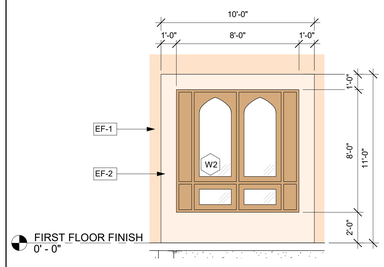

8 A220 WINDOW TYPE W2
SCALE : 1/4" = 1'-0"

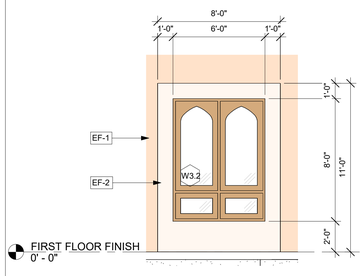

7 A220 WINDOW TYPE W3.2
SCALE : 1/4" = 1'-0"

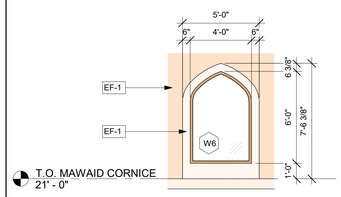

6 A220 WINDOW TYPE W6
SCALE : 1/4" = 1'-0"

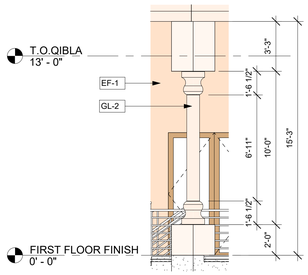

5 A220 PATIO COLUMN
SCALE : 1/4" = 1'-0"

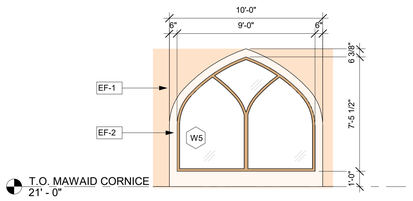

3 A220 WINDOW TYPE W5
SCALE : 1/4" = 1'-0"

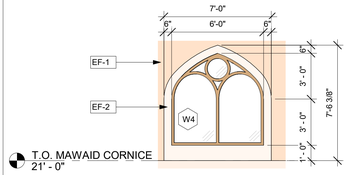

2 A220 WINDOW TYPE W4
SCALE : 1/4" = 1'-0"

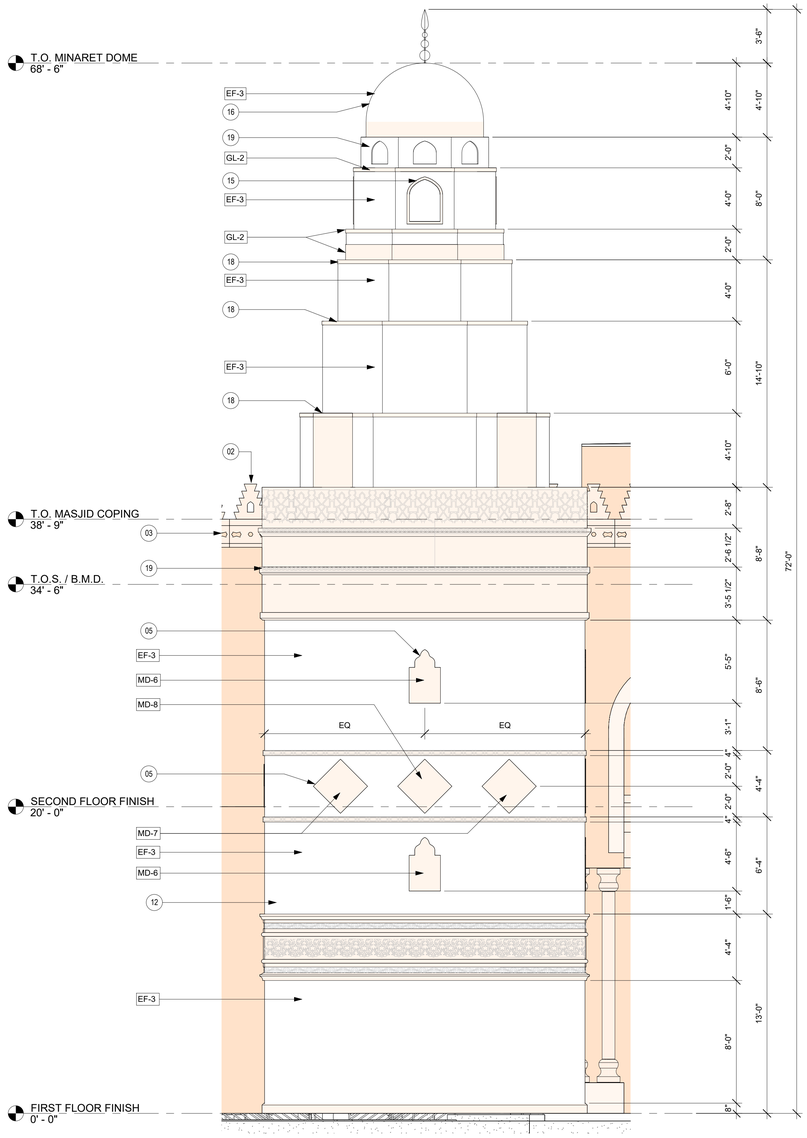

1 A220 MINERET NAIROBI ELEVATION
SCALE : 1/4" = 1'-0"

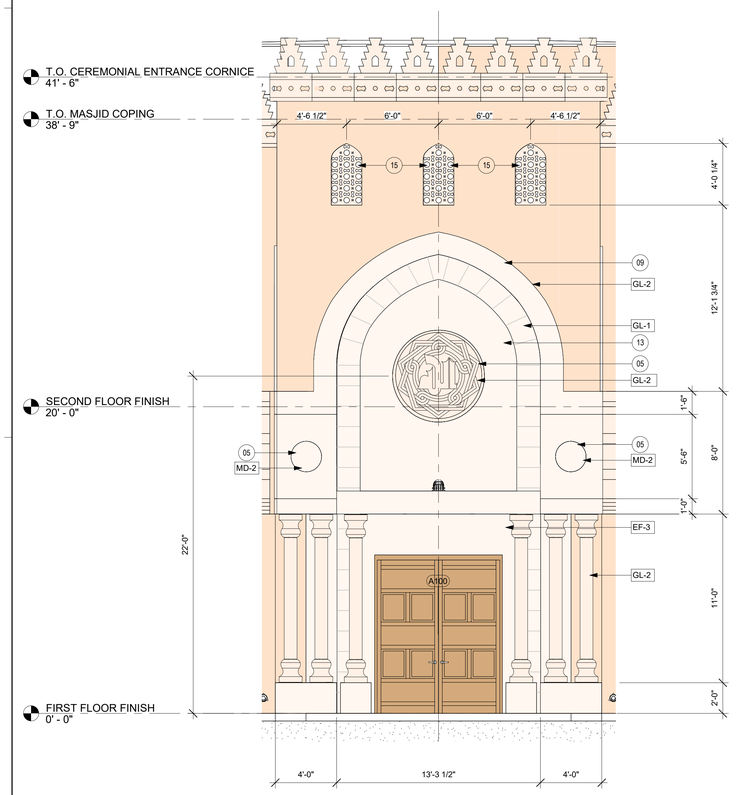

4 A220 CEREMONIAL ENTRANCE ELEVATION
SCALE : 1/4" = 1'-0"

GENERAL NOTES: EXTERIOR ELEVATION

A. GENERAL CONTRACTOR SHALL CONFIRM ALL DIMENSIONAL, ARCHITECTURAL AND M.E.P. REQUIREMENTS AS CONFIGURED IN THESE DOCUMENTS.

B. FOR DOOR SCHEDULE & TYPES REFER TO DOOR SCHEDULE A600.

C. FOR WINDOW SCHEDULE & TYPES REFER TO WINDOW SCHEDULE A610.

D. THE GENERAL CONTRACTOR IS TO NOTIFY ARCHITECT IF THERE ARE CONFLICTS WITH STRUCTURAL ELEMENTS< DUCTWORK, ETC. PRIOR TO PROCEEDING WITH WORK.

E. GENERAL CONTRACTOR IS RESPONSIBLE FOR BRACING AND BLOCKING OF WALLS RECEIVING MILLWORK, SHELVING, EQUIPMENT, ETC. ALL WOOD BLOCKING, GROUNDS, ROUGH BUCKS AND MISCELLANEOUS BLOCKING IS TO BE FIRE-RETARDANT, LEVEL & SQUARE.

F. GENERAL CONTRACTOR SHALL CONFIRM ALL OWNER FURNISHED OWNER INSTALLED (O.F.O.I.) AND OWNER FURNISHED CONTRACTOR INSTALLED (O.F.C.I.) ITEMS WITH THE ARCHITECT AND THE OWNER PRIOR TO CONTRACTION.

G. ALL WALLS EXTERIOR FINISH TO BE STO SKIMCOAT ON 1/4" HARDI PANELS SMOOTH WITH TAPED JOINTS WITH FIBER TAPE SAND FINISH UNO.

LEGEND: EXTERIOR FINISHES

GL-1	GALALA STONE - TRIESTA		EF-1	EIFS FINISH COLOR - TAN
GL-2	GALALA STONE - BEIGE		EF-2	EIFS FINISH COLOR - BEIGE
GL-3	GALALA STONE - DARK TAN		EF-3	EIFS FINISH COLOR - WHITE
MD-1	GALALA STONE BEIGE CIRCLE MEDALLION	72" DIAMETER		
MD-2	GALALA STONE BEIGE CIRCLE MEDALLION	24" DIAMETER		
MD-3	GALALA STONE BEIGE DIAMOND MEDALLION	36" x 36"		
MD-4	GALALA STONE BEIGE RECTANGLE TEXT TABLE	72" x 18"		
MD-5	FOUR POINT ARCH NICHE	12" x 24"		
MD-6	GALALA STONE BEIGE ARCH MEDALLION	24" x 14"		
MD-7	GALALA STONE BEIGE DIAMOND MEDALLION #1,	30" x 30"		
MD-8	GALALA STONE BEIGE DIAMOND MEDALLION #2,	30" x 30"		
MD-9	GALALA STONE BEIGE ARCH GRILLED MEDALLION	33" x 13"		

KEYNOTES: EXTERIOR ELEVATIONS

01 COPPER SPIRE ATTACHED TO A STEEL ROD STRUCTURALLY ANCHORED ON DOME WITH LIGHTING PROTECTION.

02 CUSTOM FABRICATED EPS CORNICE FEATURE WITH STO SKIMCOAT FINISH STRUCTURALLY ANCHORED TO PARAPET CAP. (2'-4" TALL X 2'-2 WIDTH & 4" THICK)

03 CUSTOM FABRICATED EPS CAP WITH STO SKIMCOAT FINISH IN 6 FEET SECTIONS (24" TALL). REFER TO PARAPET SECTION DETAIL.

04 CUSTOM 4" RECESSED NICHE.

05 1 1/2" STONE MEDALLIONS PINNED & SURFACE MOUNTED ON STO SKIMCOAT FINISH ON HARDI PANELS.

06 STONE COLUMN. OWNER FURNISHED CONTRACTOR INSTALLED.

07 STONE PILASTER. OWNER FURNISHED CONTRACTOR INSTALLED.

08 DECORATIVE 1" HARDI PANEL CNC CUT BAND.

09 CUSTOM STONE ARCH BAND. 1 1/2" STONE PINNED & SURFACE MOUNTED ON STO SKIMCOAT FINISH ON HARDI PANELS.

10 1 1/2" STONE CORNICE PINNED & SURFACE MOUNTED ON STO SKIMCOAT FINISH ON HARDI PANELS.

11 EPS TRIM BAND.

12 SECONDARY ENTRANCE DOOR FACADE STONE. 1 1/2" STONE. OWNER FURNISHED CONTRACTOR INSTALLED.

13 CEREMONIAL ENTRANCE DOOR FACADE STONE. 1 1/2" STONE 24" X 48" PATTERN. OWNER FURNISHED CONTRACTOR INSTALLED.

14 2" THICK STONE TABLET TEXT. OWNER FURNISHED CONTRACTOR INSTALLED.

15 DECORATIVE STONE GRILL IN FRONT OF WINDOWS. OWNER FURNISHED CONTRACTOR INSTALLED.

16 STO SKIMCOAT FINISH ON 1/4" HARDI ON TPO MEMBRANE ON PLYWOOD SHEATHING AT DOME WITH APPROPRIATE FLASHING AT BASE. REFER TO DOME DETAIL.

17 COLONIAL STYLE WOOD LOOK BALCONY.

18 MINARET STONE BAND. 1 1/2" STONE PINNED & SURFACE MOUNTED ON 1" TRADITIONAL MASONRY STUCCO.

19 PAINTED METAL PARAPET CAPS.

20 ZURN DOWNSPOUT NOZZLE. LOCATED 1'-0" FROM FIRST FLOOR FINISH LEVEL.

21 EXTERIOR LIGHT. REFER TO SHEET A120 FOR MORE INFORMATION.

22 AWNING CANOPY.

23 SECOND FLOOR BALCONY CANOPY. REFER TO SHEET A311 FOR MORE INFORMATION.

24 3/4 THK. LEUDER STONE (CREAM) AT EXPOSED CONCRETE BELOW FINISH GRADE.

FSGROUP® ARCHITECTS
16575 Village Drive
Houston, Texas 77040
713 344 1752 Office
www.fsdesignbuild.com

PROJECT NAME

ANJUMAN-E-BURHANI MASJID
800 N Heatherwilde Boulevard,
Pflugerville, TX 78660

CONSULTANTS

PROFESSIONAL SEAL

ISSUED FOR

ISSUED FOR PERMIT
4/17/2026

REVISIONS

No.	DESCRIPTION	DATE

SHEET TITLE

ENLARGED EXTERIOR ELEVATIONS

SCALE: AS NOTED

DATE: 4/17/2026

PROJECT NUMBER: 2305

SHEET NUMBER

A220

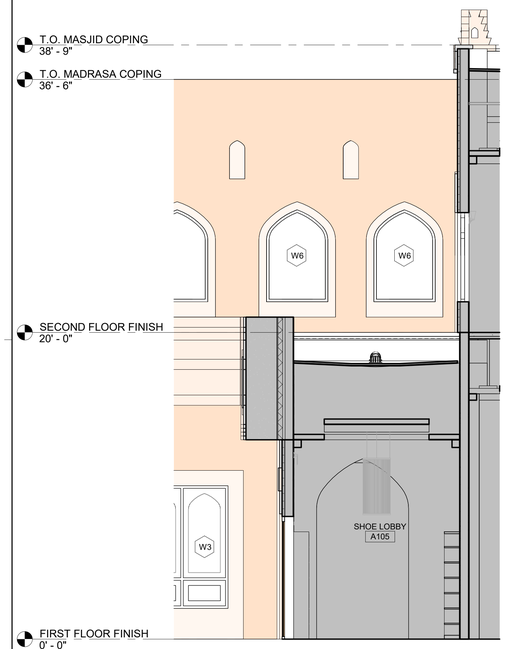

6 A221 ELEV: EAST ELEVATION ENLARGED
SCALE : 1/4" = 1'-0"

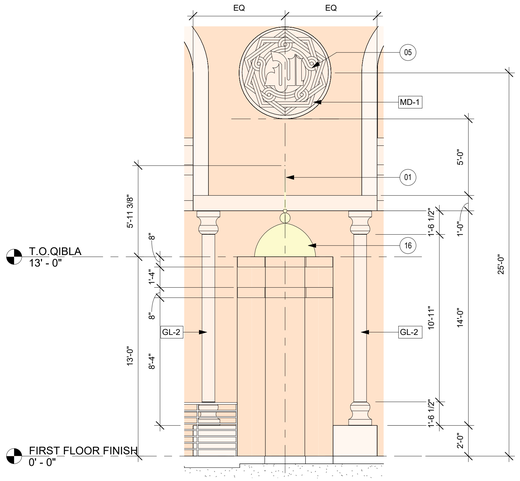

4 A221 QIBLA ELEVATION
SCALE : 1/4" = 1'-0"

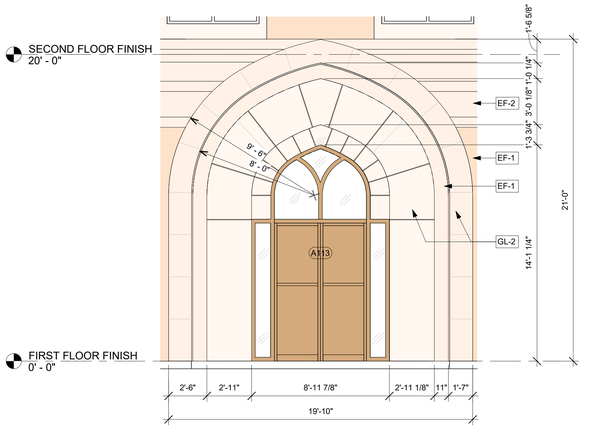

2 A221 MAWAID ENTRANCE DOOR ELEVATION
SCALE : 1/4" = 1'-0"

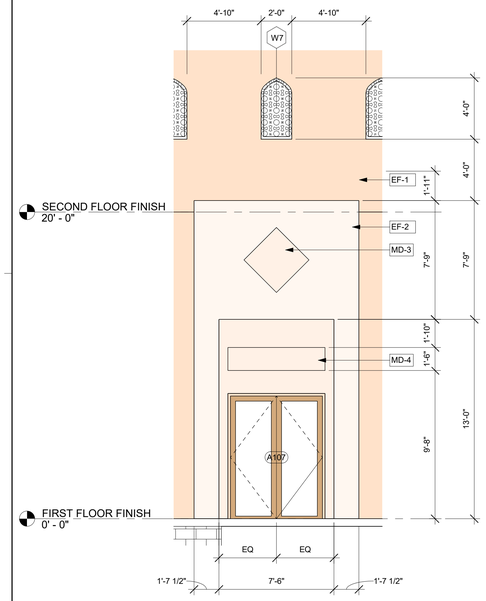

5 A221 SHOE ROOM ENTRY ELEVATIONS
SCALE : 1/4" = 1'-0"

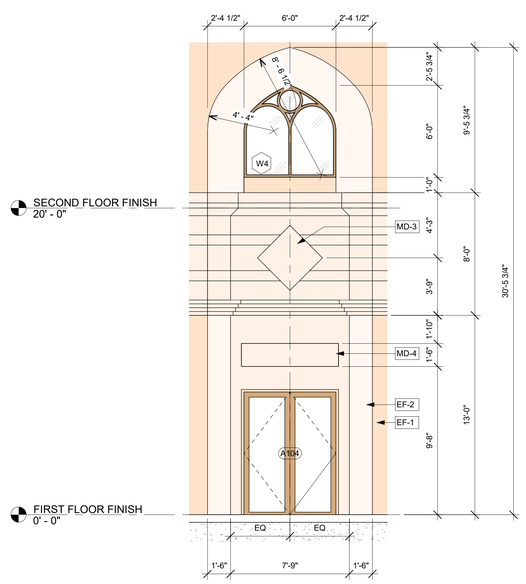

3 A221 SHOE LOBBY ENTRANCE ELEVATION
SCALE : 1/4" = 1'-0"

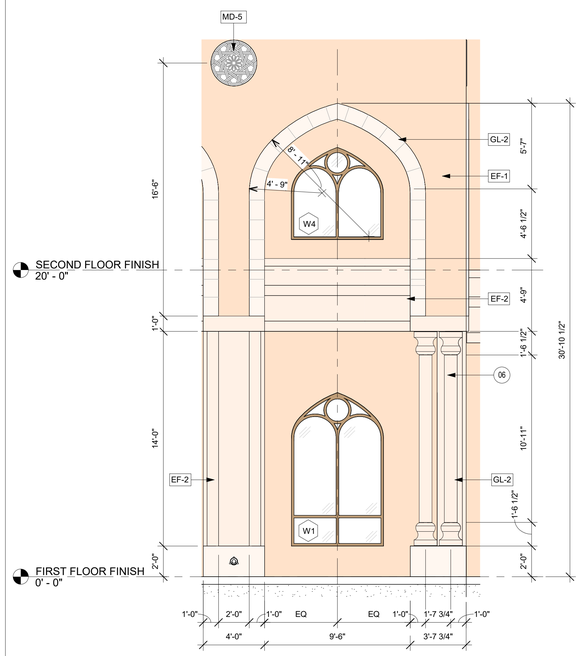

1 A221 WINDOW TYPE W1 AND W4 @ MASJID
SCALE : 1/4" = 1'-0"

GENERAL NOTES: EXTERIOR ELEVATION

A. GENERAL CONTRACTOR SHALL CONFIRM ALL DIMENSIONAL, ARCHITECTURAL AND M.E.P. REQUIREMENTS AS CONFIGURED IN THESE DOCUMENTS.

B. FOR DOOR SCHEDULE & TYPES REFER TO DOOR SCHEDULE A600.

C. FOR WINDOW SCHEDULE & TYPES REFER TO WINDOW SCHEDULE A610.

D. THE GENERAL CONTRACTOR IS TO NOTIFY ARCHITECT IF THERE ARE CONFLICTS WITH STRUCTURAL ELEMENTS< DUCTWORK, ETC. PRIOR TO PROCEEDING WITH WORK.

E. GENERAL CONTRACTOR IS RESPONSIBLE FOR BRACING AND BLOCKING OF WALLS RECEIVING MILLWORK, SHELVING, EQUIPMENT, ETC. ALL WOOD BLOCKING, GROUNDS, ROUGH BUCKS AND MISCELLANEOUS BLOCKING IS TO BE FIRE-RETARDANT, LEVEL & SQUARE.

F. GENERAL CONTRACTOR SHALL CONFIRM ALL OWNER FURNISHED OWNER INSTALLED (O.F.O.I.) AND OWNER FURNISHED CONTRACTOR INSTALLED (O.F.C.I.) ITEMS WITH THE ARCHITECT AND THE OWNER PRIOR TO CONTRACTION.

G. ALL WALLS EXTERIOR FINISH TO BE STO SKIMCOAT ON 1/4" HARDI PANELS SMOOTH WITH TAPED JOINTS WITH FIBER TAPE SAND FINISH UNO.

LEGEND: EXTERIOR FINISHES

GL-1	GALALA STONE - TRIESTA	EF-1	EIFS FINISH COLOR - TAN	
GL-2	GALALA STONE - BEIGE	EF-2	EIFS FINISH COLOR - BEIGE	
GL-3	GALALA STONE - DARK TAN	EF-3	EIFS FINISH COLOR - WHITE	
MD-1	GALALA STONE BEIGE CIRCLE MEDALLION			72" DIAMETER
MD-2	GALALA STONE BEIGE CIRCLE MEDALLION			24" DIAMETER
MD-3	GALALA STONE BEIGE DIAMOND MEDALLION			36" x 36"
MD-4	GALALA STONE BEIGE RECTANGLE TEXT TABLE			72" x 18"
MD-5	FOUR POINT ARCH NICHE			12" x 24"
MD-6	GALALA STONE BEIGE ARCH MEDALLION			24" x 14"
MD-7	GALALA STONE BEIGE DIAMOND MEDALLION #1,			30" x 30"
MD-8	GALALA STONE BEIGE DIAMOND MEDALLION #2,			30" x 30"
MD-9	GALALA STONE BEIGE ARCH GRILLED MEDALLION			33" x 13"

KEYNOTES: EXTERIOR ELEVATIONS

01 COPPER SPIRE ATTACHED TO A STEEL ROD STRUCTURALLY ANCHORED ON DOME WITH LIGHTING PROTECTION.

02 CUSTOM FABRICATED EPS CORNICE FEATURE WITH STO SKIMCOAT FINISH STRUCTURALLY ANCHORED TO PARAPET CAP. (2'-4" TALL X 2'-2 WIDTH & 4" THICK)

03 CUSTOM FABRICATED EPS CAP WITH STO SKIMCOAT FINISH IN 6 FEET SECTIONS (24" TALL). REFER TO PARAPET SECTION DETAIL.

04 CUSTOM 4" RECESSED NICHE.

05 1 1/2" STONE MEDALLIONS PINNED & SURFACE MOUNTED ON STO SKIMCOAT FINISH ON HARDI PANELS.

06 STONE COLUMN. OWNER FURNISHED CONTRACTOR INSTALLED.

07 STONE PILASTER. OWNER FURNISHED CONTRACTOR INSTALLED.

08 DECORATIVE 1" HARDI PANEL CNC CUT BAND.

09 CUSTOM STONE ARCH BAND. 1 1/2" STONE PINNED & SURFACE MOUNTED ON STO SKIMCOAT FINISH ON HARDI PANELS.

10 1 1/2" STONE CORNICE PINNED & SURFACE MOUNTED ON STO SKIMCOAT FINISH ON HARDI PANELS.

11 EPS TRIM BAND.

12 SECONDARY ENTRANCE DOOR FACADE STONE. 1 1/2" STONE. OWNER FURNISHED CONTRACTOR INSTALLED.

13 CEREMONIAL ENTRANCE DOOR FACADE STONE. 1 1/2" STONE 24" X 48" PATTERN. OWNER FURNISHED CONTRACTOR INSTALLED.

14 2" THICK STONE TABLET TEXT. OWNER FURNISHED CONTRACTOR INSTALLED.

15 DECORATIVE STONE GRILL IN FRONT OF WINDOWS. OWNER FURNISHED CONTRACTOR INSTALLED.

16 STO SKIMCOAT FINISH ON 1/4" HARDI ON TPO MEMBRANE ON PLYWOOD SHEATHING AT DOME WITH APPROPRIATE FLASHING AT BASE. REFER TO DOME DETAIL.

17 COLONIAL STYLE WOOD LOOK BALCONY.

18 MINARET STONE BAND. 1 1/2" STONE PINNED & SURFACE MOUNTED ON 1" TRADITIONAL MASONRY STUCCO.

19 PAINTED METAL PARAPET CAPS.

20 ZURN DOWNSPOUT NOZZLE. LOCATED 1'-0" FROM FIRST FLOOR FINISH LEVEL.

21 EXTERIOR LIGHT. REFER TO SHEET A120 FOR MORE INFORMATION.

22 AWNING CANOPY.

23 SECOND FLOOR BALCONY CANOPY. REFER TO SHEET A311 FOR MORE INFORMATION.

24 3/4 THK. LEUDER STONE (CREAM) AT EXPOSED CONCRETE BELOW FINISH GRADE.

FSGROUP® ARCHITECTS
16575 Village Drive
Houston, Texas 77040
713 344 1752 Office
www.fsdesignbuild.com

PROJECT NAME

ANJUMAN-E-BURHANI MASJID
800 N Heatherwilde Boulevard, Pflugerville, TX 78660

CONSULTANTS

PROFESSIONAL SEAL

REGISTERED ARCHITECT SAMRUDDIN KAMANI 22631 STATE OF TEXAS
4.17.2026

ISSUED FOR

ISSUED FOR PERMIT 4/17/2026

REVISIONS

No.	DESCRIPTION	DATE

SHEET TITLE
ENLARGED EXTERIOR ELEVATIONS

SCALE AS NOTED
DATE 4/17/2026
PROJECT NUMBER 2305

SHEET NUMBER
A221

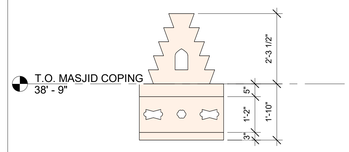

2 A222 ELEV: CORNICE TREE
SCALE : 1/2" = 1'-0"

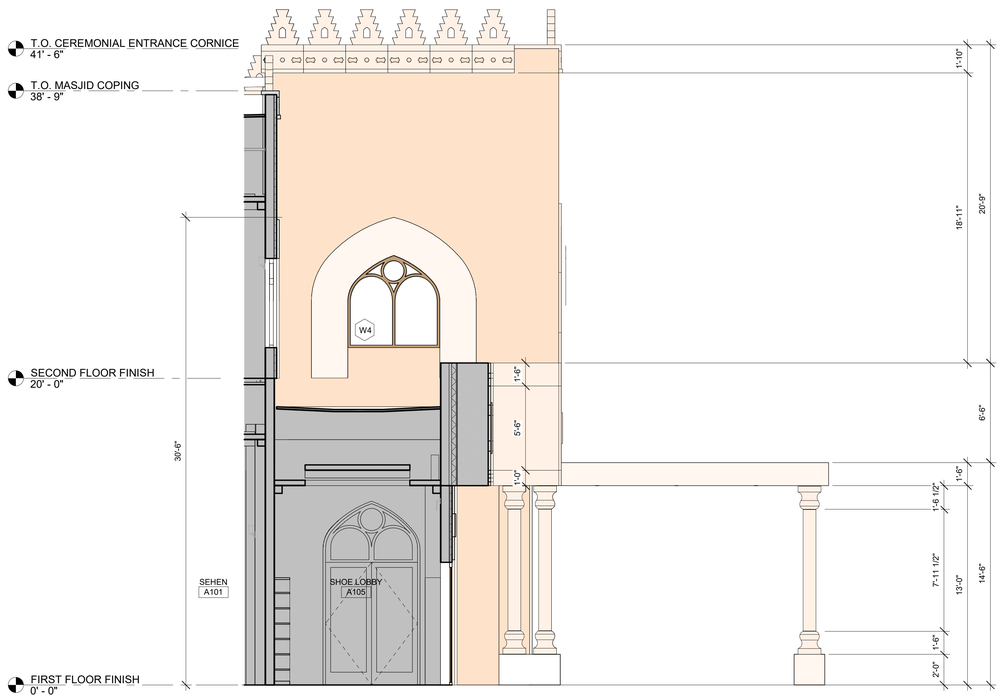

1 A222 ELEV: WEST ELEVATION ENLARGED
SCALE : 1/4" = 1'-0"

FSGROUP®
ARCHITECTS
16575 Village Drive
Houston, Texas 77040
713 344 1752 Office
www.fsdesignbuild.com

PROJECT NAME

ANJUMAN-E-BURHANI MASJID
800 N Heatherwilde Boulevard, Pflugerville, TX 78660

CONSULTANTS

PROFESSIONAL SEAL

REGISTERED ARCHITECT
SAIFUDDIN SAIFEE
22631
STATE OF TEXAS
4.17.2026

ISSUED FOR

ISSUED FOR PERMIT
4/17/2026

REVISIONS

No.	DESCRIPTION	DATE

SHEET TITLE

ENLARGED EXTERIOR ELEVATIONS

SCALE: AS NOTED
DATE: 4/17/2026
PROJECT NUMBER: 2305

SHEET NUMBER

A222

GENERAL NOTES: BUILDING SECTIONS

1. ALL SHOE RACKS TO INCLUDE ONLY HORIZONTAL PARTITIONS.
2. THE INTERIOR GUARD RAIL IS WOODEN, FOR DETAIL REFFER THE MILLWORK DETAILS.
3. THE QIBLA WALL DESIGN IS TO BE MADE BY 2" THICK STONE PIECES.

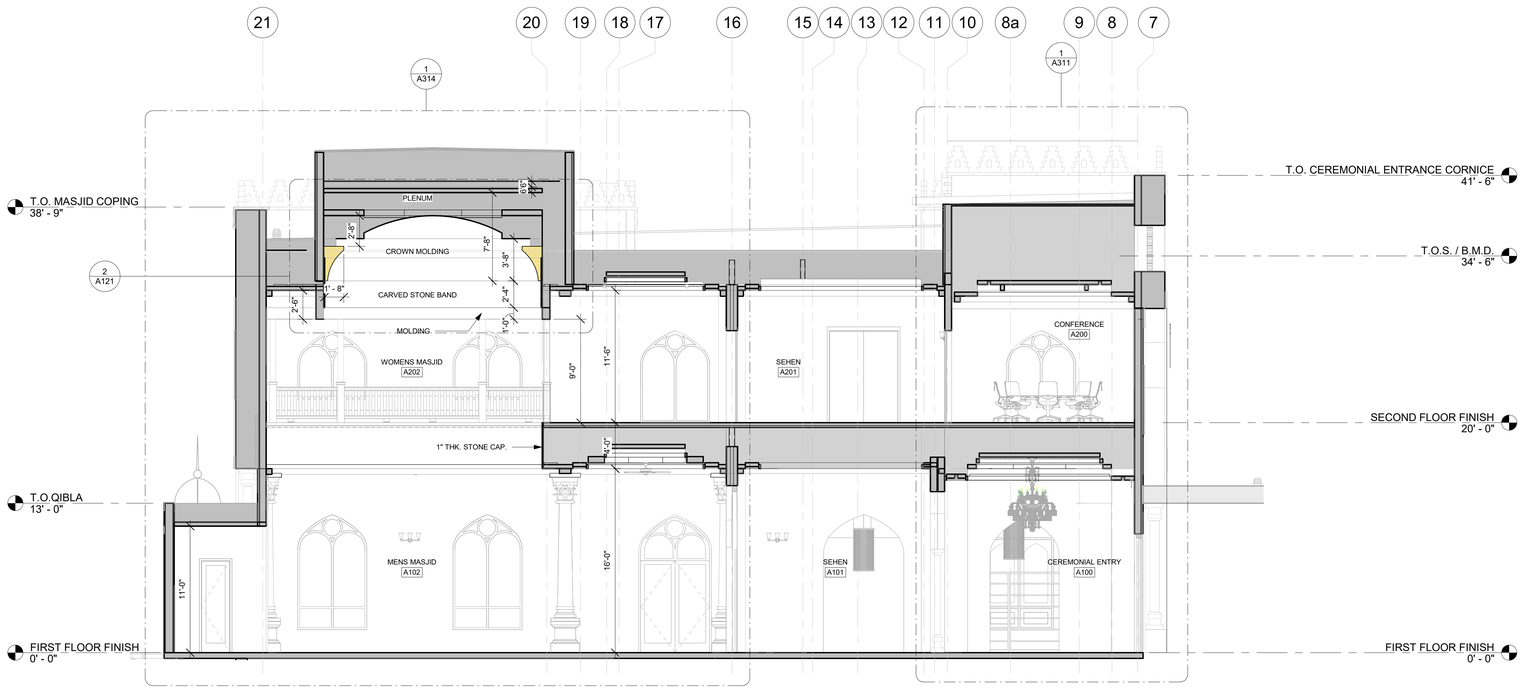

2 / A300 BLDG SECTION: N-S thru MASJID view EAST
SCALE : 3/16" = 1'-0"

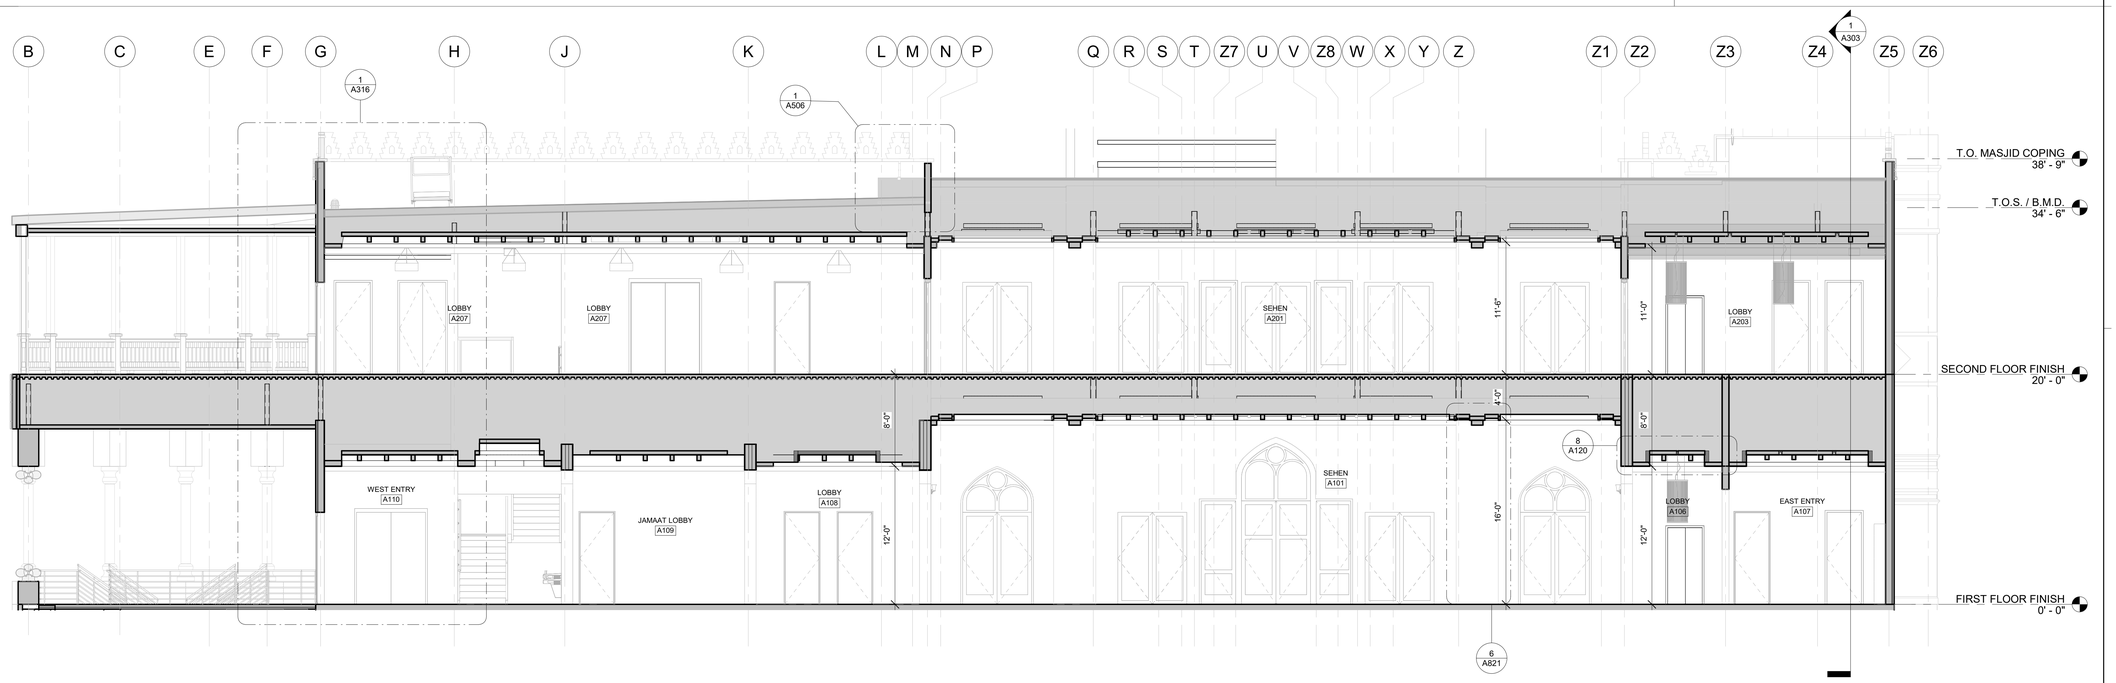

1 / A300 BLDG SECTION: E-W thru SEHEN view NORTH
SCALE : 3/16" = 1'-0"

FSGROUP® ARCHITECTS
16575 Village Drive
Houston, Texas 77040
713 344 1752 Office
www.fsdesignbuild.com

PROJECT NAME

ANJUMAN-E-BURHANI MASJID
800 N Heatherwilde Boulevard, Pflugerville, TX 78660

CONSULTANTS

PROFESSIONAL SEAL

REGISTERED ARCHITECT SAIFUDDIN F. SAIYED 22631 STATE OF TEXAS
4.17.2026

ISSUED FOR

ISSUED FOR PERMIT
4/17/2026

REVISIONS

No.	DESCRIPTION	DATE

SHEET TITLE

BUILDING SECTIONS

SCALE: AS NOTED
DATE: 4/17/2026
PROJECT NUMBER: 2305

SHEET NUMBER

A300

GENERAL NOTES: BUILDING SECTIONS

1. ALL SHOE RACKS TO INCLUDE ONLY HORIZONTAL PARTITIONS.
2. THE INTERIOR GUARD RAIL IS WOODEN, FOR DETAIL REFFER THE MILLWORK DETAILS.
3. THE QIBLA WALL DESIGN IS TO BE MADE BY 2" THICK STONE PIECES.

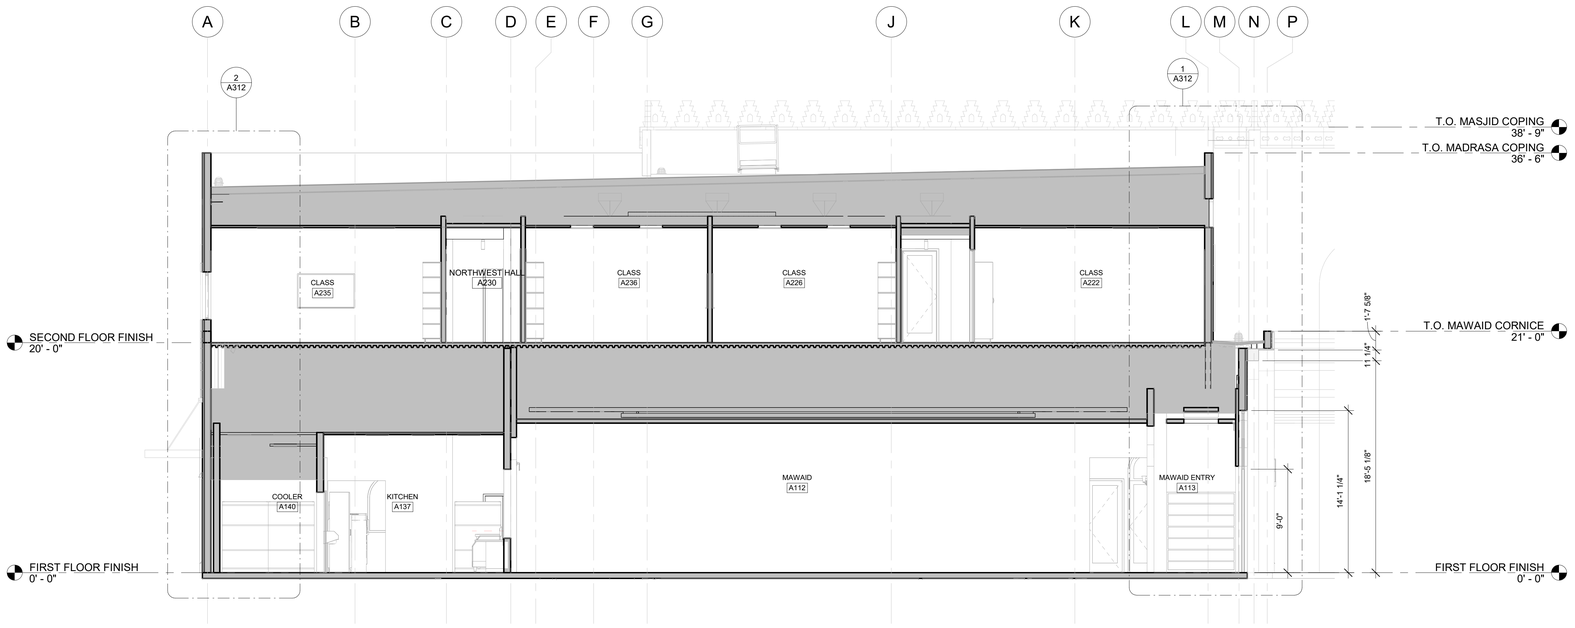

2 A301 BLDG SECTION: E-W thru MAWAID & KITCHEN view NORTH
SCALE : 3/16" = 1'-0"

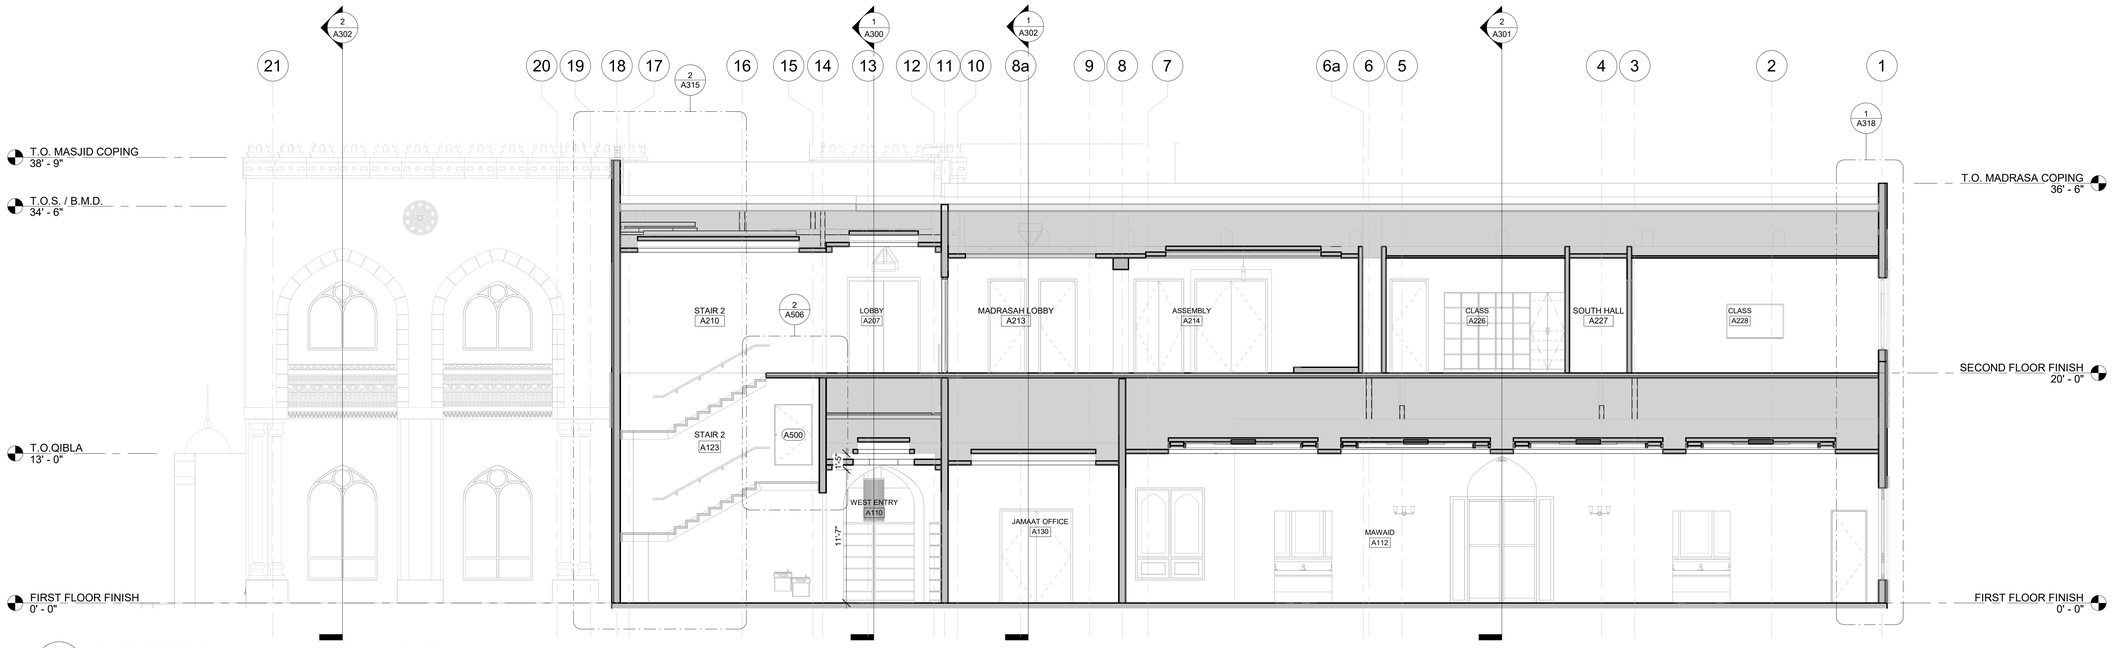

1 A301 BLDG SECTION: N-S thru MAWAID view EAST
SCALE : 3/16" = 1'-0"

FSGROUP® ARCHITECTS
16575 Village Drive
Houston, Texas 77040
713 344 1752 Office
www.fsdesignbuild.com

PROJECT NAME

ANJUMAN-E-BURHANI MASJID
800 N Heatherwilde Boulevard, Pflugerville, TX 78660

CONSULTANTS

PROFESSIONAL SEAL

REGISTERED ARCHITECT SAIFUDDIN F. SAIYED 22631 STATE OF TEXAS
4.17.2026

ISSUED FOR

ISSUED FOR PERMIT 4/17/2026

REVISIONS

No.	DESCRIPTION	DATE

SHEET TITLE
BUILDING SECTIONS

SCALE: AS NOTED
DATE: 4/17/2026
PROJECT NUMBER: 2305

SHEET NUMBER
A301

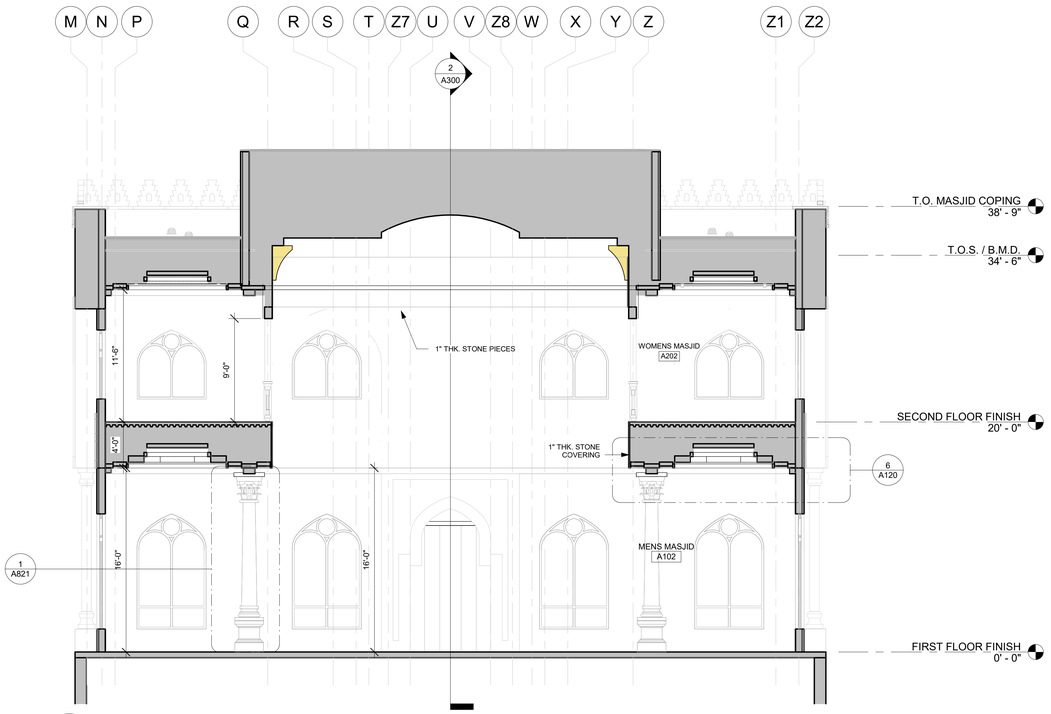

2 A302 SECTION THRU. MASJID

SCALE : 3/16" = 1'-0"

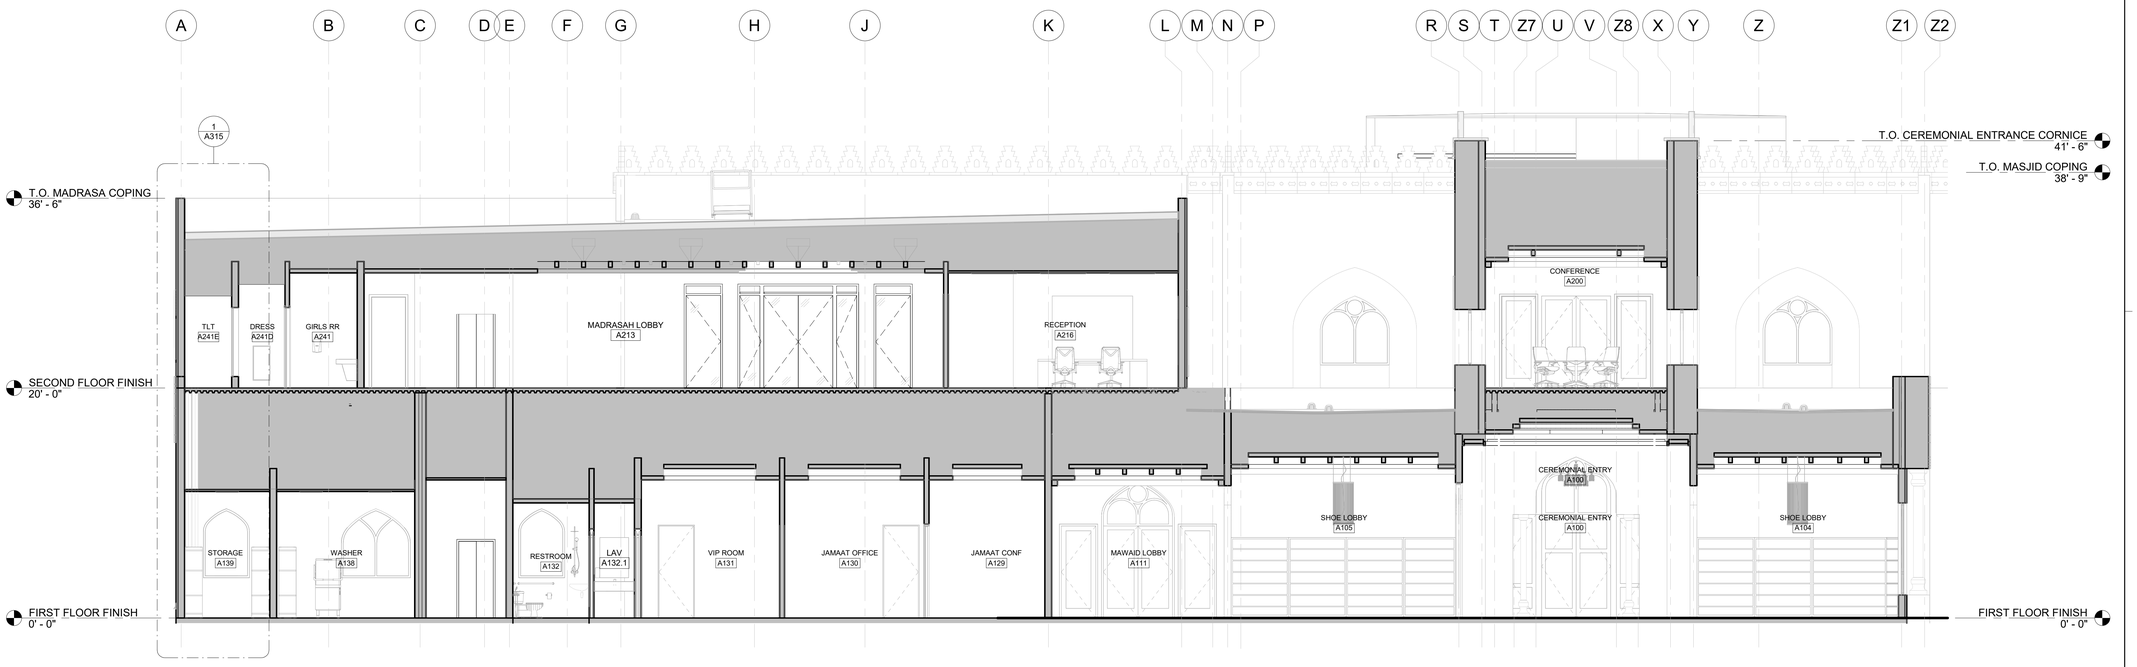

1 A302 SECTION THRU. VIP DINING, ASSEMBLY & OFFICE

SCALE : 3/16" = 1'-0"

GENERAL NOTES: BUILDING SECTIONS

1. ALL SHOE RACKS TO INCLUDE ONLY HORIZONTAL PARTITIONS.
2. THE INTERIOR GUARD RAIL IS WOODEN, FOR DETAIL REFFER THE MILLWORK DETAILS.
3. THE QIBLA WALL DESIGN IS TO BE MADE BY 2" THICK STONE PIECES.

FSGROUP®
ARCHITECTS
16575 Village Drive
Houston, Texas 77040
713 344 1752 Office
www.fsdesignbuild.com

PROJECT NAME

ANJUMAN-E-BURHANI MASJID
800 N Heatherwilde Boulevard, Pflugerville, TX 78660

CONSULTANTS

PROFESSIONAL SEAL

REGISTERED ARCHITECT SAIFUDDIN V. SAIFEE 22631 STATE OF TEXAS
4.17.2026

ISSUED FOR

ISSUED FOR PERMIT
4/17/2026

REVISIONS

No.	DESCRIPTION	DATE

SHEET TITLE

BUILDING SECTIONS

SCALE: AS NOTED

DATE: 4/17/2026

PROJECT NUMBER: 2305

SHEET NUMBER

A302

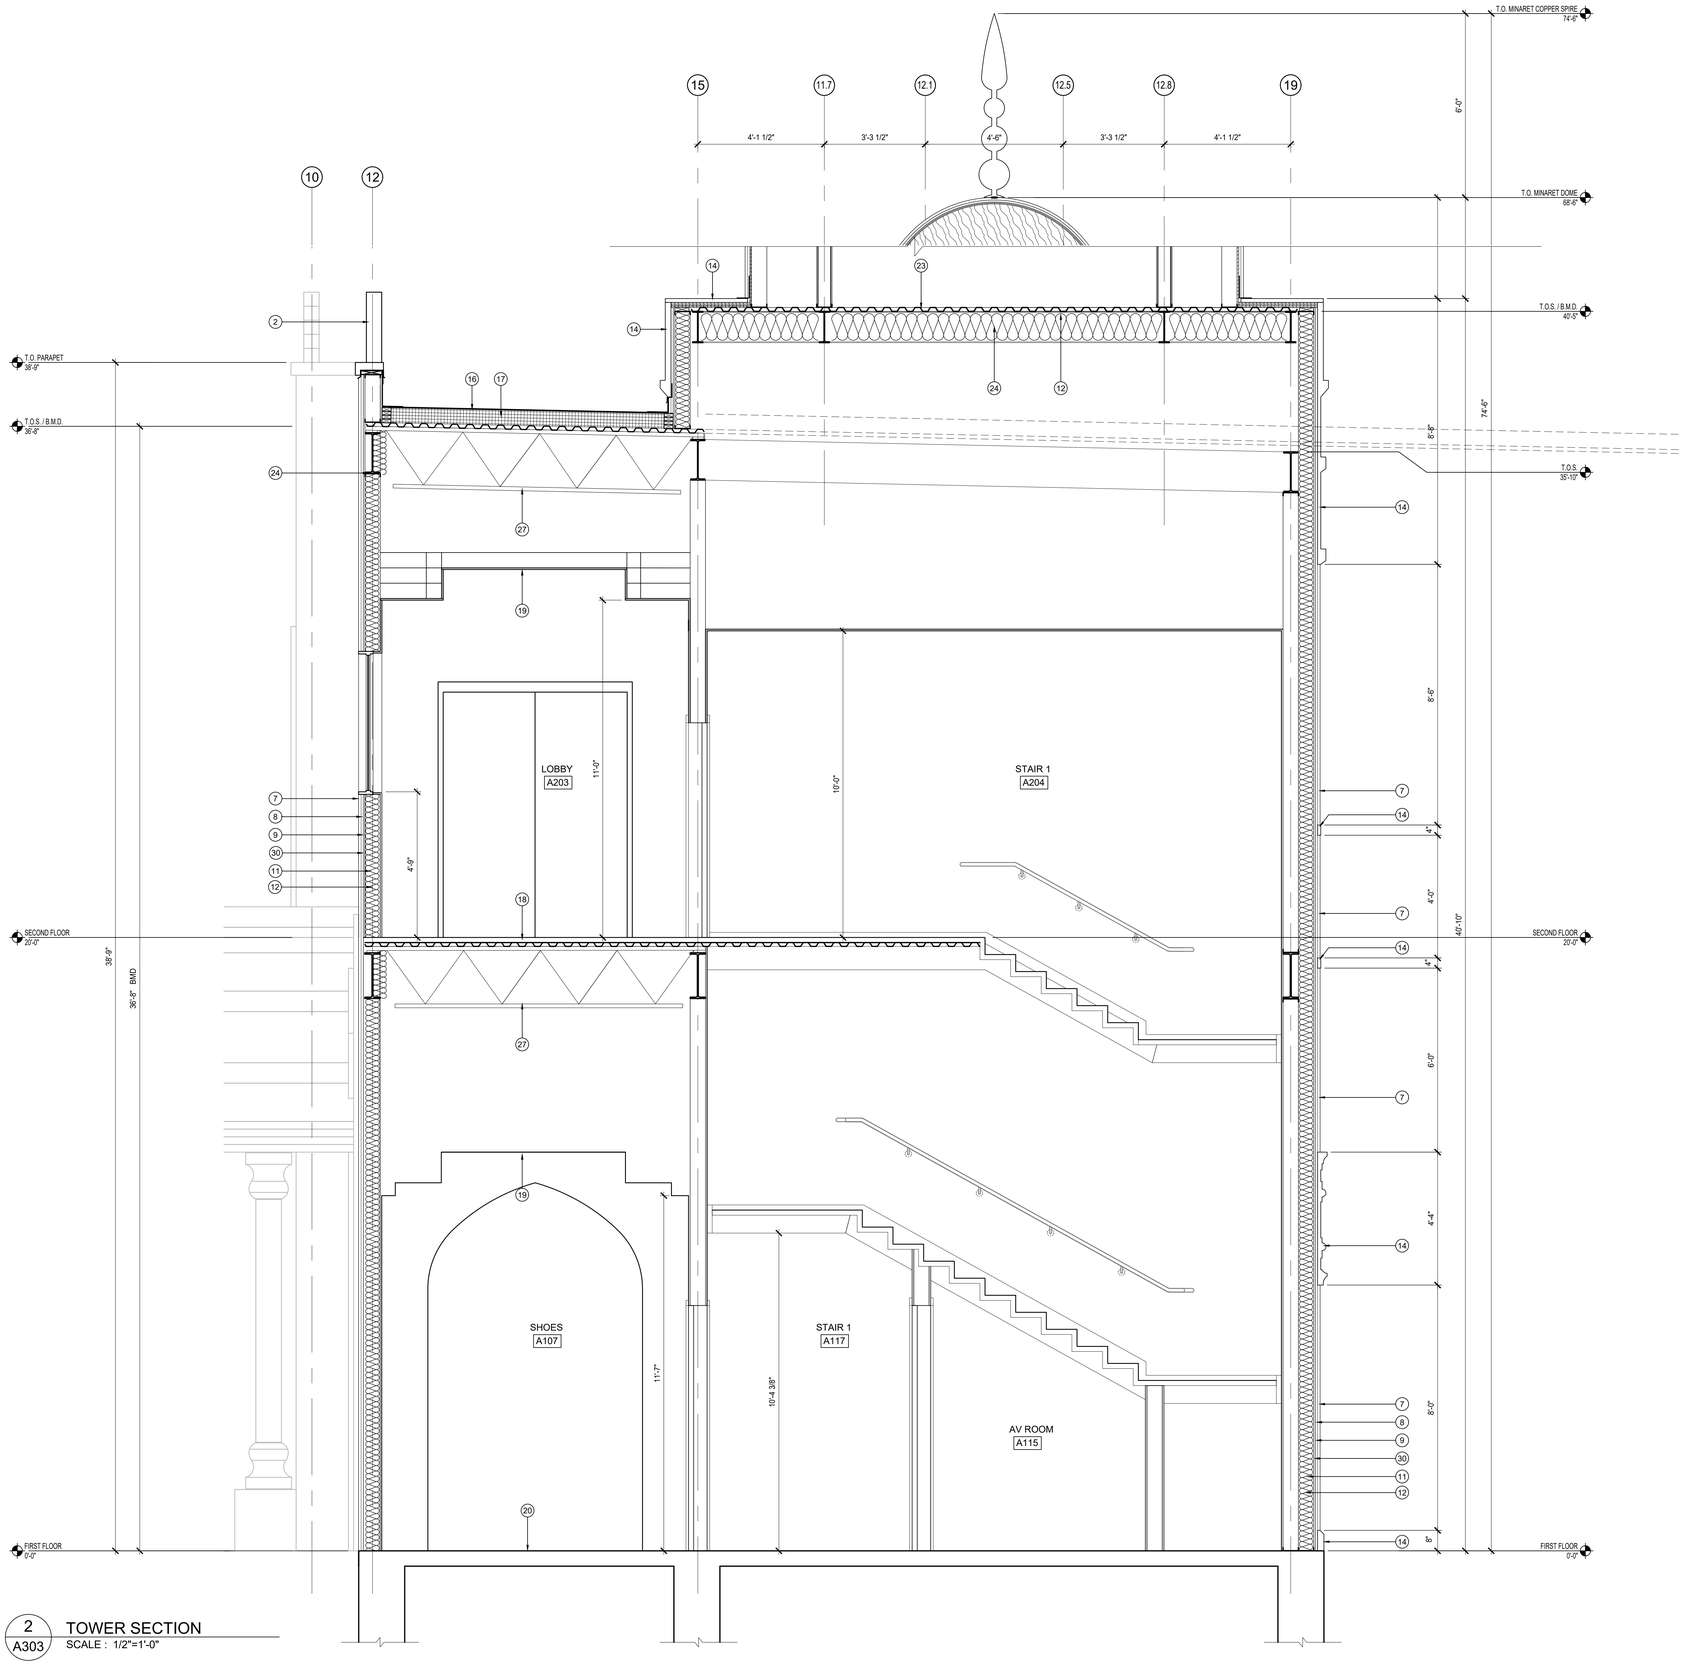

2 / A303 TOWER SECTION
SCALE : 1/2"=1'-0"

KEYNOTES SECTIONS

1. COPPER SPIRE ATTACHED TO A STEEL ROD STRUCTURALLY ANCHORED ON DOME WITH LIGHTNING PROTECTION.
2. CUSTOM FABRICATED EPS CORNICE FEATURE WITH STO SKIMCOAT FINISH STRUCTURALLY ANCHORED TO PARAPET CAP (2'-4" TALL x 2'-2" WIDTH & 4" THICK).
3. CUSTOM FABRICATED EPS CAP WITH STO SKIMCOAT FINISH IN 6 FEET SECTIONS (24" TALL) REFER TO PARAPET SECTION DETAIL.
4. STONE COLUMN. OWNER FURNISHED, CONTRACTOR INSTALLED.
5. STONE PILASTER. OWNER FURNISHED, CONTRACTOR INSTALLED.
6. PREFINISHED METAL PARAPET CAP.
7. 1" EIFS
8. 1/4" HARDI-PANEL.
9. FLUID-APPLIED AIR & WATER-RESISTIVE BARRIER.
10. 5/8" GYPSUM SHEATHING.
11. 6" METAL FRAMING.
12. R-19 FIBERGLASS BATT INSULATION.
13. 5/8" GYPSUM BOARD - GYPSUM ASSOCIATION LEVEL 5 FINISH.
14. STONE VENEER.
15. PREFINISHED TPO-CLAD GRAVEL STOP EDGE.
16. 90 MIL WHITE TPO ROOF MEMBRANE.
17. R-30 RIGID ROOF INSULATION ON METAL DECK.
18. CONCRETE ON METAL DECK.
19. SUSPENDED 5/8" GYPSUM BOARD CEILING.
20. CONCRETE FLOOR SLAB.
21. 3/4" PLYWOOD F.R.T. PLYWOOD SHEATHING.
22. CURVED LVL FINS
23. METAL DECK
24. STEEL BEAM RE:STRUCTURAL
25. STEEL COLUMN RE:STRUCTURAL
26. STEEL BRACING RE:STRUCTURAL
27. STEEL TRUSS RE:STRUCTURAL
28. BUILD-UP 2x4 PERIMETER BLOCKING FOR TPO EDGE
29. FLASHING
30. 5/8" F.R.T. PLYWOOD SHEATHING.
31. WINDOW WOOD TRIM.
32. DOOR & FRAME. RE: A600 & A601 DOOR TYPES & DOOR SCHEDULE SHEET.
33. WINDOW. RE: A610 WINDOW SCHEDULE SHEET.
34. THRESHOLD.
35. FINISH FLOOR. RE: A900 & A901 FINISH PLAN SHEET.
36. STEEL ANGLE. RE:STRUCTURAL

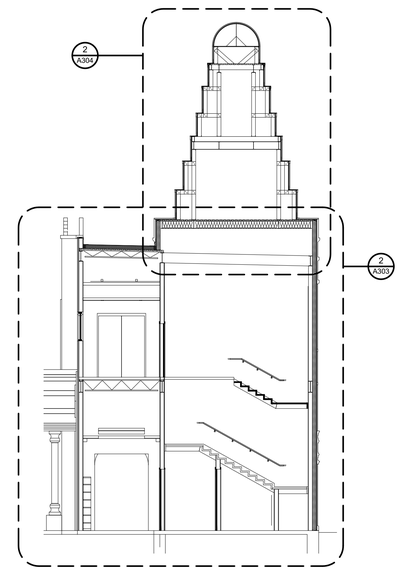

1 / A303 TOWER SECTION KEY
SCALE : 1/8"=1'-0"

FSGROUP®
TEAM+BUILD
16575 Village Drive
Houston, Texas 77040
O 713-344-1752
www.fsdesignbuild.com

PROJECT NAME

ANJUMAN-E-BURHANI MASJID
800 N Heatherwilde Boulevard
Pflugerville, TX 78660

CONSULTANTS

PROFESSIONAL SEAL

REGISTERED ARCHITECT FAKHRUDDIN A. 22831 STATE OF TEXAS
4.17.2026

ISSUED FOR

ISSUED FOR PERMIT
4/17/2026

REVISIONS

No.	DESCRIPTION	DATE

SHEET TITLE
TOWER SECTION

SCALE: As Indicated
DATE: 4/17/2026
PROJECT NUMBER: 2305

SHEET NUMBER
A303

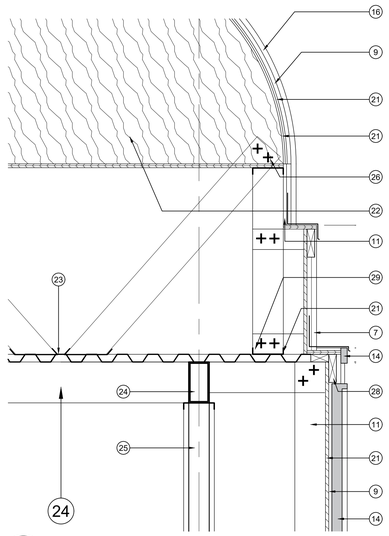

20 / A303 DETAIL
SCALE : 1"=1'-0"

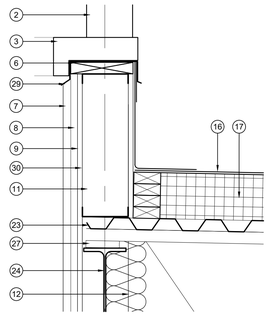

16 / A304 DETAIL
SCALE : 1-1/2"=1'-0"

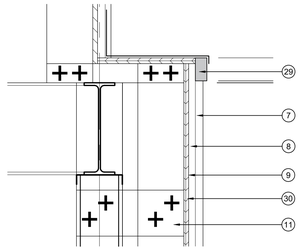

12 / A304 DETAIL
SCALE : 1-1/2"=1'-0"

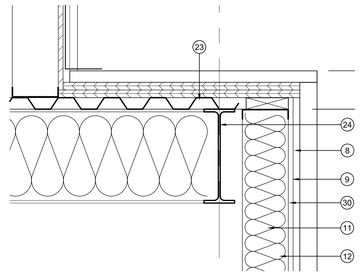

8 / A304 DETAIL
SCALE : 1-1/2"=1'-0"

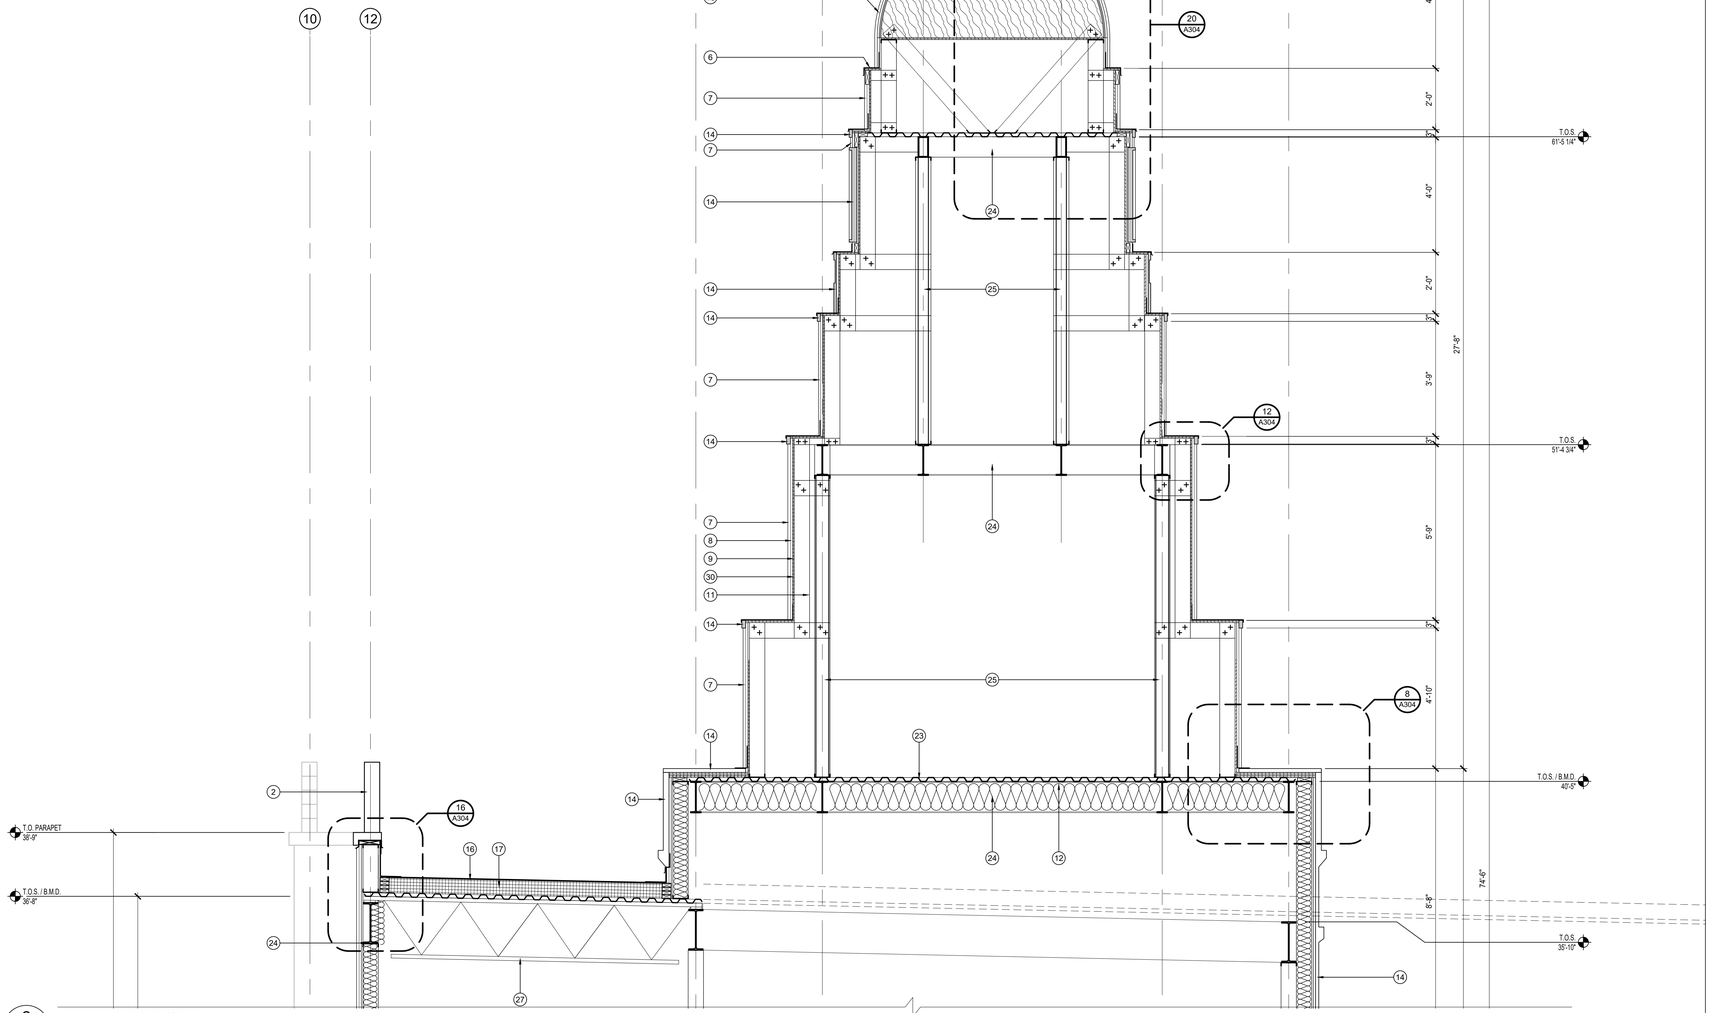

2 / A304 TOWER SECTION
SCALE : 1/2"=1'-0"

KEYNOTES SECTIONS

1. COPPER SPIRE ATTACHED TO A STEEL ROD STRUCTURALLY ANCHORED ON DOME WITH LIGHTNING PROTECTION.
2. CUSTOM FABRICATED EPS CORNICE FEATURE WITH STO SKIMCOAT FINISH STRUCTURALLY ANCHORED TO PARAPET CAP (2'-4" TALL x 2'-2" WIDTH & 4" THICK).
3. CUSTOM FABRICATED EPS CAP WITH STO SKIMCOAT FINISH IN 6 FEET SECTIONS (24" TALL) REFER TO PARAPET SECTION DETAIL.
4. STONE COLUMN. OWNER FURNISHED, CONTRACTOR INSTALLED.
5. STONE PILASTER. OWNER FURNISHED, CONTRACTOR INSTALLED.
6. PREFINISHED METAL PARAPET CAP.
7. 1" EIFS
8. 1/4" HARDI-PANEL.
9. FLUID-APPLIED AIR & WATER-RESISTIVE BARRIER.
10. 5/8" GYPSUM SHEATHING.
11. 6" METAL FRAMING.
12. R-19 FIBERGLASS BATT INSULATION.
13. 5/8" GYPSUM BOARD - GYPSUM ASSOCIATION LEVEL 5 FINISH.
14. STONE VENEER.
15. PREFINISHED TPO-CLAD GRAVEL STOP EDGE.
16. 90 MIL WHITE TPO ROOF MEMBRANE.
17. R-30 RIGID ROOF INSULATION ON METAL DECK.
18. CONCRETE ON METAL DECK.
19. SUSPENDED 5/8" GYPSUM BOARD CEILING.
20. CONCRETE FLOOR SLAB.
21. 3/4" PLYWOOD F.R.T. PLYWOOD SHEATHING.
22. CURVED LVL FINS
23. METAL DECK
24. STEEL BEAM RE:STRUCTURAL
25. STEEL COLUMN RE:STRUCTURAL
26. STEEL BRACING RE:STRUCTURAL
27. STEEL TRUSS RE:STRUCTURAL
28. BUILD-UP 2x4 PERIMETER BLOCKING FOR TPO EDGE
29. FLASHING
30. 5/8" F.R.T. PLYWOOD SHEATHING.
31. WINDOW WOOD TRIM.
32. DOOR & FRAME. RE: A600 & A601 DOOR TYPES & DOOR SCHEDULE SHEET.
33. WINDOW. RE: A610 WINDOW SCHEDULE SHEET.
34. THRESHOLD.
35. FINISH FLOOR. RE: A900 & A901 FINISH PLAN SHEET.
36. STEEL ANGLE. RE:STRUCTURAL

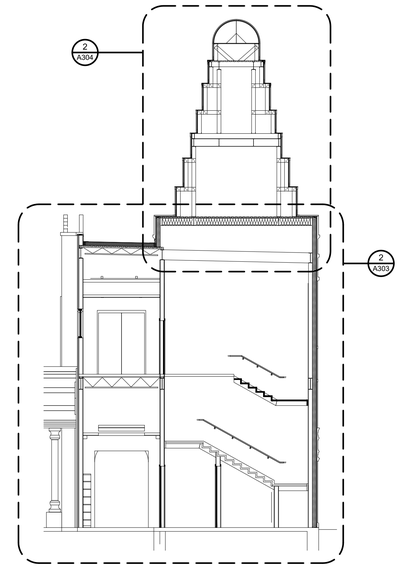

1 / A304 TOWER SECTION KEY
SCALE : 1/8"=1'-0"

FSGROUP®
TEAM+BUILD
16575 Village Drive
Houston, Texas 77040
O 713-344-1752
www.fsdesignbuild.com

PROJECT NAME

ANJUMAN-E-BURHANI MASJID
800 N Heatherwilde Boulevard
Pflugerville, TX 78660

CONSULTANTS

PROFESSIONAL SEAL

REGISTERED ARCHITECT
SAIFUDDIN F. SAIYED
22631
STATE OF TEXAS
4.17.2026

ISSUED FOR

ISSUED FOR PERMIT
4/17/2026

REVISIONS

No.	DESCRIPTION	DATE

SHEET TITLE
TOWER SECTION

SCALE: As Indicated
DATE: 4/17/2026
PROJECT NUMBER: 2305

SHEET NUMBER
A304

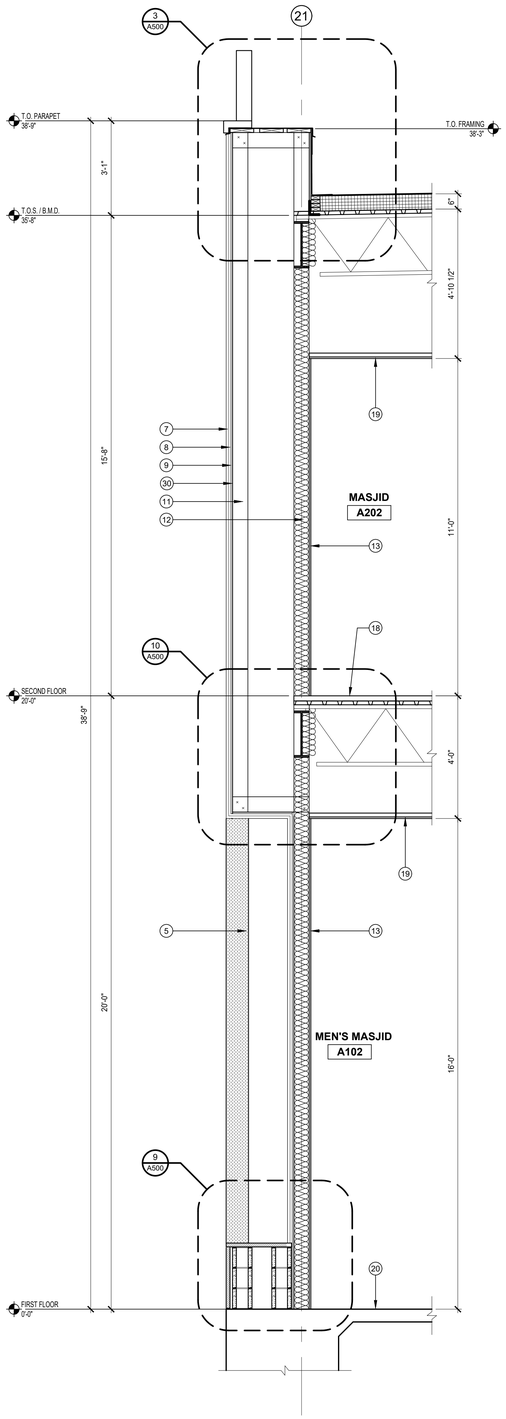

3 A310 WALL SECTION
SCALE : 1/2"=1'-0"

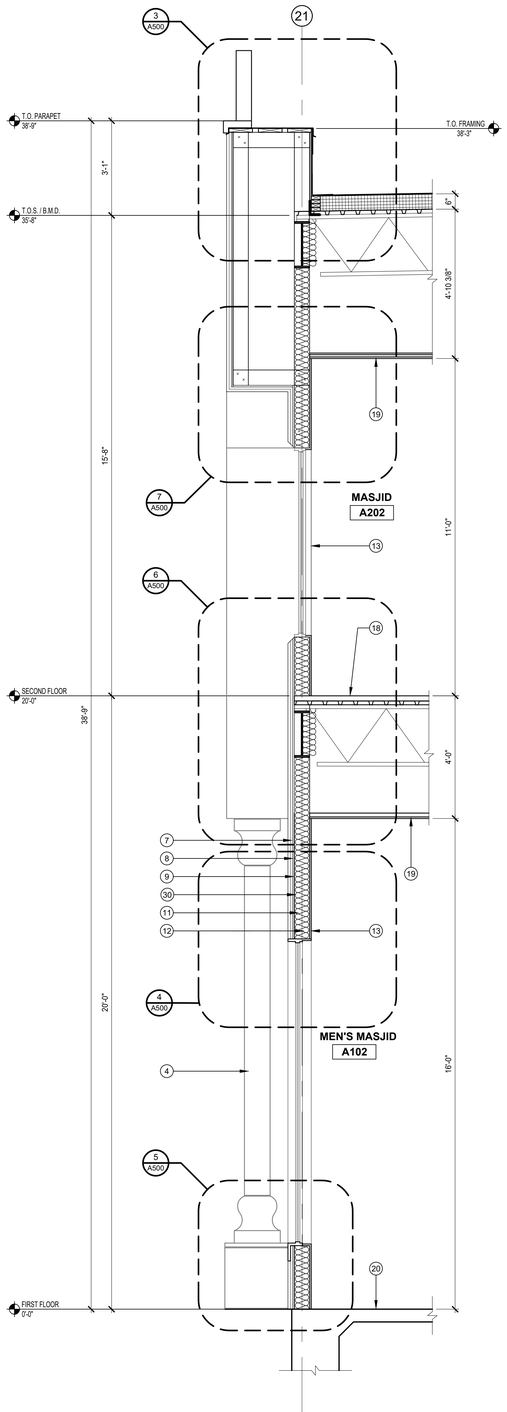

2 A310 WALL SECTION
SCALE : 1/2"=1'-0"

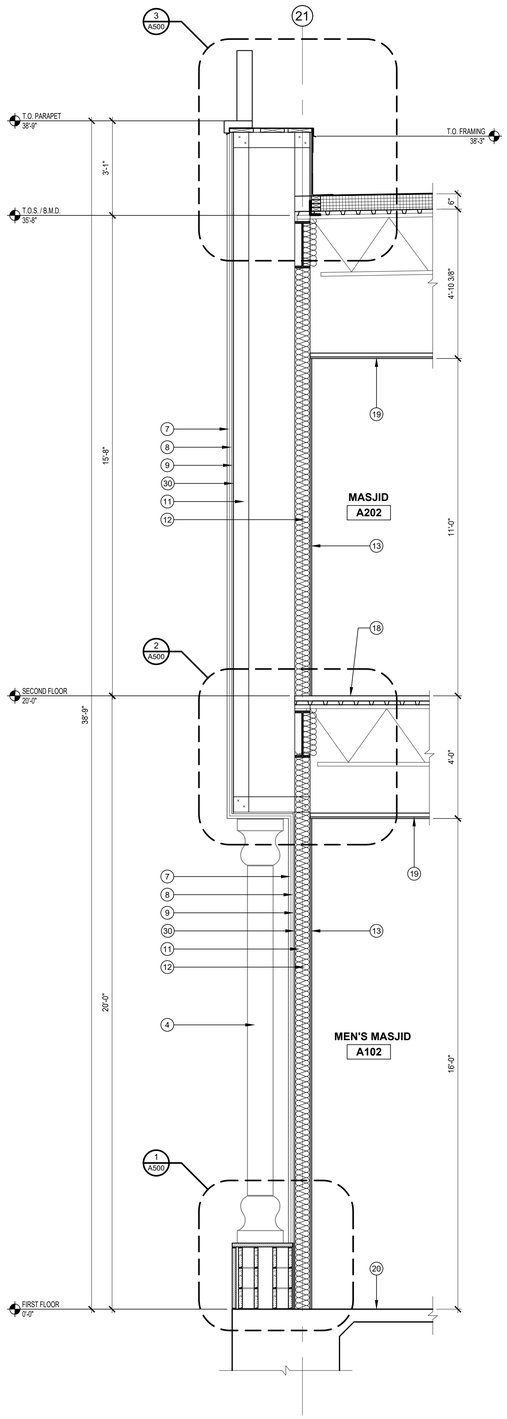

1 A310 WALL SECTION
SCALE : 1/2"=1'-0"

KEYNOTES SECTIONS

1 COPPER SPIRE ATTACHED TO A STEEL ROD STRUCTURALLY ANCHORED ON DOME WITH LIGHTNING PROTECTION.

2 CUSTOM FABRICATED EPS CORNICE FEATURE WITH STO SKIMCOAT FINISH STRUCTURALLY ANCHORED TO PARAPET CAP (2'-4" TALL x 2'-2" WIDTH & 4" THICK).

3 CUSTOM FABRICATED EPS CAP WITH STO SKIMCOAT FINISH IN 6 FEET SECTIONS (24" TALL) REFER TO PARAPET SECTION DETAIL.

4 STONE COLUMN. OWNER FURNISHED, CONTRACTOR INSTALLED.

5 STONE PILASTER. OWNER FURNISHED, CONTRACTOR INSTALLED.

6 PREFINISHED METAL PARAPET CAP.

7 1" EIFS

8. 1/4" HARDI-PANEL.

9. FLUID-APPLIED AIR & WATER-RESISTIVE BARRIER.

10. 5/8" GYPSUM SHEATHING.

11. 6" METAL FRAMING.

12. R-19 FIBERGLASS BATT INSULATION.

13. 5/8" GYPSUM BOARD - GYPSUM ASSOCIATION LEVEL 5 FINISH.

14. STONE VENEER.

15. PREFINISHED TPO-CLAD GRAVEL STOP EDGE.

16. 90 MIL WHITE TPO ROOF MEMBRANE.

17. R-30 RIGID ROOF INSULATION ON METAL DECK.

18. CONCRETE ON METAL DECK.

19. SUSPENDED 5/8" GYPSUM BOARD CEILING.

20. CONCRETE FLOOR SLAB.

21. 3/4" PLYWOOD F.R.T. PLYWOOD SHEATHING.

22. CURVED LVL FINS

23. METAL DECK

24. STEEL BEAM RE:STRUCTURAL

25. STEEL COLUMN RE:STRUCTURAL

26. STEEL BRACING RE:STRUCTURAL

27. STEEL TRUSS RE:STRUCTURAL

28. BUILD-UP 2x4 PERIMETER BLOCKING FOR TPO EDGE

29. FLASHING

30. 5/8" F.R.T. PLYWOOD SHEATHING.

31. WINDOW WOOD TRIM.

32. DOOR & FRAME. RE: A600 & A601 DOOR TYPES & DOOR SCHEDULE SHEET.

33. WINDOW. RE: A610 WINDOW SCHEDULE SHEET.

34. THRESHOLD.

35. FINISH FLOOR. RE: A900 & A901 FINISH PLAN SHEET.

36. STEEL ANGLE. RE:STRUCTURAL

FSGROUP®
TEAM+BUILD
16575 Village Drive
Houston, Texas 77040
O 713-344-1752
www.fsdesignbuild.com

PROJECT NAME

ANJUMAN-E-BURHANI MASJID
800 N Heatherwilde Boulevard
Pflugerville, TX 78660

CONSULTANTS

PROFESSIONAL SEAL

REGISTERED ARCHITECT
FAKHRUDDIN N. SHIPCHANDLER
22631
STATE OF TEXAS
4.17.2026

ISSUED FOR

ISSUED FOR PERMIT
4/17/2026

REVISIONS

No.	DESCRIPTION	DATE

SHEET TITLE
WALL SECTIONS

SCALE As Indicated
DATE 4/17/2026
PROJECT NUMBER 2305

SHEET NUMBER
A310

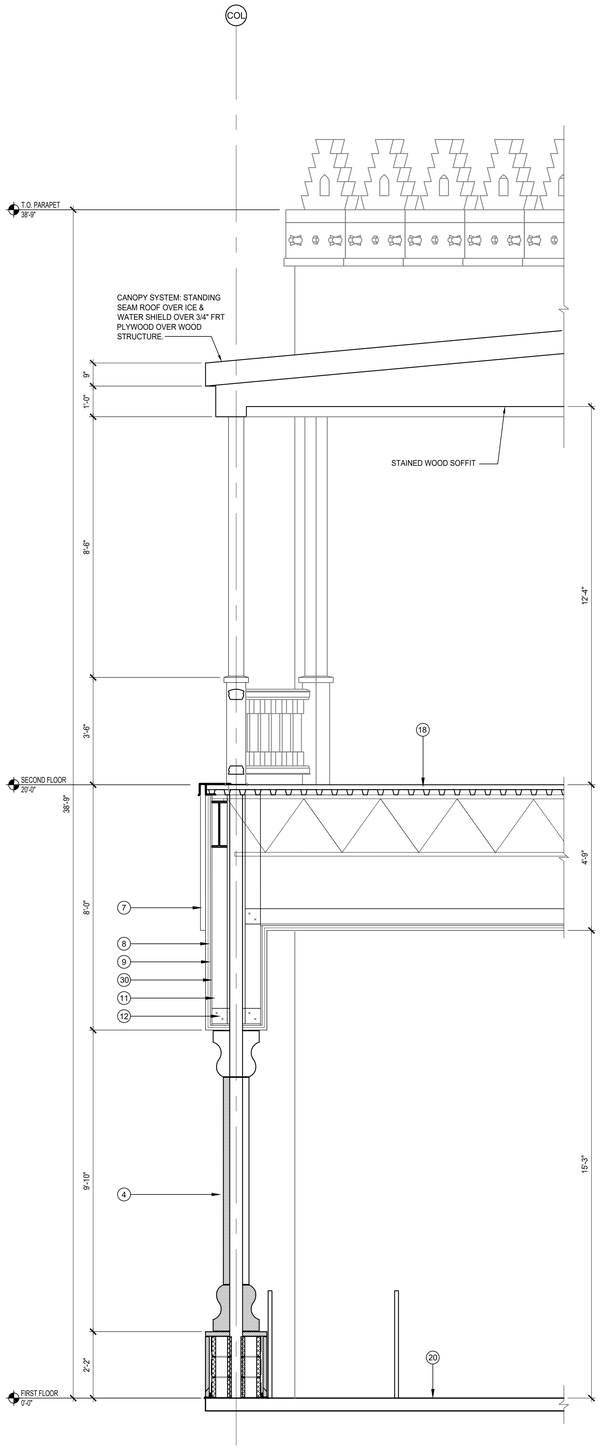

2 A311 WALL SECTION AT PATIO
SCALE : 1/2"=1'-0"

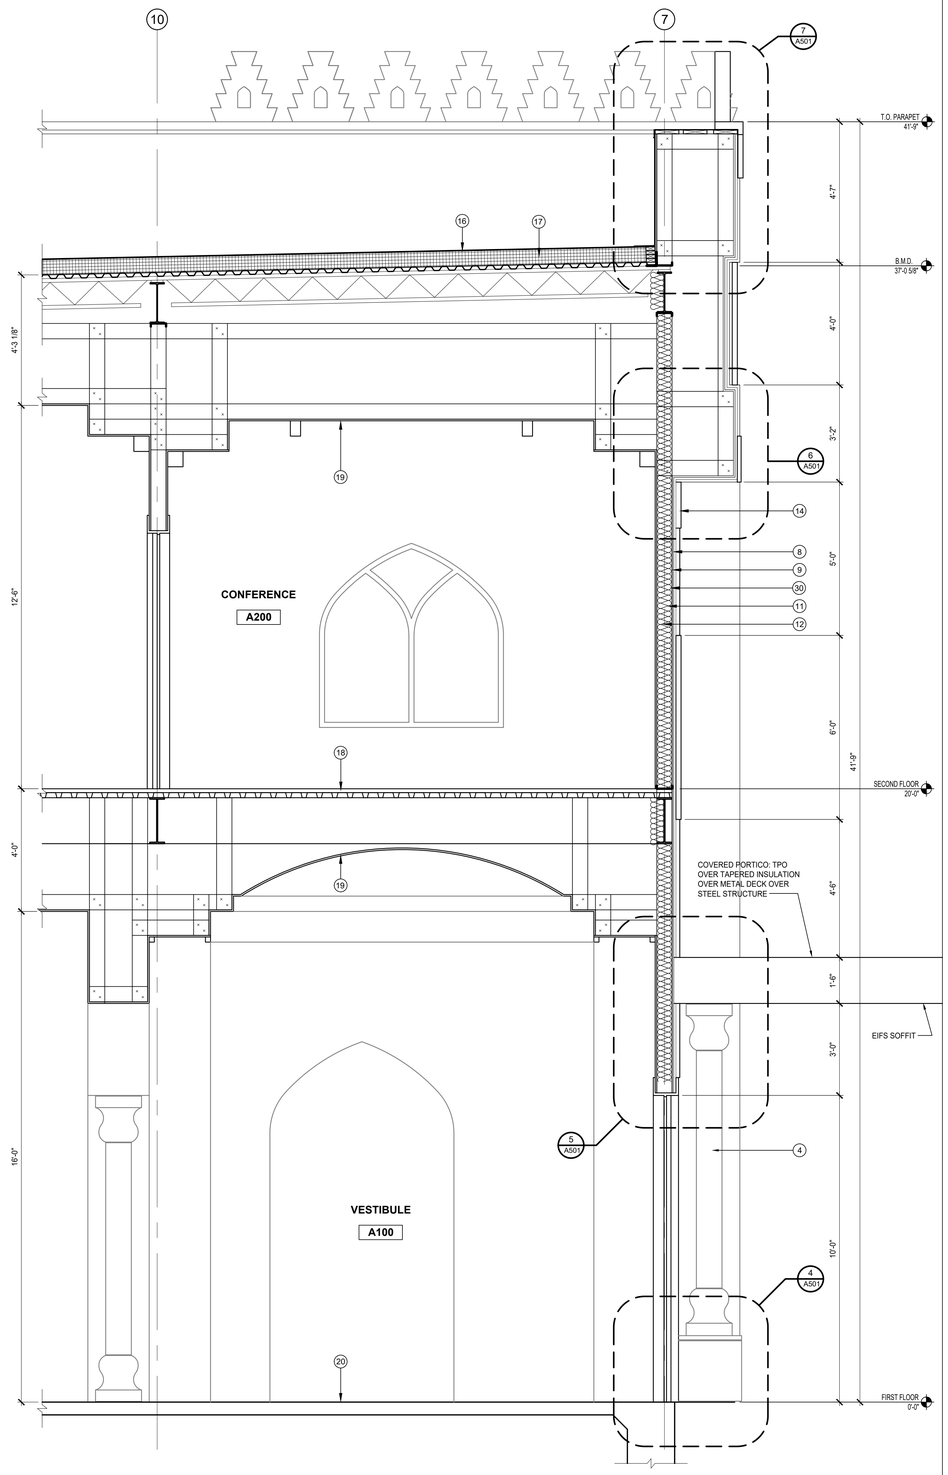

1 A311 WALL SECTION AT MAIN ENTRY
SCALE : 1/2"=1'-0"

KEYNOTES SECTIONS

1. COPPER SPIRE ATTACHED TO A STEEL ROD STRUCTURALLY ANCHORED ON DOME WITH LIGHTNING PROTECTION.
2. CUSTOM FABRICATED EPS CORNICE FEATURE WITH STO SKIMCOAT FINISH STRUCTURALLY ANCHORED TO PARAPET CAP (2'-4" TALL x 2'-2" WIDTH & 4" THICK).
3. CUSTOM FABRICATED EPS CAP WITH STO SKIMCOAT FINISH IN 6 FEET SECTIONS (24" TALL) REFER TO PARAPET SECTION DETAIL.
4. STONE COLUMN. OWNER FURNISHED, CONTRACTOR INSTALLED.
5. STONE PILASTER. OWNER FURNISHED, CONTRACTOR INSTALLED.
6. PREFINISHED METAL PARAPET CAP.
7. 1" EIFS
8. 1/4" HARDI-PANEL.
9. FLUID-APPLIED AIR & WATER-RESISTIVE BARRIER.
10. 5/8" GYPSUM SHEATHING.
11. 6" METAL FRAMING.
12. R-19 FIBERGLASS BATT INSULATION.
13. 5/8" GYPSUM BOARD - GYPSUM ASSOCIATION LEVEL 5 FINISH.
14. STONE VENEER.
15. PREFINISHED TPO-CLAD GRAVEL STOP EDGE.
16. 90 MIL WHITE TPO ROOF MEMBRANE.
17. R-30 RIGID ROOF INSULATION ON METAL DECK.
18. CONCRETE ON METAL DECK.
19. SUSPENDED 5/8" GYPSUM BOARD CEILING.
20. CONCRETE FLOOR SLAB.
21. 3/4" PLYWOOD F.R.T. PLYWOOD SHEATHING.
22. CURVED LVL FINS
23. METAL DECK
24. STEEL BEAM RE:STRUCTURAL
25. STEEL COLUMN RE:STRUCTURAL
26. STEEL BRACING RE:STRUCTURAL
27. STEEL TRUSS RE:STRUCTURAL
28. BUILD-UP 2x4 PERIMETER BLOCKING FOR TPO EDGE
29. FLASHING
30. 5/8" F.R.T. PLYWOOD SHEATHING.
31. WINDOW WOOD TRIM.
32. DOOR & FRAME. RE: A600 & A601 DOOR TYPES & DOOR SCHEDULE SHEET.
33. WINDOW. RE: A610 WINDOW SCHEDULE SHEET.
34. THRESHOLD.
35. FINISH FLOOR. RE: A900 & A901 FINISH PLAN SHEET.
36. STEEL ANGLE. RE:STRUCTURAL

FSGROUP®
TEAM+BUILD
16575 Village Drive
Houston, Texas 77040
O 713-344-1752
www.fsdesignbuild.com

PROJECT NAME

ANJUMAN-E-BURHANI MASJID
800 N Heatherwilde Boulevard
Pflugerville, TX 78660

CONSULTANTS

PROFESSIONAL SEAL

REGISTERED ARCHITECT FAKHRUDDIN N. KHOJA 23631 STATE OF TEXAS
4.17.2026

ISSUED FOR

ISSUED FOR PERMIT
4/17/2026

REVISIONS

No.	DESCRIPTION	DATE

SHEET TITLE
WALL SECTIONS

SCALE: As Indicated
DATE: 4/17/2026
PROJECT NUMBER: 2305

SHEET NUMBER
A311

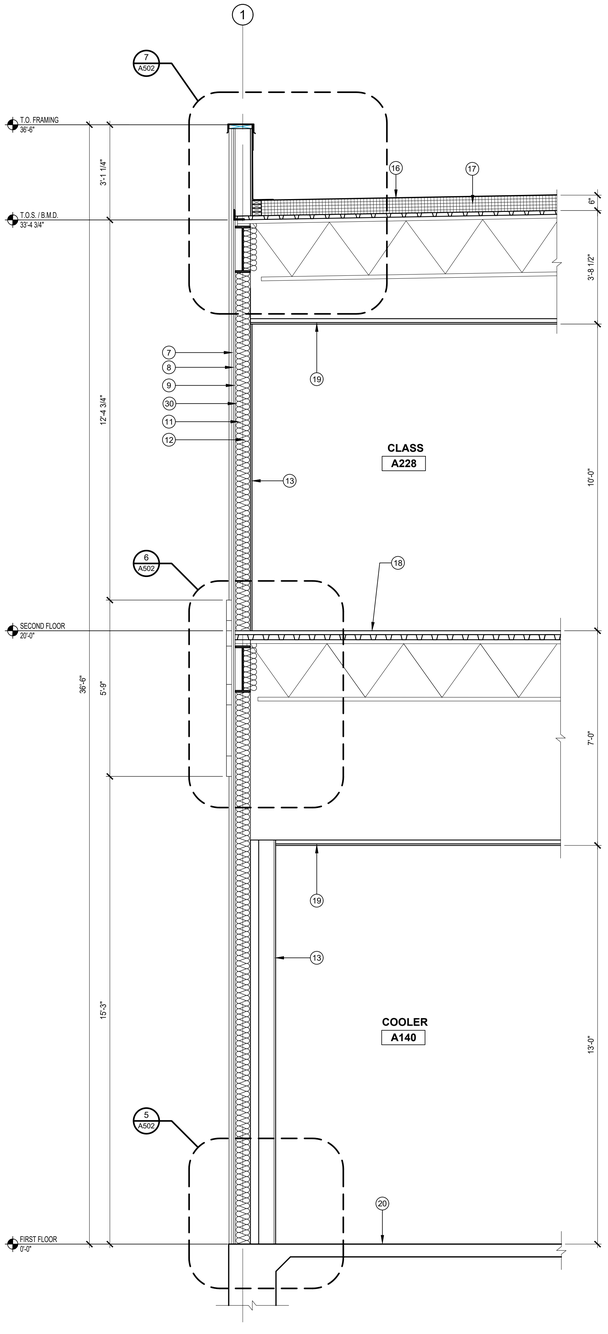

2 A312 WALL SECTION
SCALE : 1/2"=1'-0"

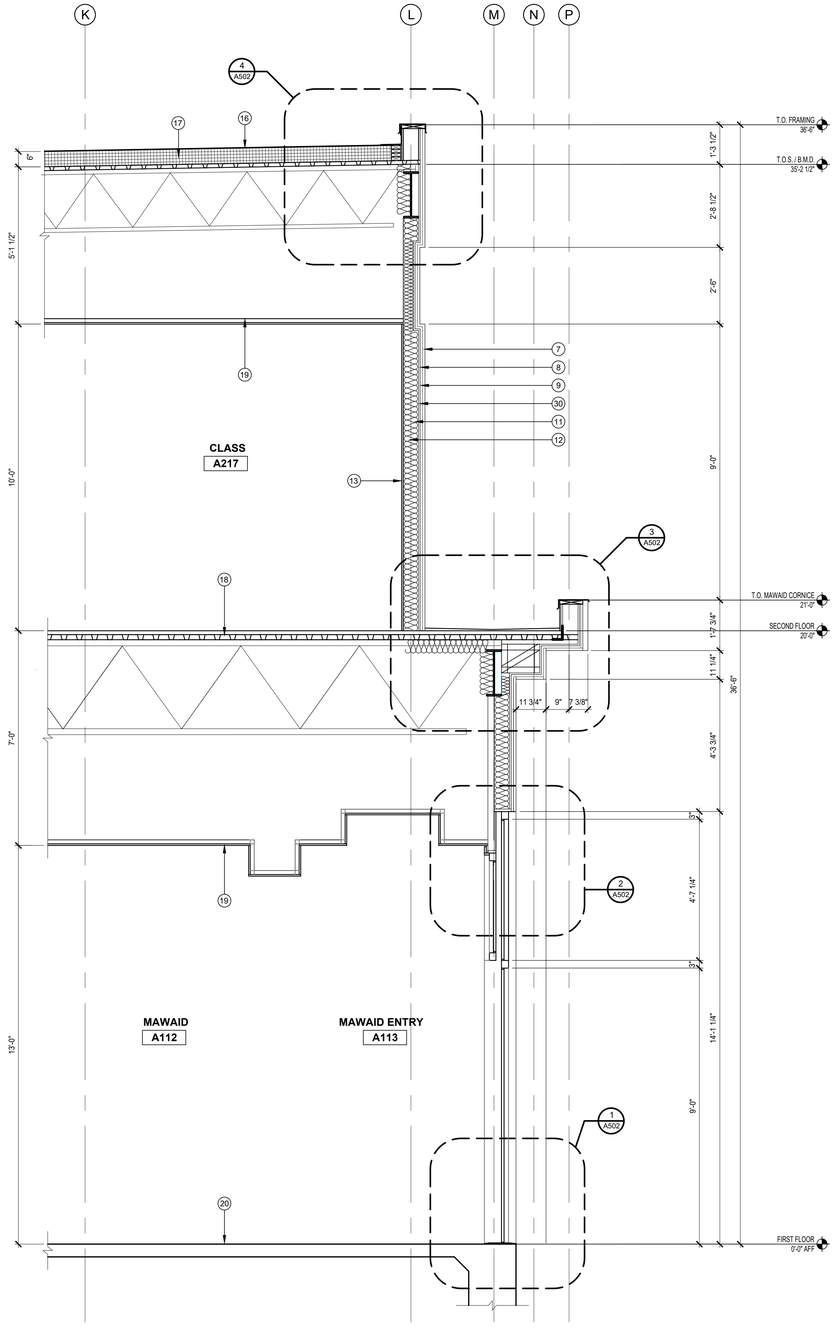

1 A312 WALL SECTION
SCALE : 1/2"=1'-0"

KEYNOTES SECTIONS

1. COPPER SPIRE ATTACHED TO A STEEL ROD STRUCTURALLY ANCHORED ON DOME WITH LIGHTNING PROTECTION.
2. CUSTOM FABRICATED EPS CORNICE FEATURE WITH STO SKIMCOAT FINISH STRUCTURALLY ANCHORED TO PARAPET CAP (2'-4" TALL x 2'-2" WIDTH & 4" THICK).
3. CUSTOM FABRICATED EPS CAP WITH STO SKIMCOAT FINISH IN 6 FEET SECTIONS (24" TALL) REFER TO PARAPET SECTION DETAIL.
4. STONE COLUMN. OWNER FURNISHED, CONTRACTOR INSTALLED.
5. STONE PILASTER. OWNER FURNISHED, CONTRACTOR INSTALLED.
6. PREFINISHED METAL PARAPET CAP.
7. 1" EIFS
8. 1/4" HARDI-PANEL.
9. FLUID-APPLIED AIR & WATER-RESISTIVE BARRIER.
10. 5/8" GYPSUM SHEATHING.
11. 6" METAL FRAMING.
12. R-19 FIBERGLASS BATT INSULATION.
13. 5/8" GYPSUM BOARD - GYPSUM ASSOCIATION LEVEL 5 FINISH.
14. STONE VENEER.
15. PREFINISHED TPO-CLAD GRAVEL STOP EDGE.
16. 90 MIL WHITE TPO ROOF MEMBRANE.
17. R-30 RIGID ROOF INSULATION ON METAL DECK.
18. CONCRETE ON METAL DECK.
19. SUSPENDED 5/8" GYPSUM BOARD CEILING.
20. CONCRETE FLOOR SLAB.
21. 3/4" PLYWOOD F.R.T. PLYWOOD SHEATHING.
22. CURVED LVL FINS
23. METAL DECK
24. STEEL BEAM RE:STRUCTURAL
25. STEEL COLUMN RE:STRUCTURAL
26. STEEL BRACING RE:STRUCTURAL
27. STEEL TRUSS RE:STRUCTURAL
28. BUILD-UP 2x4 PERIMETER BLOCKING FOR TPO EDGE
29. FLASHING
30. 5/8" F.R.T. PLYWOOD SHEATHING.
31. WINDOW WOOD TRIM.
32. DOOR & FRAME. RE: A600 & A601 DOOR TYPES & DOOR SCHEDULE SHEET.
33. WINDOW. RE: A610 WINDOW SCHEDULE SHEET.
34. THRESHOLD.
35. FINISH FLOOR. RE: A900 & A901 FINISH PLAN SHEET.
36. STEEL ANGLE. RE:STRUCTURAL

FSGROUP®
TEAM+BUILD
16575 Village Drive
Houston, Texas 77040
O 713-344-1752
www.fsdesignbuild.com

PROJECT NAME

ANJUMAN-E-BURHANI MASJID
800 N Heatherwilde Boulevard
Pflugerville, TX 78660

CONSULTANTS

PROFESSIONAL SEAL

REGISTERED ARCHITECT
TAHIRUDDIN A. SHAIKH
22631
STATE OF TEXAS
4/17/2026

ISSUED FOR

ISSUED FOR PERMIT
4/17/2026

REVISIONS

No.	DESCRIPTION	DATE

SHEET TITLE
WALL SECTIONS

SCALE: As Indicated
DATE: 4/17/2026
PROJECT NUMBER: 2305

SHEET NUMBER
A312

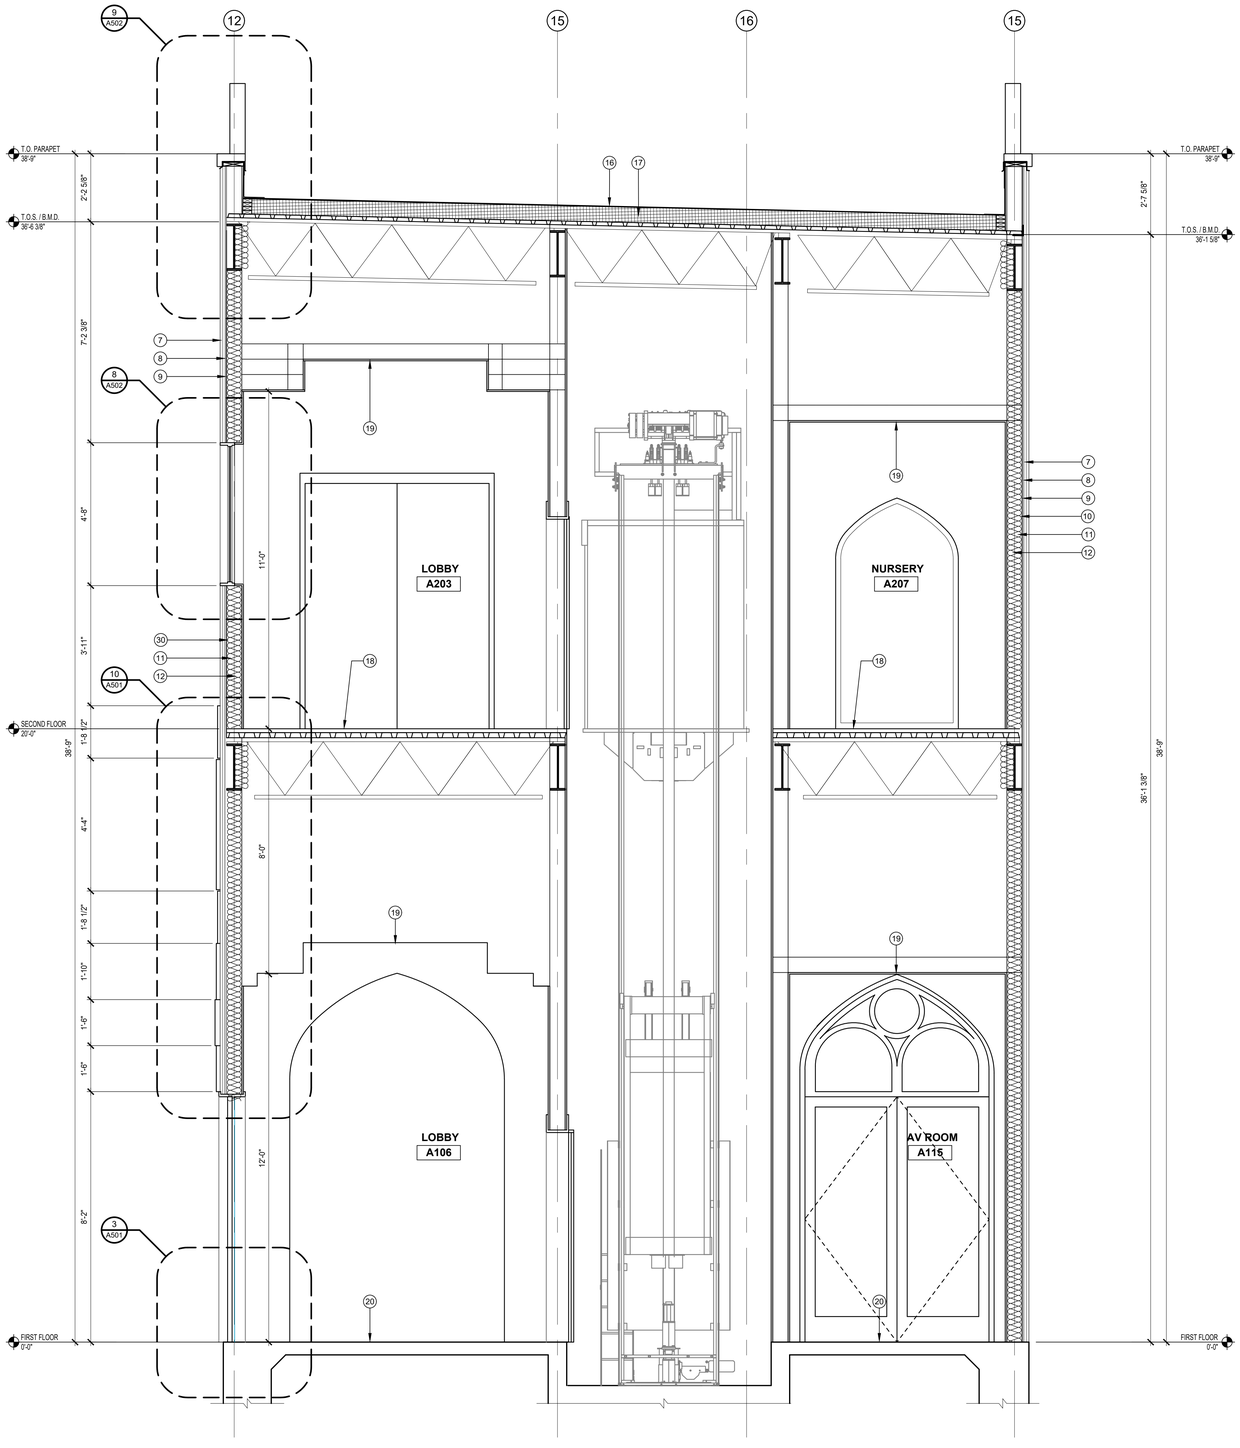

1 / A313 WALL SECTION
SCALE : 1/2"=1'-0"

KEYNOTES SECTIONS

1. COPPER SPIRE ATTACHED TO A STEEL ROD STRUCTURALLY ANCHORED ON DOME WITH LIGHTNING PROTECTION.
2. CUSTOM FABRICATED EPS CORNICE FEATURE WITH STO SKIMCOAT FINISH STRUCTURALLY ANCHORED TO PARAPET CAP (2'-4" TALL x 2'-2" WIDTH & 4" THICK).
3. CUSTOM FABRICATED EPS CAP WITH STO SKIMCOAT FINISH IN 6 FEET SECTIONS (24" TALL) REFER TO PARAPET SECTION DETAIL.
4. STONE COLUMN. OWNER FURNISHED, CONTRACTOR INSTALLED.
5. STONE PILASTER. OWNER FURNISHED, CONTRACTOR INSTALLED.
6. PREFINISHED METAL PARAPET CAP.
7. 1" EIFS
8. 1/4" HARDI-PANEL.
9. FLUID-APPLIED AIR & WATER-RESISTIVE BARRIER.
10. 5/8" GYPSUM SHEATHING.
11. 6" METAL FRAMING.
12. R-19 FIBERGLASS BATT INSULATION.
13. 5/8" GYPSUM BOARD - GYPSUM ASSOCIATION LEVEL 5 FINISH.
14. STONE VENEER.
15. PREFINISHED TPO-CLAD GRAVEL STOP EDGE.
16. 90 MIL WHITE TPO ROOF MEMBRANE.
17. R-30 RIGID ROOF INSULATION ON METAL DECK.
18. CONCRETE ON METAL DECK.
19. SUSPENDED 5/8" GYPSUM BOARD CEILING.
20. CONCRETE FLOOR SLAB.
21. 3/4" PLYWOOD F.R.T. PLYWOOD SHEATHING.
22. CURVED LVL FINS
23. METAL DECK
24. STEEL BEAM RE:STRUCTURAL
25. STEEL COLUMN RE:STRUCTURAL
26. STEEL BRACING RE:STRUCTURAL
27. STEEL TRUSS RE:STRUCTURAL
28. BUILD-UP 2x4 PERIMETER BLOCKING FOR TPO EDGE
29. FLASHING
30. 5/8" F.R.T. PLYWOOD SHEATHING.
31. WINDOW WOOD TRIM.
32. DOOR & FRAME. RE: A600 & A601 DOOR TYPES & DOOR SCHEDULE SHEET.
33. WINDOW. RE: A610 WINDOW SCHEDULE SHEET.
34. THRESHOLD.
35. FINISH FLOOR. RE: A900 & A901 FINISH PLAN SHEET.
36. STEEL ANGLE. RE:STRUCTURAL

FSGROUP®
TEAM+BUILD
16575 Village Drive
Houston, Texas 77040
O 713-344-1752
www.fsdesignbuild.com

PROJECT NAME

ANJUMAN-E-BURHANI MASJID
800 N Heatherwilde Boulevard
Pflugerville, TX 78660

CONSULTANTS

PROFESSIONAL SEAL

REGISTERED ARCHITECT
FAKHRUDDIN A. BOHARI
22631
STATE OF TEXAS
4.17.2026

ISSUED FOR

ISSUED FOR PERMIT
4/17/2026

REVISIONS

No.	DESCRIPTION	DATE

SHEET TITLE
WALL SECTIONS

SCALE: As Indicated
DATE: 4/17/2026
PROJECT NUMBER: 2305
SHEET NUMBER: A313

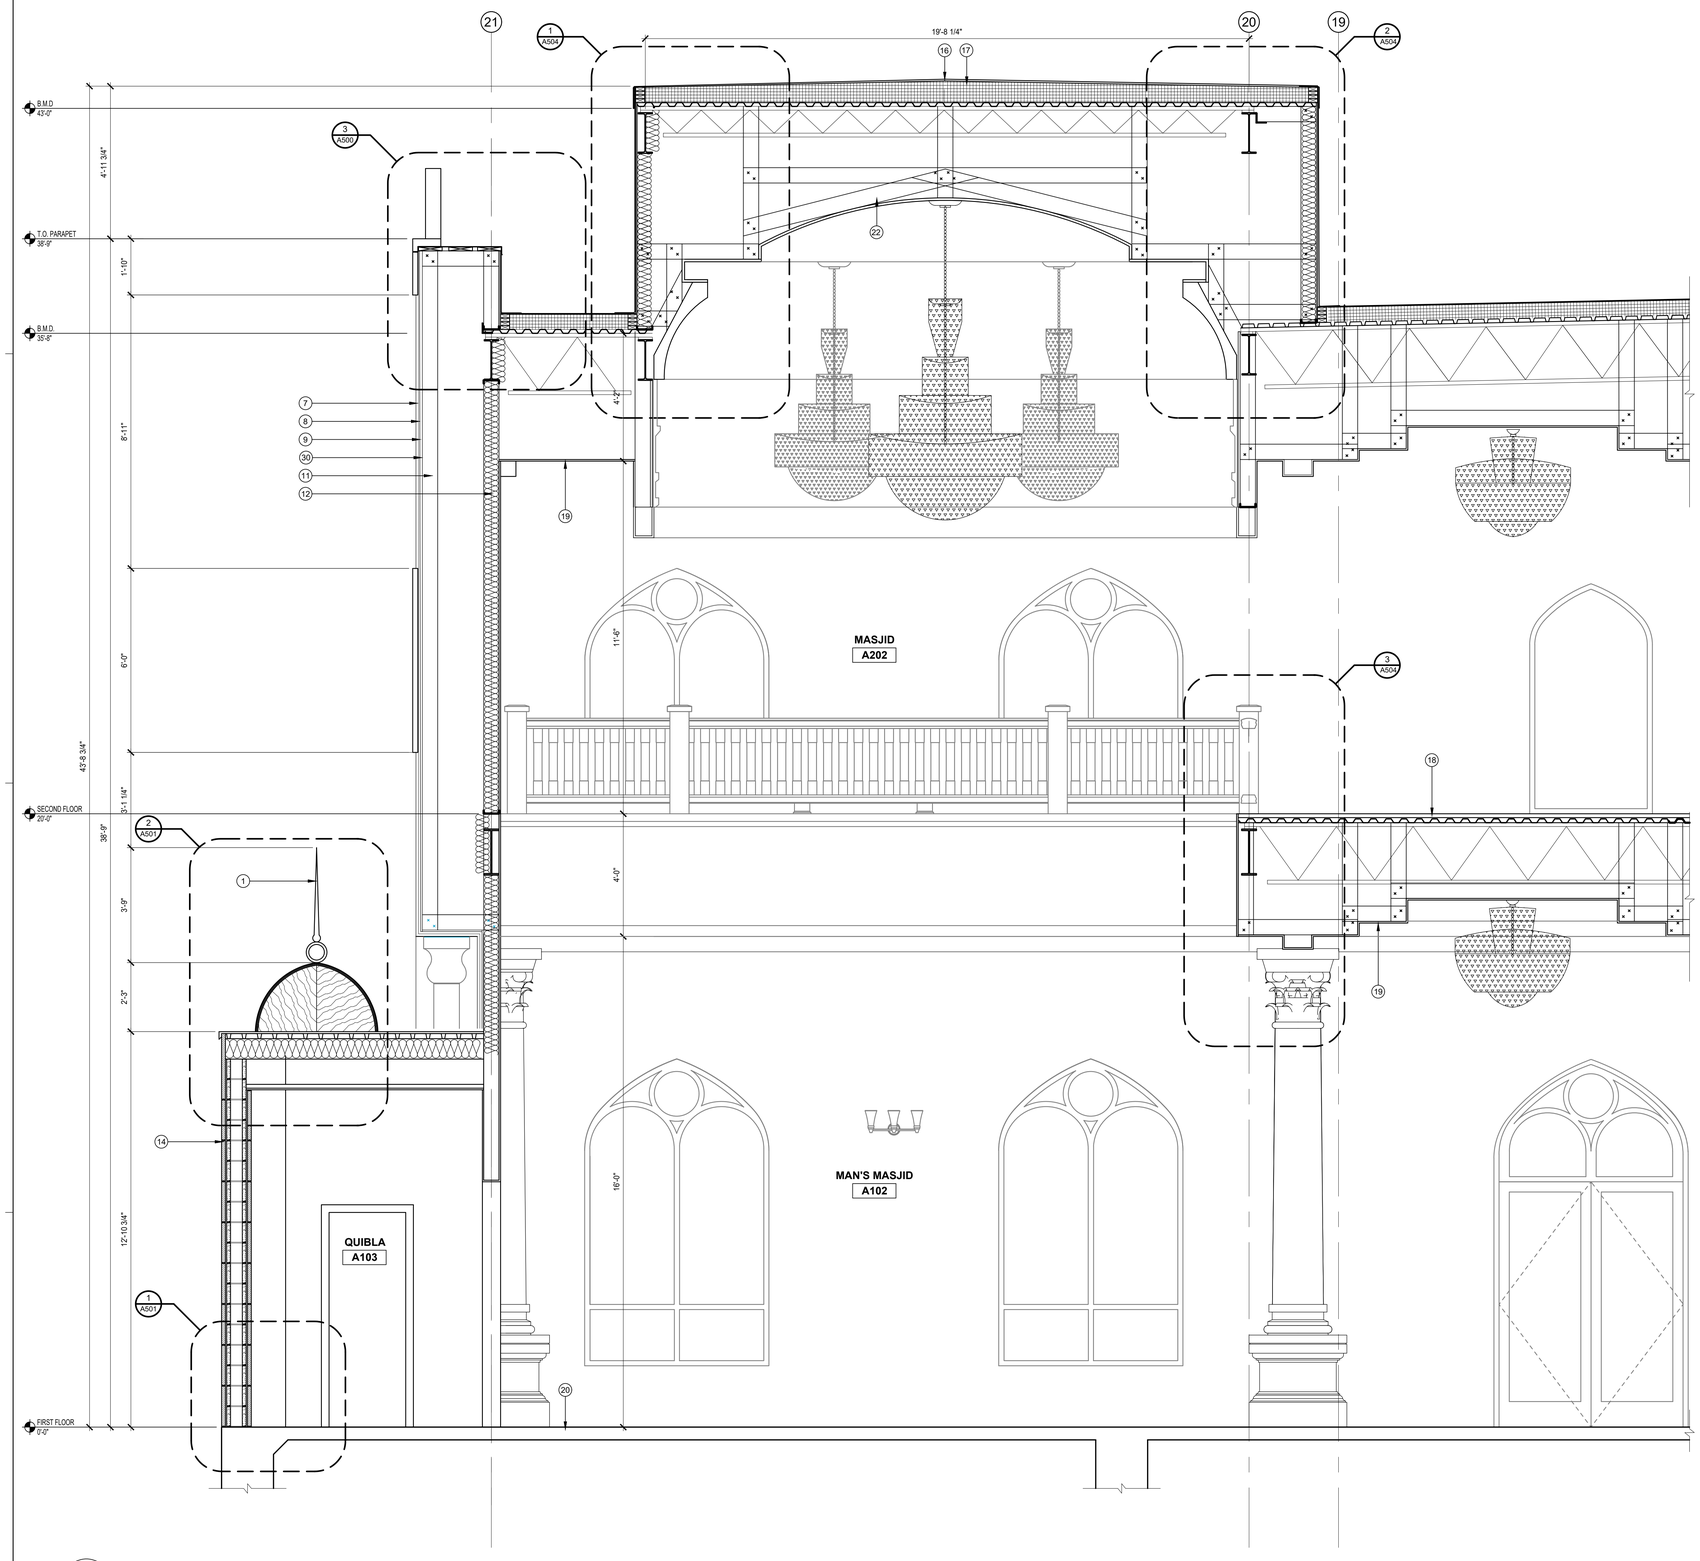

1 A314 WALL SECTION
SCALE : 1/2"=1'-0"

KEYNOTES SECTIONS

1. COPPER SPIRE ATTACHED TO A STEEL ROD STRUCTURALLY ANCHORED ON DOME WITH LIGHTNING PROTECTION.
2. CUSTOM FABRICATED EPS CORNICE FEATURE WITH STO SKIMCOAT FINISH STRUCTURALLY ANCHORED TO PARAPET CAP (2'-4" TALL x 2'-2" WIDTH & 4" THICK).
3. CUSTOM FABRICATED EPS CAP WITH STO SKIMCOAT FINISH IN 6 FEET SECTIONS (24" TALL) REFER TO PARAPET SECTION DETAIL.
4. STONE COLUMN. OWNER FURNISHED, CONTRACTOR INSTALLED.
5. STONE PILASTER. OWNER FURNISHED, CONTRACTOR INSTALLED.
6. PREFINISHED METAL PARAPET CAP.
7. 1" EIFS
8. 1/4" HARDI-PANEL.
9. FLUID-APPLIED AIR & WATER-RESISTIVE BARRIER.
10. 5/8" GYPSUM SHEATHING.
11. 6" METAL FRAMING.
12. R-19 FIBERGLASS BATT INSULATION.
13. 5/8" GYPSUM BOARD - GYPSUM ASSOCIATION LEVEL 5 FINISH.
14. STONE VENEER.
15. PREFINISHED TPO-CLAD GRAVEL STOP EDGE.
16. 90 MIL WHITE TPO ROOF MEMBRANE.
17. R-30 RIGID ROOF INSULATION ON METAL DECK.
18. CONCRETE ON METAL DECK.
19. SUSPENDED 5/8" GYPSUM BOARD CEILING.
20. CONCRETE FLOOR SLAB.
21. 3/4" PLYWOOD F.R.T. PLYWOOD SHEATHING.
22. CURVED LVL FINS
23. METAL DECK
24. STEEL BEAM RE:STRUCTURAL
25. STEEL COLUMN RE:STRUCTURAL
26. STEEL BRACING RE:STRUCTURAL
27. STEEL TRUSS RE:STRUCTURAL
28. BUILD-UP 2x4 PERIMETER BLOCKING FOR TPO EDGE
29. FLASHING
30. 5/8" F.R.T. PLYWOOD SHEATHING.
31. WINDOW WOOD TRIM.
32. DOOR & FRAME. RE: A600 & A601 DOOR TYPES & DOOR SCHEDULE SHEET.
33. WINDOW. RE: A610 WINDOW SCHEDULE SHEET.
34. THRESHOLD.
35. FINISH FLOOR. RE: A900 & A901 FINISH PLAN SHEET.
36. STEEL ANGLE. RE:STRUCTURAL

FSGROUP®
TEAM+BUILD
16575 Village Drive
Houston, Texas 77040
O 713-344-1752
www.fsdesignbuild.com

PROJECT NAME

ANJUMAN-E-BURHANI MASJID
800 N Heatherwilde Boulevard
Pflugerville, TX 78660

CONSULTANTS

PROFESSIONAL SEAL

REGISTERED ARCHITECT
TAHIR UDDIN A. SHAIKH
22631
STATE OF TEXAS
4.17.2026

ISSUED FOR

ISSUED FOR PERMIT
4/17/2026

REVISIONS

No.	DESCRIPTION	DATE

SHEET TITLE
HIGH ROOF SECTIONS AT MASJID

SCALE: As Indicated
DATE: 4/17/2026
PROJECT NUMBER: 2305
SHEET NUMBER: A314

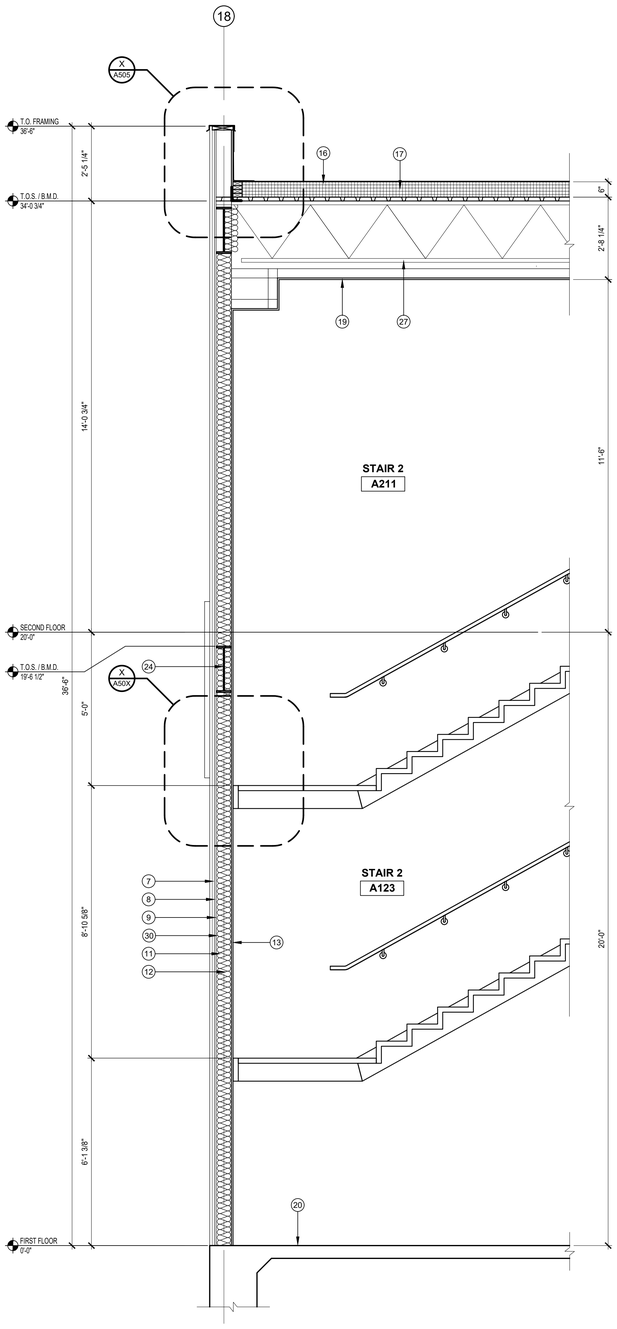

2 A315 WALL SECTION
SCALE : 1/2"=1'-0"

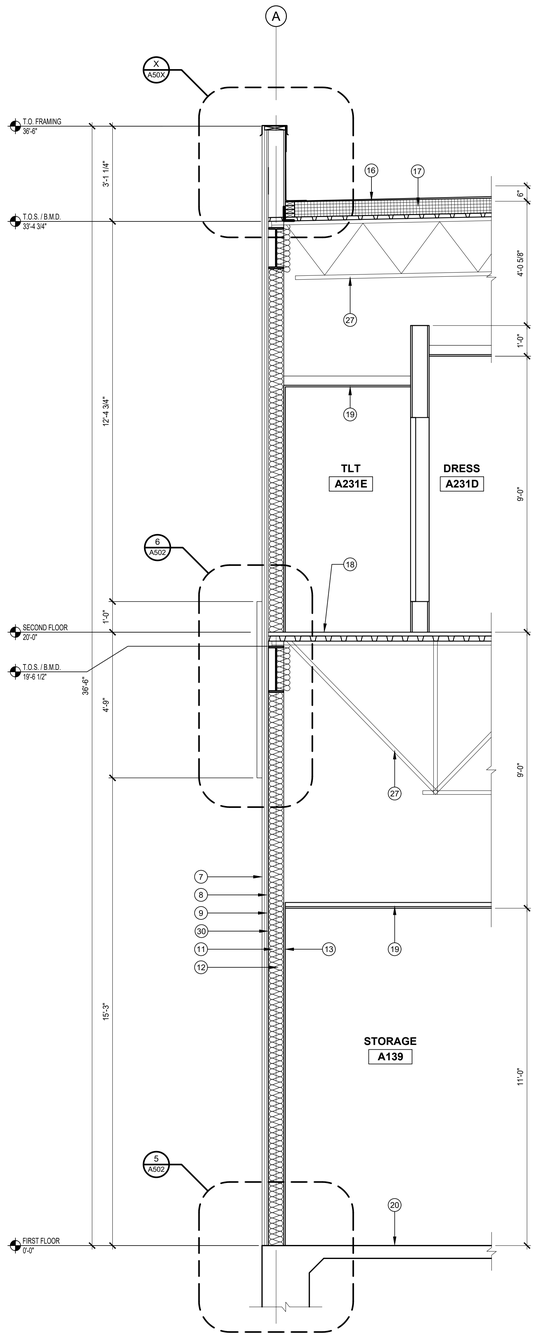

1 A315 WALL SECTION
SCALE : 1/2"=1'-0"

KEYNOTES SECTIONS

1. COPPER SPIRE ATTACHED TO A STEEL ROD STRUCTURALLY ANCHORED ON DOME WITH LIGHTNING PROTECTION.
2. CUSTOM FABRICATED EPS CORNICE FEATURE WITH STO SKIMCOAT FINISH STRUCTURALLY ANCHORED TO PARAPET CAP (2'-4" TALL x 2'-2" WIDTH & 4" THICK).
3. CUSTOM FABRICATED EPS CAP WITH STO SKIMCOAT FINISH IN 6 FEET SECTIONS (24" TALL) REFER TO PARAPET SECTION DETAIL.
4. STONE COLUMN. OWNER FURNISHED, CONTRACTOR INSTALLED.
5. STONE PILASTER. OWNER FURNISHED, CONTRACTOR INSTALLED.
6. PREFINISHED METAL PARAPET CAP.
7. 1" EIFS
8. 1/4" HARDI-PANEL.
9. FLUID-APPLIED AIR & WATER-RESISTIVE BARRIER.
10. 5/8" GYPSUM SHEATHING.
11. 6" METAL FRAMING.
12. R-19 FIBERGLASS BATT INSULATION.
13. 5/8" GYPSUM BOARD - GYPSUM ASSOCIATION LEVEL 5 FINISH.
14. STONE VENEER.
15. PREFINISHED TPO-CLAD GRAVEL STOP EDGE.
16. 90 MIL WHITE TPO ROOF MEMBRANE.
17. R-30 RIGID ROOF INSULATION ON METAL DECK.
18. CONCRETE ON METAL DECK.
19. SUSPENDED 5/8" GYPSUM BOARD CEILING.
20. CONCRETE FLOOR SLAB.
21. 3/4" PLYWOOD F.R.T. PLYWOOD SHEATHING.
22. CURVED LVL FINS
23. METAL DECK
24. STEEL BEAM RE:STRUCTURAL
25. STEEL COLUMN RE:STRUCTURAL
26. STEEL BRACING RE:STRUCTURAL
27. STEEL TRUSS RE:STRUCTURAL
28. BUILD-UP 2x4 PERIMETER BLOCKING FOR TPO EDGE
29. FLASHING
30. 5/8" F.R.T. PLYWOOD SHEATHING.
31. WINDOW WOOD TRIM.
32. DOOR & FRAME. RE: A600 & A601 DOOR TYPES & DOOR SCHEDULE SHEET.
33. WINDOW. RE: A610 WINDOW SCHEDULE SHEET.
34. THRESHOLD.
35. FINISH FLOOR. RE: A900 & A901 FINISH PLAN SHEET.
36. STEEL ANGLE. RE:STRUCTURAL

FSGROUP®
TEAM+BUILD
16575 Village Drive
Houston, Texas 77040
O 713-344-1752
www.fsdesignbuild.com

PROJECT NAME

ANJUMAN-E-BURHANI MASJID
800 N Heatherwilde Boulevard
Pflugerville, TX 78660

CONSULTANTS

PROFESSIONAL SEAL

REGISTERED ARCHITECT
FAKHRUDDIN N. BOHRI
23631
STATE OF TEXAS
4.17.2026

ISSUED FOR

ISSUED FOR PERMIT
4/17/2026

REVISIONS

No.	DESCRIPTION	DATE

SHEET TITLE
WALL SECTIONS

SCALE: As Indicated
DATE: 4/17/2026
PROJECT NUMBER: 2305

SHEET NUMBER
A315

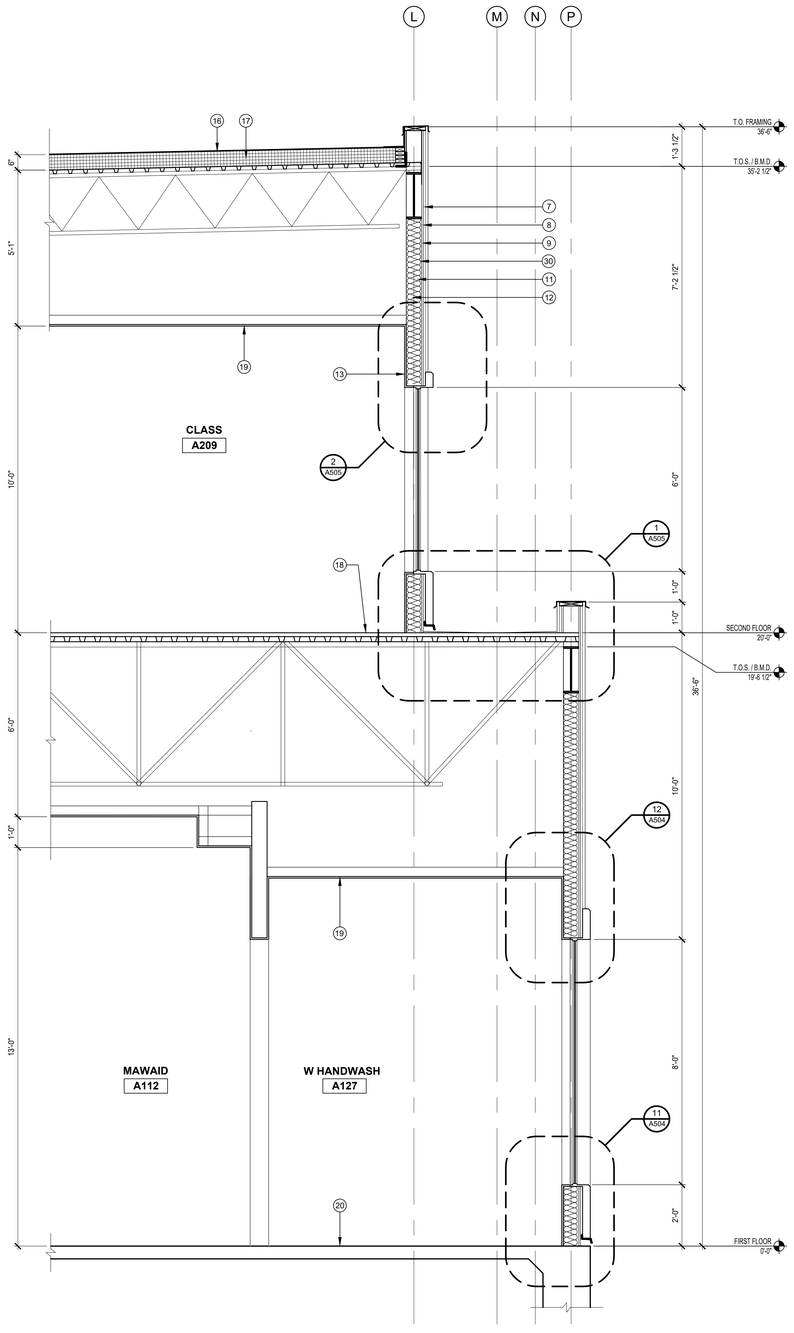

2 / A316 WALL SECTION
SCALE : 1/2"=1'-0"

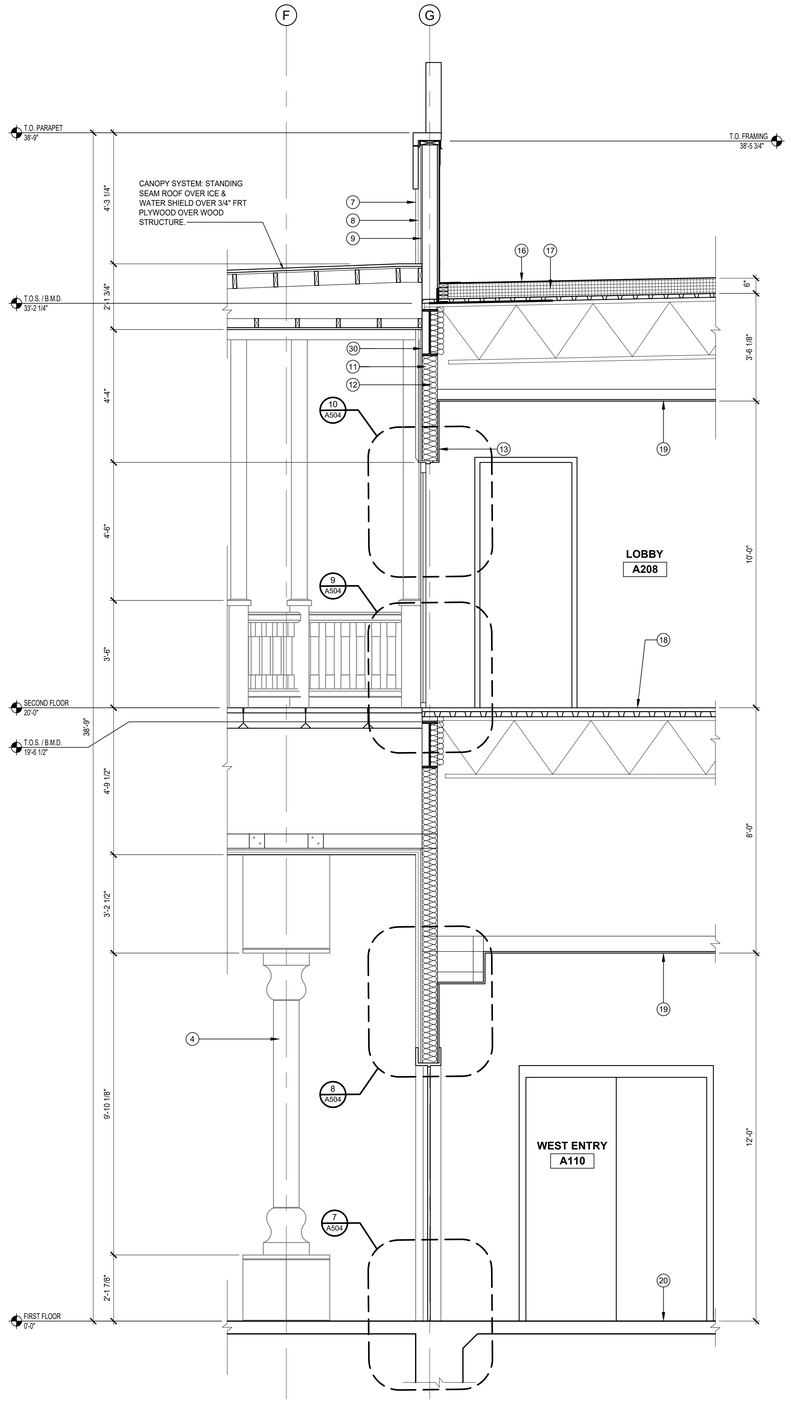

1 / A316 WALL SECTION
SCALE : 1/2"=1'-0"

KEYNOTES SECTIONS

1. COPPER SPIRE ATTACHED TO A STEEL ROD STRUCTURALLY ANCHORED ON DOME WITH LIGHTNING PROTECTION.
2. CUSTOM FABRICATED EPS CORNICE FEATURE WITH STO SKIMCOAT FINISH STRUCTURALLY ANCHORED TO PARAPET CAP (2'-4" TALL x 2'-2" WIDTH & 4" THICK).
3. CUSTOM FABRICATED EPS CAP WITH STO SKIMCOAT FINISH IN 6 FEET SECTIONS (24" TALL) REFER TO PARAPET SECTION DETAIL.
4. STONE COLUMN. OWNER FURNISHED, CONTRACTOR INSTALLED.
5. STONE PILASTER. OWNER FURNISHED, CONTRACTOR INSTALLED.
6. PREFINISHED METAL PARAPET CAP.
7. 1" EIFS
8. 1/4" HARDI-PANEL.
9. FLUID-APPLIED AIR & WATER-RESISTIVE BARRIER.
10. 5/8" GYPSUM SHEATHING.
11. 6" METAL FRAMING.
12. R-19 FIBERGLASS BATT INSULATION.
13. 5/8" GYPSUM BOARD - GYPSUM ASSOCIATION LEVEL 5 FINISH.
14. STONE VENEER.
15. PREFINISHED TPO-CLAD GRAVEL STOP EDGE.
16. 90 MIL WHITE TPO ROOF MEMBRANE.
17. R-30 RIGID ROOF INSULATION ON METAL DECK.
18. CONCRETE ON METAL DECK.
19. SUSPENDED 5/8" GYPSUM BOARD CEILING.
20. CONCRETE FLOOR SLAB.
21. 3/4" PLYWOOD F.R.T. PLYWOOD SHEATHING.
22. CURVED LVL FINS
23. METAL DECK
24. STEEL BEAM RE:STRUCTURAL
25. STEEL COLUMN RE:STRUCTURAL
26. STEEL BRACING RE:STRUCTURAL
27. STEEL TRUSS RE:STRUCTURAL
28. BUILD-UP 2x4 PERIMETER BLOCKING FOR TPO EDGE
29. FLASHING
30. 5/8" F.R.T. PLYWOOD SHEATHING.
31. WINDOW WOOD TRIM.
32. DOOR & FRAME. RE: A600 & A601 DOOR TYPES & DOOR SCHEDULE SHEET.
33. WINDOW. RE: A610 WINDOW SCHEDULE SHEET.
34. THRESHOLD.
35. FINISH FLOOR. RE: A900 & A901 FINISH PLAN SHEET.
36. STEEL ANGLE. RE:STRUCTURAL

FSGROUP®
TEAM+BUILD
16575 Village Drive
Houston, Texas 77040
O 713-344-1752
www.fsdesignbuild.com

PROJECT NAME

ANJUMAN-E-BURHANI MASJID
800 N Heatherwilde Boulevard
Pflugerville, TX 78660

CONSULTANTS

PROFESSIONAL SEAL

REGISTERED ARCHITECT
FAKHRUDDIN A. NAJM
NO. 32631
STATE OF TEXAS
4.17.2026

ISSUED FOR

ISSUED FOR PERMIT
4/17/2026

REVISIONS

No.	DESCRIPTION	DATE

SHEET TITLE
WALL SECTIONS

SCALE: As Indicated
DATE: 4/17/2026
PROJECT NUMBER: 2305

SHEET NUMBER
A316

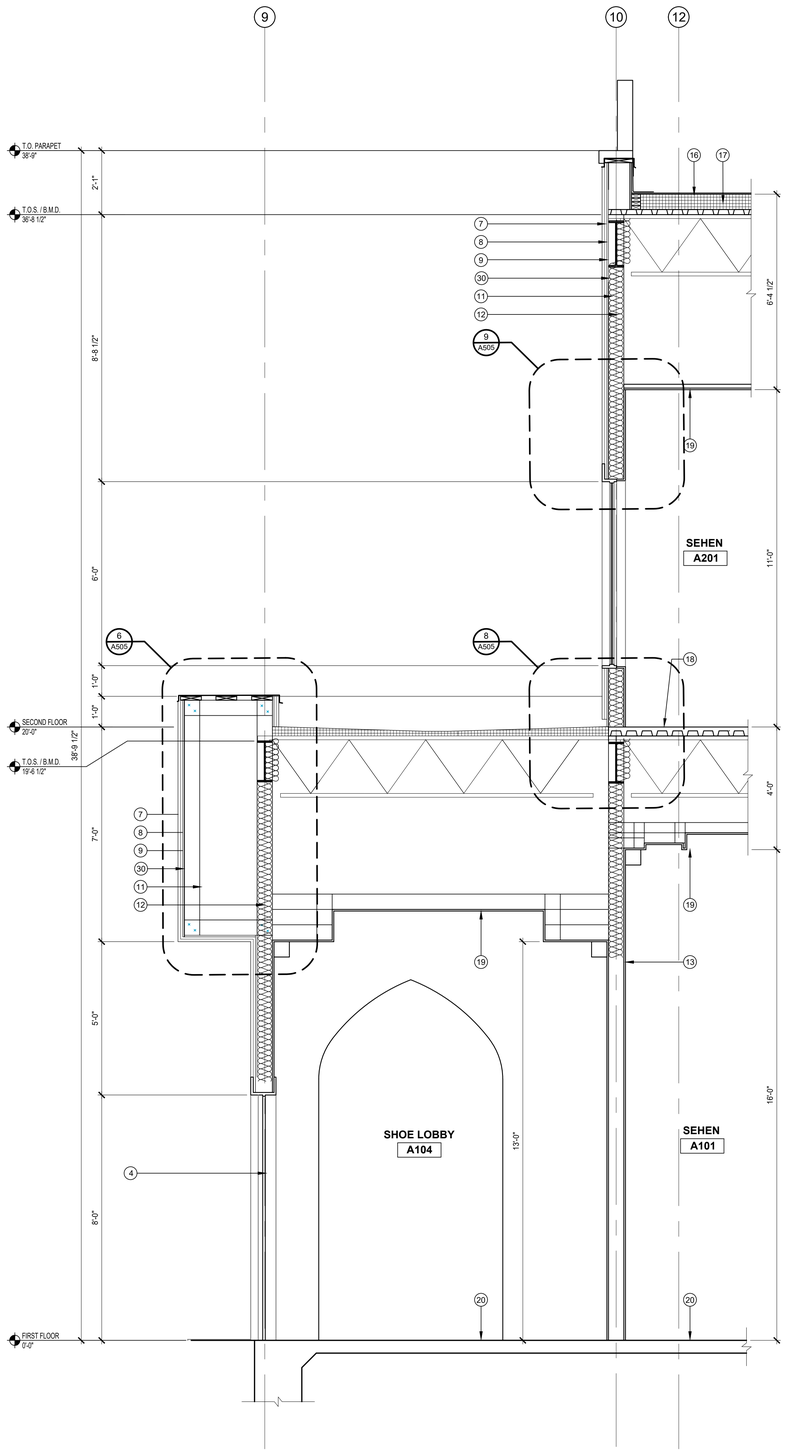

2 A317 WALL SECTION
SCALE : 1/2"=1'-0"

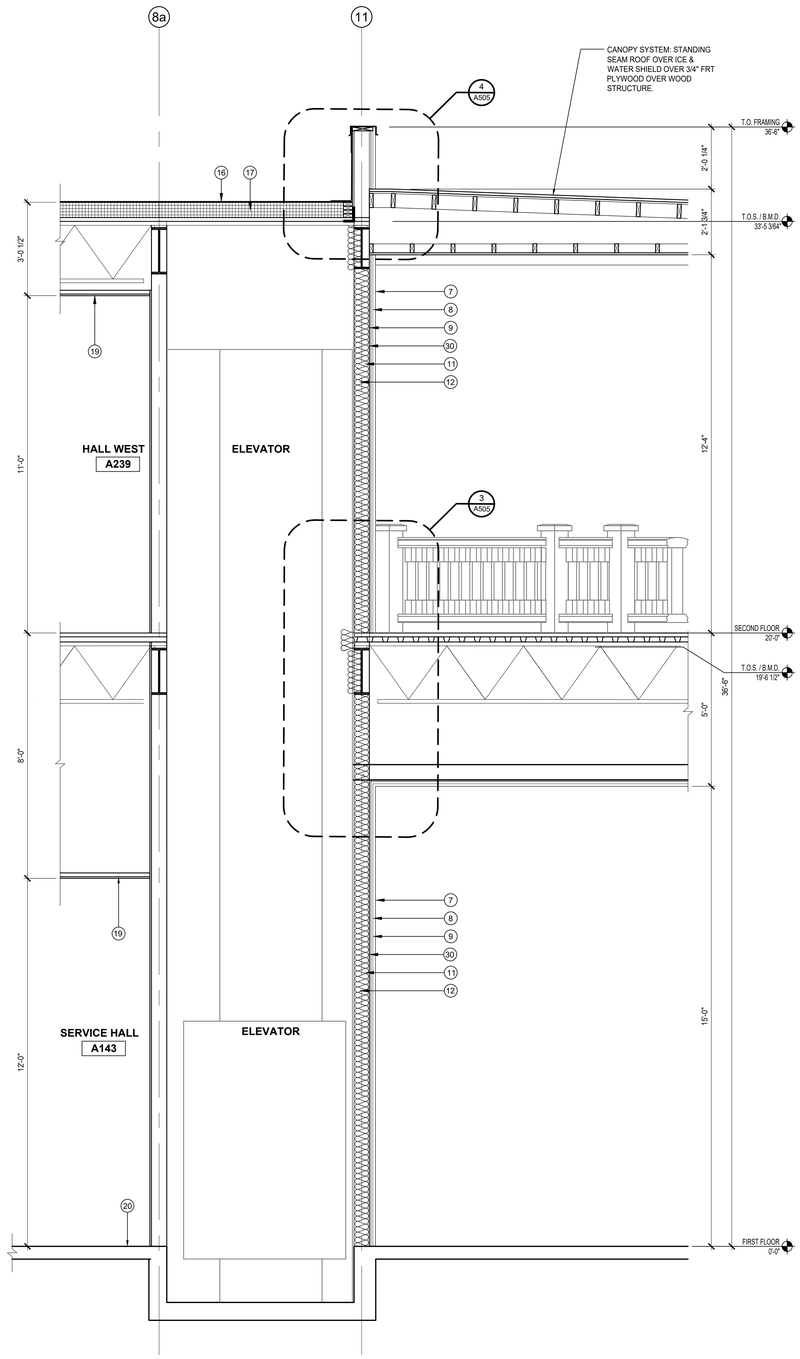

1 A317 WALL SECTION
SCALE : 1/2"=1'-0"

KEYNOTES SECTIONS

1 COPPER SPIRE ATTACHED TO A STEEL ROD STRUCTURALLY ANCHORED ON DOME WITH LIGHTNING PROTECTION.

2 CUSTOM FABRICATED EPS CORNICE FEATURE WITH STO SKIMCOAT FINISH STRUCTURALLY ANCHORED TO PARAPET CAP (2'-4" TALL x 2'-2" WIDTH & 4" THICK).

3 CUSTOM FABRICATED EPS CAP WITH STO SKIMCOAT FINISH IN 6 FEET SECTIONS (24" TALL) REFER TO PARAPET SECTION DETAIL.

4 STONE COLUMN. OWNER FURNISHED, CONTRACTOR INSTALLED.

5 STONE PILASTER. OWNER FURNISHED, CONTRACTOR INSTALLED.

6 PREFINISHED METAL PARAPET CAP.

7 1" EIFS

8. 1/4" HARDI-PANEL.

9. FLUID-APPLIED AIR & WATER-RESISTIVE BARRIER.

10. 5/8" GYPSUM SHEATHING.

11. 6" METAL FRAMING.

12. R-19 FIBERGLASS BATT INSULATION.

13. 5/8" GYPSUM BOARD - GYPSUM ASSOCIATION LEVEL 5 FINISH.

14. STONE VENEER.

15. PREFINISHED TPO-CLAD GRAVEL STOP EDGE.

16. 90 MIL WHITE TPO ROOF MEMBRANE.

17. R-30 RIGID ROOF INSULATION ON METAL DECK.

18. CONCRETE ON METAL DECK.

19. SUSPENDED 5/8" GYPSUM BOARD CEILING.

20. CONCRETE FLOOR SLAB.

21. 3/4" PLYWOOD F.R.T. PLYWOOD SHEATHING.

22. CURVED LVL FINS

23. METAL DECK

24. STEEL BEAM RE:STRUCTURAL

25. STEEL COLUMN RE:STRUCTURAL

26. STEEL BRACING RE:STRUCTURAL

27. STEEL TRUSS RE:STRUCTURAL

28. BUILD-UP 2x4 PERIMETER BLOCKING FOR TPO EDGE

29. FLASHING

30. 5/8" F.R.T. PLYWOOD SHEATHING.

31. WINDOW WOOD TRIM.

32. DOOR & FRAME. RE: A600 & A601 DOOR TYPES & DOOR SCHEDULE SHEET.

33. WINDOW. RE: A610 WINDOW SCHEDULE SHEET.

34. THRESHOLD.

35. FINISH FLOOR. RE: A900 & A901 FINISH PLAN SHEET.

36. STEEL ANGLE. RE:STRUCTURAL

FSGROUP®
TEAM+BUILD
16575 Village Drive
Houston, Texas 77040
O 713-344-1752
www.fsdesignbuild.com

PROJECT NAME

ANJUMAN-E-BURHANI MASJID
800 N Heatherwilde Boulevard
Pflugerville, TX 78660

CONSULTANTS

PROFESSIONAL SEAL

REGISTERED ARCHITECT
SAIFUDDIN F. SAIYED
22631
STATE OF TEXAS
4.17.2026

ISSUED FOR

ISSUED FOR PERMIT
4/17/2026

REVISIONS

No.	DESCRIPTION	DATE

SHEET TITLE
WALL SECTIONS

SCALE: As Indicated
DATE: 4/17/2026
PROJECT NUMBER: 2305
SHEET NUMBER: A317

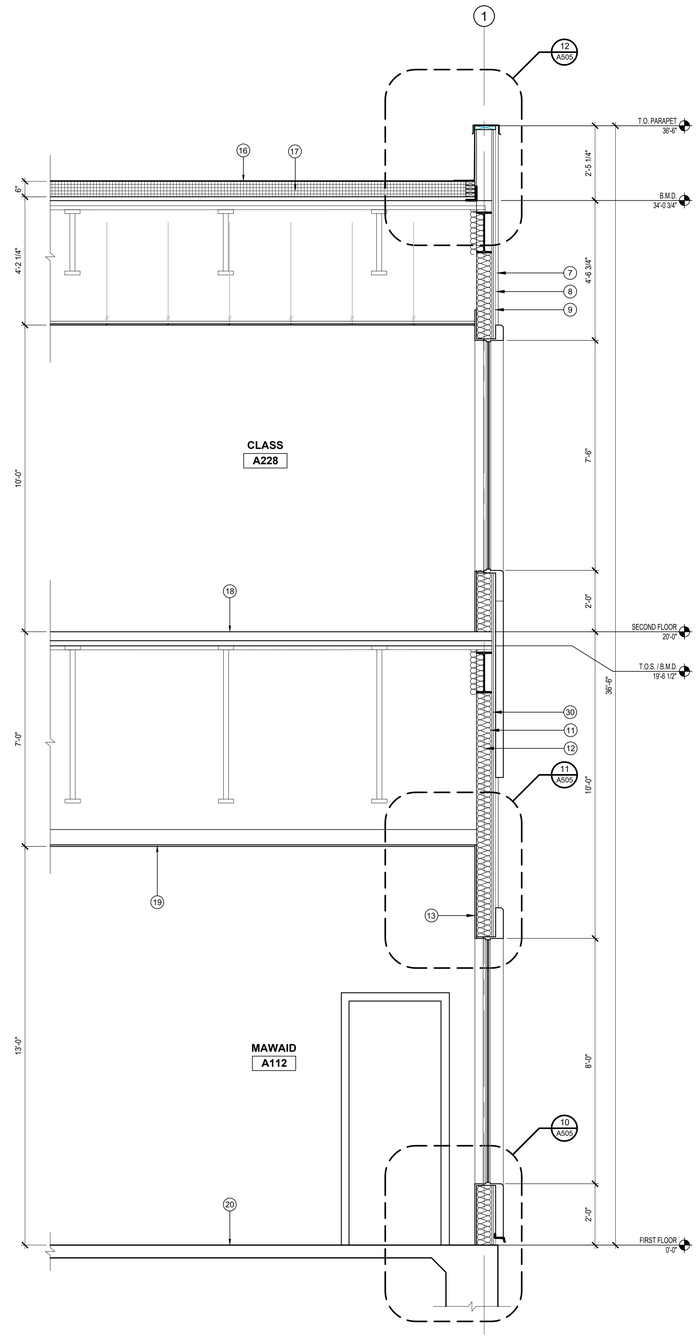

1 A318 WALL SECTION
SCALE : 1/2"=1'-0"

KEYNOTES SECTIONS

1 COPPER SPIRE ATTACHED TO A STEEL ROD STRUCTURALLY ANCHORED ON DOME WITH LIGHTNING PROTECTION.
2 CUSTOM FABRICATED EPS CORNICE FEATURE WITH STO SKIMCOAT FINISH STRUCTURALLY ANCHORED TO PARAPET CAP (2'-4" TALL x 2'-2" WIDTH & 4" THICK).
3 CUSTOM FABRICATED EPS CAP WITH STO SKIMCOAT FINISH IN 6 FEET SECTIONS (24" TALL) REFER TO PARAPET SECTION DETAIL.
4 STONE COLUMN. OWNER FURNISHED, CONTRACTOR INSTALLED.
5 STONE PILASTER. OWNER FURNISHED, CONTRACTOR INSTALLED.
6 PREFINISHED METAL PARAPET CAP.
7 1" EIFS
8. 1/4" HARDI-PANEL.
9. FLUID-APPLIED AIR & WATER-RESISTIVE BARRIER.
10. 5/8" GYPSUM SHEATHING.
11. 6" METAL FRAMING.
12. R-19 FIBERGLASS BATT INSULATION.
13. 5/8" GYPSUM BOARD - GYPSUM ASSOCIATION LEVEL 5 FINISH.
14. STONE VENEER.
15. PREFINISHED TPO-CLAD GRAVEL STOP EDGE.
16. 90 MIL WHITE TPO ROOF MEMBRANE.
17. R-30 RIGID ROOF INSULATION ON METAL DECK.
18. CONCRETE ON METAL DECK.
19. SUSPENDED 5/8" GYPSUM BOARD CEILING.
20. CONCRETE FLOOR SLAB.
21. 3/4" PLYWOOD F.R.T. PLYWOOD SHEATHING.
22. CURVED LVL FINS
23. METAL DECK
24. STEEL BEAM RE:STRUCTURAL
25. STEEL COLUMN RE:STRUCTURAL
26. STEEL BRACING RE:STRUCTURAL
27. STEEL TRUSS RE:STRUCTURAL
28. BUILD-UP 2x4 PERIMETER BLOCKING FOR TPO EDGE
29. FLASHING
30. 5/8" F.R.T. PLYWOOD SHEATHING.
31. WINDOW WOOD TRIM.
32. DOOR & FRAME. RE: A600 & A601 DOOR TYPES & DOOR SCHEDULE SHEET.
33. WINDOW. RE: A610 WINDOW SCHEDULE SHEET.
34. THRESHOLD.
35. FINISH FLOOR. RE: A900 & A901 FINISH PLAN SHEET.
36. STEEL ANGLE. RE:STRUCTURAL

FSGROUP®
TEAM+BUILD
16575 Village Drive
Houston, Texas 77040
O 713-344-1752
www.fsdesignbuild.com

PROJECT NAME

ANJUMAN-E-BURHANI MASJID
800 N Heatherwilde Boulevard
Pflugerville, TX 78660

CONSULTANTS

PROFESSIONAL SEAL

REGISTERED ARCHITECT FAKHRUDDIN A. 22631 STATE OF TEXAS
4.17.2026

ISSUED FOR

ISSUED FOR PERMIT
4/17/2026

REVISIONS

No.	DESCRIPTION	DATE

SHEET TITLE
WALL SECTIONS

SCALE: As Indicated
DATE: 4/17/2026
PROJECT NUMBER: 2305
SHEET NUMBER: A318

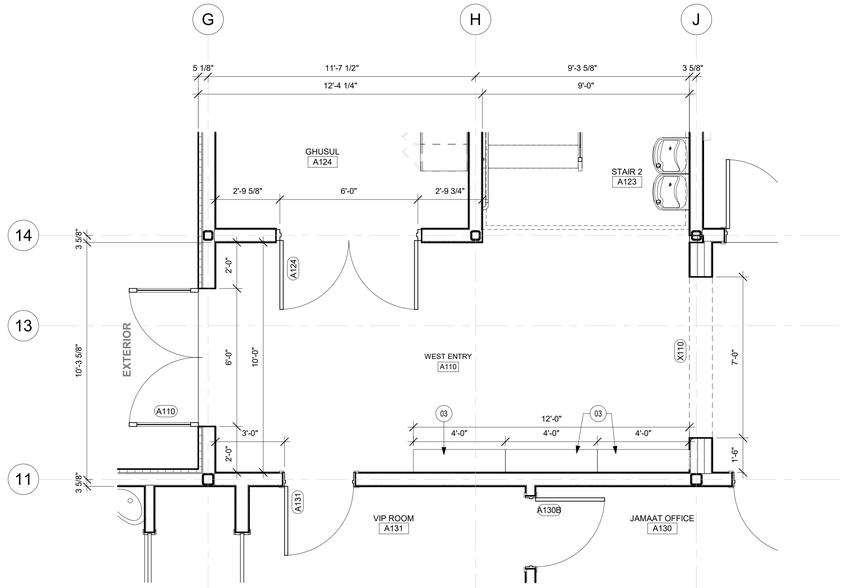

3 A400 ENLG PLAN: WEST ENTRANCE A110

SCALE : 3/8" = 1'-0"

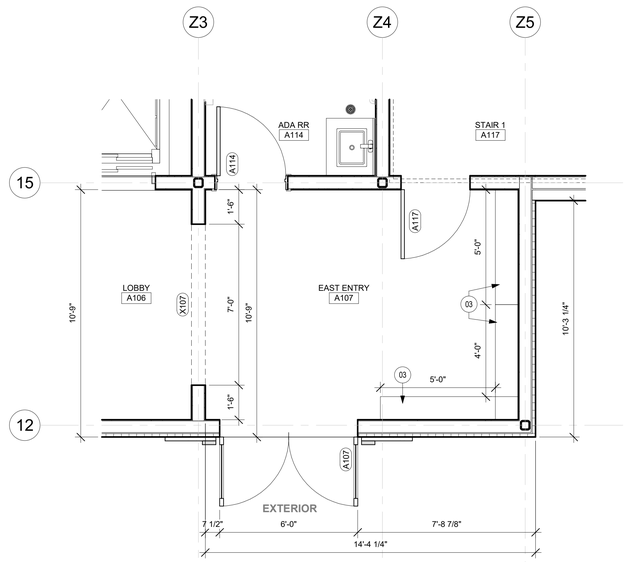

2 A400 ENLG PLAN: EAST ENTRANCE A107

SCALE : 3/8" = 1'-0"

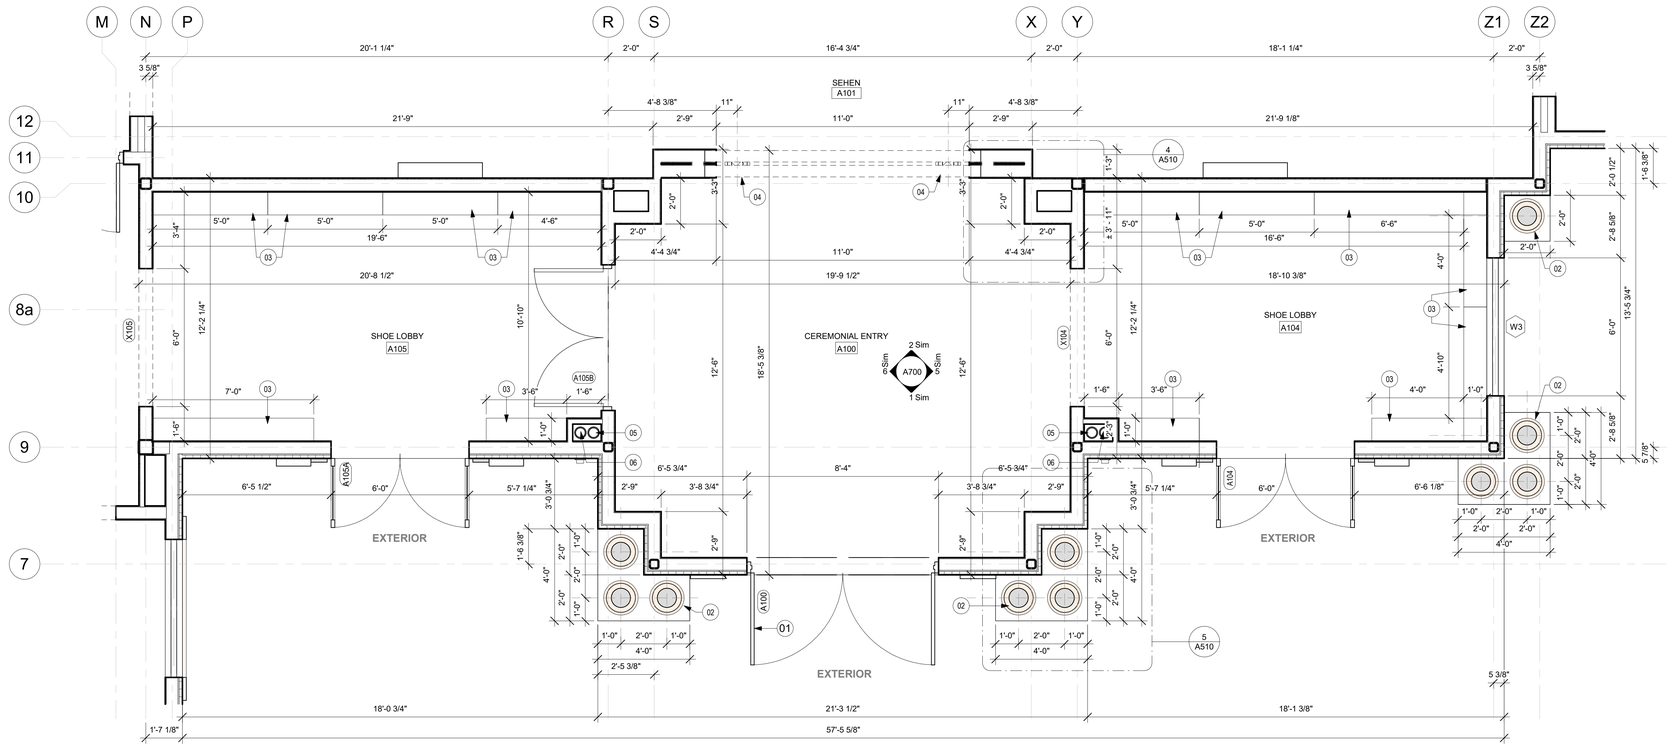

1 A400 ENLG PLAN: CEREMONIAL ENTRANCE A100

SCALE : 3/8" = 1'-0"

GENERAL NOTES: CEREMONIAL ENTRANCE

A. THE GENERAL CONTRACTOR SHALL CONFIRM ALL DIMENSIONAL, ARCHITECTRUAL AND M.E.P. REQUIREMENTS AS CONFIGURED IN THESE DOCUMENTS.

B. THE GENERAL CONTRACTOR IS RESPONSIBLE FOR BRACING AND BLOCKING OF WALLS RECEIVING MILLWORK, SHELVING, EQUIPMENT, ETC. ALL WOOD BLOCKING IS TO BE FIRE-RETARDANT TREATED.

C. ALL INTERIOR DIMENSIONS ARE MEASURED FROM FINISH FACE TO FINISH FACE UNLESS NOTED OTHERWISE.

KEY NOTES: CEREMONIAL ENTRANCE 01

01 GRAND IRON DOOR AT CEREMONIAL ENTRANCE, REFER TO DOOR SCHEDULE A600.

02 EXTERIOR STONE "TULIP" COLUMN ON STONE PLATFROM, PLACED AT MAIN ENTRANCES.

03 SHOE RACK, REFER TO A820 FOR MILLWORK DETAILS AND ELEVATIONS.

04 INTERIOR STONE COLUMN, FRAMES THE ENTRANCE LEADING TO THE SEHEN A101.

05 DOWNSPOUT THAT CONNECTS TO STORM LINE, REFER TO CIVIL DRAWINGS FOR MORE INFORMATION.

06 OVERFLOW DRAIN WHICH EXITS TO A DOWNSPOUT NOZZLE, REFER TO EXTERIOR ELEVATION A211.

FSGROUP® ARCHITECTS
16575 Village Drive
Houston, Texas 77040
713 344 1752 Office
www.fsdesignbuild.com

PROJECT NAME

ANJUMAN-E-BURHANI MASJID
800 N Heatherwilde Boulevard, Pflugerville, TX 78660

CONSULTANTS

PROFESSIONAL SEAL

REGISTERED ARCHITECT SAIFUDDIN V. SHAIK 22631 STATE OF TEXAS
4.17.2026

ISSUED FOR

ISSUED FOR PERMIT
4/17/2026

REVISIONS

No.	DESCRIPTION	DATE

SHEET TITLE

ENLARGED PLANS ENTRANCES

SCALE: AS NOTED

DATE: 4/17/2026

PROJECT NUMBER: 2305

SHEET NUMBER

A400

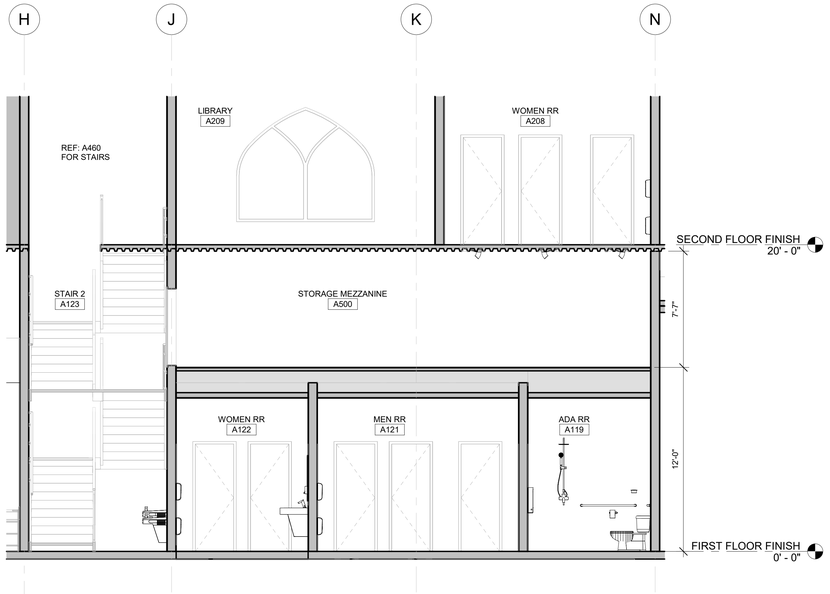

2 / A401 BLDG SECTION: E-W thru MEZZANINE STORAGE A500

SCALE : 1/4" = 1'-0"

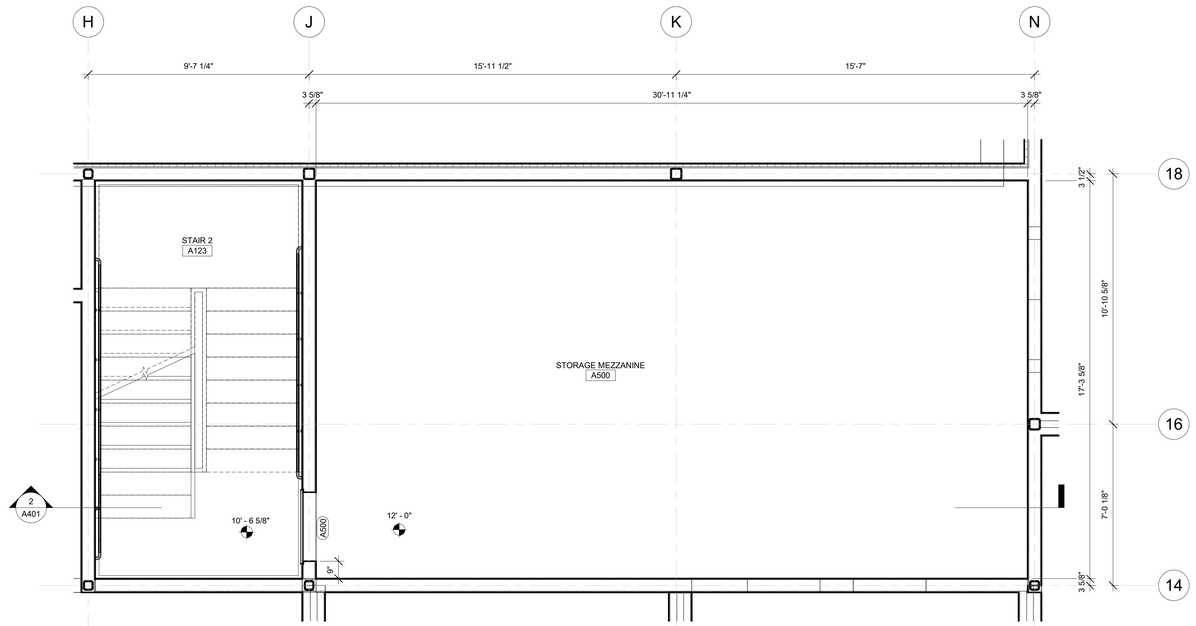

1 / A401 ENLG PLAN: STORAGE A500 MEZZANINE

SCALE : 3/8" = 1'-0"

FSGROUP®
ARCHITECTS
16575 Village Drive
Houston, Texas 77040
713 344 1752 Office
www.fsdesignbuild.com

PROJECT NAME

ANJUMAN-E-BURHANI MASJID
800 N Heatherwilde Boulevard,
Pflugerville, TX 78660

CONSULTANTS

PROFESSIONAL SEAL

REGISTERED ARCHITECT
SHAMSUDDIN A. SHAIKH
22631
STATE OF TEXAS
4.17.2026

ISSUED FOR

ISSUED FOR PERMIT
4/17/2026

REVISIONS

No.	DESCRIPTION	DATE

SHEET TITLE

ENLARGED PLAN
MEZZANINE
STORAGE

SCALE AS NOTED

DATE 4/17/2026

PROJECT NUMBER 2305

SHEET NUMBER

A401

GENERAL NOTES: BREAK ROOM

A. FINISH SCHEDULE & LEGEND REFER TO A910.

B. WALL PARTITION TYPES REFER TO A950.

C. RESTROOMS AT OFFICE BUILDING, PERIMETER WALLS (GYP & METAL STUD) TO GO TO UNDERSIDE OF DECK AND PROVIDE ACOUSTICAL BATT INSULATION.

D. COORDINATE INSTALLATION OF REQUIRED BLOCKING AND STABALIZING FOR FIXTURES.

E. FURNISH & INSTALL KITCHEN APPLIANCES AT BREAK ROOMS AS NOTED.

KEY NOTES: BREAK ROOM

01

01 BASE CABINET, PLASTIC LAMINATE FINISH, REFER TO FINISH LEGEND.

02 UPPER CABINET, PLASTIC LAMINATE FINISH, REFER TO FINISH LEGEND

03 REFRIGERATOR (10 cubic feet - small due to limited space)

04 SINK

05 MICROWAVE.

06 DISHWASHER - SINGLE DRAWER TYPE

07 POCKET DOOR, REFER TO DOOR SCHEDULE

08 COUNTERTOP, SOLID SURFACE MATERIAL, REFER TO FINISH LEGEND.

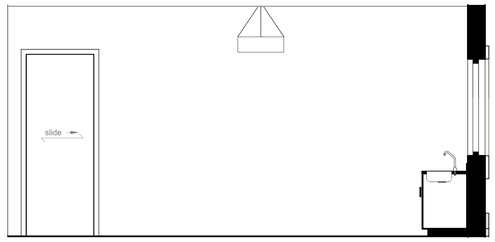

4 A402 ELEV: BREAKROOM A232 SOUTH
SCALE : 3/8" = 1'-0"

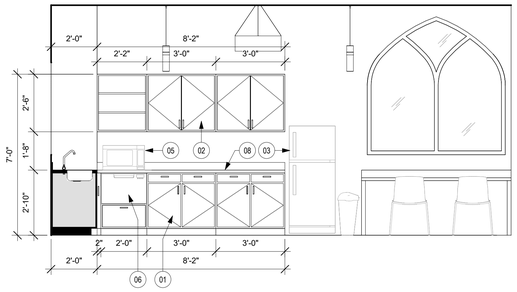

2 A402 ELEV: BREAK ROOM A232 - NORTH
SCALE : 3/8" = 1'-0"

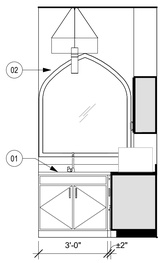

3 A402 ELEV: BREAK ROOM A232 WEST
SCALE : 3/8" = 1'-0"

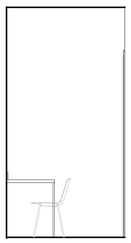

5 A402 ELEV: BREAK ROOM A232 - EAST
SCALE : 3/8" = 1'-0"

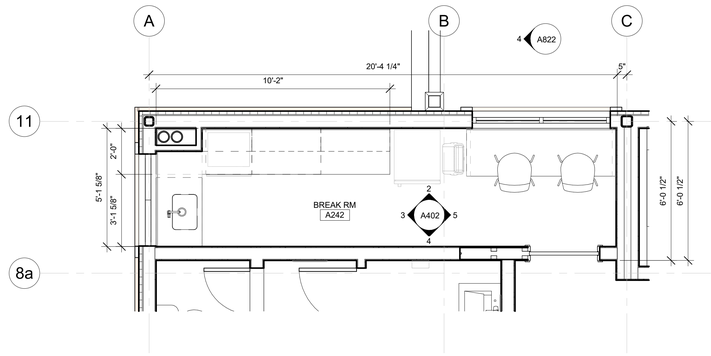

1 A402 ENLG PLAN: BREAK ROOM A232
SCALE : 3/8" = 1'-0"

FSGROUP®
ARCHITECTS
16575 Village Drive
Houston, Texas 77040
713 344 1752 Office
www.fsdesignbuild.com

PROJECT NAME

ANJUMAN-E-BURHANI MASJID
800 N Heatherwilde Boulevard, Pflugerville, TX 78660

CONSULTANTS

PROFESSIONAL SEAL

REGISTERED ARCHITECT
SAIFUDDIN V. SAIFEE
22631
STATE OF TEXAS
4.17.2026

ISSUED FOR

ISSUED FOR PERMIT
4/17/2026

REVISIONS

No.	DESCRIPTION	DATE

SHEET TITLE
ENLARGED PLAN
BREAKROOM

SCALE AS NOTED

DATE

PROJECT NUMBER 2305

SHEET NUMBER
A402

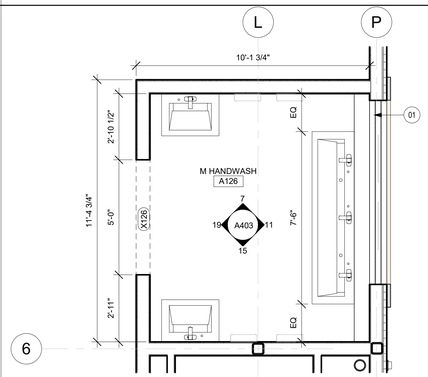

6

8 A403 ENLG PLAN: HAND WASH MEN A126
SCALE : 3/8" = 1'-0"

KEY NOTES: HAND WASH ROOM 01

01 EXTERIOR WINDOW.

02 FINISH PAINT PT-02, RE: FINISH LEGEND.

03 FINISH TILE WAINSCOT T-03F2 & TILE TRIM BULLNOSE T-03N, RE: FINISH LEGEND.

04 SINK 3-STATION, QUARTZ MATERIAL, WALL MOUNTED. BASIS OF DESIGN BY SLOAN DESIGNER SERIES DSG-83000; QUARTZ COLOR TO BE DETERMINED BY ARCHITECT.

05 SINK 1-STATION, QUARTZ MATERIAL, WALL MOUNTED. BASIS OF DESIGN BY SLOAN DESIGNER SERIES DSG-81000; QUARTZ COLOR TO BE DETERMINED BY ARCHITECT.

06 HALF HEIGHT WALL FURROUT AT WINDOW WALL; TOP OF WALL TO ALIGN WITH EXTERIOR WINDOW FRAME.

07 HAND DRYER WITH STAINLESS STEEL COVER, SURFACE MOUNTED. BASIS OF DESIGN BOBRICK MODEL #B-7128.

08 FAUCET, INFRARED SENSOR, BATTERY POWERED & DECK MOUNTED. BASIS OF DESIGN BY SLOAN BASYS SENSOR FAUCET EFX-250-4-BAT-BDT-CP-0.35GPM-MLM-FCT.

09 AT CASED OPENING, PROVIDE WOOD TRIM ALONG THE OUTER PERIMETER, HEAD & JAMB. WOOD TRIM TO BE STAINED SN-01 & SEALED TO PROTECT THE OPENING, RE: FINISH LEGEND.

10 APPLIANCE, WASHER & DRYER; OWNER PROVIDED CONTRACTOR INSTALLED.

11 MOP SINK.

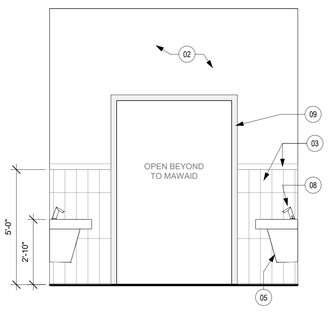

19 A403 ELEV: MEN HAND WASH A126 - WEST
SCALE : 3/8" = 1'-0"

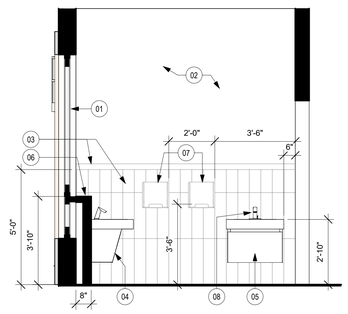

15 A403 ELEV: MEN HAND WASH A126 - SOUTH
SCALE : 3/8" = 1'-0"

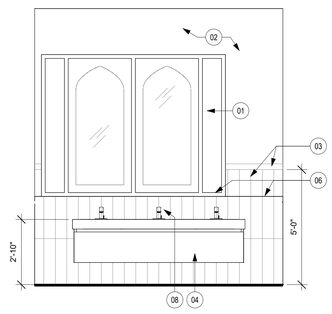

11 A403 ELEV: MEN HAND WASH A126 - EAST
SCALE : 3/8" = 1'-0"

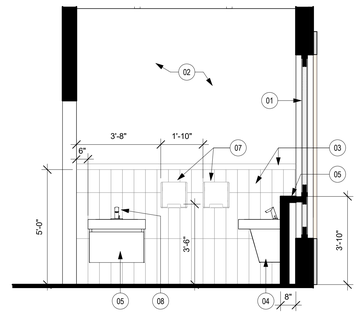

7 A403 ELEV: MEN HAND WASH A126 - NORTH
SCALE : 3/8" = 1'-0"

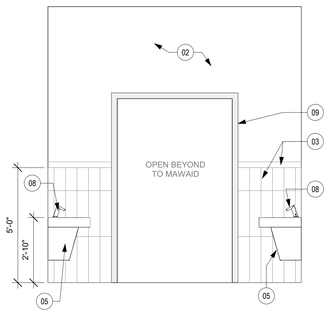

18 A403 ELEV: WOMEN HAND WASH A127 - WEST
SCALE : 3/8" = 1'-0"

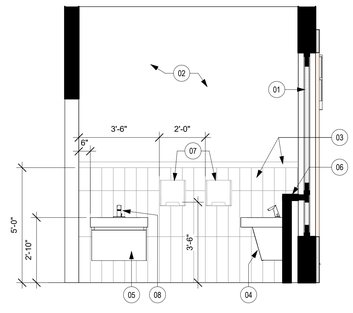

14 A403 ELEV: WOMEN HAND WASH A127 - NORTH
SCALE : 3/8" = 1'-0"

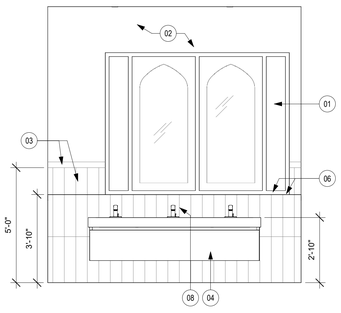

10 A403 ELEV: WOMEN HAND WASH A127 - EAST
SCALE : 3/8" = 1'-0"

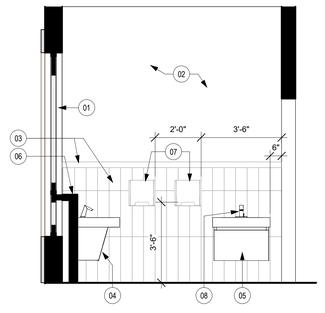

6 A403 ELEV: WOMEN HAND WASH A127 - SOUTH
SCALE : 3/8" = 1'-0"

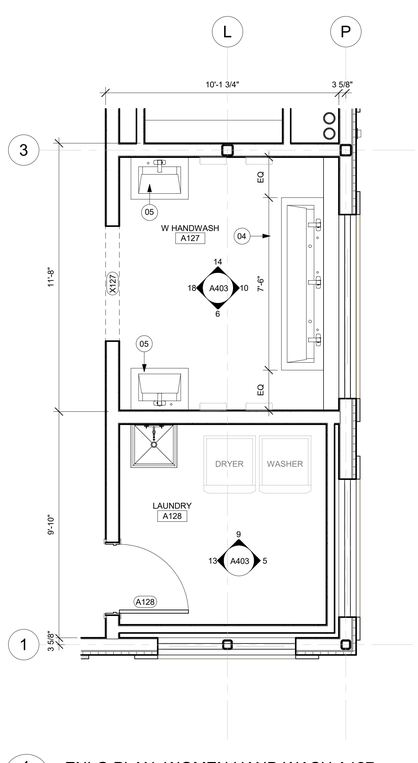

1 A403 ENLG PLAN: WOMEN HAND WASH A127
SCALE : 3/8" = 1'-0"

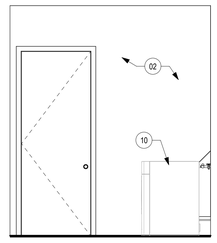

13 A403 ELEV: LAUNDRY A128 - WEST
SCALE : 3/8" = 1'-0"

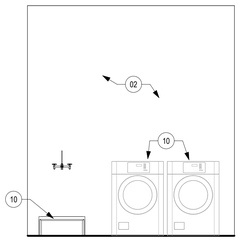

9 A403 ELEV: LAUNDRY A128 - NORTH
SCALE : 3/8" = 1'-0"

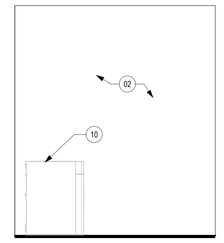

5 A403 ELEV: LAUNDRY A128 - EAST
SCALE : 3/8" = 1'-0"

FSGROUP®
ARCHITECTS
16575 Village Drive
Houston, Texas 77040
713 344 1752 Office
www.fsdesignbuild.com

PROJECT NAME

ANJUMAN-E-BURHANI MASJID
800 N Heatherwilde Boulevard, Pflugerville, TX 78660

CONSULTANTS

PROFESSIONAL SEAL

REGISTERED ARCHITECT FAKHRUDDIN A. KAGALWALA 22631 STATE OF TEXAS
4.17.2026

ISSUED FOR

ISSUED FOR PERMIT 4/17/2026

REVISIONS

No.	DESCRIPTION	DATE

SHEET TITLE
ENLARGED PLANS HAND WASH & LAUNDRY RM

SCALE AS NOTED
DATE 4/17/2026
PROJECT NUMBER 2305

SHEET NUMBER
A403

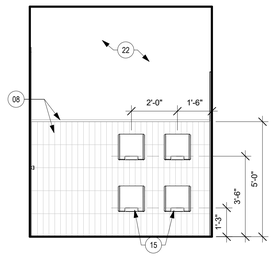

12 A410 ELEV: WOMEN RESTROOM A122 - WEST
SCALE : 3/8" = 1'-0"

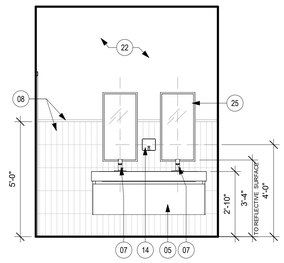

8 A410 ELEV: WOMEN RESTROOM A122 - EAST
SCALE : 3/8" = 1'-0"

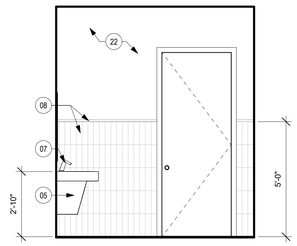

4 A410 ELEV: WOMEN RESTROOM A122 - SOUTH
SCALE : 3/8" = 1'-0"

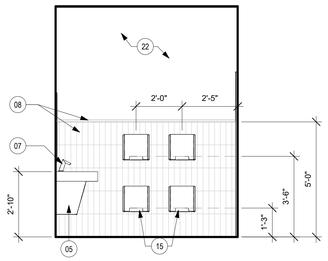

11 A410 ELEV: MEN RESTROOM A121 - WEST
SCALE : 3/8" = 1'-0"

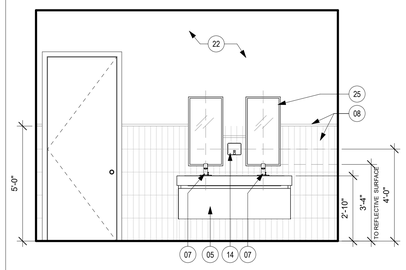

7 A410 ELEV: MEN RESTROOM A121 - SOUTH
SCALE : 3/8" = 1'-0"

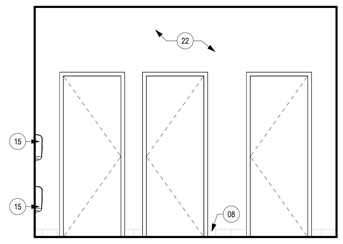

3 A410 ELEV: MEN RESTROOM A21 - NORTH
SCALE : 3/8" = 1'-0"

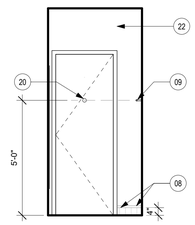

14 A410 ELEV: DRESS SOUTH
SCALE : 3/8" = 1'-0"

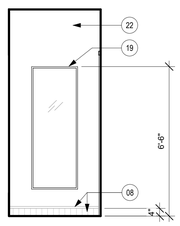

10 A410 ELEV: TOILET & DRESS - EAST
SCALE : 3/8" = 1'-0"

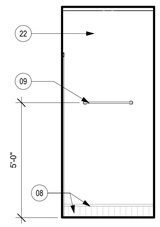

13 A410 ELEV: DRESS & TOILET - WEST
SCALE : 3/8" = 1'-0"

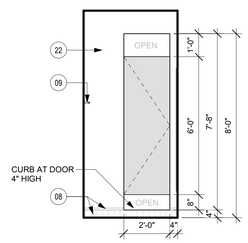

9 A410 ELEV: DRESS NORTH
SCALE : 3/8" = 1'-0"

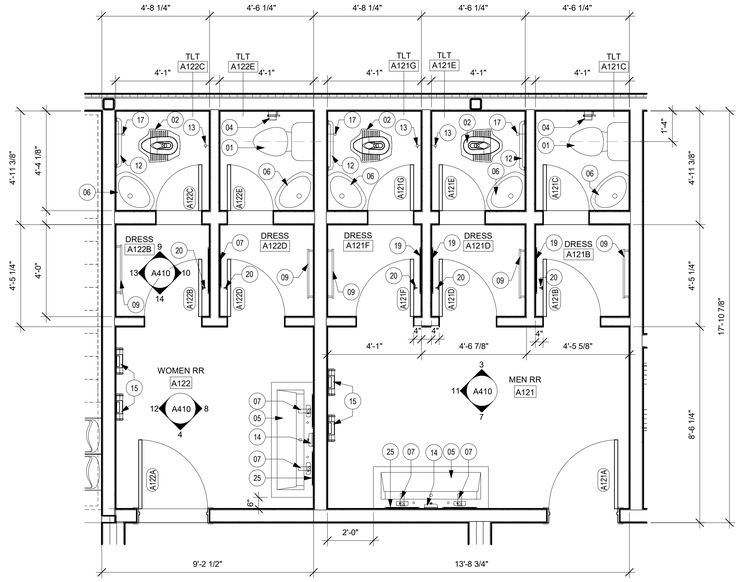

1 A410 ENLG PLAN: RESTROOMS MEN A121 & WOMEN A122
SCALE : 3/8" = 1'-0"

GENERAL NOTES: RESTROOMS

A	WALL PARTITION TYPES, RE: A950.
B	ALL WALLS ENCLOSING TOILET ROOM TO RISE TO UNDERSIDE OF DECK, U.N.O.
C	PROVIDE WALL MOUNTED DOOR STOPS IN RESTROOMS.
D	FINISH LEGEND, RE: A910.
E	WALL MOUNTED FIXTURES, PROVIDE BLOCKING IN THE WALL TO SECURE FIXTURES.
F	THE STRUCTURAL STRENGTH OF GRAB BARS AT ACCESSIBLE WATER CLOSETS SHALL COMPLY WITH TAS 4.26.3.
G	WATER SUPPLY AND DRAIN PIPES UNDER LAVATORIES AND SINKS SHALL BE INSULATED OR OTHERWISE CONFIGURED TO PROTECT AGAINST CONTACT.

KEY NOTES: RESTROOMS (01)

01	TOILET, FLOOR MOUNTED WESTERN STYLE (ACCESSIBLE).
02	TOILET, FLOOR MOUNTED EASTERN STYLE.
03	SHOWER SYSTEM WITH HAND HELD SPRAY.
04	TOILET PAPER DISPENSER
05	SINK 2-STATION, QUARTZ MATERIAL, WALL MOUNTED. BASIS OF DESIGN BY SLOAN DESIGNER SERIES DSG-82000; QUARTZ COLOR TO BE DETERMINED BY ARCHITECT.
06	WALL MOUNTED CORNER SINK
07	FAUCET, INFRARED SENSOR, BATTERY POWERED & DECK MOUNTED. BASIS OF DESIGN BY SLOAN BASYS SENSOR FAUCET EFX-250-4-BAT-BDT-CP-0.35GPM-MLM-FCT.
08	FINISH TILE T-02F AT WAINSCOT & BASE. ADD TILE JOLLY TRIM T-02J, RE: FINISH SCHEDULE & FINISH LEGEND A910.
09	TOWEL RACK
10	GRAB BAR 36" LONG
11	GRAB BAR 42" LONG
12	GRAB BAR 24" LONG
13	FLUSH VALVE
14	SOAP DISPENSER, WALL MOUNTED
15	HAND / FOOT DRYER WITH STAINLESS STEEL COVER, SURFACE MOUNTED. BASIS OF DESIGN BOBRICK MODEL #B-7128.
16	FLOOR DRAIN, SLOPE FLOOR TOWARD DRAIN
17	HAND HELD SPRAY WASHER
18	MIRROR 30" x 42", MOUNTED OVER COUNTERTOP SINK
19	MIRROR 24" x 64" FULL LENGTH
20	COAT HOOK
21	PIPE PROTECTION
22	FINISH PAINT PT-02, RE: FINISH LEGEND.
23	OPENING INTO THE TOILET AREA, TILE FINISH ON SILL & WALL SIDES
24	ROOM SIGN
25	MIRROR 18" x 36"
26	HIGH-LOW WATER FOUNTAIN WITH A BOTTLE FILLER STATION
27	ADA WALL MOUNTED LAVATORY SINK & FAUCET
28	BABY CHANGING STATION, BASIS OF DESIGN KOALA KARE KB300-01SS HORIZONTAL SURFACE MOUNTED
29	FINISH TILE T-04W, ACCENT WALL TILE; RE: FINISH LEGEND A910.
30	SINK 1-STATION, QUARTZ MATERIAL, WALL MOUNTED. BASIS OF DESIGN BY SLOAN DESIGNER SERIES DSG-81000; QUARTZ COLOR TO BE DETERMINED BY ARCHITECT.
31	RECTANGULAR SINK 1-STATION, QUARTZ MATERIAL, UNDERMOUNTED. BASIS OF DESIGN BY KOHLER.
32	COUNTERTOP WITH OPENING FOR UNDERMOUNT SINK.
33	SINK 3-STATION, QUARTZ MATERIAL, WALL MOUNTED. BASIS OF DESIGN BY SLOAN DESIGNER SERIES ELGR-83000; COLOR TO BE DETERMINED BY ARCHITECT.

FSGROUP® ARCHITECTS
16575 Village Drive
Houston, Texas 77040
713 344 1752 Office
www.fsdesignbuild.com

PROJECT NAME

ANJUMAN-E-BURHANI MASJID
800 N Heatherwilde Boulevard,
Pflugerville, TX 78660

CONSULTANTS

PROFESSIONAL SEAL

REGISTERED ARCHITECT SAIFUDDIN V. SAIYED 22631 STATE OF TEXAS
4.17.2026

ISSUED FOR

ISSUED FOR PERMIT
4/17/2026

REVISIONS

No.	DESCRIPTION	DATE

SHEET TITLE

ENLARGED PLANS RESTROOMS A121 & 122

SCALE: AS NOTED

DATE: 4/17/2026

PROJECT NUMBER: 2305

SHEET NUMBER

A410

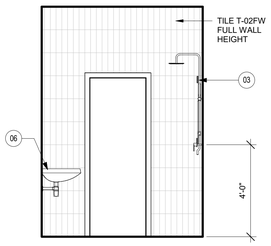

16 A411 ELEV: RESTROOM A132 EAST
SCALE : 3/8" = 1'-0"

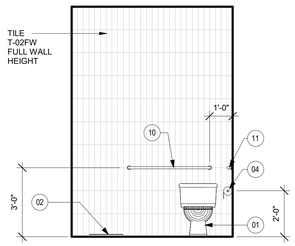

12 A411 ELEV: RESTROOM A132 WEST
SCALE : 3/8" = 1'-0"

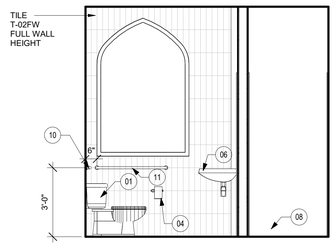

8 A411 ELEV: RESTROOM A132 NORTH
SCALE : 3/8" = 1'-0"

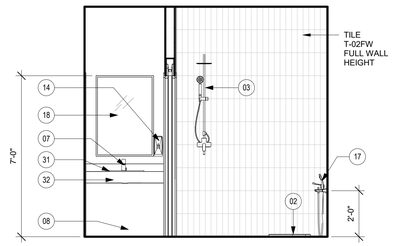

4 A411 ELEV: RESTROOM A132 SOUTH
SCALE : 3/8" = 1'-0"

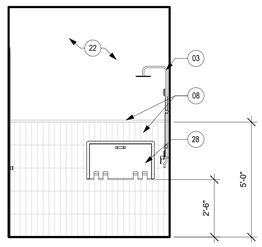

15 A411 ELEV: RESTROOM A119 WEST
SCALE : 3/8" = 1'-0"

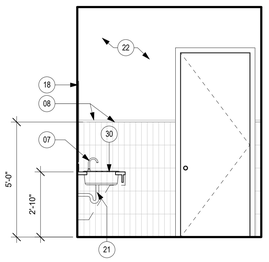

11 A411 ELEV: RESTROOM A119 SOUTH
SCALE : 3/8" = 1'-0"

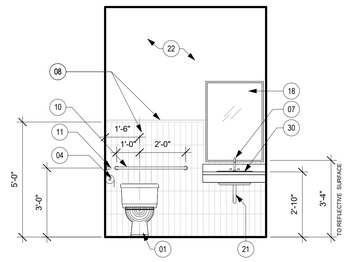

7 A411 ELEV: RESTROOM A119 EAST
SCALE : 3/8" = 1'-0"

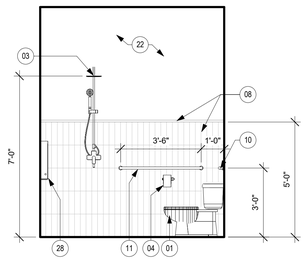

3 A411 ELEV: RESTROOM A119 NORTH
SCALE : 3/8" = 1'-0"

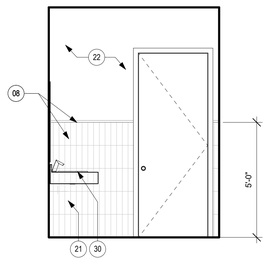

14 A411 ELEV: RESTROOM A114 SOUTH
SCALE : 3/8" = 1'-0"

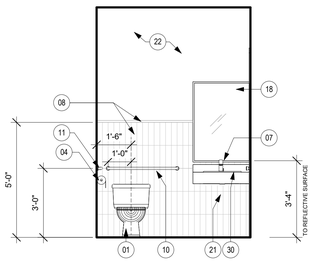

10 A411 ELEV: RESTROOM A114 EAST
SCALE : 3/8" = 1'-0"

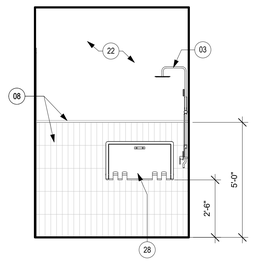

6 A411 ELEV: RESTROOM A114 WEST
SCALE : 3/8" = 1'-0"

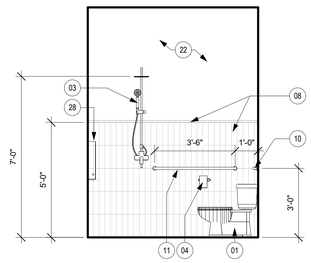

2 A411 ELEV: RESTROOM A114 NORTH
SCALE : 3/8" = 1'-0"

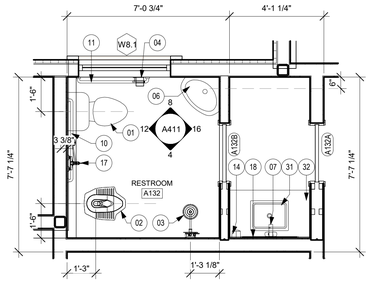

9 A411 ENLG PLAN: RESTROOM A132 VIP
SCALE : 3/8" = 1'-0"

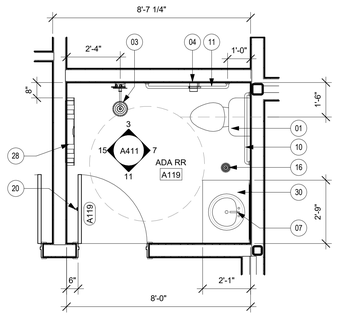

5 A411 ENLG PLAN: RESTROOM A119 ADA
SCALE : 3/8" = 1'-0"

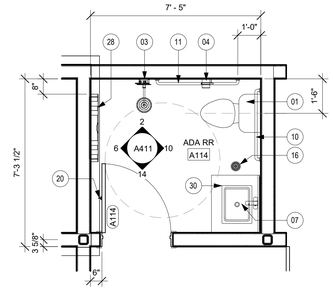

1 A411 ENLG PLAN: RESTROOM A114 ADA
SCALE : 3/8" = 1'-0"

GENERAL NOTES: RESTROOMS

A	WALL PARTITION TYPES, RE: A950.
B	ALL WALLS ENCLOSING TOILET ROOM TO RISE TO UNDERSIDE OF DECK, U.N.O.
C	PROVIDE WALL MOUNTED DOOR STOPS IN RESTROOMS.
D	FINISH LEGEND, RE: A910.
E	WALL MOUNTED FIXTURES, PROVIDE BLOCKING IN THE WALL TO SECURE FIXTURES.
F	THE STRUCTURAL STRENGTH OF GRAB BARS AT ACCESSIBLE WATER CLOSETS SHALL COMPLY WITH TAS 4.26.3.
G	WATER SUPPLY AND DRAIN PIPES UNDER LAVATORIES AND SINKS SHALL BE INSULATED OR OTHERWISE CONFIGURED TO PROTECT AGAINST CONTACT.

KEY NOTES: RESTROOMS (01)

01	TOILET, FLOOR MOUNTED WESTERN STYLE (ACCESSIBLE).
02	TOILET, FLOOR MOUNTED EASTERN STYLE.
03	SHOWER SYSTEM WITH HAND HELD SPRAY.
04	TOILET PAPER DISPENSER
05	SINK 2-STATION, QUARTZ MATERIAL, WALL MOUNTED. BASIS OF DESIGN BY SLOAN DESIGNER SERIES DSG-82000; QUARTZ COLOR TO BE DETERMINED BY ARCHITECT.
06	WALL MOUNTED CORNER SINK
07	FAUCET, INFRARED SENSOR, BATTERY POWERED & DECK MOUNTED, BASIS OF DESIGN BY SLOAN BASYS SENSOR FAUCET EFX-250-4-BAT-BDT-CP-0.35GPM-MLM-FCT.
08	FINISH TILE T-02F AT WAINSCOT & BASE. ADD TILE JOLLY TRIM T-02J, RE: FINISH SCHEDULE & FINISH LEGEND A910.
09	TOWEL RACK
10	GRAB BAR 36" LONG
11	GRAB BAR 42" LONG
12	GRAB BAR 24" LONG
13	FLUSH VALVE
14	SOAP DISPENSER, WALL MOUNTED
15	HAND / FOOT DRYER WITH STAINLESS STEEL COVER, SURFACE MOUNTED. BASIS OF DESIGN BOBRICK MODEL #B-7128.
16	FLOOR DRAIN, SLOPE FLOOR TOWARD DRAIN
17	HAND HELD SPRAY WASHER
18	MIRROR 30" x 42", MOUNTED OVER COUNTERTOP SINK
19	MIRROR 24" x 64" FULL LENGTH
20	COAT HOOK
21	PIPE PROTECTION
22	FINISH PAINT PT-02, RE: FINISH LEGEND.
23	OPENING INTO THE TOILET AREA, TILE FINISH ON SILL & WALL SIDES
24	ROOM SIGN
25	MIRROR 18" x 36"
26	HIGH-LOW WATER FOUNTAIN WITH A BOTTLE FILLER STATION
27	ADA WALL MOUNTED LAVATORY SINK & FAUCET
28	BABY CHANGING STATION, BASIS OF DESIGN KOALA KARE KB300-01SS HORIZONTAL SURFACE MOUNTED
29	FINISH TILE T-04W, ACCENT WALL TILE; RE: FINISH LEGEND A910.
30	SINK 1-STATION, QUARTZ MATERIAL, WALL MOUNTED. BASIS OF DESIGN BY SLOAN DESIGNER SERIES DSG-81000; QUARTZ COLOR TO BE DETERMINED BY ARCHITECT.
31	RECTANGULAR SINK 1-STATION, QUARTZ MATERIAL, UNDERMOUNTED. BASIS OF DESIGN BY KOHLER.
32	COUNTERTOP WITH OPENING FOR UNDERMOUNT SINK.
33	SINK 3-STATION, QUARTZ MATERIAL, WALL MOUNTED. BASIS OF DESIGN BY SLOAN DESIGNER SERIES ELGR-83000; COLOR TO BE DETERMINED BY ARCHITECT.

FSGROUP® ARCHITECTS
16575 Village Drive
Houston, Texas 77040
713 344 1752 Office
www.fsdesignbuild.com

PROJECT NAME

ANJUMAN-E-BURHANI MASJID
800 N Heatherwilde Boulevard,
Pflugerville, TX 78660

CONSULTANTS

PROFESSIONAL SEAL

REGISTERED ARCHITECT SAMRUDDIN SAIYED 22631 STATE OF TEXAS
4.17.2026

ISSUED FOR

ISSUED FOR PERMIT
4/17/2026

REVISIONS

No.	DESCRIPTION	DATE

SHEET TITLE

ENLARGED PLANS ADA RESTROOMS & VIP

SCALE: AS NOTED
DATE: 4/17/2026
PROJECT NUMBER: 2305

SHEET NUMBER

A411

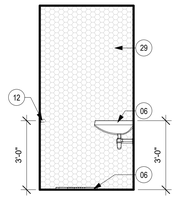

16 A412 ELEV: GIRLS DRESS A241C NORTH
SCALE : 3/8" = 1'-0"

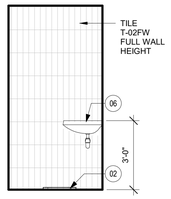

12 A412 ELEV: GIRLS DRESS A241C WEST
SCALE : 3/8" = 1'-0"

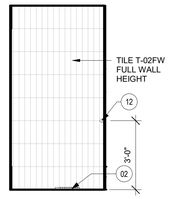

8 A412 ELEV: GIRLS DRESS A241C SOUTH
SCALE : 3/8" = 1'-0"

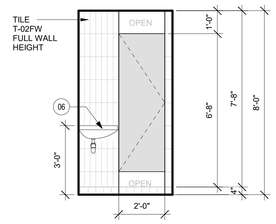

4 A412 ELEV: GIRLS DRESS A241C EAST
SCALE : 3/8" = 1'-0"

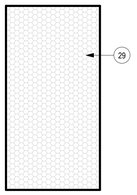

15 A412 ELEV: BOYS DRESS A240E NORTH
SCALE : 3/8" = 1'-0"

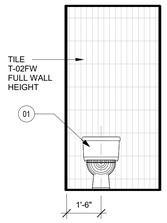

11 A412 ELEV: BOYS DRESS A240E WEST
SCALE : 3/8" = 1'-0"

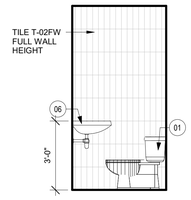

7 A412 ELEV: BOYS DRESS A240E SOUTH
SCALE : 3/8" = 1'-0"

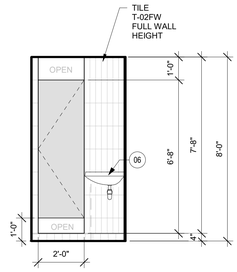

3 A412 ELEV: BOYS DRESS A240E EAST
SCALE : 3/8" = 1'-0"

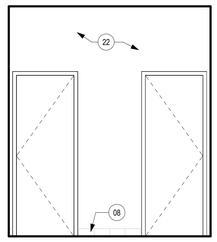

14 A412 ELEV: BOYS RESTROOM A240 WEST
SCALE : 3/8" = 1'-0"

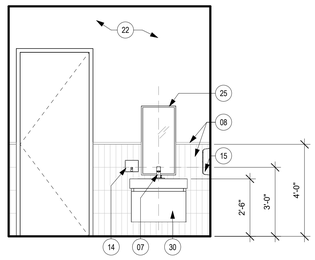

10 A412 ELEV: BOYS RESTROOM A240 EAST
SCALE : 3/8" = 1'-0"

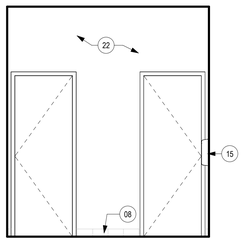

13 A412 ELEV: RESTROOM GIRLS A241 WEST
SCALE : 3/8" = 1'-0"

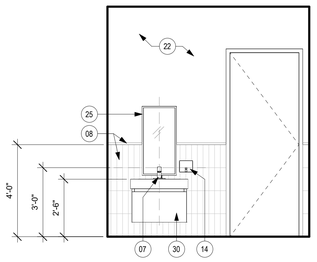

9 A412 ELEV: RESTROOM GIRLS A241 EAST
SCALE : 3/8" = 1'-0"

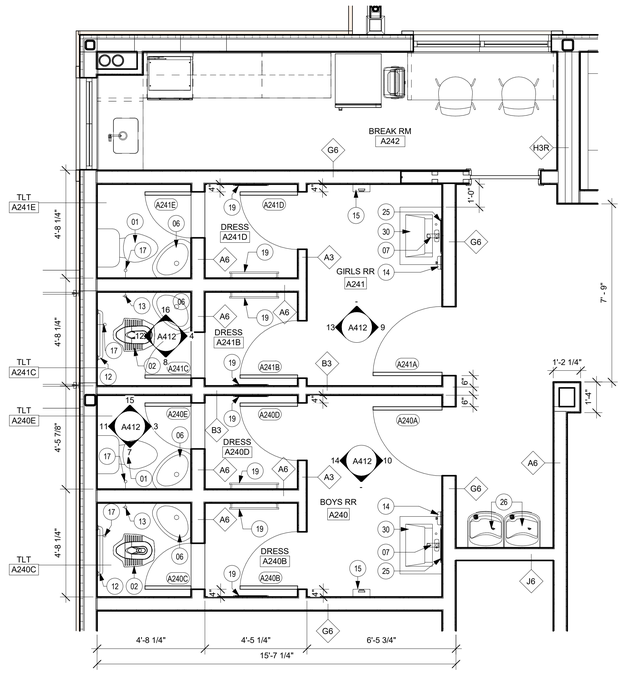

1 A412 ENLG PLAN: RESTROOMS BOYS A230 & GIRLS A231
SCALE : 3/8" = 1'-0"

GENERAL NOTES: RESTROOMS

A	WALL PARTITION TYPES, RE: A950.
B	ALL WALLS ENCLOSING TOILET ROOM TO RISE TO UNDERSIDE OF DECK, U.N.O.
C	PROVIDE WALL MOUNTED DOOR STOPS IN RESTROOMS.
D	FINISH LEGEND, RE: A910.
E	WALL MOUNTED FIXTURES, PROVIDE BLOCKING IN THE WALL TO SECURE FIXTURES.
F	THE STRUCTURAL STRENGTH OF GRAB BARS AT ACCESSIBLE WATER CLOSETS SHALL COMPLY WITH TAS 4.26.3.
G	WATER SUPPLY AND DRAIN PIPES UNDER LAVATORIES AND SINKS SHALL BE INSULATED OR OTHERWISE CONFIGURED TO PROTECT AGAINST CONTACT.

KEY NOTES: RESTROOMS (01)

01	TOILET, FLOOR MOUNTED WESTERN STYLE (ACCESSIBLE).
02	TOILET, FLOOR MOUNTED EASTERN STYLE.
03	SHOWER SYSTEM WITH HAND HELD SPRAY.
04	TOILET PAPER DISPENSER
05	SINK 2-STATION, QUARTZ MATERIAL, WALL MOUNTED. BASIS OF DESIGN BY SLOAN DESIGNER SERIES DSG-82000; QUARTZ COLOR TO BE DETERMINED BY ARCHITECT.
06	WALL MOUNTED CORNER SINK
07	FAUCET, INFRARED SENSOR, BATTERY POWERED & DECK MOUNTED. BASIS OF DESIGN BY SLOAN BASYS SENSOR FAUCET EFX-250-4-BAT-BDT-CP-0.35GPM-MLM-FCT.
08	FINISH TILE T-02F AT WAINSCOT & BASE, ADD TILE JOLLY TRIM T-02J, RE: FINISH SCHEDULE & FINISH LEGEND A910.
09	TOWEL RACK
10	GRAB BAR 36" LONG
11	GRAB BAR 42" LONG
12	GRAB BAR 24" LONG
13	FLUSH VALVE
14	SOAP DISPENSER, WALL MOUNTED
15	HAND / FOOT DRYER WITH STAINLESS STEEL COVER, SURFACE MOUNTED. BASIS OF DESIGN BOBRICK MODEL #B-7128.
16	FLOOR DRAIN, SLOPE FLOOR TOWARD DRAIN
17	HAND HELD SPRAY WASHER
18	MIRROR 30" x 42", MOUNTED OVER COUNTERTOP SINK
19	MIRROR 24" x 64" FULL LENGTH
20	COAT HOOK
21	PIPE PROTECTION
22	FINISH PAINT PT-02, RE: FINISH LEGEND.
23	OPENING INTO THE TOILET AREA, TILE FINISH ON SILL & WALL SIDES
24	ROOM SIGN
25	MIRROR 18" x 36"
26	HIGH-LOW WATER FOUNTAIN WITH A BOTTLE FILLER STATION
27	ADA WALL MOUNTED LAVATORY SINK & FAUCET
28	BABY CHANGING STATION, BASIS OF DESIGN KOALA KARE KB300-01SS HORIZONTAL SURFACE MOUNTED
29	FINISH TILE T-04W, ACCENT WALL TILE; RE: FINISH LEGEND A910.
30	SINK 1-STATION, QUARTZ MATERIAL, WALL MOUNTED. BASIS OF DESIGN BY SLOAN DESIGNER SERIES DSG-81000; QUARTZ COLOR TO BE DETERMINED BY ARCHITECT.
31	RECTANGULAR SINK 1-STATION, QUARTZ MATERIAL, UNDERMOUNTED. BASIS OF DESIGN BY KOHLER.
32	COUNTERTOP WITH OPENING FOR UNDERMOUNT SINK.
33	SINK 3-STATION, QUARTZ MATERIAL, WALL MOUNTED. BASIS OF DESIGN BY SLOAN DESIGNER SERIES ELGR-83000; COLOR TO BE DETERMINED BY ARCHITECT.

FSGROUP® ARCHITECTS
16575 Village Drive
Houston, Texas 77040
713 344 1752 Office
www.fsdesignbuild.com

PROJECT NAME

ANJUMAN-E-BURHANI MASJID
800 N Heatherwilde Boulevard,
Pflugerville, TX 78660

CONSULTANTS

PROFESSIONAL SEAL

REGISTERED ARCHITECT
SAIFUDDIN V. SHAIKH
22631
STATE OF TEXAS
4.17.2026

ISSUED FOR

ISSUED FOR PERMIT
4/17/2026

REVISIONS

No.	DESCRIPTION	DATE

SHEET TITLE
ENLARGED PLANS RESTROOMS 240 & 241

SCALE: AS NOTED
DATE: 4/17/2026
PROJECT NUMBER: 2305
SHEET NUMBER: A412

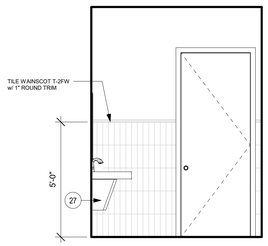

16 A413 ELEV: RESTROOM A206 SOUTH
SCALE : 3/8" = 1'-0"

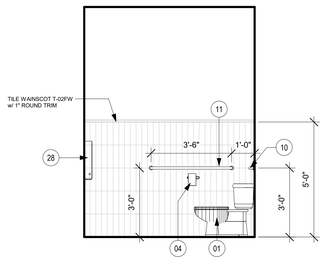

12 A413 ELEV: RESTROOM A206 NORTH
SCALE : 3/8" = 1'-0"

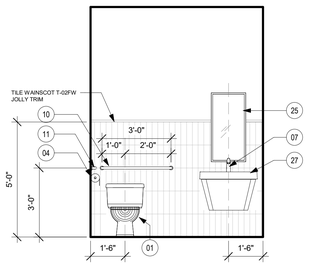

8 A413 ELEV: RESTROOM A206 EAST
SCALE : 3/8" = 1'-0"

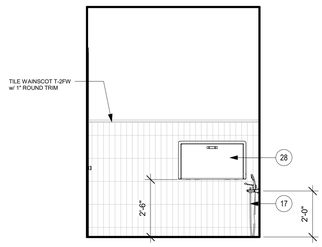

4 A413 ELEV: RESTROOM A206 WEST
SCALE : 3/8" = 1'-0"

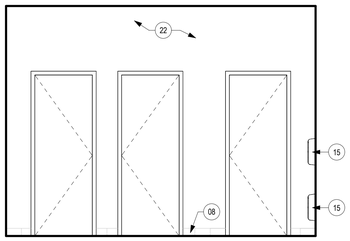

15 A413 ELEV: RESTROOM WOMEN A208 NORTH
SCALE : 3/8" = 1'-0"

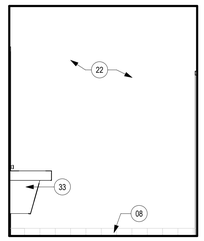

11 A413 ELEV: RESTROOM WOMEN A208 WEST
SCALE : 3/8" = 1'-0"

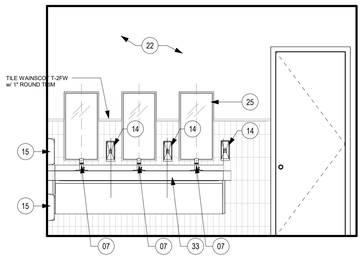

7 A413 ELEV: RESTROOM WOMEN A208 SOUTH
SCALE : 3/8" = 1'-0"

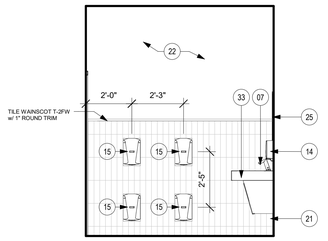

3 A413 ELEV: RESTROOM WOMEN A208 EAST
SCALE : 3/8" = 1'-0"

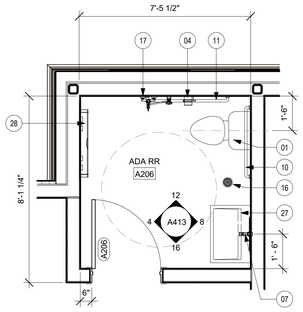

9 A413 ENLG PLAN: RESTROOM A206 ADA
SCALE : 3/8" = 1'-0"

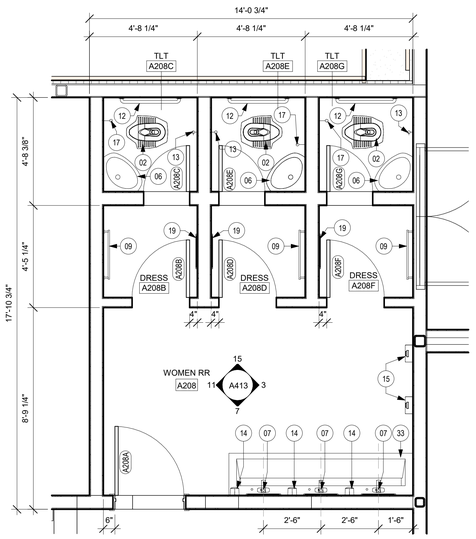

1 A413 ENLG PLAN: RESTROOM WOMEN A208
SCALE : 3/8" = 1'-0"

GENERAL NOTES: RESTROOMS

A	WALL PARTITION TYPES, RE: A950.
B	ALL WALLS ENCLOSING TOILET ROOM TO RISE TO UNDERSIDE OF DECK, U.N.O.
C	PROVIDE WALL MOUNTED DOOR STOPS IN RESTROOMS.
D	FINISH LEGEND, RE: A910.
E	WALL MOUNTED FIXTURES, PROVIDE BLOCKING IN THE WALL TO SECURE FIXTURES.
F	THE STRUCTURAL STRENGTH OF GRAB BARS AT ACCESSIBLE WATER CLOSETS SHALL COMPLY WITH TAS 4.26.3.
G	WATER SUPPLY AND DRAIN PIPES UNDER LAVATORIES AND SINKS SHALL BE INSULATED OR OTHERWISE CONFIGURED TO PROTECT AGAINST CONTACT.

KEY NOTES: RESTROOMS (01)

01	TOILET, FLOOR MOUNTED WESTERN STYLE (ACCESSIBLE).
02	TOILET, FLOOR MOUNTED EASTERN STYLE.
03	SHOWER SYSTEM WITH HAND HELD SPRAY.
04	TOILET PAPER DISPENSER
05	SINK 2-STATION, QUARTZ MATERIAL, WALL MOUNTED. BASIS OF DESIGN BY SLOAN DESIGNER SERIES DSG-82000; QUARTZ COLOR TO BE DETERMINED BY ARCHITECT.
06	WALL MOUNTED CORNER SINK
07	FAUCET, INFRARED SENSOR, BATTERY POWERED & DECK MOUNTED. BASIS OF DESIGN BY SLOAN BASYS SENSOR FAUCET EFX-250-4-BAT-BDT-CP-0.35GPM-MLM-FCT.
08	FINISH TILE T-02F AT WAINSCOT & BASE. ADD TILE JOLLY TRIM T-02J, RE: FINISH SCHEDULE & FINISH LEGEND A910.
09	TOWEL RACK
10	GRAB BAR 36" LONG
11	GRAB BAR 42" LONG
12	GRAB BAR 24" LONG
13	FLUSH VALVE
14	SOAP DISPENSER, WALL MOUNTED
15	HAND / FOOT DRYER WITH STAINLESS STEEL COVER, SURFACE MOUNTED. BASIS OF DESIGN BOBRICK MODEL #B-7128.
16	FLOOR DRAIN, SLOPE FLOOR TOWARD DRAIN
17	HAND HELD SPRAY WASHER
18	MIRROR 30" x 42", MOUNTED OVER COUNTERTOP SINK
19	MIRROR 24" x 64" FULL LENGTH
20	COAT HOOK
21	PIPE PROTECTION
22	FINISH PAINT PT-02, RE: FINISH LEGEND.
23	OPENING INTO THE TOILET AREA, TILE FINISH ON SILL & WALL SIDES
24	ROOM SIGN
25	MIRROR 18" x 36"
26	HIGH-LOW WATER FOUNTAIN WITH A BOTTLE FILLER STATION
27	ADA WALL MOUNTED LAVATORY SINK & FAUCET
28	BABY CHANGING STATION, BASIS OF DESIGN KOALA KARE KB300-01SS HORIZONTAL SURFACE MOUNTED
29	FINISH TILE T-04W, ACCENT WALL TILE; RE: FINISH LEGEND A910.
30	SINK 1-STATION, QUARTZ MATERIAL, WALL MOUNTED. BASIS OF DESIGN BY SLOAN DESIGNER SERIES DSG-81000; QUARTZ COLOR TO BE DETERMINED BY ARCHITECT.
31	RECTANGULAR SINK 1-STATION, QUARTZ MATERIAL, UNDERMOUNTED. BASIS OF DESIGN BY KOHLER.
32	COUNTERTOP WITH OPENING FOR UNDERMOUNT SINK.
33	SINK 3-STATION, QUARTZ MATERIAL, WALL MOUNTED. BASIS OF DESIGN BY SLOAN DESIGNER SERIES ELGR-83000; COLOR TO BE DETERMINED BY ARCHITECT.

FSGROUP® ARCHITECTS
16575 Village Drive
Houston, Texas 77040
713 344 1752 Office
www.fsdesignbuild.com

PROJECT NAME

ANJUMAN-E-BURHANI MASJID
800 N Heatherwilde Boulevard,
Pflugerville, TX 78660

CONSULTANTS

PROFESSIONAL SEAL

REGISTERED ARCHITECT
SHAMSUDDIN SHAIKH
22631
STATE OF TEXAS
4.17.2026

ISSUED FOR

ISSUED FOR PERMIT
4/17/2026

REVISIONS

No.	DESCRIPTION	DATE

SHEET TITLE
ENLARGED PLANS
RESTROOM A206
ADA & 208

SCALE AS NOTED
DATE 4/17/2026
PROJECT NUMBER 2305
SHEET NUMBER A413

GENERAL NOTES: KITCHEN

A REFER TO SHEETS A150 FOR WALL TYPES, UNO.

B REFER TO SHEET A910 FOR INTERIOR FINISH LEGEND.

C. COOLER & FREEZER OFCI.

KEY NOTES: KITCHEN

01 ICE MACHINE

02 4 FT WIDE WIRE SHELVING UNITS

03 SOLID SURFACE COUNTERTOP C-02

04 UNDERCOUNTER CABINET. ACCESSIBLE FROM MAWAID SPACE.

05 6 FT TALL CABINET UNIT

06 COMMERCIAL SINGLE DOOR REFRIDGERATOR

07 WATER FILLING STATION. INCLUDES SINK AND DRINKING WATER FAUCET

08 MOVEABLE HEATING CABINET

09 3 COMPARTMENT COMMERCIAL SINK

10 HAND SINK

11 STAINLESS STEEL COUNTERTOP

12 TWO COMPARTMENT COMMERCIAL SINK

13 MOVEABLE GAS STATION COOKTOP UNIT. BASIS OF DESIGN VULCAN VSP SERIES VSP 100

14 VENT HOOD

15 FLOOR SINK

16 COMMERCIAL DISH WASHING SYSTEM UNIT

17 1-HOUR FIRE RATED SHUTTER

18 MICROWAVE UNIT

19 SHOE RACK

20 6" DOWNSPOUT THAT CONNECTS TO STORM SEWER LINE. REFER TO CIVIL DRAWINGS FOR MORE INFORMATION.

21 6" OVERFLOW DOWNSPOUT THAT CONNECTS TO ZURN NOZZLE ON EXTERIOR

22 GARBAGE DISPOSAL

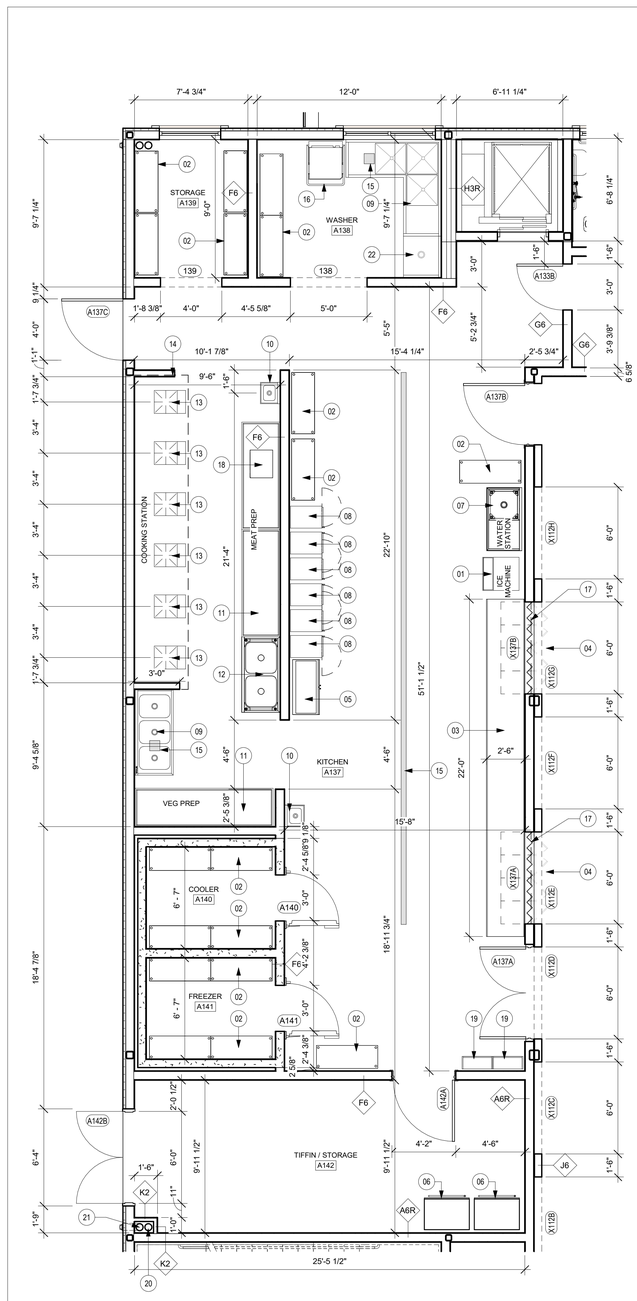

1 / A420 ENLG PLAN: KITCHEN

SCALE : 1/4" = 1'-0"

FSGROUP® ARCHITECTS
16575 Village Drive
Houston, Texas 77040
713 344 1752 Office
www.fsdesignbuild.com

PROJECT NAME

ANJUMAN-E-BURHANI MASJID
800 N Heatherwilde Boulevard, Pflugerville, TX 78660

CONSULTANTS

PROFESSIONAL SEAL

REGISTERED ARCHITECT FAKHRUDDIN A. SHAIKH 22631 STATE OF TEXAS
4.17.2026

ISSUED FOR

ISSUED FOR PERMIT 4/17/2026

REVISIONS

No.	DESCRIPTION	DATE

SHEET TITLE

ENLARGED PLAN KITCHEN

SCALE: AS NOTED

DATE: 4/17/2026

PROJECT NUMBER: 2305

SHEET NUMBER

A420

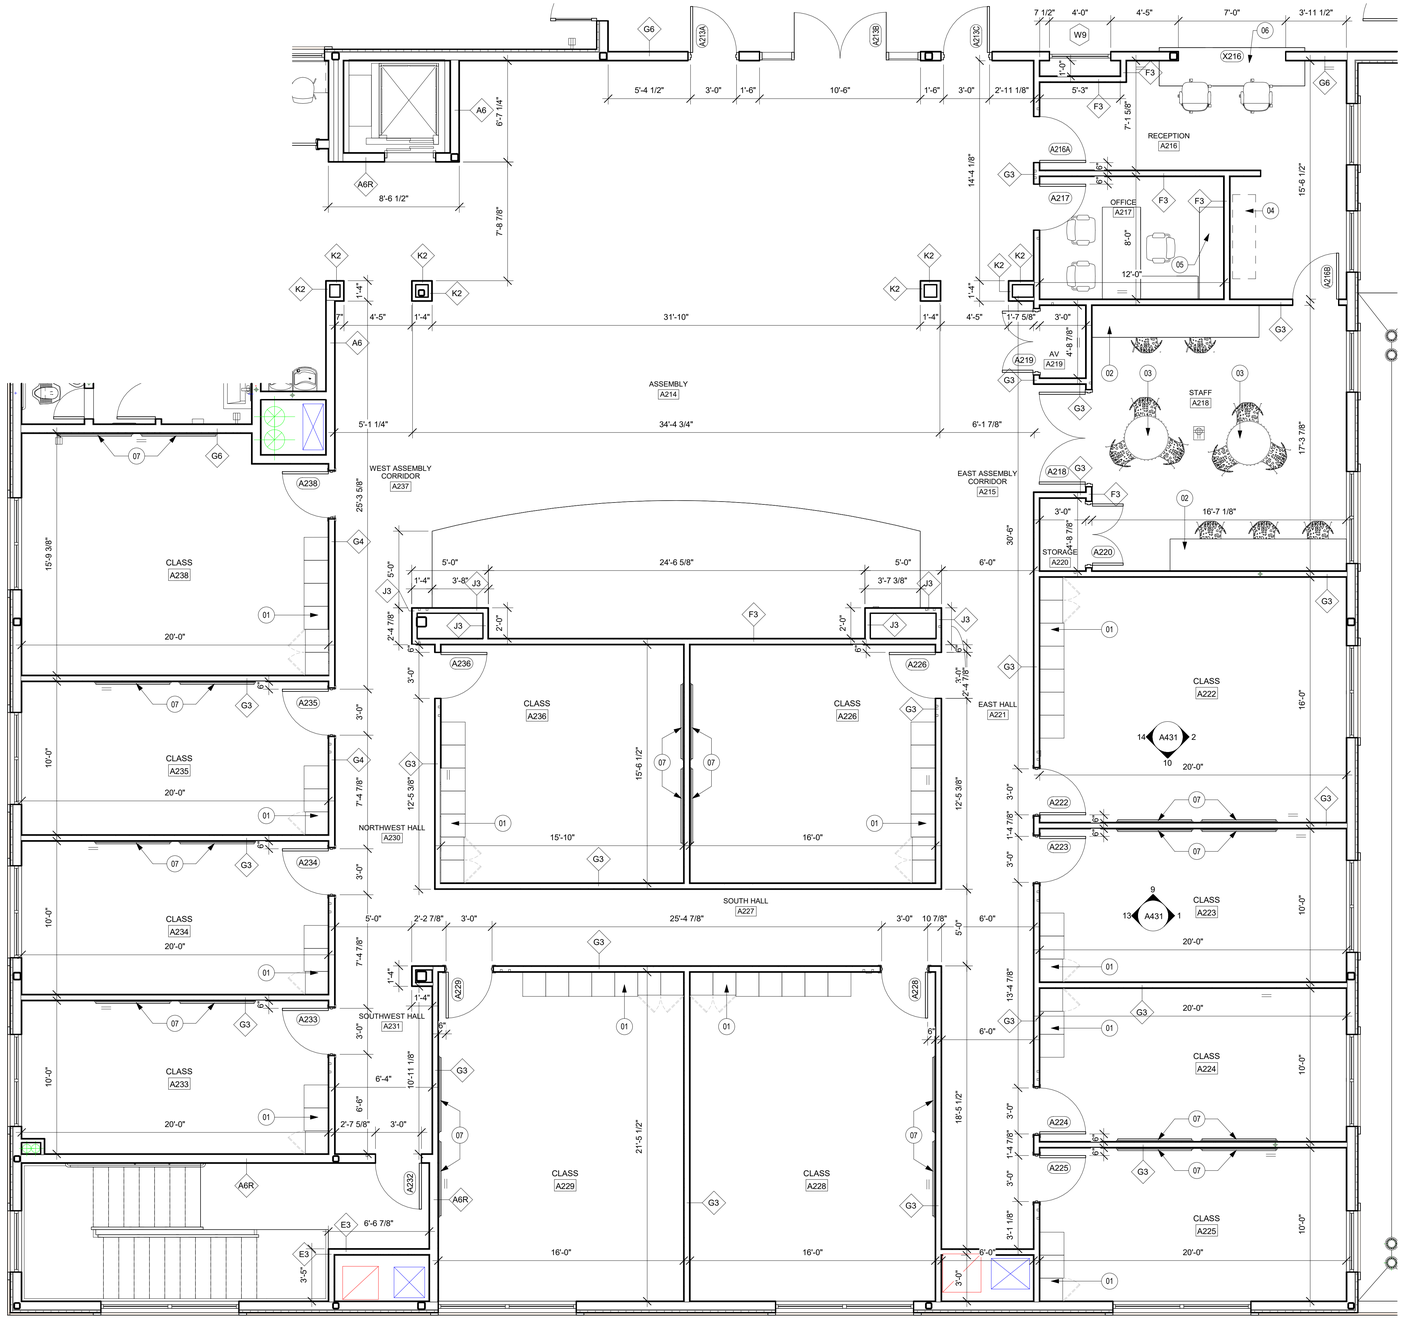

1 A430 ENLG PLAN: CLASSROOMS & STAFF ROOM
SCALE : 1/4" = 1'-0"

GENERAL NOTES: CLASSROOMS

A. THE GENERAL CONTRACTOR SHALL CONFIRM ALL DIMENSIONAL, ARCHITECTURAL AND M.E.P. REQUIREMENTS AS CONFIGURED IN THESE DOCUMENTS.

B. THE GENERAL CONTRACTOR IS RESPONSIBLE FOR BRACING AND BLOCKING OF WALLS RECEIVING MILLWORK, SHELVING, EQUIPMENT, ETC. ALL WOOD BLOCKING IS TO BE FIRE-RETARDANT TREATED.

C. ALL INTERIOR DIMENSIONS ARE MEASURED FROM FINISH FACE TO FINISH FACE UNLESS NOTED OTHERWISE.

KEY NOTES: CLASSROOMS

01 SHELVING CASEWORK. REFER TO A431 FOR CLASSROOM ELEVATIONS.
02 24" DEEP STAFF COUNTERTOP.
03 36" DIAMETER STAFF ROUND TABLES.
04 COPY PRINTER
05 OFFICE FURNITURE
06 RECEPTION DESK
07 WHITE BOARD, DRY ERASE & MAGNETIC.REFER TO A431 FOR CLASSROOM ELEVATIONS

FSGROUP® ARCHITECTS
16575 Village Drive
Houston, Texas 77040
713 344 1752 Office
www.fsdesignbuild.com

PROJECT NAME

ANJUMAN-E-BURHANI MASJID
800 N Heatherwilde Boulevard, Pflugerville, TX 78660

CONSULTANTS

PROFESSIONAL SEAL

REGISTERED ARCHITECT SAIFUDDIN A. SHAIKH 22631 STATE OF TEXAS
4.17.2026

ISSUED FOR

ISSUED FOR PERMIT 4/17/2026

REVISIONS

No.	DESCRIPTION	DATE

SHEET TITLE
ENLARGED PLAN CLASSROOMS

SCALE AS NOTED
DATE 4/17/2026
PROJECT NUMBER 2305

SHEET NUMBER
A430

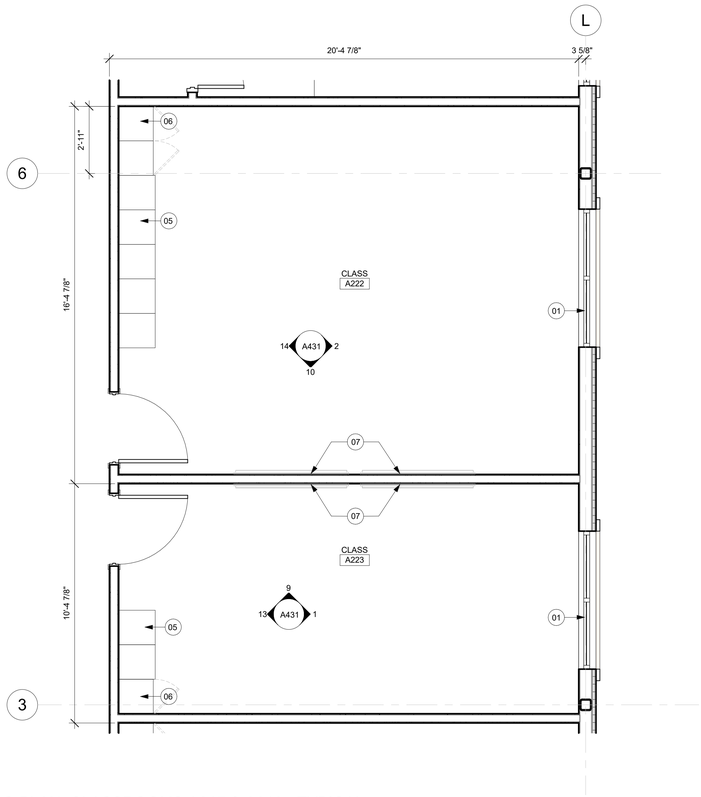

11 A431 ENLG PLAN: CLASSROOMS A217 & A218 - TYPICAL
SCALE : 3/8" = 1'-0"

KEY NOTES: CLASSROOMS 01

01 EXTERIOR WINDOW.

02 FINISH PAINT PT-01, RE: FINISH LEGEND.

03 FINISH PAINT PT-02 ACCENT, RE: FINISH LEGEND.

04 RUBBER BASE B-02, RE: FINISH LEGEND.

05 MODULAR CASEWORK UNIT, OPEN SHELVING WITH ADJUSTABLE SHELVES; PLASTIC LAMINATE FINISH.

06 MODULAR CASEWORK UNIT, DOORS LOCKABLE WITH ADJUSTABLE SHELVES; PLASTIC LAMINATE FINISH.

07 WHITE BOARD, DRY ERASE & MAGNETIC.

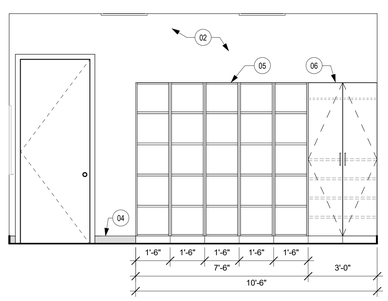

14 A431 ELEV: CLASSROOM A217 WEST
SCALE : 3/8" = 1'-0"

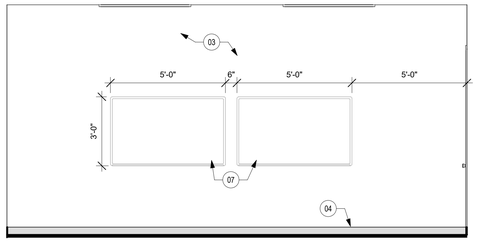

10 A431 ELEV: CLASSROOM A217 SOUTH
SCALE : 3/8" = 1'-0"

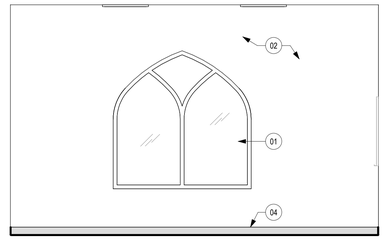

2 A431 ELEV: CLASSROOM A217 EAST
SCALE : 3/8" = 1'-0"

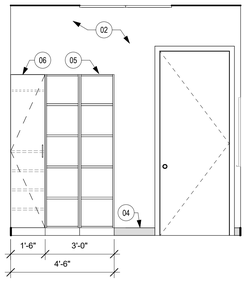

13 A431 ELEV: CLASSROOM A218 WEST
SCALE : 3/8" = 1'-0"

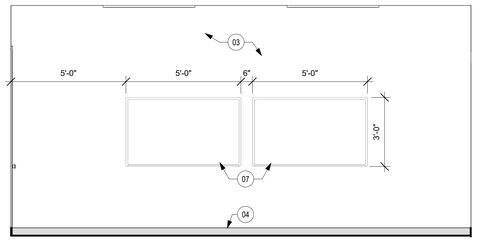

9 A431 ELEV: CLASSROOM A218 NORTH
SCALE : 3/8" = 1'-0"

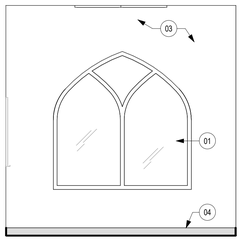

1 A431 ELEV: CLASSROOM A218 EAST
SCALE : 3/8" = 1'-0"

FSGROUP® ARCHITECTS
16575 Village Drive
Houston, Texas 77040
713 344 1752 Office
www.fsdesignbuild.com

PROJECT NAME

ANJUMAN-E-BURHANI MASJID
800 N Heatherwilde Boulevard, Pflugerville, TX 78660

CONSULTANTS

PROFESSIONAL SEAL

REGISTERED ARCHITECT SAIFUDDIN F. SAIFEE 22631 STATE OF TEXAS
4.17.2026

ISSUED FOR

ISSUED FOR PERMIT 4/17/2026

REVISIONS

No.	DESCRIPTION	DATE

SHEET TITLE
ENLARGED PLAN CLASSROOMS

SCALE AS NOTED
DATE 4/17/2026
PROJECT NUMBER 2305
SHEET NUMBER A431

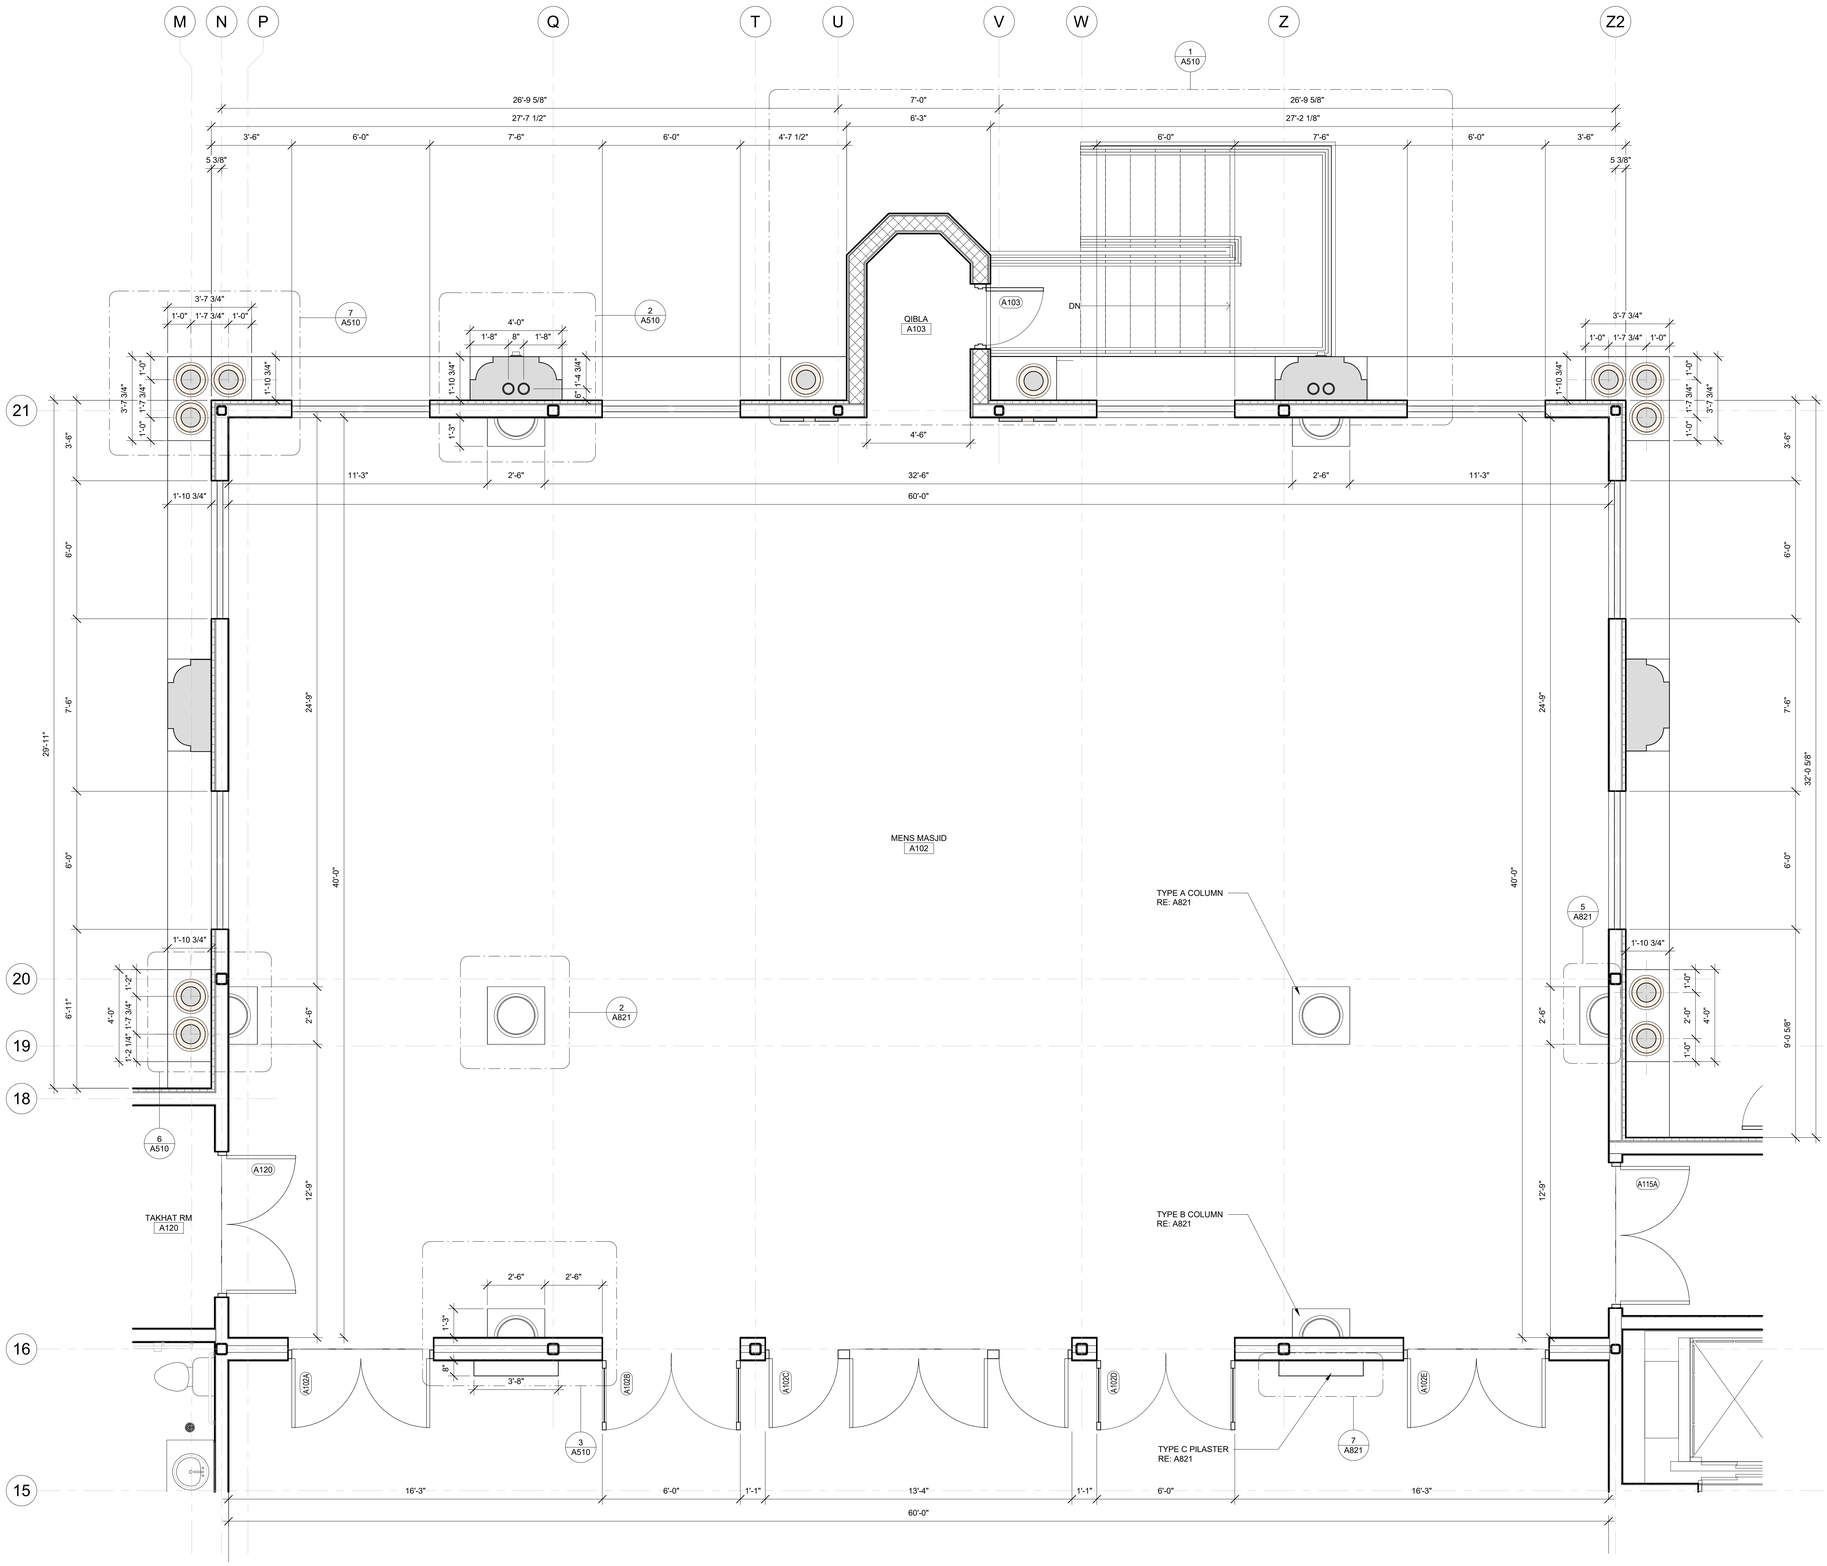

1 A440 ENLG PLAN: MENS MASJID
SCALE : 3/8" = 1'-0"

FSGROUP® ARCHITECTS
16575 Village Drive
Houston, Texas 77040
713 344 1752 Office
www.fsdesignbuild.com

PROJECT NAME

ANJUMAN-E-BURHANI MASJID
800 N Heatherwilde Boulevard, Pflugerville, TX 78660

CONSULTANTS

PROFESSIONAL SEAL

REGISTERED ARCHITECT
TAHIR SAIFUDDIN
22631
STATE OF TEXAS
4.17.2026

ISSUED FOR

ISSUED FOR PERMIT
4/17/2026

REVISIONS

No.	DESCRIPTION	DATE

SHEET TITLE

ENLARGED PLANS
MENS MASJID

SCALE AS NOTED
DATE 4/17/2026
PROJECT NUMBER 2305
SHEET NUMBER A440

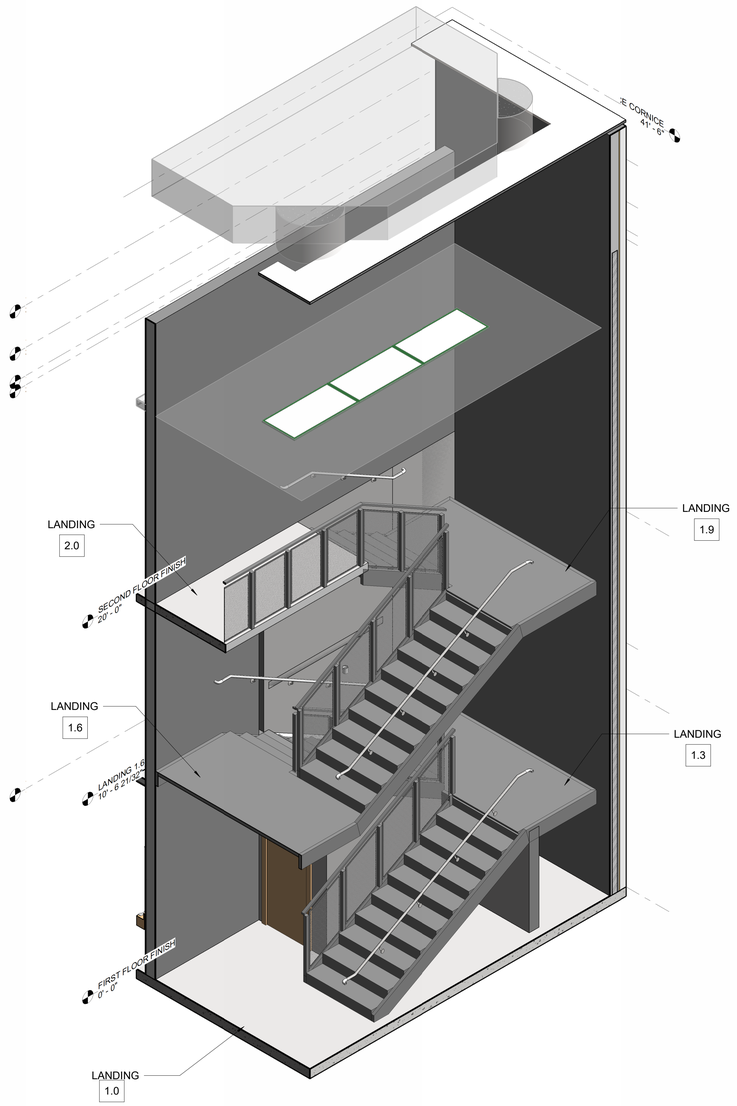

4 A450 STAIR 1 - ISOMETRIC VIEW
SCALE :

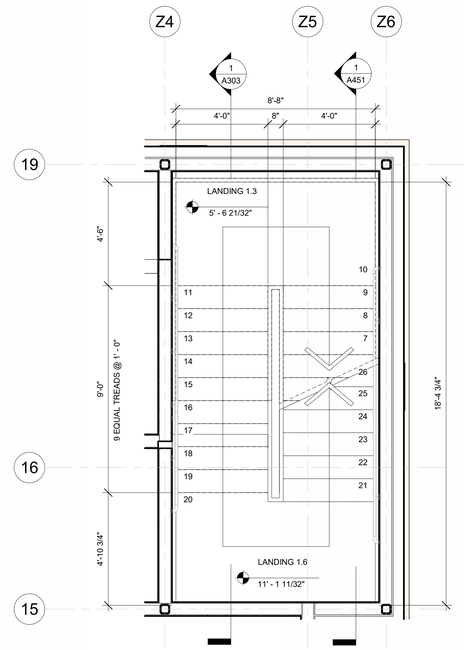

2 A450 STAIR 1 - ENLARGED PLAN @ LANDING
SCALE : 3/8" = 1'-0"

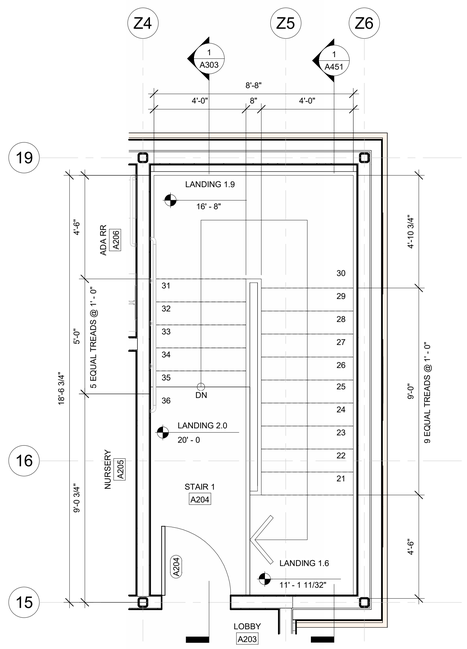

3 A450 STAIR 1 - ENLARGED PLAN @ LEVEL 2
SCALE : 3/8" = 1'-0"

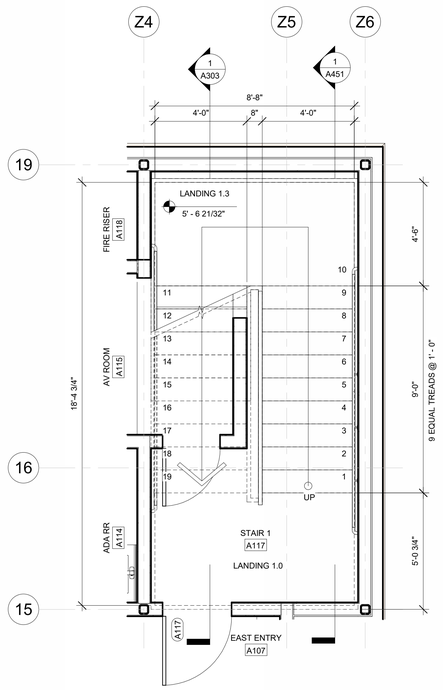

1 A450 STAIR 1 - ENLARGED PLAN @ LEVEL 1
SCALE : 3/8" = 1'-0"

FSGROUP®
ARCHITECTS
16575 Village Drive
Houston, Texas 77040
713 344 1752 Office
www.fsdesignbuild.com

PROJECT NAME

ANJUMAN-E-BURHANI MASJID
800 N Heatherwilde Boulevard, Pflugerville, TX 78660

CONSULTANTS

PROFESSIONAL SEAL

REGISTERED ARCHITECT
SAIFUDDIN F. SAIFEE
22631
STATE OF TEXAS
4.17.2026

ISSUED FOR
ISSUED FOR PERMIT
4/17/2026

REVISIONS

No.	DESCRIPTION	DATE

SHEET TITLE
VERTICAL CIRCULATION STAIR 1 DETAILS

SCALE AS NOTED
DATE 4/17/2026
PROJECT NUMBER 2305

SHEET NUMBER
A450

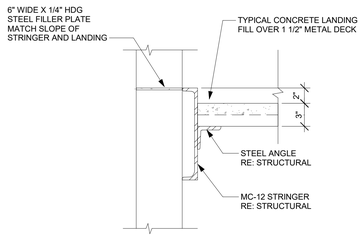

5 A451 EDGE OF LANDING DETAILS
SCALE : 1 1/2" = 1'-0"

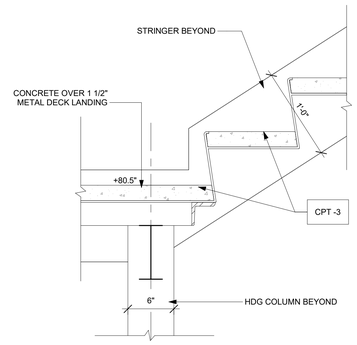

4 A451 STEPS DOWN TO LANDING DETAILS
SCALE : 1 1/2" = 1'-0"

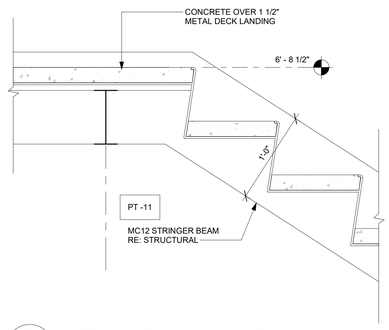

3 A451 STEP UP TO LANDING DETAILS
SCALE : 1 1/2" = 1'-0"

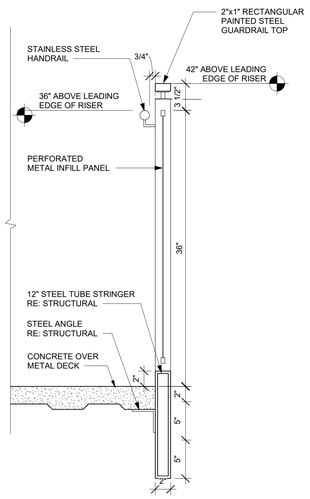

6 A451 GUARDRAIL EDGE DETAILS
SCALE : 1 1/2" = 1'-0"

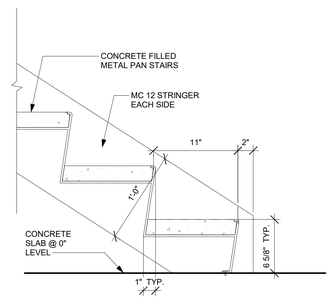

2 A451 BOTTOM OF STAIRS DETAILS
SCALE : 1 1/2" = 1'-0"

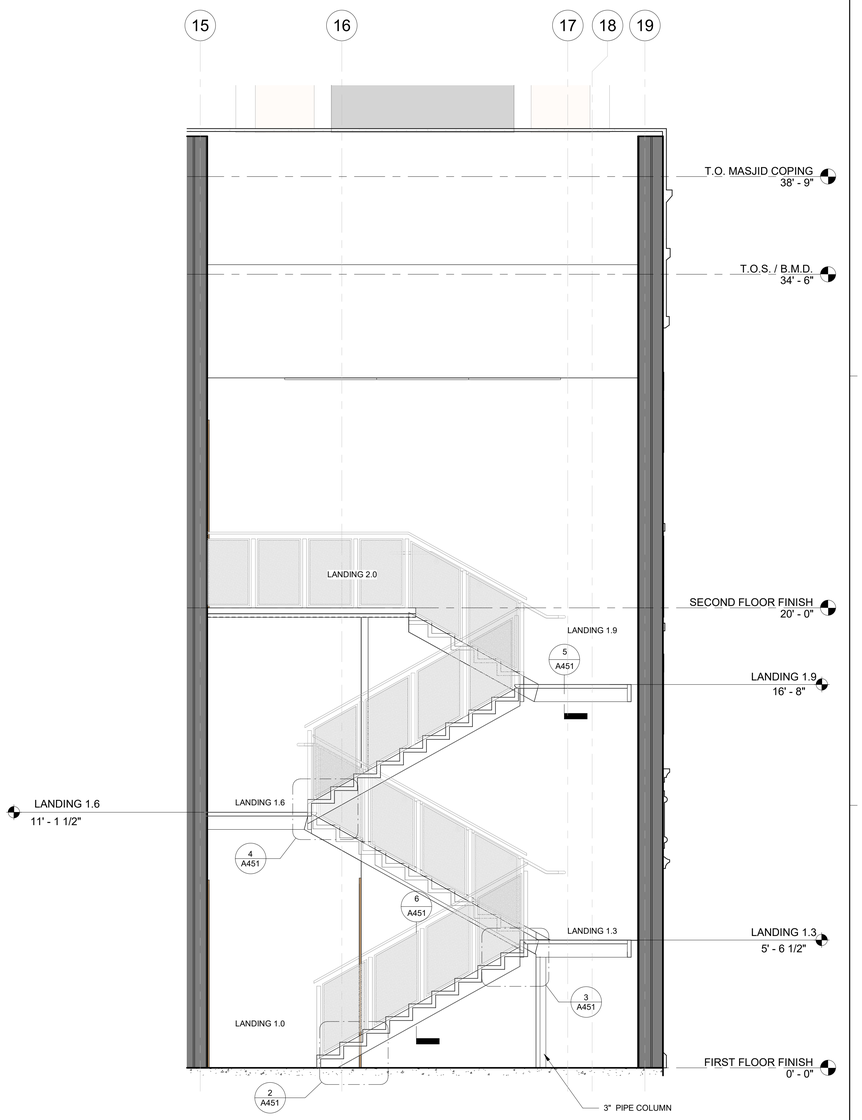

1 A451 STAIR 1 - SECTION
SCALE : 3/8" = 1'-0"

FSGROUP®
ARCHITECTS
16575 Village Drive
Houston, Texas 77040
713 344 1752 Office
www.fsdesignbuild.com

PROJECT NAME

ANJUMAN-E-BURHANI MASJID
800 N Heatherwilde Boulevard, Pflugerville, TX 78660

CONSULTANTS

PROFESSIONAL SEAL

REGISTERED ARCHITECT
SAIFUDDIN V. SAIFEE
22631
STATE OF TEXAS
4.17.2026

ISSUED FOR

ISSUED FOR PERMIT
4/17/2026

REVISIONS

No.	DESCRIPTION	DATE

SHEET TITLE
VERTICAL CIRCULATION STAIR 1 DETAILS

SCALE AS NOTED
DATE 4/17/2026
PROJECT NUMBER 2305

SHEET NUMBER
A451

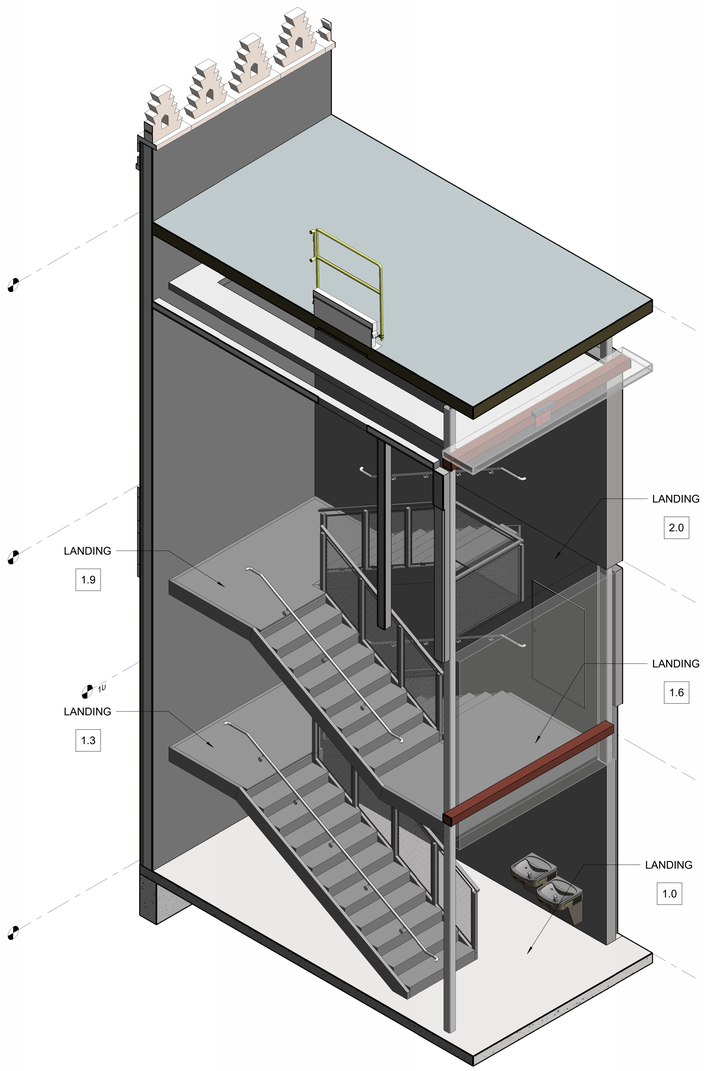

5 A460 STAIR 1 - ISOMETRIC VIEW
SCALE :

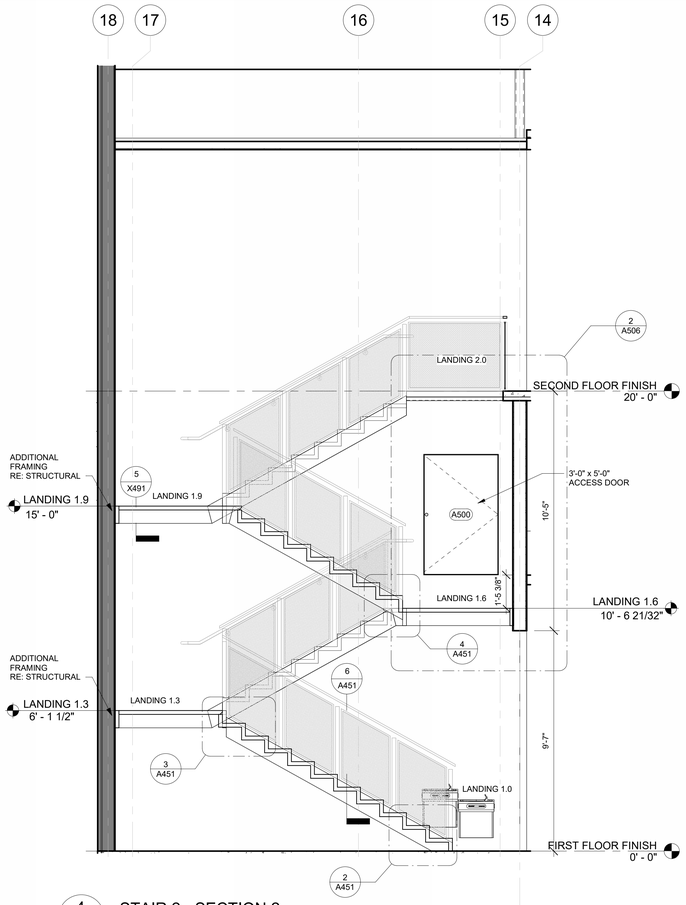

4 A460 STAIR 2 - SECTION 2
SCALE : 3/8" = 1'-0"

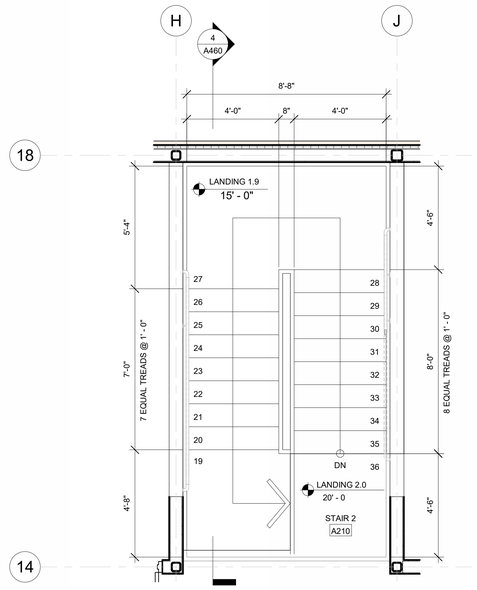

2 A460 STAIR 2 - ENLARGED PLAN @ LEVEL 2
SCALE : 3/8" = 1'-0"

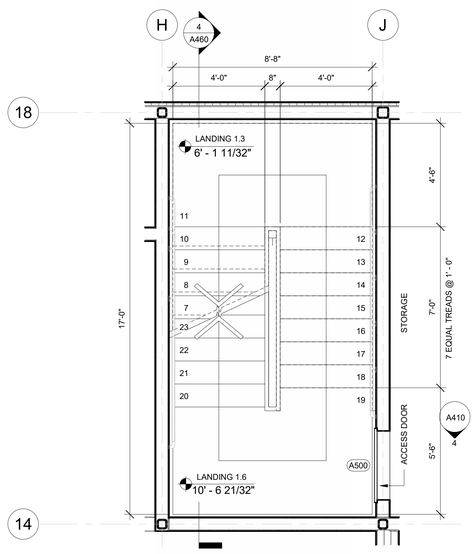

3 A460 STAIR 2 - ENLARGED PLAN @ LANDING
SCALE : 3/8" = 1'-0"

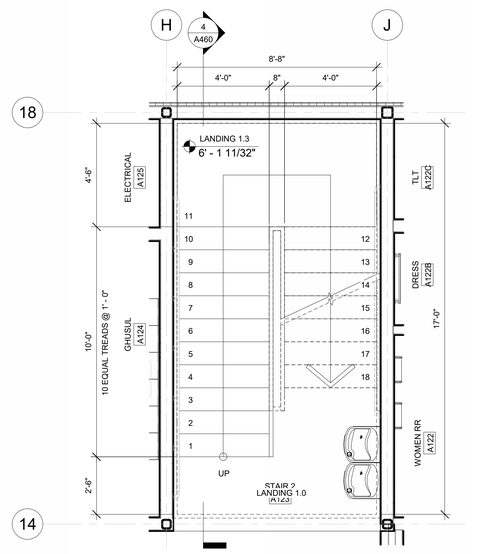

1 A460 STAIR 2 - ENLARGED PLAN @ LEVEL 1
SCALE : 3/8" = 1'-0"

FSGROUP®
ARCHITECTS
16575 Village Drive
Houston, Texas 77040
713 344 1752 Office
www.fsdesignbuild.com

PROJECT NAME

ANJUMAN-E-BURHANI MASJID
800 N Heatherwilde Boulevard, Pflugerville, TX 78660

CONSULTANTS

PROFESSIONAL SEAL

REGISTERED ARCHITECT SHAMSUDDIN A. SAIFEE 23631 STATE OF TEXAS
4.17.2026

ISSUED FOR

ISSUED FOR PERMIT
4/17/2026

REVISIONS

No.	DESCRIPTION	DATE

SHEET TITLE

VERTICAL CIRCULATION STAIR 2 DETAILS

SCALE AS NOTED

DATE 4/17/2026

PROJECT NUMBER 2305

SHEET NUMBER

A460

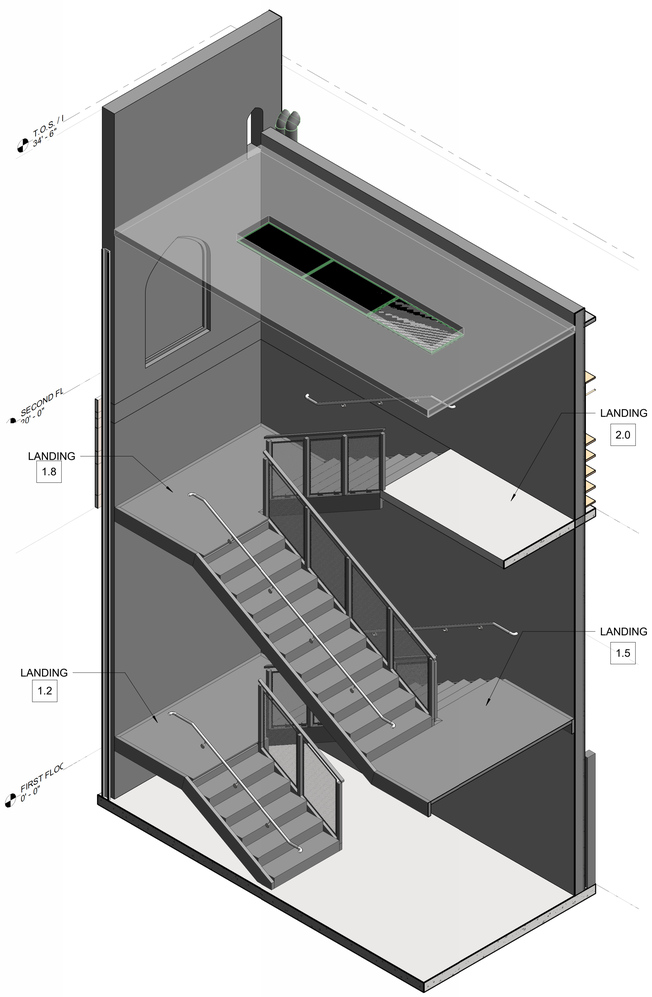

5 A470 STAIR 3 - ISOMETRIC VIEW
SCALE :

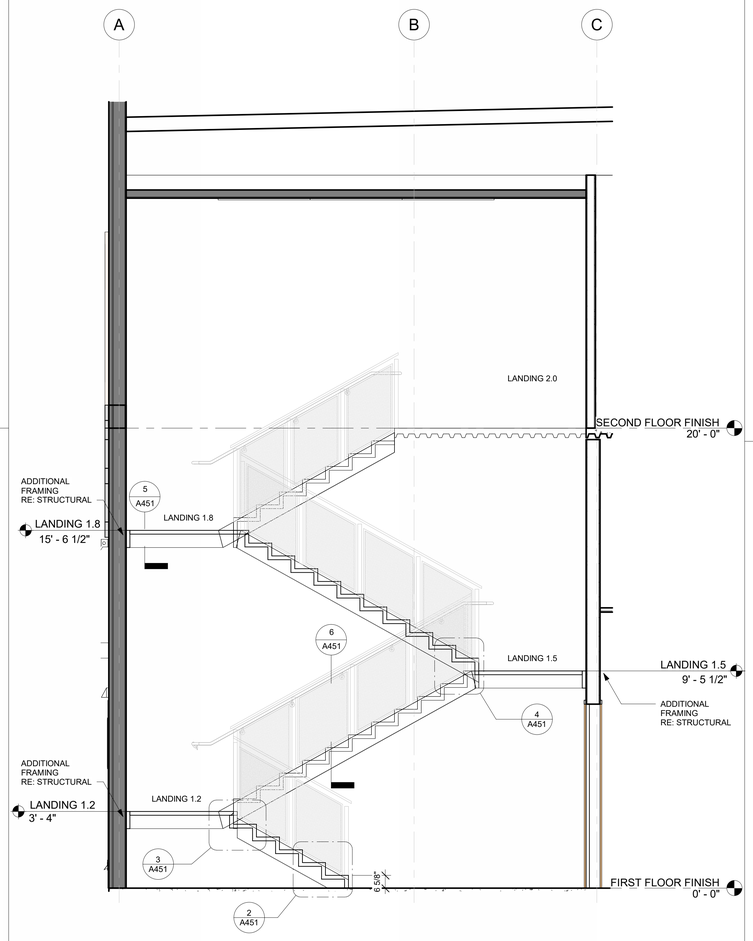

4 A470 STAIR 3 - SECTION
SCALE : 3/8" = 1'-0"

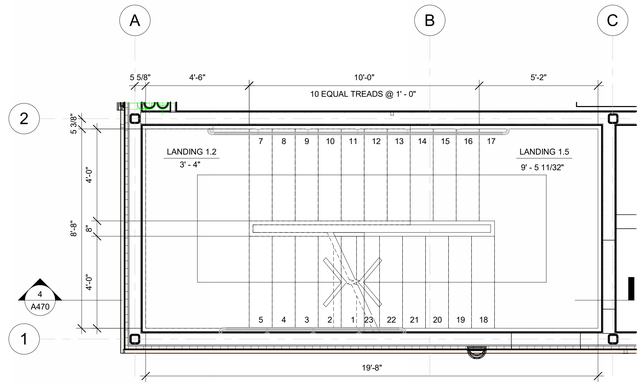

2 A470 STAIR 3 - ENLARGED PLAN @ LANDING
SCALE : 3/8" = 1'-0"

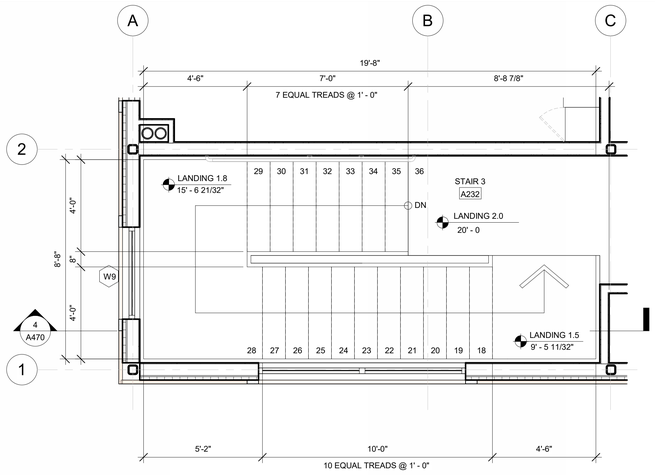

3 A470 STAIR 3 - ENLARGED PLAN @ LEVEL 2
SCALE : 3/8" = 1'-0"

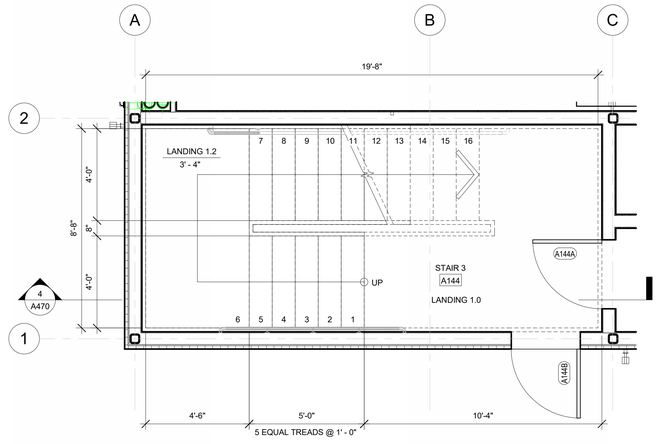

1 A470 STAIR 3 - ENLARGED PLAN @ LEVEL 1
SCALE : 3/8" = 1'-0"

FSGROUP®
ARCHITECTS
16575 Village Drive
Houston, Texas 77040
713 344 1752 Office
www.fsdesignbuild.com

PROJECT NAME

ANJUMAN-E-BURHANI MASJID
800 N Heatherwilde Boulevard, Pflugerville, TX 78660

CONSULTANTS

PROFESSIONAL SEAL

REGISTERED ARCHITECT
FAKHRUDDIN A. KAPASI
22931
STATE OF TEXAS
4.17.2026

ISSUED FOR

ISSUED FOR PERMIT
4/17/2026

REVISIONS

No.	DESCRIPTION	DATE

SHEET TITLE
VERTICAL CIRCULATION STAIR 3 DETAILS

SCALE: AS NOTED
DATE: 4/17/2026
PROJECT NUMBER: 2305

SHEET NUMBER
A470

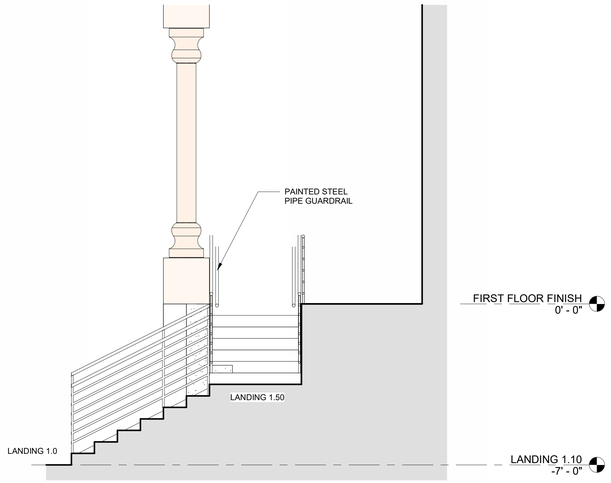

4 A475 ENTRY STAIR - SECTION
SCALE : 3/8" = 1'-0"

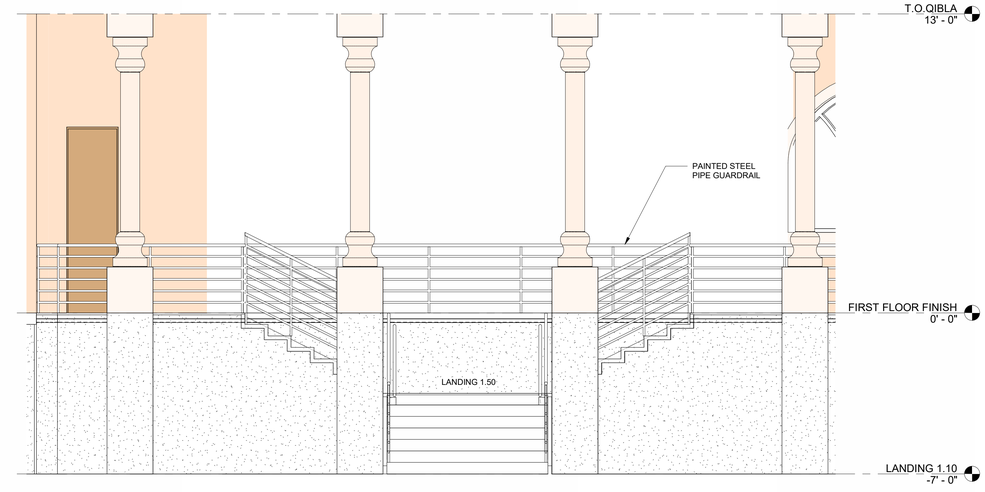

3 A475 ENTRY STAIR - ELEVATION
SCALE : 3/8" = 1'-0"

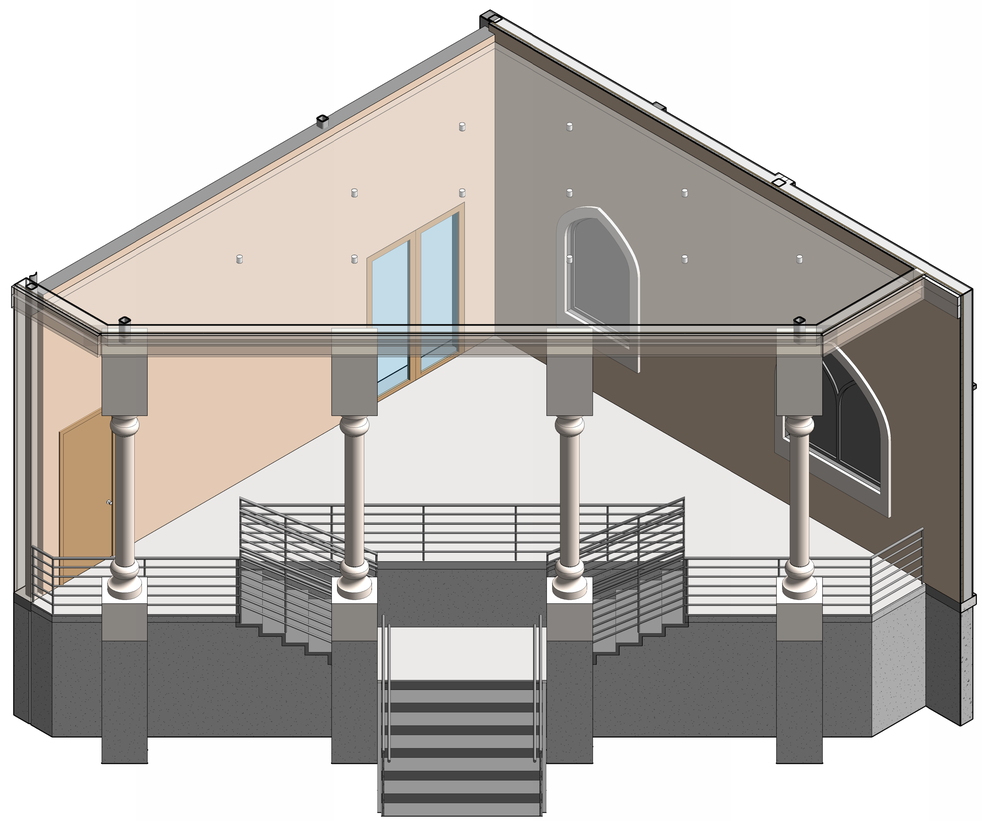

2 A475 ENTRY STAIR - 3D VIEW
SCALE :

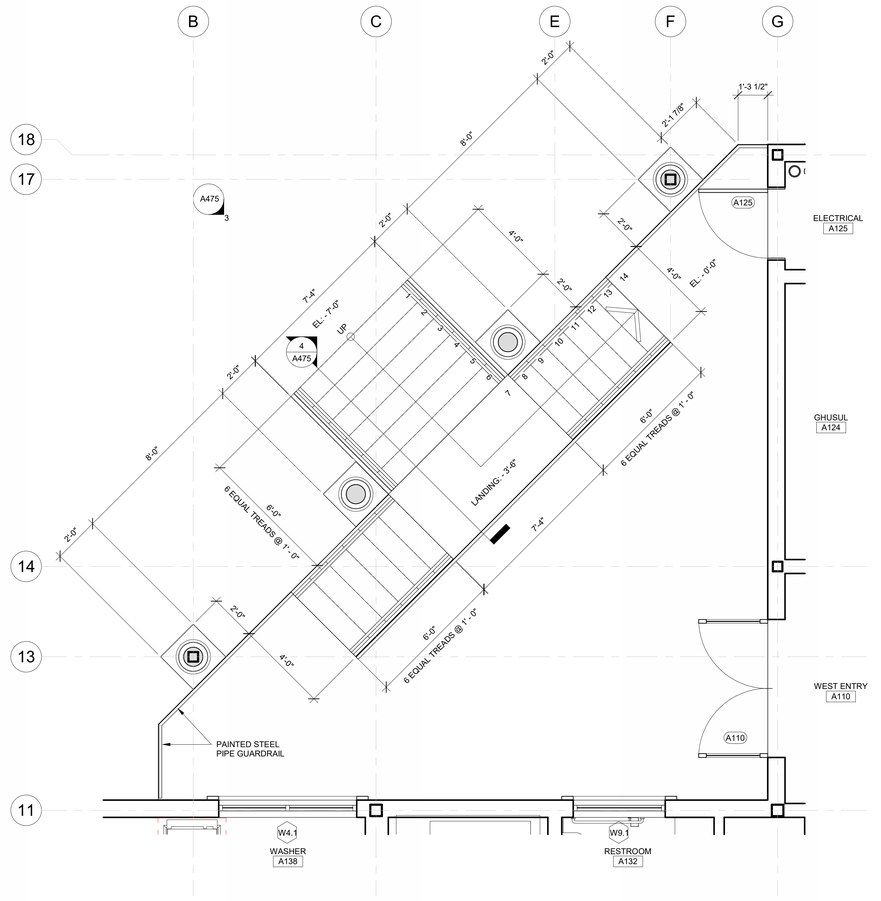

1 A475 ENTRY STAIR - ENLARGED PLAN
SCALE : 3/8" = 1'-0"

FSGROUP®
ARCHITECTS
16575 Village Drive
Houston, Texas 77040
713 344 1752 Office
www.fsdesignbuild.com

PROJECT NAME

ANJUMAN-E-BURHANI MASJID
800 N Heatherwilde Boulevard, Pflugerville, TX 78660

CONSULTANTS

PROFESSIONAL SEAL

REGISTERED ARCHITECT
FAKHRUDDIN A. KAGALWALA
23531
STATE OF TEXAS
4.17.2026

ISSUED FOR

ISSUED FOR PERMIT
4/17/2026

REVISIONS

No.	DESCRIPTION	DATE

SHEET TITLE

VERTICAL CIRCULATION ENTRY STAIR

SCALE AS NOTED

DATE 4/17/2026

PROJECT NUMBER 2305

SHEET NUMBER

A475

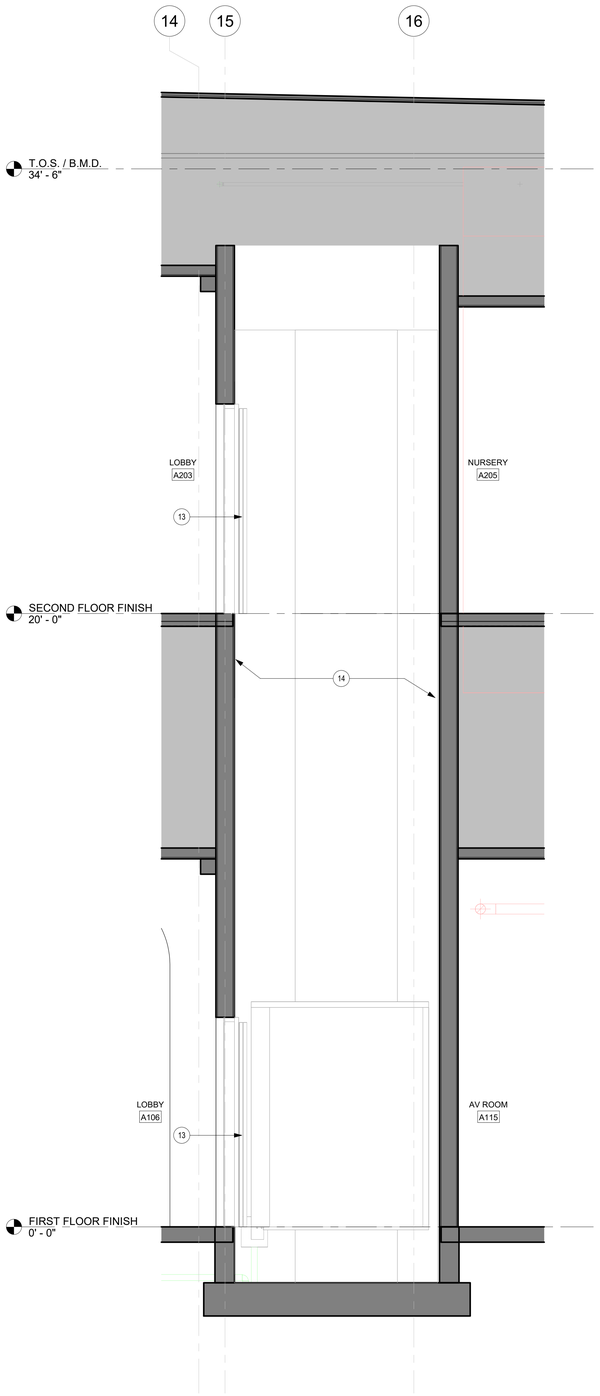

5 A480 ELEVATOR 1 SECTION N-S VIEW
SCALE : 1/2" = 1'-0"

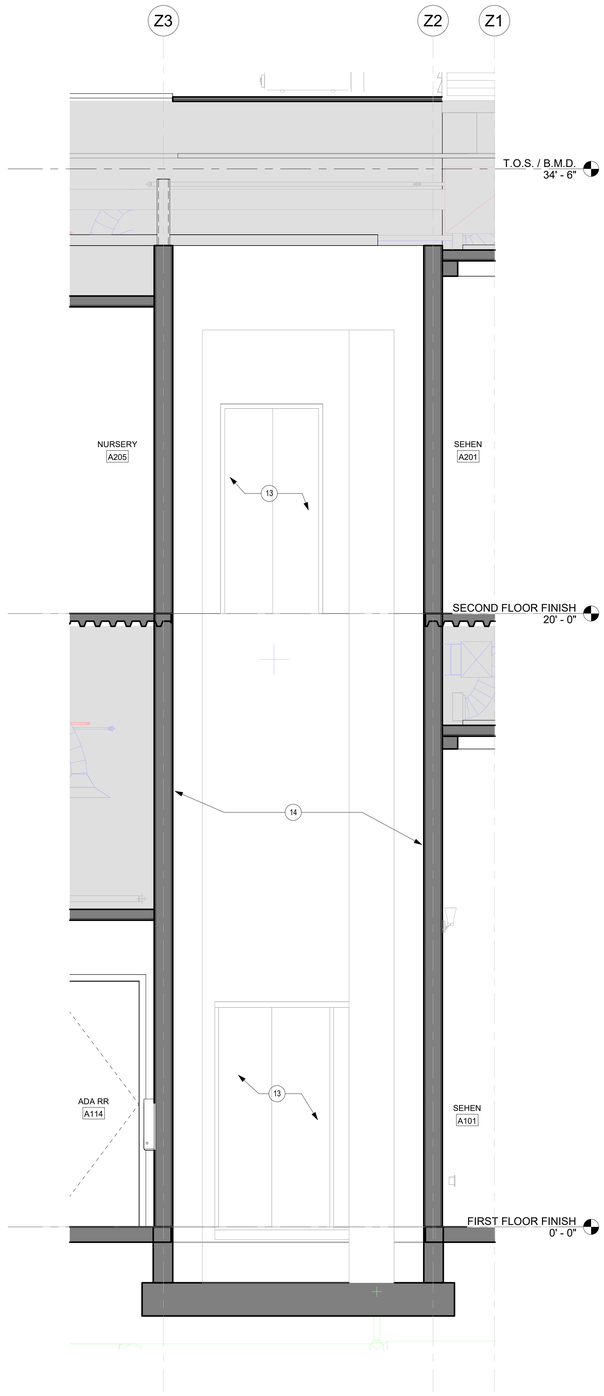

4 A480 ELEVATOR 1 SECTION E-W VIEW
SCALE : 1/2" = 1'-0"

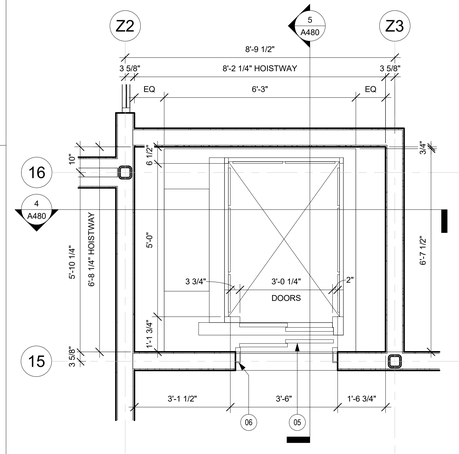

3 A480 ENLG PLAN: ELEVATOR 1 - LEVEL 2
SCALE : 1/2" = 1'-0"

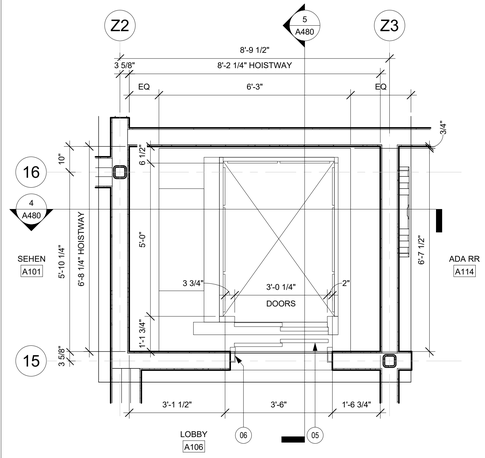

2 A480 ENLG PLAN: ELEVATOR 1 - LEVEL 1
SCALE : 1/2" = 1'-0"

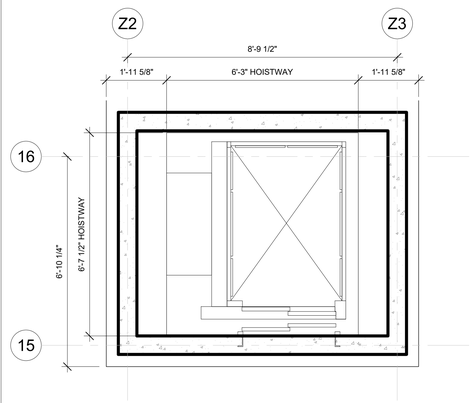

1 A480 ENLG PLAN: ELEVATOR 1 PIT
SCALE : 1/2" = 1'-0"

GENERAL NOTES

01 ELEVATOR BASIS OF DESIGN: ELVORON LULA MRL STYLE 1R
CAPACITY = 1400 LBS |

KEY NOTES

1 LADDER FOR ELEVATOR PIT. PROVIDED BY ELEVATOR MANUFACTURER.
2 SUMP PIT. RE: STRUCTURAL DRAWINGS.
3 COUNTERWEIGHT FOR ELEVATOR LOCATED ABOVE.
4 POLE SPRING FOR ELEVATOR.
5 DOOR OPENING
6 ELEVATOR JAMB PROVIDED BY ELEVATOR MANUFACTURER.
7 POWDER COATED PAINTED WALLS
8 PT COLOR - EDMONTON WHITE
9 METAL PANEL IS 5WL TEXTURED.
10 HANDRAIL BRUSHED ALUMINUM 1 1/2" BY 2". RECTANGULAR CUT-END. BACKSIDE ONLY
11 CEILING
12 CONTROL PANEL - FULL LENGTH FLUSH MOUNTED
13 ELEVATOR DOOR 1-HOUR FIRE RATED
14 ELEVATOR SHAFT 1-HOUR FIRE RATED ENCLOSURE
15 ELEVATOR MACHINERY

FSGROUP® ARCHITECTS
16575 Village Drive
Houston, Texas 77040
713 344 1752 Office
www.fsdesignbuild.com

PROJECT NAME

ANJUMAN-E-BURHANI MASJID
800 N Heatherwilde Boulevard, Pflugerville, TX 78660

CONSULTANTS

PROFESSIONAL SEAL

REGISTERED ARCHITECT TAHIRUDDIN NALKHANDA 23931 STATE OF TEXAS
4.17.2026

ISSUED FOR

ISSUED FOR PERMIT
4/17/2026

REVISIONS

No.	DESCRIPTION	DATE

SHEET TITLE
VERTICAL CIRCULATION ELEVATOR 1

SCALE AS NOTED
DATE 4/17/2026
PROJECT NUMBER 2305

SHEET NUMBER
A480

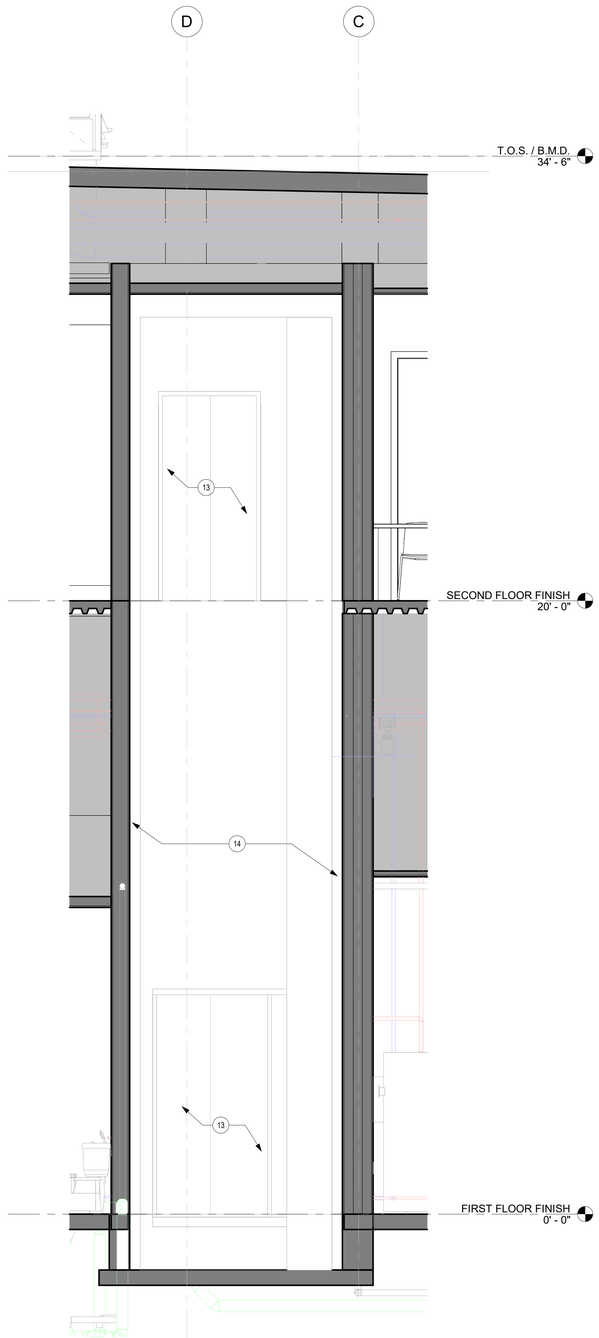

5 A490 ELEVATOR 2 SECTION E-W VIEW
SCALE : 1/2" = 1'-0"

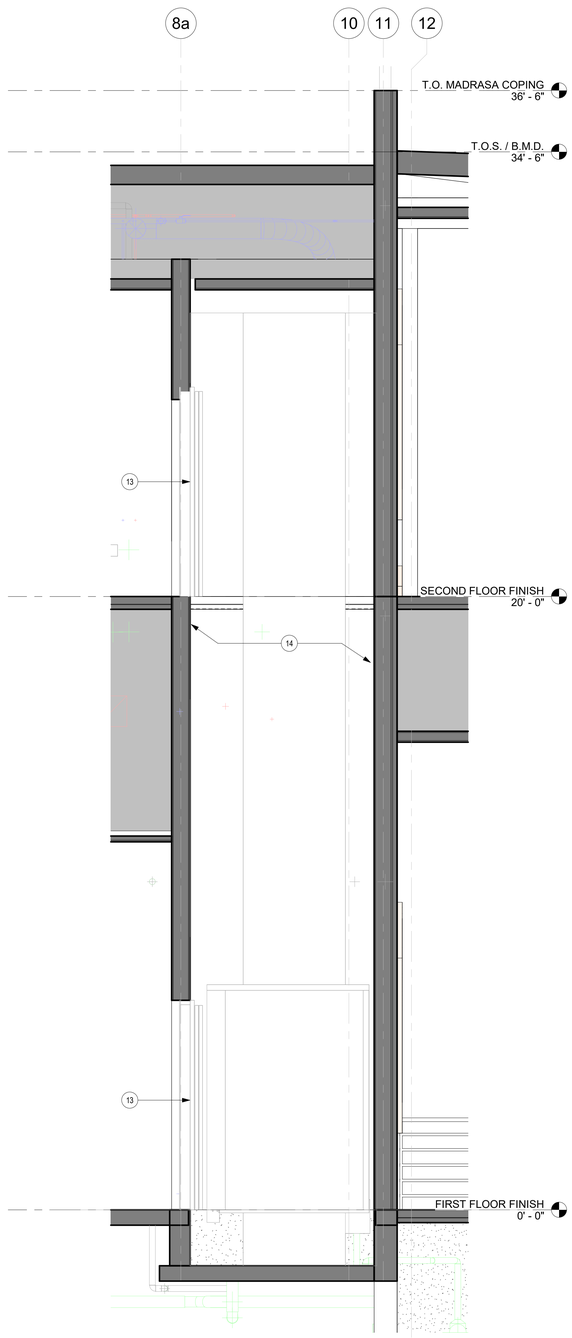

4 A490 ELEVATOR 2 SECTION N-S VIEW
SCALE : 1/2" = 1'-0"

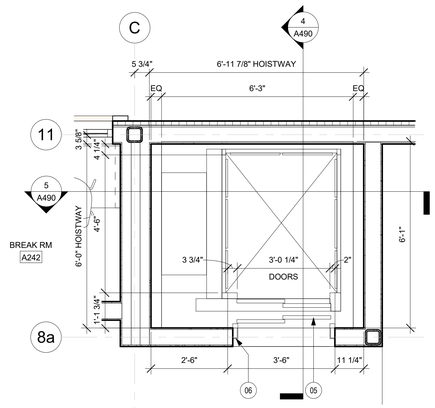

3 A490 ENLG PLAN: ELEVATOR 2 - LEVEL 2
SCALE : 1/2" = 1'-0"

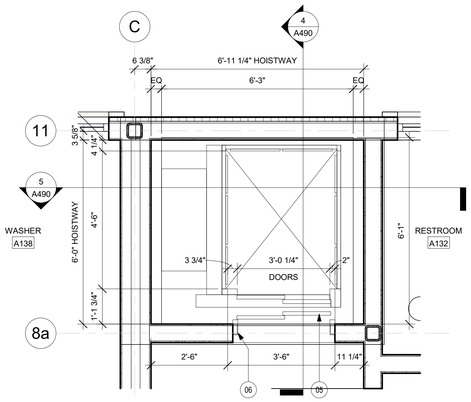

2 A490 ENLG PLAN: ELEVATOR 2 - LEVEL 1
SCALE : 1/2" = 1'-0"

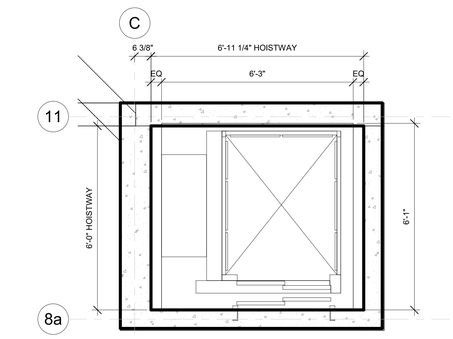

1 A490 ENLG PLAN: ELEVATOR 2 - PIT
SCALE : 1/2" = 1'-0"

GENERAL NOTES

01 ELEVATOR BASIS OF DESIGN: ELVORON LULA MRL STYLE 1R
CAPACITY = 1400 LBS |

KEY NOTES

1 LADDER FOR ELEVATOR PIT. PROVIDED BY ELEVATOR MANUFACTURER.
2 SUMP PIT. RE: STRUCTURAL DRAWINGS.
3 COUNTERWEIGHT FOR ELEVATOR LOCATED ABOVE.
4 POLE SPRING FOR ELEVATOR.
5 DOOR OPENING
6 ELEVATOR JAMB PROVIDED BY ELEVATOR MANUFACTURER.
7 POWDER COATED PAINTED WALLS
8 PT COLOR - EDMONTON WHITE
9 METAL PANEL IS 5WL TEXTURED.
10 HANDRAIL BRUSHED ALUMINUM 1 1/2" BY 2". RECTANGULAR CUT-END. BACKSIDE ONLY
11 CEILING
12 CONTROL PANEL - FULL LENGTH FLUSH MOUNTED
13 ELEVATOR DOOR 1-HOUR FIRE RATED
14 ELEVATOR SHAFT 1-HOUR FIRE RATED ENCLOSURE
15 ELEVATOR MACHINERY

FSGROUP®
ARCHITECTS
16575 Village Drive
Houston, Texas 77040
713 344 1752 Office
www.fsdesignbuild.com

PROJECT NAME

ANJUMAN-E-BURHANI MASJID
800 N Heatherwilde Boulevard, Pflugerville, TX 78660

CONSULTANTS

PROFESSIONAL SEAL

REGISTERED ARCHITECT FAKHRUDDIN A. KAMANI 23533 STATE OF TEXAS
4.17.2026

ISSUED FOR

ISSUED FOR PERMIT
4/17/2026

REVISIONS

No.	DESCRIPTION	DATE

SHEET TITLE
VERTICAL CIRCULATION ELEVATOR 2

SCALE AS NOTED
DATE 4/17/2026
PROJECT NUMBER 2305

SHEET NUMBER
A490

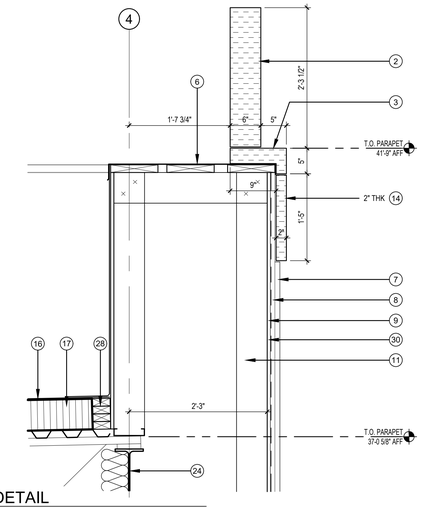

11 A500 DETAIL
SCALE : 1"=1'-0"

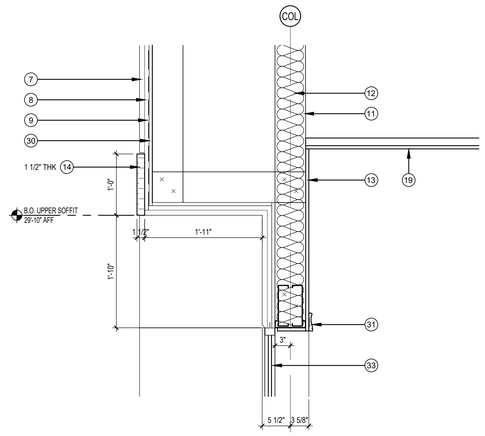

7 A500 DETAIL
SCALE : 1"=1'-0"

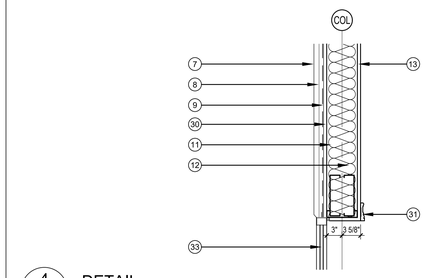

4 A500 DETAIL
SCALE : 1"=1'-0"

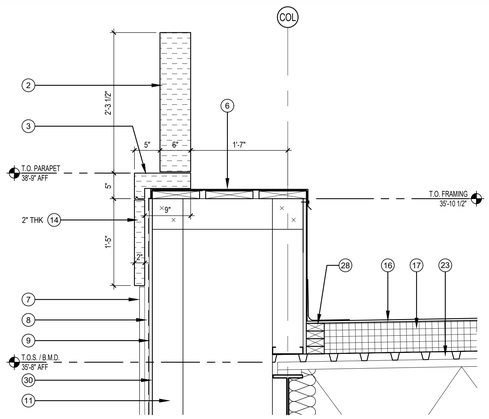

3 A500 DETAIL
SCALE : 1"=1'-0"

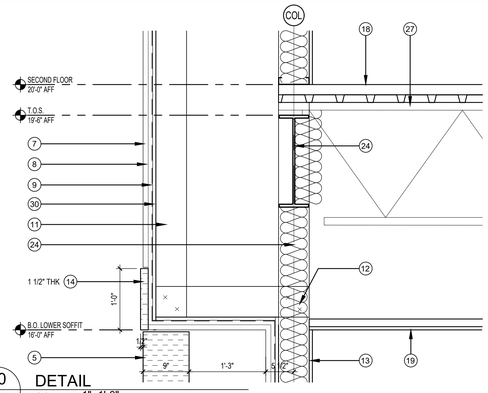

10 A500 DETAIL
SCALE : 1"=1'-0"

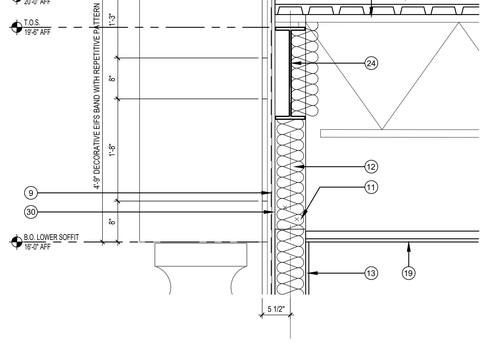

6 A500 DETAIL
SCALE : 1"=1'-0"

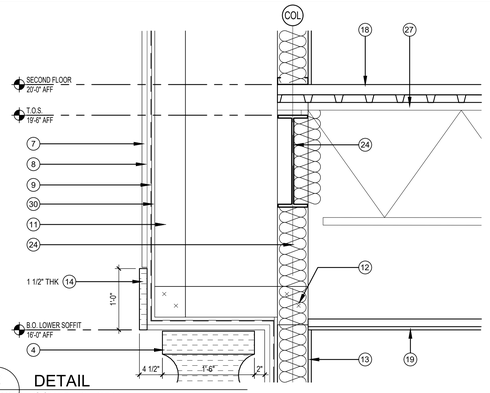

2 A500 DETAIL
SCALE : 1"=1'-0"

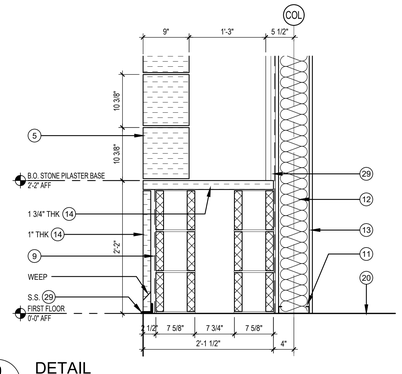

9 A500 DETAIL
SCALE : 1"=1'-0"

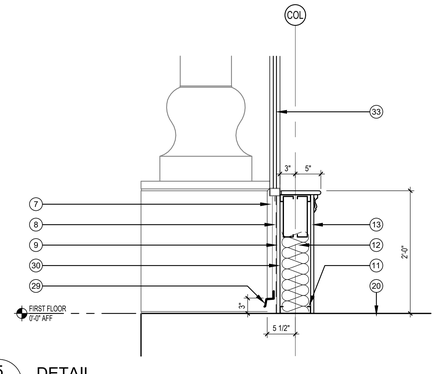

5 A500 DETAIL
SCALE : 1"=1'-0"

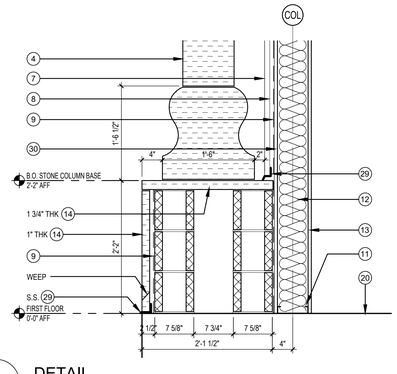

1 A500 DETAIL
SCALE : 1"=1'-0"

KEYNOTES SECTIONS

1. COPPER SPIRE ATTACHED TO A STEEL ROD STRUCTURALLY ANCHORED ON DOME WITH LIGHTNING PROTECTION.
2. CUSTOM FABRICATED EPS CORNICE FEATURE WITH STO SKIMCOAT FINISH STRUCTURALLY ANCHORED TO PARAPET CAP (2'-4" TALL x 2'-2" WIDTH & 4" THICK).
3. CUSTOM FABRICATED EPS CAP WITH STO SKIMCOAT FINISH IN 6 FEET SECTIONS (24" TALL) REFER TO PARAPET SECTION DETAIL.
4. STONE COLUMN. OWNER FURNISHED, CONTRACTOR INSTALLED.
5. STONE PILASTER. OWNER FURNISHED, CONTRACTOR INSTALLED.
6. PREFINISHED METAL PARAPET CAP.
7. 1" EIFS
8. 1/4" HARDI-PANEL.
9. FLUID-APPLIED AIR & WATER-RESISTIVE BARRIER.
10. 5/8" GYPSUM SHEATHING.
11. 6" METAL FRAMING.
12. R-19 FIBERGLASS BATT INSULATION.
13. 5/8" GYPSUM BOARD - GYPSUM ASSOCIATION LEVEL 5 FINISH.
14. STONE VENEER.
15. PREFINISHED TPO-CLAD GRAVEL STOP EDGE.
16. 90 MIL WHITE TPO ROOF MEMBRANE.
17. R-30 RIGID ROOF INSULATION ON METAL DECK.
18. CONCRETE ON METAL DECK.
19. SUSPENDED 5/8" GYPSUM BOARD CEILING.
20. CONCRETE FLOOR SLAB.
21. 3/4" PLYWOOD F.R.T. PLYWOOD SHEATHING.
22. CURVED LVL FINS
23. METAL DECK
24. STEEL BEAM RE:STRUCTURAL
25. STEEL COLUMN RE:STRUCTURAL
26. STEEL BRACING RE:STRUCTURAL
27. STEEL TRUSS RE:STRUCTURAL
28. BUILD-UP 2x4 PERIMETER BLOCKING FOR TPO EDGE
29. FLASHING
30. 5/8" F.R.T. PLYWOOD SHEATHING.
31. WINDOW WOOD TRIM.
32. DOOR & FRAME. RE: A600 & A601 DOOR TYPES & DOOR SCHEDULE SHEET.
33. WINDOW. RE: A610 WINDOW SCHEDULE SHEET.
34. THRESHOLD.
35. FINISH FLOOR. RE: A900 & A901 FINISH PLAN SHEET.
36. STEEL ANGLE. RE:STRUCTURAL

FSGROUP®
TEAM+BUILD
16575 Village Drive
Houston, Texas 77040
O 713-344-1752
www.fsdesignbuild.com

PROJECT NAME

ANJUMAN-E-BURHANI MASJID
800 N Heatherwilde Boulevard
Pflugerville, TX 78660

CONSULTANTS

PROFESSIONAL SEAL

REGISTERED ARCHITECT
SAMEERUDDIN A. KHAN
22631
STATE OF TEXAS
4.17.2026

ISSUED FOR

ISSUED FOR PERMIT
4/17/2026

REVISIONS

No.	DESCRIPTION	DATE

SHEET TITLE
DETAILS

SCALE: As Indicated
DATE: 4/17/2026
PROJECT NUMBER: 2305

SHEET NUMBER
A500

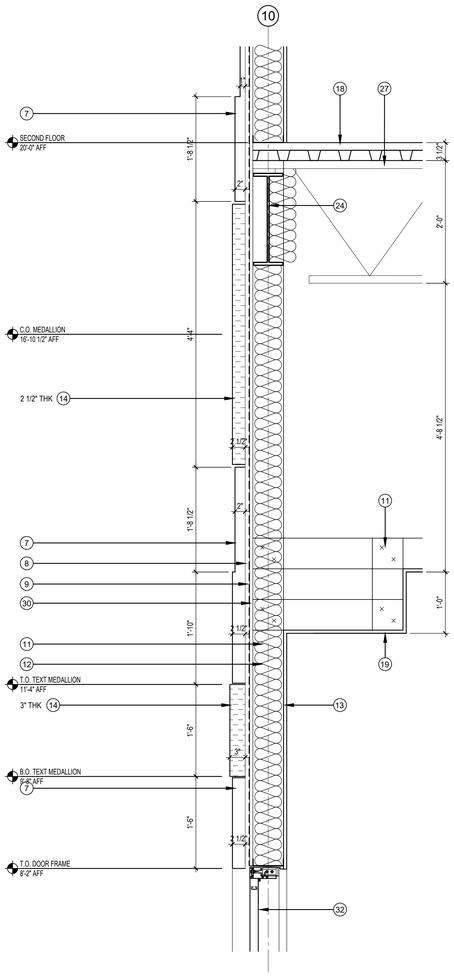

8 A501 DETAIL
SCALE : 1"=1'-0"

REFER TO WALL SECTION: 1 / A313

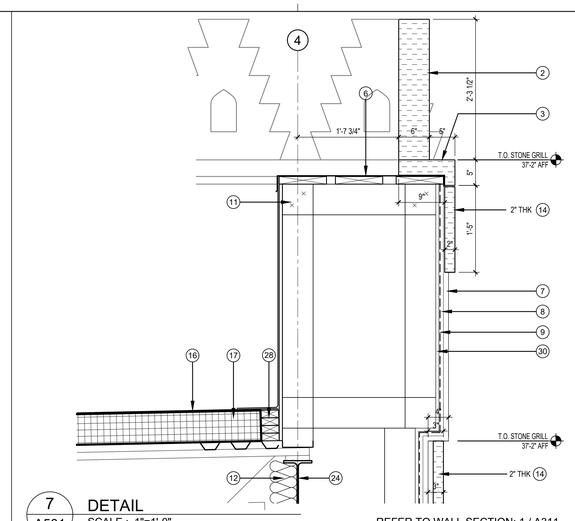

7 A501 DETAIL
SCALE : 1"=1'-0"

REFER TO WALL SECTION: 1 / A311

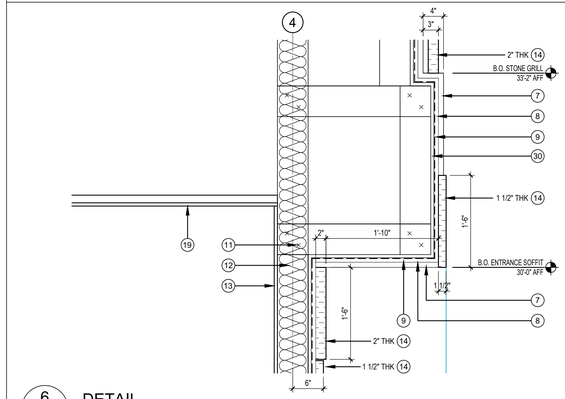

6 A501 DETAIL
SCALE : 1"=1'-0"

REFER TO WALL SECTION: 1 / A311

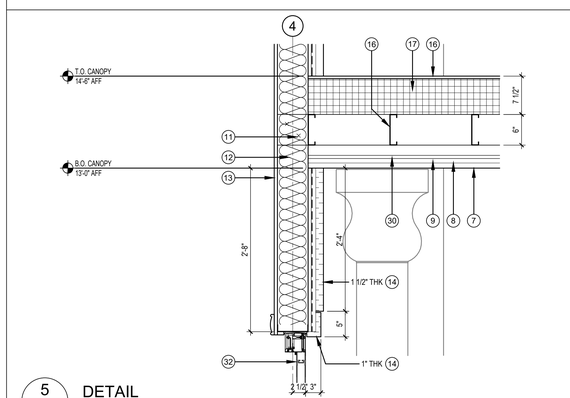

5 A501 DETAIL
SCALE : 1"=1'-0"

REFER TO WALL SECTION: 1 / A311

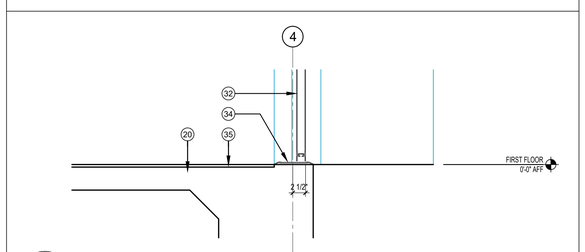

4 A501 DETAIL
SCALE : 1"=1'-0"

REFER TO WALL SECTION: 1 / A311

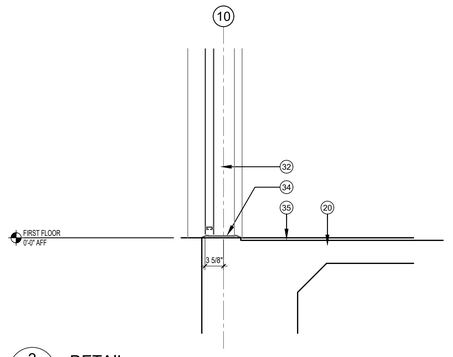

3 A501 DETAIL
SCALE : 1"=1'-0"

REFER TO WALL SECTION: 1 / A313

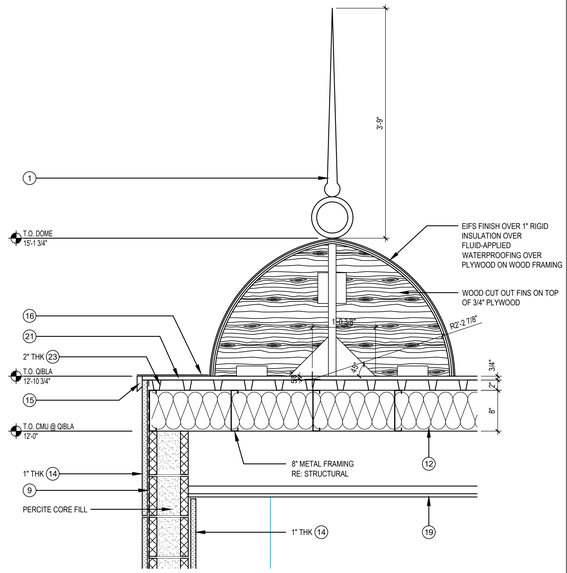

2 A501 DETAIL
SCALE : 1"=1'-0"

REFER TO WALL SECTION: 1 / A314

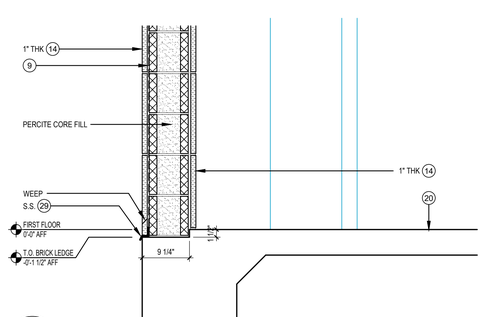

1 A501 DETAIL
SCALE : 1"=1'-0"

REFER TO WALL SECTION: 1 / A314

KEYNOTES SECTIONS

1. COPPER SPIRE ATTACHED TO A STEEL ROD STRUCTURALLY ANCHORED ON DOME WITH LIGHTNING PROTECTION.
2. CUSTOM FABRICATED EPS CORNICE FEATURE WITH STO SKIMCOAT FINISH STRUCTURALLY ANCHORED TO PARAPET CAP (2'-4" TALL x 2'-2" WIDTH & 4" THICK).
3. CUSTOM FABRICATED EPS CAP WITH STO SKIMCOAT FINISH IN 6 FEET SECTIONS (24" TALL) REFER TO PARAPET SECTION DETAIL.
4. STONE COLUMN. OWNER FURNISHED, CONTRACTOR INSTALLED.
5. STONE PILASTER. OWNER FURNISHED, CONTRACTOR INSTALLED.
6. PREFINISHED METAL PARAPET CAP.
7. 1" EIFS
8. 1/4" HARDI-PANEL.
9. FLUID-APPLIED AIR & WATER-RESISTIVE BARRIER.
10. 5/8" GYPSUM SHEATHING.
11. 6" METAL FRAMING.
12. R-19 FIBERGLASS BATT INSULATION.
13. 5/8" GYPSUM BOARD - GYPSUM ASSOCIATION LEVEL 5 FINISH.
14. STONE VENEER.
15. PREFINISHED TPO-CLAD GRAVEL STOP EDGE.
16. 90 MIL WHITE TPO ROOF MEMBRANE.
17. R-30 RIGID ROOF INSULATION ON METAL DECK.
18. CONCRETE ON METAL DECK.
19. SUSPENDED 5/8" GYPSUM BOARD CEILING.
20. CONCRETE FLOOR SLAB.
21. 3/4" PLYWOOD F.R.T. PLYWOOD SHEATHING.
22. CURVED LVL FINS
23. METAL DECK
24. STEEL BEAM RE:STRUCTURAL
25. STEEL COLUMN RE:STRUCTURAL
26. STEEL BRACING RE:STRUCTURAL
27. STEEL TRUSS RE:STRUCTURAL
28. BUILD-UP 2x4 PERIMETER BLOCKING FOR TPO EDGE
29. FLASHING
30. 5/8" F.R.T. PLYWOOD SHEATHING.
31. WINDOW WOOD TRIM.
32. DOOR & FRAME. RE: A600 & A601 DOOR TYPES & DOOR SCHEDULE SHEET.
33. WINDOW. RE: A610 WINDOW SCHEDULE SHEET.
34. THRESHOLD.
35. FINISH FLOOR. RE: A900 & A901 FINISH PLAN SHEET.
36. STEEL ANGLE. RE:STRUCTURAL

FSGROUP®
TEAM+BUILD
16575 Village Drive
Houston, Texas 77040
O 713-344-1752
www.fsdesignbuild.com

PROJECT NAME

ANJUMAN-E-BURHANI MASJID
800 N Heatherwilde Boulevard
Pflugerville, TX 78660

CONSULTANTS

PROFESSIONAL SEAL

REGISTERED ARCHITECT
SAIFUDDIN A. SAIYED
22631
STATE OF TEXAS
4.17.2026

ISSUED FOR

ISSUED FOR PERMIT
4/17/2026

REVISIONS

No.	DESCRIPTION	DATE

SHEET TITLE
DETAILS

SCALE: As Indicated
DATE: 4/17/2026
PROJECT NUMBER: 2305

SHEET NUMBER
A501

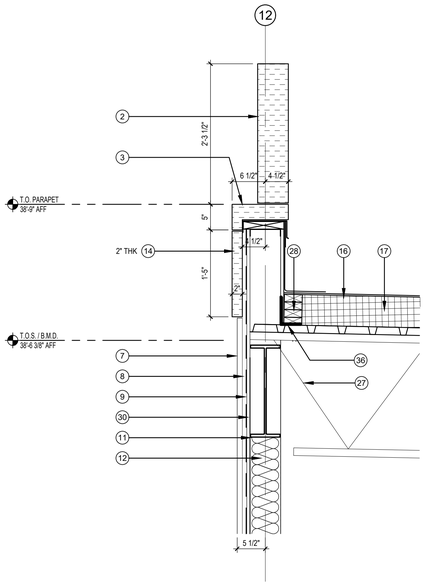

9 A502 DETAIL
SCALE : 1"=1'-0"

REFER TO WALL SECTION: 1 / A313

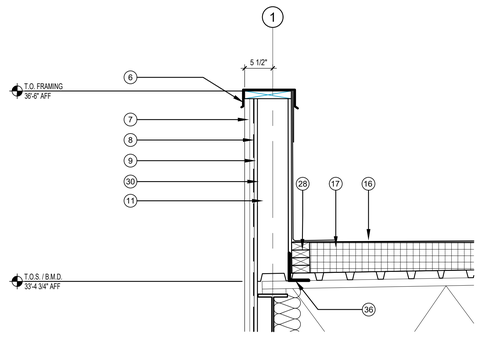

7 A502 DETAIL
SCALE : 1"=1'-0"

REFER TO WALL SECTION: 2 / A312

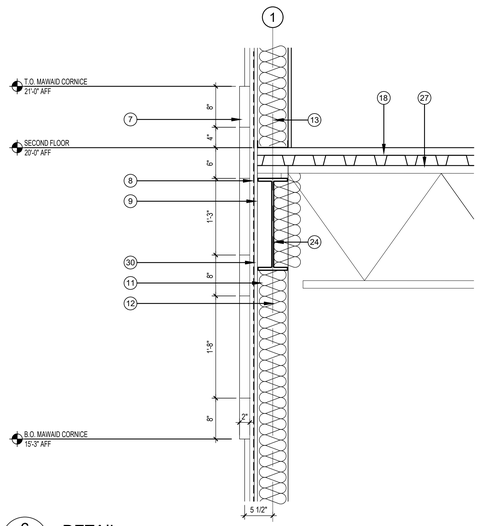

6 A502 DETAIL
SCALE : 1"=1'-0"

REFER TO WALL SECTION: 2 / A312

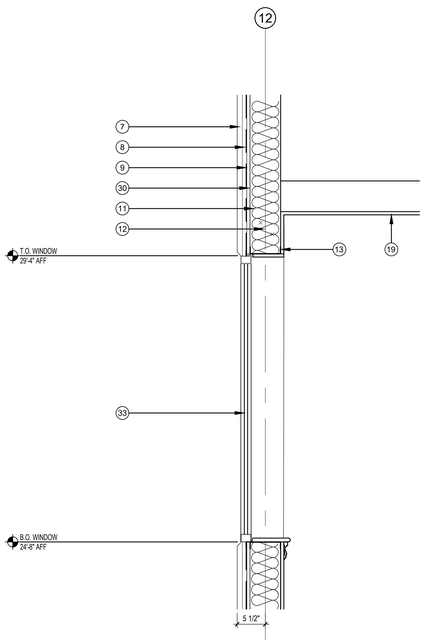

8 A502 DETAIL
SCALE : 1"=1'-0"

REFER TO WALL SECTION: 1 / A313

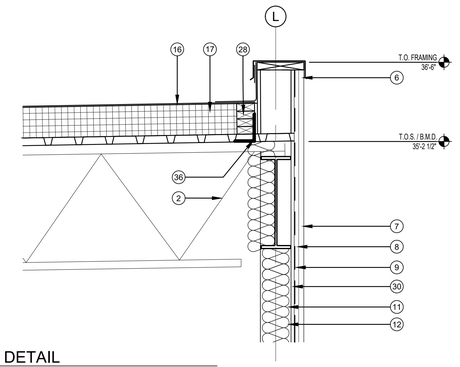

4 A502 DETAIL
SCALE : 1"=1'-0"

REFER TO WALL SECTION: 1 / A312

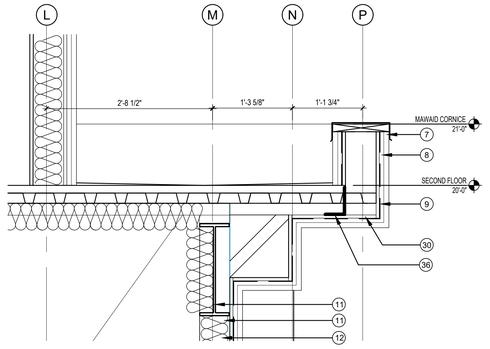

3 A502 DETAIL
SCALE : 1"=1'-0"

REFER TO WALL SECTION: 1 / A312

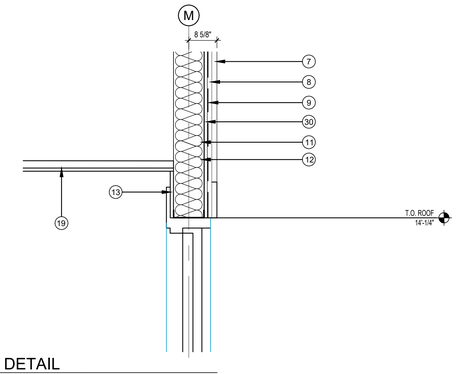

2 A502 DETAIL
SCALE : 1"=1'-0"

REFER TO WALL SECTION: 1 / A312

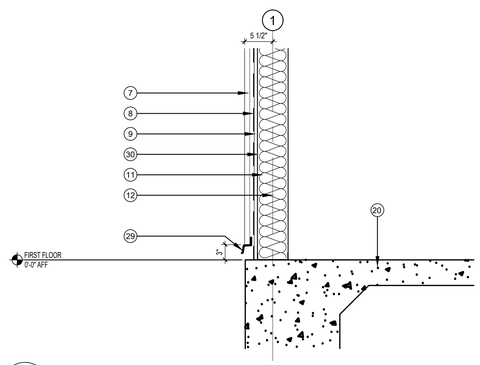

5 A502 DETAIL
SCALE : 1"=1'-0"

REFER TO WALL SECTION: 2 / A312

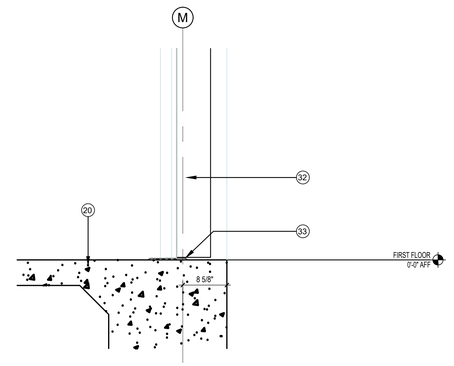

1 A502 DETAIL
SCALE : 1"=1'-0"

REFER TO WALL SECTION: 1 / A312

KEYNOTES SECTIONS

1. COPPER SPIRE ATTACHED TO A STEEL ROD STRUCTURALLY ANCHORED ON DOME WITH LIGHTNING PROTECTION.
2. CUSTOM FABRICATED EPS CORNICE FEATURE WITH STO SKIMCOAT FINISH STRUCTURALLY ANCHORED TO PARAPET CAP (2'-4" TALL x 2'-2" WIDTH & 4" THICK).
3. CUSTOM FABRICATED EPS CAP WITH STO SKIMCOAT FINISH IN 6 FEET SECTIONS (24" TALL) REFER TO PARAPET SECTION DETAIL.
4. STONE COLUMN. OWNER FURNISHED, CONTRACTOR INSTALLED.
5. STONE PILASTER. OWNER FURNISHED, CONTRACTOR INSTALLED.
6. PREFINISHED METAL PARAPET CAP.
7. 1" EIFS
8. 1/4" HARDI-PANEL.
9. FLUID-APPLIED AIR & WATER-RESISTIVE BARRIER.
10. 5/8" GYPSUM SHEATHING.
11. 6" METAL FRAMING.
12. R-19 FIBERGLASS BATT INSULATION.
13. 5/8" GYPSUM BOARD - GYPSUM ASSOCIATION LEVEL 5 FINISH.
14. STONE VENEER.
15. PREFINISHED TPO-CLAD GRAVEL STOP EDGE.
16. 90 MIL WHITE TPO ROOF MEMBRANE.
17. R-30 RIGID ROOF INSULATION ON METAL DECK.
18. CONCRETE ON METAL DECK.
19. SUSPENDED 5/8" GYPSUM BOARD CEILING.
20. CONCRETE FLOOR SLAB.
21. 3/4" PLYWOOD F.R.T. PLYWOOD SHEATHING.
22. CURVED LVL FINS
23. METAL DECK
24. STEEL BEAM RE:STRUCTURAL
25. STEEL COLUMN RE:STRUCTURAL
26. STEEL BRACING RE:STRUCTURAL
27. STEEL TRUSS RE:STRUCTURAL
28. BUILD-UP 2x4 PERIMETER BLOCKING FOR TPO EDGE
29. FLASHING
30. 5/8" F.R.T. PLYWOOD SHEATHING.
31. WINDOW WOOD TRIM.
32. DOOR & FRAME. RE: A600 & A601 DOOR TYPES & DOOR SCHEDULE SHEET.
33. WINDOW. RE: A610 WINDOW SCHEDULE SHEET.
34. THRESHOLD.
35. FINISH FLOOR. RE: A900 & A901 FINISH PLAN SHEET.
36. STEEL ANGLE. RE:STRUCTURAL

FSGROUP®
TEAM+BUILD
16575 Village Drive
Houston, Texas 77040
O 713-344-1752
www.fsdesignbuild.com

PROJECT NAME

ANJUMAN-E-BURHANI MASJID
800 N Heatherwilde Boulevard
Pflugerville, TX 78660

CONSULTANTS

PROFESSIONAL SEAL

REGISTERED ARCHITECT
SAIFUDDIN A. SAIYED
22631
STATE OF TEXAS
4.17.2026

ISSUED FOR

ISSUED FOR PERMIT
4/17/2026

REVISIONS

No.	DESCRIPTION	DATE

SHEET TITLE
DETAILS

SCALE: As Indicated
DATE: 4/17/2026
PROJECT NUMBER: 2305

SHEET NUMBER
A502

NOTE: AWNING COLOR TO BRONZE ANODIZED

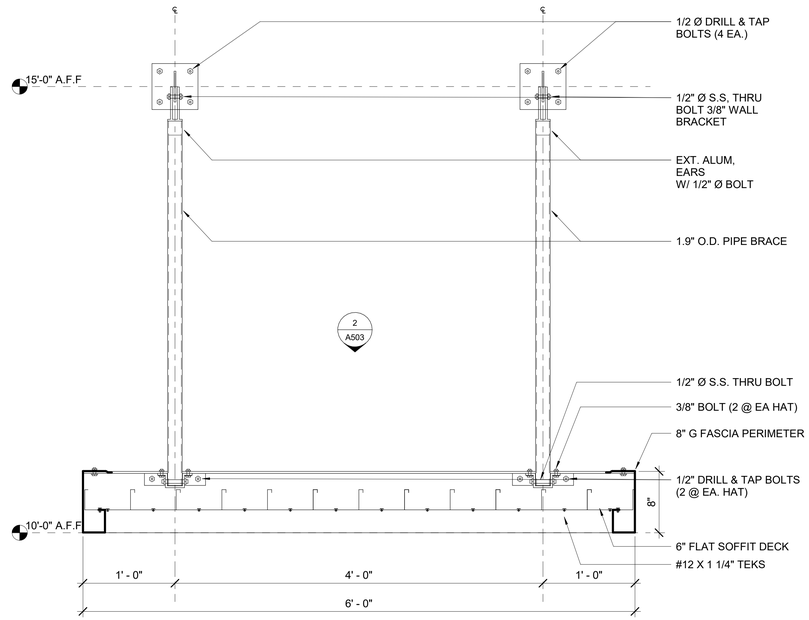

4 A503 AWNING CANOPY CROSS SECTION: FRONT
SCALE : 1 1/2" = 1'-0"

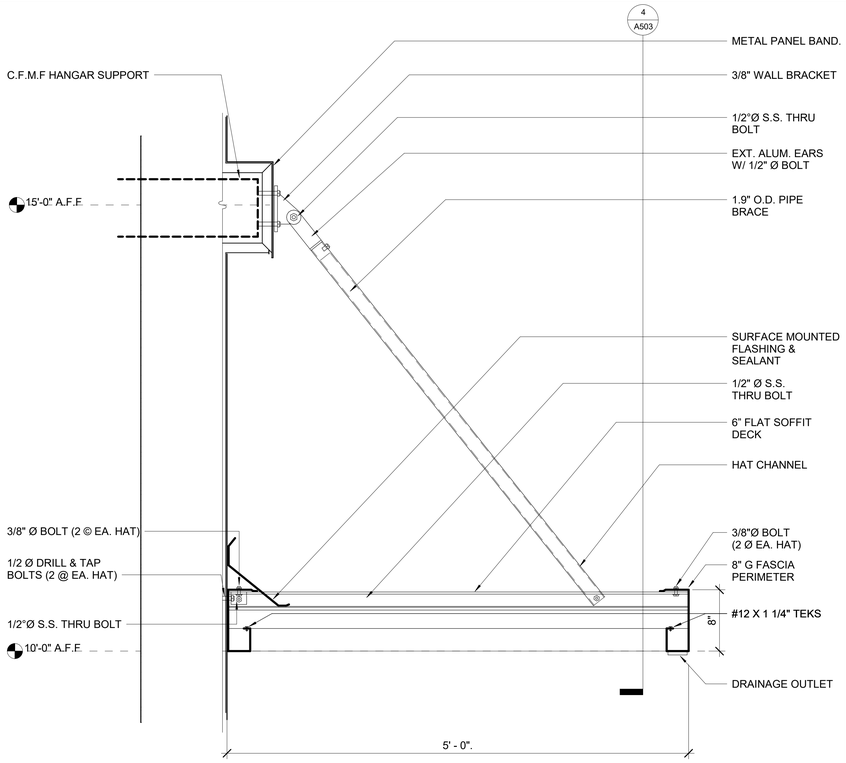

5 A503 AWNING CANOPY CROSS SECTION: SIDE
SCALE : 1 1/2" = 1'-0"

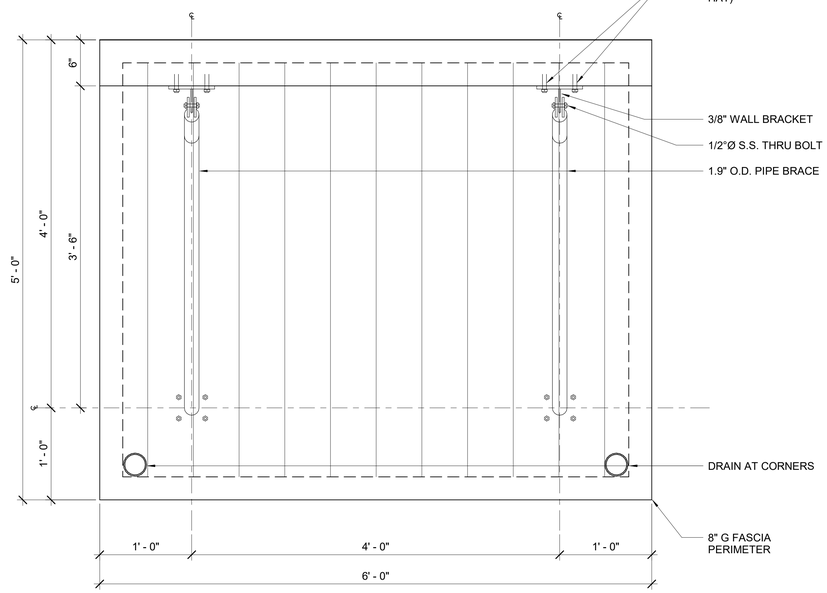

3 A503 AWNING CANOPY PLAN
SCALE : 1 1/2" = 1'-0"

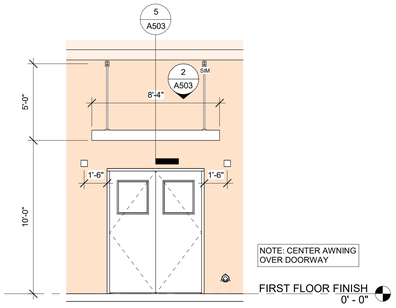

2 A503 ELEV: AWNING CANOPY DOOR 142B
SCALE : 1/4" = 1'-0"

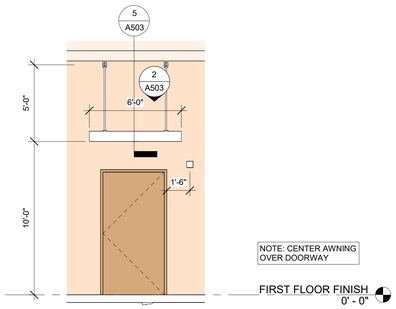

1 A503 ELEV: AWNING CANOPY DOOR 137C
SCALE : 1/4" = 1'-0"

FSGROUP®
ARCHITECTS
16575 Village Drive
Houston, Texas 77040
713 344 1752 Office
www.fsdesignbuild.com

PROJECT NAME

ANJUMAN-E-BURHANI MASJID
800 N Heatherwilde Boulevard, Pflugerville, TX 78660

CONSULTANTS

PROFESSIONAL SEAL

REGISTERED ARCHITECT SAIFUDDIN V. SHAIKH 22631 STATE OF TEXAS
4.17.2026

ISSUED FOR

ISSUED FOR PERMIT 4/17/2026

REVISIONS

No.	DESCRIPTION	DATE

SHEET TITLE
DETAILS

SCALE AS NOTED
DATE 4/17/2026
PROJECT NUMBER 2305

SHEET NUMBER
A503

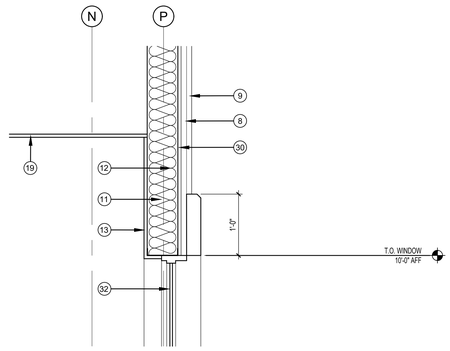

12 A504 DETAIL
SCALE : 1"=1'-0"
REFER TO WALL SECTION: 2 / A316

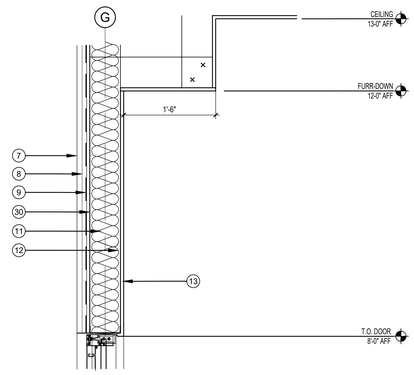

8 A504 DETAIL
SCALE : 1"=1'-0"
REFER TO WALL SECTION: 1 / A316

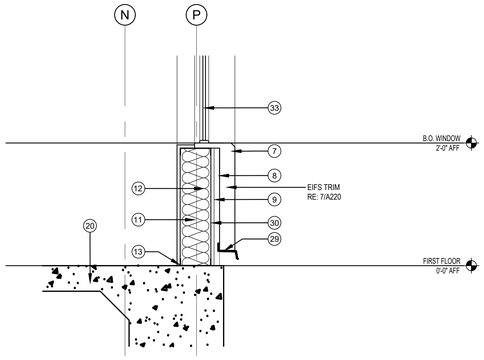

11 A504 DETAIL
SCALE : 1"=1'-0"
REFER TO WALL SECTION: 2 / A316

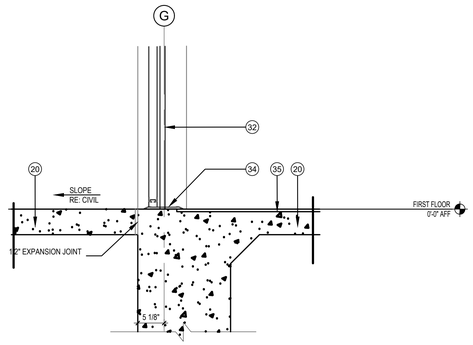

7 A504 DETAIL
SCALE : 1"=1'-0"
REFER TO WALL SECTION: 1 / A316

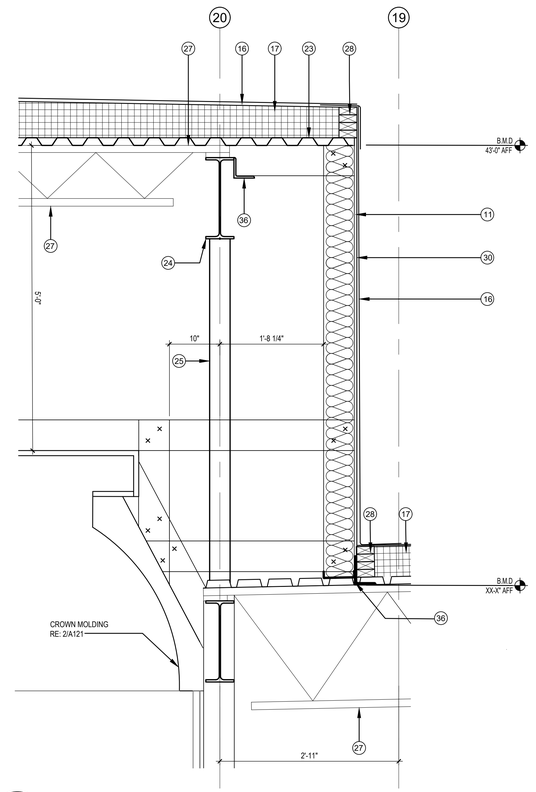

3 A504 DETAIL
SCALE : 1"=1'-0"
REFER TO WALL SECTION: 1 / A314

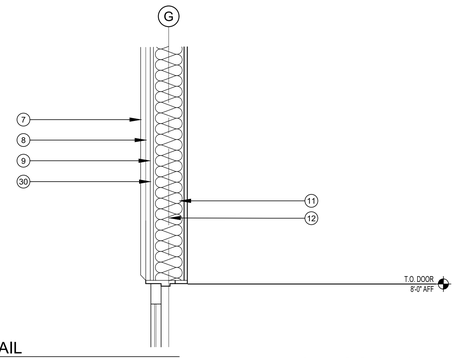

10 A504 DETAIL
SCALE : 1"=1'-0"
REFER TO WALL SECTION: 1 / A316

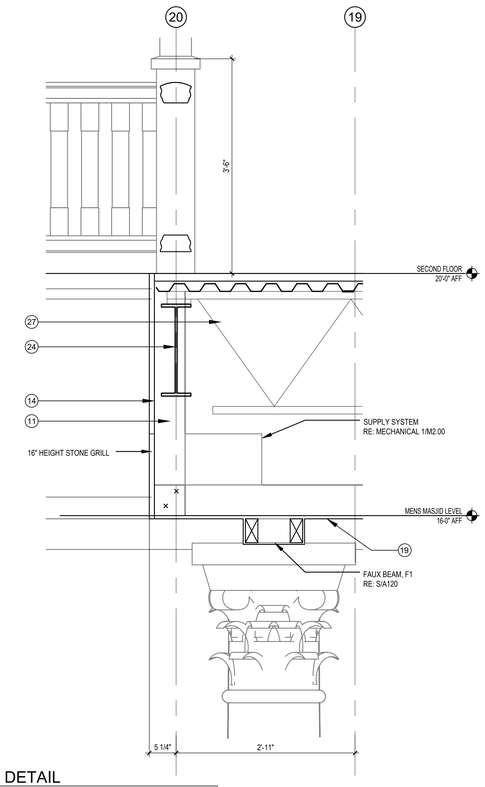

5 A504 DETAIL
SCALE : 1"=1'-0"
REFER TO WALL SECTION: 1 / A314

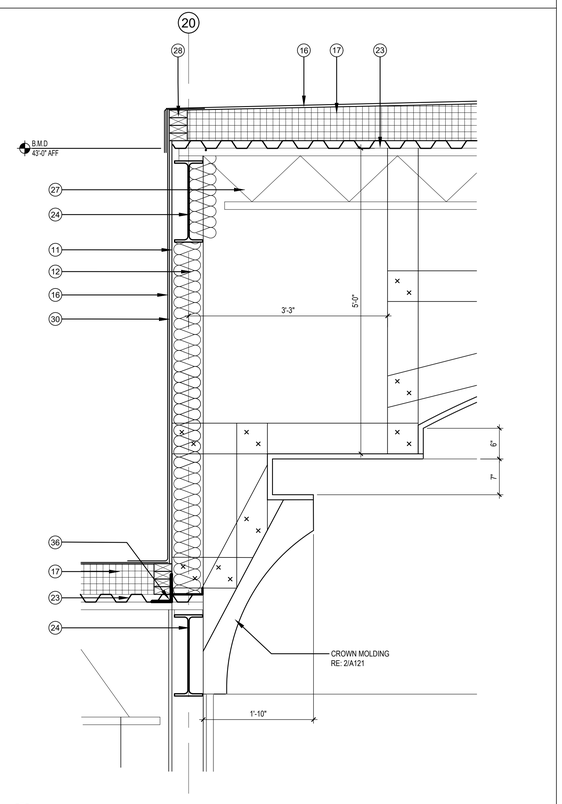

1 A504 DETAIL
SCALE : 1"=1'-0"
REFER TO WALL SECTION: 1 / A314

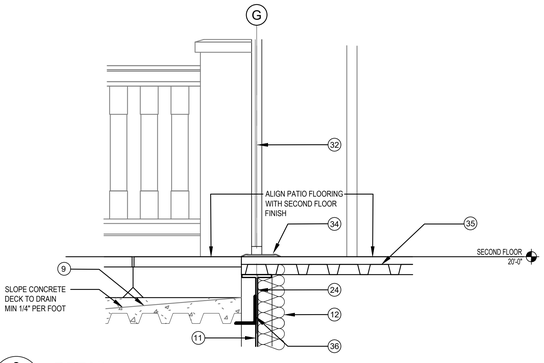

9 A504 DETAIL
SCALE : 1"=1'-0"
REFER TO WALL SECTION: 1 / A316

KEYNOTES SECTIONS

1. COPPER SPIRE ATTACHED TO A STEEL ROD STRUCTURALLY ANCHORED ON DOME WITH LIGHTNING PROTECTION.
2. CUSTOM FABRICATED EPS CORNICE FEATURE WITH STO SKIMCOAT FINISH STRUCTURALLY ANCHORED TO PARAPET CAP (2'-4" TALL x 2'-2" WIDTH & 4" THICK).
3. CUSTOM FABRICATED EPS CAP WITH STO SKIMCOAT FINISH IN 6 FEET SECTIONS (24" TALL) REFER TO PARAPET SECTION DETAIL.
4. STONE COLUMN. OWNER FURNISHED, CONTRACTOR INSTALLED.
5. STONE PILASTER. OWNER FURNISHED, CONTRACTOR INSTALLED.
6. PREFINISHED METAL PARAPET CAP.
7. 1" EIFS
8. 1/4" HARDI-PANEL.
9. FLUID-APPLIED AIR & WATER-RESISTIVE BARRIER.
10. 5/8" GYPSUM SHEATHING.
11. 6" METAL FRAMING.
12. R-19 FIBERGLASS BATT INSULATION.
13. 5/8" GYPSUM BOARD - GYPSUM ASSOCIATION LEVEL 5 FINISH.
14. STONE VENEER.
15. PREFINISHED TPO-CLAD GRAVEL STOP EDGE.
16. 90 MIL WHITE TPO ROOF MEMBRANE.
17. R-30 RIGID ROOF INSULATION ON METAL DECK.
18. CONCRETE ON METAL DECK.
19. SUSPENDED 5/8" GYPSUM BOARD CEILING.
20. CONCRETE FLOOR SLAB.
21. 3/4" PLYWOOD F.R.T. PLYWOOD SHEATHING.
22. CURVED LVL FINS
23. METAL DECK
24. STEEL BEAM RE:STRUCTURAL
25. STEEL COLUMN RE:STRUCTURAL
26. STEEL BRACING RE:STRUCTURAL
27. STEEL TRUSS RE:STRUCTURAL
28. BUILD-UP 2x4 PERIMETER BLOCKING FOR TPO EDGE
29. FLASHING
30. 5/8" F.R.T. PLYWOOD SHEATHING.
31. WINDOW WOOD TRIM.
32. DOOR & FRAME. RE: A600 & A601 DOOR TYPES & DOOR SCHEDULE SHEET.
33. WINDOW. RE: A610 WINDOW SCHEDULE SHEET.
34. THRESHOLD.
35. FINISH FLOOR. RE: A900 & A901 FINISH PLAN SHEET.
36. STEEL ANGLE. RE:STRUCTURAL

FSGROUP®
TEAM+BUILD
16575 Village Drive
Houston, Texas 77040
O 713-344-1752
www.fsdesignbuild.com

PROJECT NAME

ANJUMAN-E-BURHANI MASJID
800 N Heatherwilde Boulevard
Pflugerville, TX 78660

CONSULTANTS

PROFESSIONAL SEAL

REGISTERED ARCHITECT
FAKHRUDDIN M. KAGALWALA
22631
STATE OF TEXAS
4.17.2026

ISSUED FOR

ISSUED FOR PERMIT
4/17/2026

REVISIONS

No.	DESCRIPTION	DATE

SHEET TITLE
DETAILS

SCALE: As Indicated
DATE: 4/17/2026
PROJECT NUMBER: 2305

SHEET NUMBER
A504

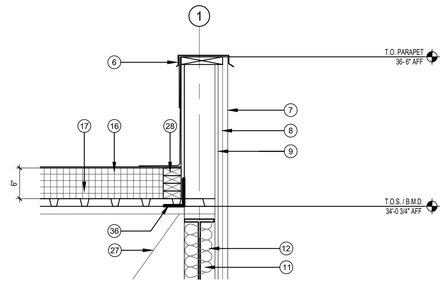

12 A505 DETAIL
SCALE : 1"=1'-0"

REFER TO WALL SECTION: 1 / A318

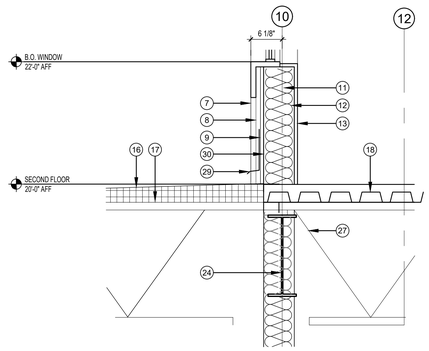

8 A505 DETAIL
SCALE : 1"=1'-0"

REFER TO WALL SECTION: 2 / A317

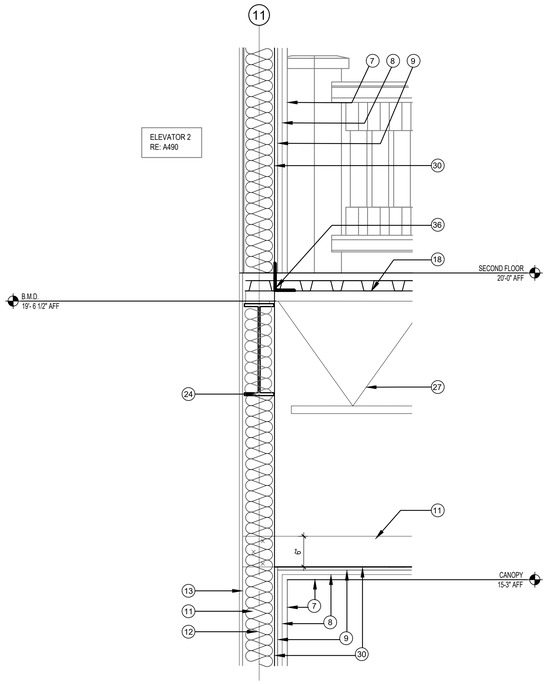

3 A505 DETAIL
SCALE : 1"=1'-0"

REFER TO WALL SECTION: 1 / A317

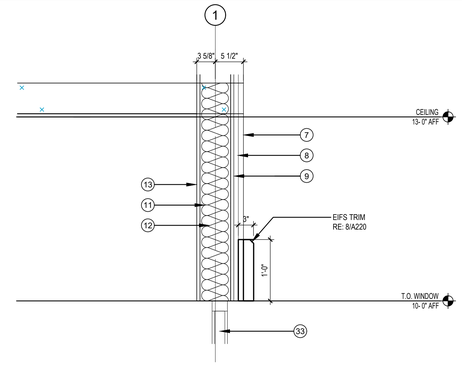

11 A505 DETAIL
SCALE : 1"=1'-0"

REFER TO WALL SECTION: 1 / A318

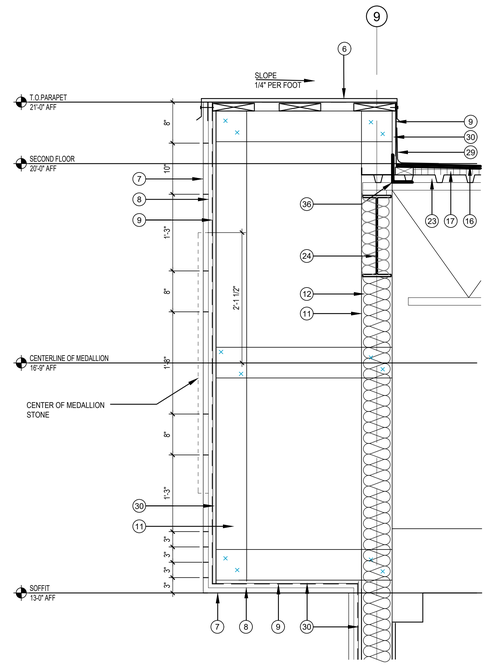

6 A505 DETAIL
SCALE : 1"=1'-0"

REFER TO WALL SECTION: 2 / A317

2 A505 DETAIL
SCALE : 1"=1'-0"

REFER TO WALL SECTION: 2 / A316

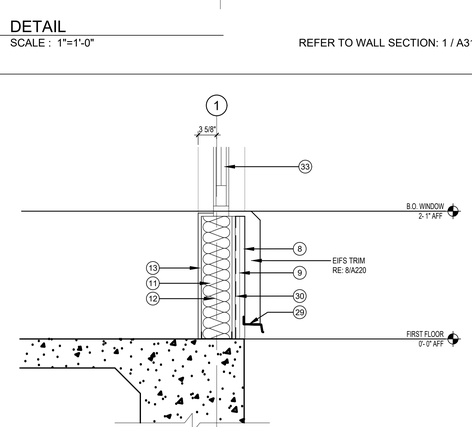

10 A505 DETAIL
SCALE : 1"=1'-0"

REFER TO WALL SECTION: 1 / A318

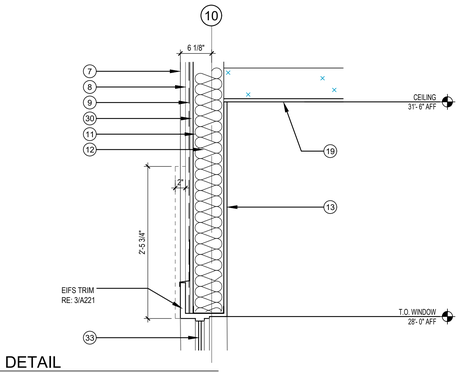

9 A505 DETAIL
SCALE : 1"=1'-0"

REFER TO WALL SECTION: 2 / A317

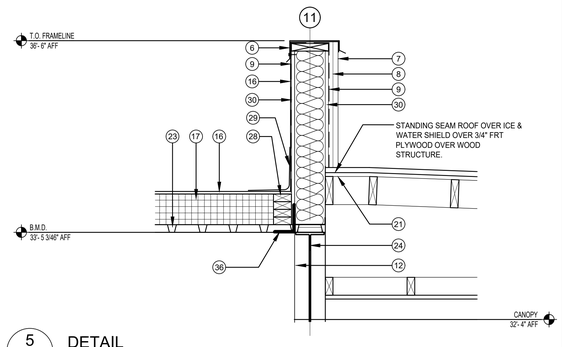

5 A505 DETAIL
SCALE : 1"=1'-0"

REFER TO WALL SECTION: 1 / A317

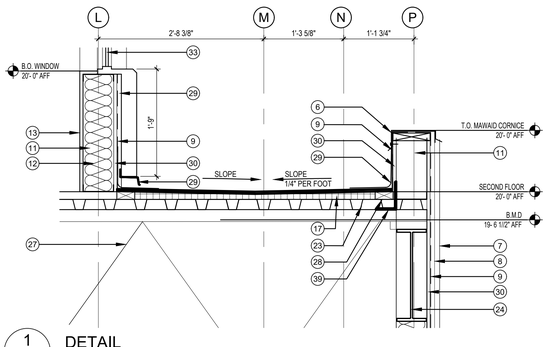

1 A505 DETAIL
SCALE : 1"=1'-0"

REFER TO WALL SECTION: 2 / A316

KEYNOTES SECTIONS

1. COPPER SPIRE ATTACHED TO A STEEL ROD STRUCTURALLY ANCHORED ON DOME WITH LIGHTNING PROTECTION.
2. CUSTOM FABRICATED EPS CORNICE FEATURE WITH STO SKIMCOAT FINISH STRUCTURALLY ANCHORED TO PARAPET CAP (2'-4" TALL x 2'-2" WIDTH & 4" THICK).
3. CUSTOM FABRICATED EPS CAP WITH STO SKIMCOAT FINISH IN 6 FEET SECTIONS (24" TALL) REFER TO PARAPET SECTION DETAIL.
4. STONE COLUMN. OWNER FURNISHED, CONTRACTOR INSTALLED.
5. STONE PILASTER. OWNER FURNISHED, CONTRACTOR INSTALLED.
6. PREFINISHED METAL PARAPET CAP.
7. 1" EIFS
8. 1/4" HARDI-PANEL.
9. FLUID-APPLIED AIR & WATER-RESISTIVE BARRIER.
10. 5/8" GYPSUM SHEATHING.
11. 6" METAL FRAMING.
12. R-19 FIBERGLASS BATT INSULATION.
13. 5/8" GYPSUM BOARD - GYPSUM ASSOCIATION LEVEL 5 FINISH.
14. STONE VENEER.
15. PREFINISHED TPO-CLAD GRAVEL STOP EDGE.
16. 90 MIL WHITE TPO ROOF MEMBRANE.
17. R-30 RIGID ROOF INSULATION ON METAL DECK.
18. CONCRETE ON METAL DECK.
19. SUSPENDED 5/8" GYPSUM BOARD CEILING.
20. CONCRETE FLOOR SLAB.
21. 3/4" PLYWOOD F.R.T. PLYWOOD SHEATHING.
22. CURVED LVL FINS
23. METAL DECK
24. STEEL BEAM RE:STRUCTURAL
25. STEEL COLUMN RE:STRUCTURAL
26. STEEL BRACING RE:STRUCTURAL
27. STEEL TRUSS RE:STRUCTURAL
28. BUILD-UP 2x4 PERIMETER BLOCKING FOR TPO EDGE
29. FLASHING
30. 5/8" F.R.T. PLYWOOD SHEATHING.
31. WINDOW WOOD TRIM.
32. DOOR & FRAME. RE: A600 & A601 DOOR TYPES & DOOR SCHEDULE SHEET.
33. WINDOW. RE: A610 WINDOW SCHEDULE SHEET.
34. THRESHOLD.
35. FINISH FLOOR. RE: A900 & A901 FINISH PLAN SHEET.
36. STEEL ANGLE. RE:STRUCTURAL

FSGROUP®
TEAM+BUILD
16575 Village Drive
Houston, Texas 77040
O 713-344-1752
www.fsdesignbuild.com

PROJECT NAME

ANJUMAN-E-BURHANI MASJID
800 N Heatherwilde Boulevard
Pflugerville, TX 78660

CONSULTANTS

PROFESSIONAL SEAL

REGISTERED ARCHITECT
FAKHRUDDIN A. NALKHANDA
23631
STATE OF TEXAS
4.17.2026

ISSUED FOR

ISSUED FOR PERMIT
4/17/2026

REVISIONS

No.	DESCRIPTION	DATE

SHEET TITLE
DETAILS

SCALE: As Indicated
DATE: 4/17/2026
PROJECT NUMBER: 2305

SHEET NUMBER
A505

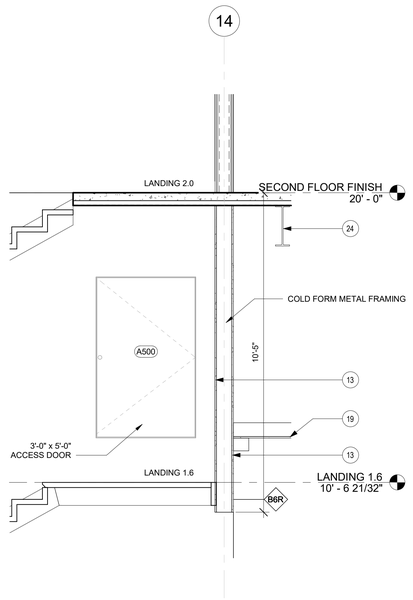

2 A506 DETAIL
SCALE : 1/2" = 1'-0"

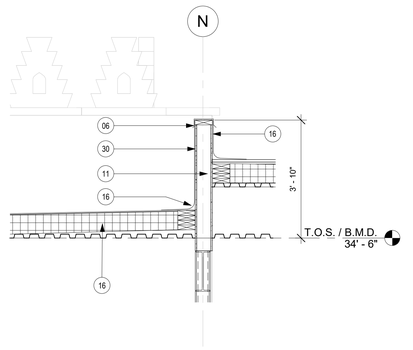

1 A506 BldgSec E-W Sehen view N - Callout 2
SCALE : 1/2" = 1'-0"

KEY NOTES: SECTIONS

01 COPPER SPIRE ATTACHED TO A STEEL ROD STRUCTURALLY ANCHORED ON DOME WITH LIGHTNING PROTECTION.
02 CUSTOM FABRICATED EPS CORNICE FEATURE WITH STO SKIMCOAT FINISH STRUCTURALLY ANCHORED TO PARAPET CAP (2'-4" TALL x 2'-2" WIDTH & 4" THICK).
03 CUSTOM FABRICATED EPS CAP WITH STO SKIMCOAT FINISH IN 6 FEET SECTIONS (24" TALL) REFER TO PARAPET SECTION DETAIL.
04 STONE COLUMN. OWNER FURNISHED, CONTRACTOR INSTALLED.
05 STONE PILASTER. OWNER FURNISHED, CONTRACTOR INSTALLED.
06 PREFINISHED METAL PARAPET CAP.
07 1" EIFS
08 1/4" HARDI-PANEL.
09 FLUID-APPLIED AIR & WATER-RESISTIVE BARRIER.
10 5/8" GYPSUM SHEATHING.
11 6" METAL FRAMING.
12 R-19 FIBERGLASS BATT INSULATION.
13 5/8" GYPSUM BOARD - GYPSUM ASSOCIATION LEVEL 5 FINISH.
14 STONE VENEER.
15 PREFINISHED TPO-CLAD GRAVEL STOP EDGE.
16 90 MIL WHITE TPO ROOF MEMBRANE.
17 R-30 RIGID ROOF INSULATION ON METAL DECK.
18 CONCRETE ON METAL DECK.
19 SUSPENDED 5/8" GYPSUM BOARD CEILING.
20 CONCRETE FLOOR SLAB.
21 3/4" PLYWOOD F.R.T. PLYWOOD SHEATHING.
22 CURVED LVL FINS
23 METAL DECK
24 STEEL BEAM RE:STRUCTURAL
25 STEEL COLUMN RE:STRUCTURAL
26 STEEL BRACING RE:STRUCTURAL
27 STEEL TRUSS RE:STRUCTURAL
28 BUILD-UP 2x4 PERIMETER BLOCKING FOR TPO EDGE
29 FLASHING
30 5/8" F.R.T. PLYWOOD SHEATHING.
31 WINDOW WOOD TRIM.
32 DOOR & FRAME. RE: A600 & A601 DOOR TYPES & DOOR SCHEDULE SHEET.
33 WINDOW. RE: A610 WINDOW SCHEDULE SHEET.
34 THRESHOLD.
35 FINISH FLOOR. RE: A900 & A901 FINISH PLAN SHEET.
36 STEEL ANGLE. RE:STRUCTURAL

FSGROUP®
ARCHITECTS
16575 Village Drive
Houston, Texas 77040
713 344 1752 Office
www.fsdesignbuild.com

PROJECT NAME

ANJUMAN-E-BURHANI MASJID
800 N Heatherwilde Boulevard, Pflugerville, TX 78660

CONSULTANTS

PROFESSIONAL SEAL

ISSUED FOR

ISSUED FOR PERMIT
4/17/2026

REVISIONS

No.	DESCRIPTION	DATE

SHEET TITLE
DETAILS

SCALE AS NOTED
DATE 4/17/2026
PROJECT NUMBER 2305
SHEET NUMBER
A506

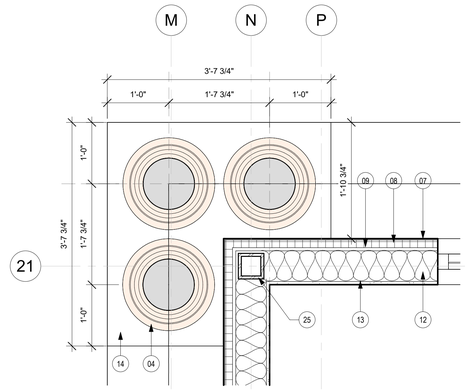

7 A510 DETAIL
SCALE : 1" = 1'-0"

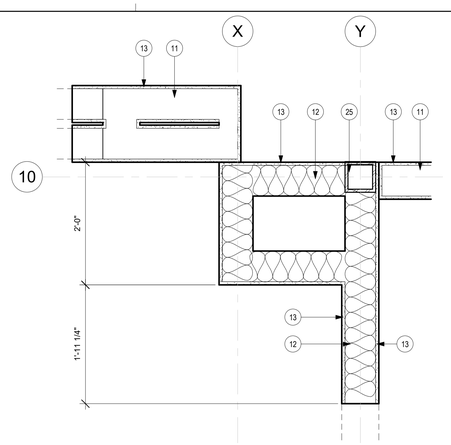

4 A510 DETAIL
SCALE : 1" = 1'-0"

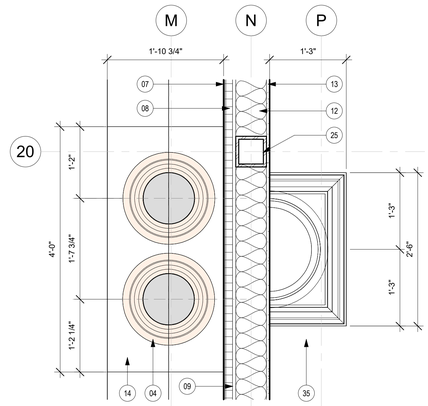

6 A510 DETAIL
SCALE : 1" = 1'-0"

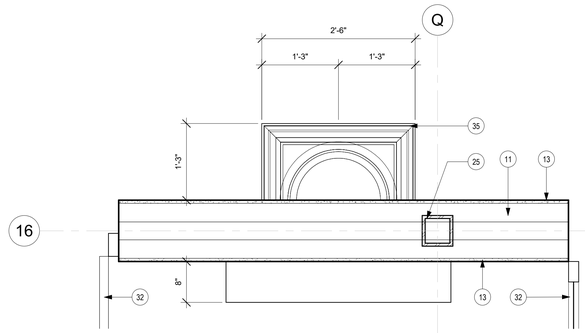

3 A510 DETAIL
SCALE : 1" = 1'-0"

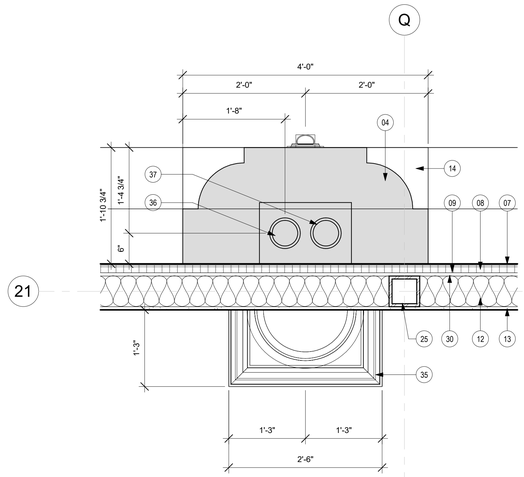

2 A510 DETAIL
SCALE : 1" = 1'-0"

KEY NOTES: PLAN DETAILS

01	COPPER SPIRE ATTACHED TO A STEEL ROD STRUCTURALLY ANCHORED ON DOME WITH LIGHTNING PROTECTION.
02	CUSTOM FABRICATED EPS CORNICE FEATURE WITH STO SKIMCOAT FINISH STRUCTURALLY ANCHORED TO PARAPET CAP (2'-4" TALL x 2'-2" WIDTH & 4" THICK).
03 FEET	CUSTOM FABRICATED EPS CAP WITH STO SKIMCOAT FINISH IN 6 SECTIONS (24" TALL) REFER TO PARAPET SECTION DETAIL.
04	STONE COLUMN. OWNER FURNISHED, CONTRACTOR INSTALLED.
05	STONE PILASTER. OWNER FURNISHED, CONTRACTOR INSTALLED.
06	PREFINISHED METAL PARAPET CAP.
07	1" EIFS.
08	1/4" HARDI-PANEL
09	FLUID-APPLIED AIR & WATER-RESISTIVE BARRIER.
10	5/8" GYPSUM SHEATHING.
11	6" METAL FRAMING.
12	R-19 FIBERGLASS BATT INSULATION.
13	5/8" GYPSUM BOARD - GYPSUM ASSOCIATION LEVEL 5 FINISH.
14	STONE VENEER.
15	PREFINISHED TPO-CLAD GRAVEL STOP EDGE.
16	90 MIL WHITE TPO ROOF MEMBRANE.
17	R-30 RIGID ROOF INSULATION ON METAL DECK.
18	CONCRETE ON METAL DECK.
19	SUSPENDED 5/8" GYPSUM BOARD CEILING.
20	CONCRETE FLOOR SLAB.
21	3/4" PLYWOOD F.R.T. PLYWOOD SHEATHING.
22	CURVED LVL FINS
23	METAL DECK
24	STEEL BEAM RE:STRUCTURAL
25	STEEL COLUMN RE:STRUCTURAL
26	STEEL BRACING RE:STRUCTURAL
27	STEEL TRUSS RE:STRUCTURAL
28	BUILD-UP 2x4 PERIMETER BLOCKING FOR TPO EDGE
29	FLASHING
30	5/8" F.R.T. PLYWOOD SHEATHING.
31	WINDOW WOOD TRIM.
32	DOOR & FRAME. RE: A600 & A601 DOOR TYPES & DOOR SCHEDULE SHEET.
33	WINDOW. RE: A610 WINDOW SCHEDULE SHEET.
34	THRESHOLD
35	MASJID DECORATIVE COLUMN
36	6" DOWNSPOUT THAT CONNECTS TO STORM SEWER LINE. REFER TO CIVIL DRAWINGS FOR MORE INFORMATION.
37	6" OVERFLOW DOWNSPOUT THAT CONNECTS TO ZURN NOZZLE ON EXTERIOR

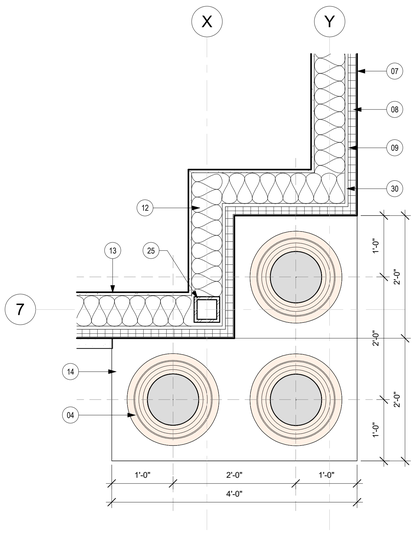

5 A510 DETAIL
SCALE : 1" = 1'-0"

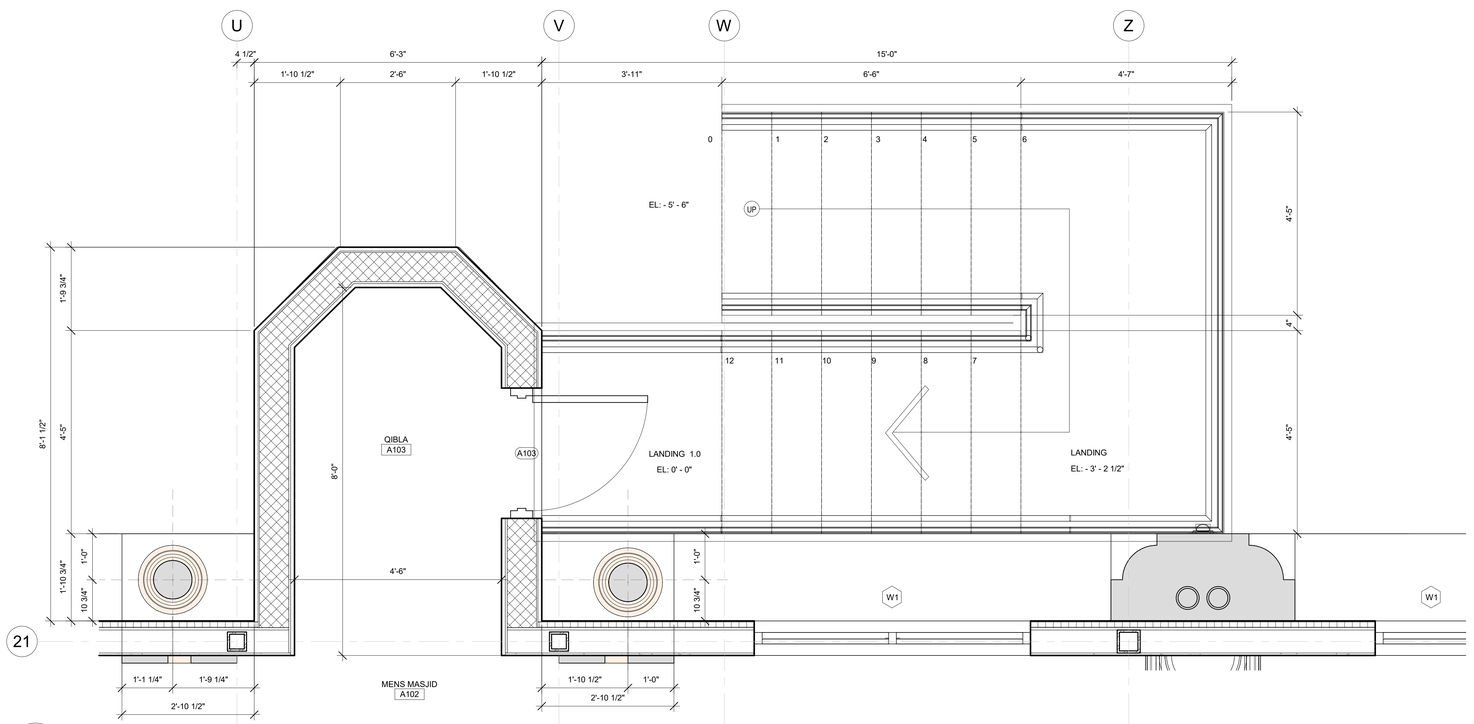

1 A510 QIBLA PLAN DETAIL
SCALE : 3/4" = 1'-0"

FSGROUP® ARCHITECTS
16575 Village Drive
Houston, Texas 77040
713 344 1752 Office
www.fsdesignbuild.com

PROJECT NAME

ANJUMAN-E-BURHANI MASJID
800 N Heatherwilde Boulevard, Pflugerville, TX 78660

CONSULTANTS

PROFESSIONAL SEAL

ISSUED FOR

ISSUED FOR PERMIT
4/17/2026

REVISIONS

No.	DESCRIPTION	DATE

SHEET TITLE
ENLARGED PLAN DETAILS

SCALE: AS NOTED
DATE: 4/17/2026
PROJECT NUMBER: 2305

SHEET NUMBER
A510

FRAME TYPE

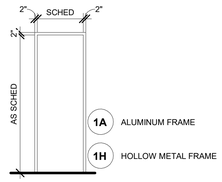

1A ALUMINUM FRAME

1H HOLLOW METAL FRAME

GENERAL NOTES: DOOR SCHEDULE

1. ALL INTERIOR DIMENSIONS ARE MEASURED FROM FINISH FACE TO FINISH FACE UNLESS NOTED OTHERWISE. REFER TO THE ANNOTATION SYMBOL LEGEND AT SHEET G0.00 FOR TYPICAL DOOR PLACEMENT ON THE WALL THAT DOES NOT HAVE A DIMENSION PLACEMENT.
2. ALL EXTERIOR DOORS TO USE A HOLLOW METAL FRAME UNLESS NOTED OTHERWISE.
3. ALL INTERIOR DOORS TO USE A ALUMINUM FRAME UNLESS NOTED OTHERWISE.
4. REFER TO OVERALL FLOOR PLAN FOR DOOR LOCATIONS.
5. FLOOR FINISH CHANGES SHALL OCCUR AT THE CENTERLINE OF DOORS UNLESS NOTED OTHERWISE. FLOOR FINISH CHANGES SHALL HAVE THRESHOLDS OR REDUCERS STRIPS.
6. FOR WINDOW TYPES REFER TO THE WINDOW SCHEDULE.
7. FOR PARTITION TYPES REFER TO WALL PARTITIONS.

ABBREVIATIONS

G1	1" CLEAR INSULATED
G2	1" INSULATED W/ PRIVACY PATTERN
G3	¼" CLEAR
G4	1" SPANDREL GLASS

DOOR TYPES EXTERIOR

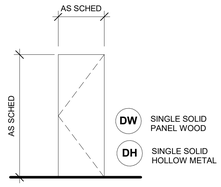

DW SINGLE SOLID PANEL WOOD

DH SINGLE SOLID HOLLOW METAL

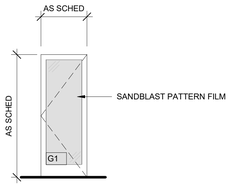

E SINGLE DOOR w/ LITE

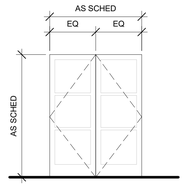

F DOUBLE SOLID WOOD DOOR w/ DECORATIVE PANELS

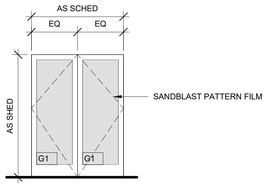

G DOUBLE SOLID IRON DOOR w/ LITE

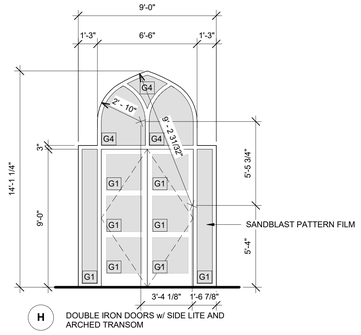

H DOUBLE IRON DOORS w/ SIDE LITE AND ARCHED TRANSOM

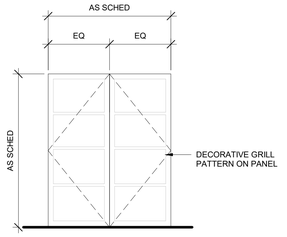

I DOUBLE SOLID PANEL IRON w/ IRON FRAME

DOOR TYPES INTERIOR

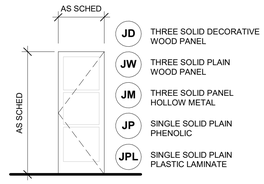

JD THREE SOLID DECORATIVE WOOD PANEL

JW THREE SOLID PLAIN WOOD PANEL

JM THREE SOLID PANEL HOLLOW METAL

JP SINGLE SOLID PLAIN PHENOLIC

JPL SINGLE SOLID PLAIN PLASTIC LAMINATE

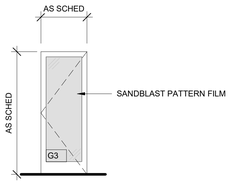

K SINGLE SOLID WOOD PANEL w/ DECORATIVE LITE

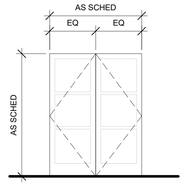

L DOUBLE SOLID WOOD DOOR w/ PLAIN PANELS

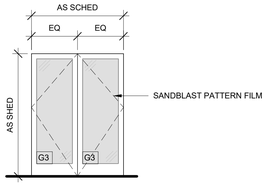

M DOUBLE SOLID WOOD DOOR w/ LITE

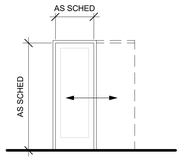

N SOLID WOOD POCKET DOOR

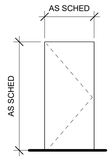

P COLD STORAGE DOOR

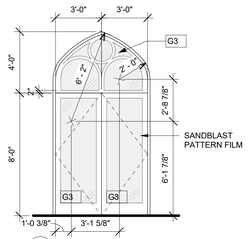

Q PAIR DOORS w/ LITE AND ARCHED TRANSOM

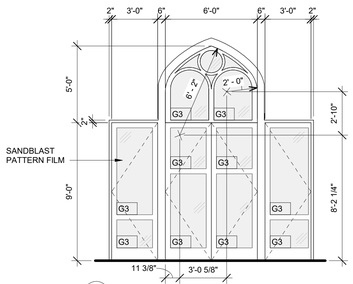

R QUADRUPLE DOOR SOLID w/ LITE AND ARCHED TRANSOM

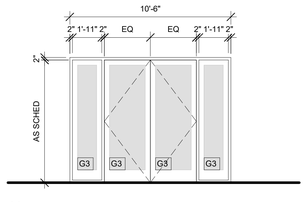

S ALUMINUM FRAME STORE FRONT AND DOUBLE DOORS

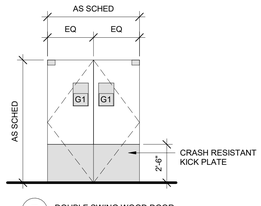

T DOUBLE SWING WOOD DOOR w/ WINDOW LITE

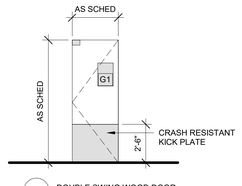

U DOUBLE SWING WOOD DOOR w/ WINDOW LITE

DOOR OPENINGS

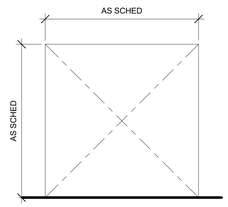

A OPENING

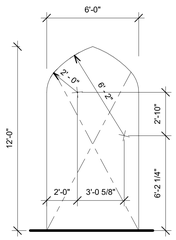

B1 ARCHED OPENING

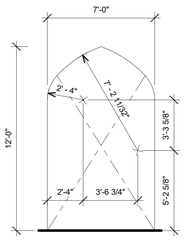

B2 ARCHED OPENING

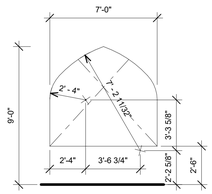

B3 ARCHED OPENING

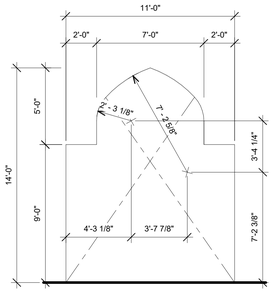

C1 CEREMONIAL ARCHED OPENING

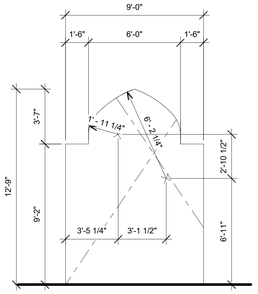

C2 MAWAID ENTRY ARCHED OPENING

FSGROUP® ARCHITECTS
16575 Village Drive
Houston, Texas 77040
713 344 1752 Office
www.fsdesignbuild.com

PROJECT NAME

ANJUMAN-E-BURHANI MASJID
800 N Heatherwilde Boulevard, Pflugerville, TX 78660

CONSULTANTS

PROFESSIONAL SEAL

REGISTERED ARCHITECT SAMRUDDIN A. SHAIKH 22631 STATE OF TEXAS 4.17.2026

ISSUED FOR

ISSUED FOR PERMIT 4/17/2026

REVISIONS

No.	DESCRIPTION	DATE

SHEET TITLE

DOOR TYPES

SCALE AS NOTED

DATE 4/17/2026

PROJECT NUMBER 2305

SHEET NUMBER

A600

OPENING SCHEDULE

MARK	ROOM NAME	DOOR TYPE	DOOR LEAF	OPENING WIDTH	OPENING HEIGHT	OPENING THICKNESS	MATERIAL	DOOR FINISH	FRAME TYPE	NOTES
X100	VESTIBULE	C1	CASE OPENING	11' - 0"	14' - 0"		OPENING	NONE		
X104	SHOE LOBBY	B1	CASE OPENING	6' - 0"	12' - 0"		OPENING	NONE		
X105	SHOE LOBBY	B1	CASE OPENING	6' - 0"	12' - 0"		OPENING	NONE		
X106	LOBBY	B2	CASE OPENING	7' - 0"	12' - 0"		OPENING	NONE		
X107	EAST ENTRY	B2	CASE OPENING	7' - 0"	12' - 0"		OPENING	NONE		
X108	LOBBY	B2	CASE OPENING	7' - 0"	12' - 0"		OPENING	NONE		
X109	JAMAAT LOBBY	B2	CASE OPENING	7' - 0"	12' - 0"		OPENING	NONE		
X110	WEST ENTRY	B2	CASE OPENING	7' - 0"	12' - 0"		OPENING	NONE		
X111	MAWAID LOBBY	A	CASE OPENING	13' - 0"	10' - 0"		OPENING	NONE		
X112A	MAWAID	A	CASE OPENING	4' - 6"	8' - 0"		OPENING	NONE		
X112B	MAWAID	B2	CASE OPENING	6' - 0"	12' - 0"		OPENING	NONE		
X112C	MAWAID	B2	CASE OPENING	6' - 0"	12' - 0"		OPENING	NONE		
X112D	MAWAID	B2	CASE OPENING	6' - 0"	12' - 0"		OPENING	NONE		
X112E	MAWAID	B2	CASE OPENING	6' - 0"	12' - 0"		OPENING	NONE		
X112F	MAWAID	B2	CASE OPENING	6' - 0"	12' - 0"		OPENING	NONE		
X112G	MAWAID	B2	CASE OPENING	6' - 0"	12' - 0"		OPENING	NONE		
X112H	MAWAID	B2	CASE OPENING	6' - 0"	12' - 0"		OPENING	NONE		
X113	MAWAID ENTRY	C2	CASE OPENING	9' - 0"	12' - 9"		OPENING	NONE		
X126	MENS HANDWASH	A	CASE OPENING	5' - 0"	8' - 0"		OPENING	NONE		
X127	WOMENS HANDWASH	A	CASE OPENING	5' - 0"	8' - 0"		OPENING	NONE		
X137A	KITCHEN	A	CASE OPENING	6' - 0"	5' - 0"		OPENING	NONE		36" FROM FINISH FLOOR
X137B	KITCHEN	A	CASE OPENING	6' - 0"	5' - 0"		OPENING	NONE		36" FROM FINISH FLOOR
X216	RECEPTION	B3	CASE OPENING	7' - 0"	6' - 0"		OPENING	NONE		

DOOR SCHEDULE 1st FLOOR

MARK	ROOM NAME	DOOR TYPE	DOOR LEAF	DOOR WIDTH	DOOR HEIGHT	DOOR THICKNESS	MATERIAL	DOOR FINISH	GLAZING	HARDWARE	FIRE RATING	NOTES
A100	VESTIBULE	I	PAIR	8' - 0"	10' - 0"	0' - 1 3/4"	IRON	PAINT	G1			
A102A	MENS MASJID	Q	PAIR	6' - 0"	8' - 0"	0' - 1 3/4"	SOLID CORE WOOD	STAIN SN-01	G3			
A102B	MENS MASJID	M	PAIR	6' - 0"	8' - 0"	0' - 1 3/4"	SOLID CORE WOOD	STAIN SN-01	G3			
A102C	MENS MASJID	R	QUADRUPLE	3' - 0"	8' - 0"	0' - 1 3/4"	SOLID CORE WOOD	STAIN SN-01	G3			
A102D	MENS MASJID	M	PAIR	6' - 0"	8' - 0"	0' - 1 3/4"	SOLID CORE WOOD	STAIN SN-01	G3			
A102E	MENS MASJID	Q	PAIR	6' - 0"	8' - 0"	0' - 1 3/4"	SOLID CORE WOOD	STAIN SN-01	G3			
A103	QIBLA	E	SINGLE	2' - 6"	8' - 0"	0' - 1 3/4"	IRON	PAINT	G1			
A104	SHOE LOBBY	G	PAIR	6' - 0"	8' - 0"	0' - 1 3/4"	IRON	PAINT	G1			
A105A	SHOE LOBBY	G	PAIR	6' - 0"	8' - 0"	0' - 1 3/4"	IRON	PAINT	G1			
A105B	SHOE LOBBY	Q	PAIR	6' - 0"	8' - 0"	0' - 1 3/4"	SOLID CORE WOOD	STAIN SN-01	G3			
A107	EAST ENTRY	G	PAIR	6' - 0"	8' - 0"	0' - 1 3/4"	IRON	PAINT	G1			
A108A	LOBBY	K	SINGLE	3' - 0"	8' - 0"	0' - 1 3/4"	SOLID CORE WOOD	STAIN SN-01	G3			
A108B	LOBBY	M	PAIR	6' - 0"	8' - 0"	0' - 1 3/4"	SOLID CORE WOOD	STAIN SN-01	G3			
A108C	LOBBY	K	SINGLE	3' - 0"	8' - 0"	0' - 1 3/4"	SOLID CORE WOOD	STAIN SN-01	G3			
A110	WEST ENTRY	G	PAIR	6' - 0"	8' - 0"	0' - 1 3/4"	IRON	PAINT	G1			
A113	MAWAID SHOE LOBBY	H	PAIR	9' - 0"	14' - 0"	0' - 1 3/4"	IRON	PAINT	G1			
A114	ADA RESTROOM	JW	SINGLE	3' - 0"	8' - 0"	0' - 1 3/4"	SOLID CORE WOOD	STAIN SN-01	NONE			
A115A	AV ROOM	Q	PAIR	6' - 0"	8' - 0"	0' - 1 3/4"	SOLID CORE WOOD	STAIN SN-01	G3			TRANSOM TO BE G2
A115B	AV ROOM	JM	SINGLE	2' - 6"	8' - 0"	0' - 1 3/4"	HOLLOW METAL	PAINT	NONE		1 HR	
A117	STAIR 1	JM	SINGLE	3' - 0"	8' - 0"	0' - 1 3/4"	HOLLOW METAL	PAINT	NONE		1 HR	
A118	FIRE RISER ROOM	DH	SINGLE	2' - 6"	8' - 0"	0' - 1 3/4"	HOLLOW METAL	PAINT	NONE			
A119	ADA RESTROOM	JW	SINGLE	3' - 0"	8' - 0"	0' - 1 3/4"	SOLID CORE WOOD	STAIN SN-01	NONE			
A120	TAKHAT ROOM	Q	PAIR	6' - 0"	8' - 0"	0' - 1 3/4"	SOLID CORE WOOD	STAIN SN-01	G3			TRANSOM TO BE G2
A121A	MENS RESTROOM	JW	SINGLE	3' - 0"	8' - 0"	0' - 1 3/4"	SOLID CORE WOOD	STAIN SN-01	NONE			
A121B	MENS RESTROOM	JPL	SINGLE	2' - 6"	7' - 0"	0' - 1 3/4"	PLASTIC LAMINATE	PAINT	NONE			
A121C	MENS RESTROOM	JP	SINGLE	2' - 0"	6' - 0"	0' - 1 3/4"	PHENOLIC	PAINT	NONE			
A121D	MENS RESTROOM	JPL	SINGLE	2' - 6"	7' - 0"	0' - 1 3/4"	PLASTIC LAMINATE	PAINT	NONE			
A121E	MENS RESTROOM	JP	SINGLE	2' - 0"	6' - 0"	0' - 1 3/4"	PHENOLIC	PAINT	NONE			
A121F	MENS RESTROOM	JPL	SINGLE	2' - 6"	7' - 0"	0' - 1 3/4"	PLASTIC LAMINATE	PAINT	NONE			
A121G	MENS RESTROOM	JP	SINGLE	2' - 0"	6' - 0"	0' - 1 3/4"	PHENOLIC	PAINT	NONE			
A122A	WOMENS RESTROOM	JW	SINGLE	3' - 0"	8' - 0"	0' - 1 3/4"	SOLID CORE WOOD	STAIN SN-01	NONE			
A122B	WOMENS RESTROOM	JPL	SINGLE	2' - 6"	7' - 0"	0' - 1 3/4"	PLASTIC LAMINATE	PAINT	NONE			
A122C	WOMENS RESTROOM	JP	SINGLE	2' - 0"	6' - 0"	0' - 1 3/4"	PHENOLIC	PAINT	NONE			
A122D	WOMENS RESTROOM	JPL	SINGLE	2' - 6"	7' - 0"	0' - 1 3/4"	PLASTIC LAMINATE	PAINT	NONE			
A122E	WOMENS RESTROOM	JP	SINGLE	2' - 0"	6' - 0"	0' - 1 3/4"	PHENOLIC	PAINT	NONE			
A124	GHUSUL	L	PAIR	6' - 0"	8' - 0"	0' - 1 3/4"	SOLID CORE WOOD	STAIN SN-01	NONE			
A125	ELECTRICAL	DH	SINGLE	3' - 0"	8' - 0"	0' - 1 3/4"	HOLLOW METAL	PAINT	NONE			
A128	LAUNDRY	JW	SINGLE	3' - 0"	8' - 0"	0' - 1 3/4"	SOLID CORE WOOD	STAIN SN-01	NONE			
A129	JAMAAT CONFERENCE	M	PAIR	6' - 0"	8' - 0"	0' - 1 3/4"	SOLID CORE WOOD	STAIN SN-01	G3			
A130A	JAMAAT OFFICE	JD	SINGLE	3' - 0"	8' - 0"	0' - 1 3/4"	SOLID CORE WOOD	STAIN SN-01	NONE			
A130B	JAMAAT OFFICE	JD	SINGLE	3' - 0"	8' - 0"	0' - 1 3/4"	SOLID CORE WOOD	STAIN SN-01	NONE			
A131	VIP ROOM	JD	SINGLE	3' - 0"	8' - 0"	0' - 1 3/4"	SOLID CORE WOOD	STAIN SN-01	NONE			
A132A	VIP RESTROOM	N	SINGLE	2' - 6"	7' - 0"	0' - 1 3/4"	SOLID CORE WOOD	PAINT	NONE			
A132B	VIP RESTROOM	N	SINGLE	2' - 6"	7' - 0"	0' - 1 3/4"	SOLID CORE WOOD	PAINT	NONE			
A133A	VIP KITCHEN	JW	SINGLE	3' - 0"	8' - 0"	0' - 1 3/4"	SOLID CORE WOOD	STAIN SN-01	NONE			
A133B	VIP KITCHEN	JW	SINGLE	3' - 0"	8' - 0"	0' - 1 3/4"	SOLID CORE WOOD	STAIN SN-01	NONE		1 HR	30" KICK PLATE
A137A	KITCHEN	T	PAIR	6' - 0"	8' - 0"	0' - 1 3/4"	SOLID CORE WOOD	STAIN SN-01	NONE		1 HR	30" KICK PLATE
A137B	KITCHEN	U	SINGLE	4' - 0"	8' - 0"	0' - 1 3/4"	SOLID CORE WOOD	STAIN SN-01	NONE		1 HR	30" KICK PLATE
A137C	KITCHEN	DH	SINGLE	4' - 0"	8' - 0"	0' - 1 3/4"	HOLLOW METAL	PAINT	NONE			30" KICK PLATE
A140	COOLER	P	SINGLE	3' - 0"	7' - 0"	0' - 4"	HOLLOW METAL	PAINT	NONE			
A141	FREEZER	P	SINGLE	3' - 0"	7' - 0"	0' - 4"	HOLLOW METAL	PAINT	NONE			
A142A	PANTRY/TIFFIN	JM	SINGLE	4' - 0"	8' - 0"	0' - 1 3/4"	HOLLOW METAL	PAINT	NONE			30" KICK PLATE
A142B	PANTRY/TIFFIN	F	PAIR	6' - 0"	8' - 0"	0' - 1 3/4"	HOLLOW METAL	PAINT	G1			30" KICK PLATE
A144A	STAIR 3	JM	SINGLE	3' - 0"	8' - 0"	0' - 1 3/4"	SOLID CORE WOOD	STAIN SN-01	NONE		1 HR	
A144B	STAIR 3	DH	SINGLE	3' - 0"	8' - 0"	0' - 1 3/4"	HOLLOW METAL	PAINT	NONE			
A145	AV ROOM	JW	SINGLE	2' - 8"	8' - 0"	0' - 1 3/4"	SOLID CORE WOOD	STAIN SN-01	NONE			

DOOR SCHEDULE 2nd FLOOR

MARK	ROOM NAME	DOOR TYPE	DOOR LEAF	DOOR WIDTH	DOOR HEIGHT	DOOR THICKNESS	MATERIAL	DOOR FINISH	GLAZING	HARDWARE	FIRE RATING	NOTES
A200A	CONFERENCE	K	SINGLE	3' - 0"	8' - 0"	0' - 1 3/4"	SOLID CORE WOOD	STAIN SN-01	G3			
A200B	CONFERENCE	M	PAIR	6' - 0"	8' - 0"	0' - 1 3/4"	SOLID CORE WOOD	STAIN SN-01	G3			
A200C	CONFERENCE	K	SINGLE	3' - 0"	8' - 0"	0' - 1 3/4"	SOLID CORE WOOD	STAIN SN-01	G3			
A201A	SEHEN	M	PAIR	6' - 0"	8' - 0"	0' - 1 3/4"	SOLID CORE WOOD	STAIN SN-01	G3			
A201B	SEHEN	M	PAIR	6' - 0"	8' - 0"	0' - 1 3/4"	SOLID CORE WOOD	STAIN SN-01	G3			
A202A	WOMENS MASJID	M	PAIR	6' - 0"	8' - 0"	0' - 1 3/4"	SOLID CORE WOOD	STAIN SN-01	G3			
A202B	WOMENS MASJID	M	PAIR	6' - 0"	8' - 0"	0' - 1 3/4"	SOLID CORE WOOD	STAIN SN-01	G3			
A202C	WOMENS MASJID	K	SINGLE	3' - 0"	8' - 0"	0' - 1 3/4"	SOLID CORE WOOD	STAIN SN-01	G3			
A202D	WOMENS MASJID	M	PAIR	6' - 0"	8' - 0"	0' - 1 3/4"	SOLID CORE WOOD	STAIN SN-01	G3			
A202E	WOMENS MASJID	K	SINGLE	3' - 0"	8' - 0"	0' - 1 3/4"	SOLID CORE WOOD	STAIN SN-01	G3			
A202F	WOMENS MASJID	M	PAIR	6' - 0"	8' - 0"	0' - 1 3/4"	SOLID CORE WOOD	STAIN SN-01	G3			
A202G	WOMENS MASJID	M	PAIR	6' - 0"	8' - 0"	0' - 1 3/4"	SOLID CORE WOOD	STAIN SN-01	G3			
A204	STAIR 1	JM	SINGLE	3' - 0"	8' - 0"	0' - 1 3/4"	SOLID CORE WOOD	STAIN SN-01	NONE		1 HR	
A205	NURSERY	DW	SINGLE	3' - 0"	8' - 0"	0' - 1 3/4"	SOLID CORE WOOD	STAIN SN-01	NONE			
A206	ADA RR	JPL	SINGLE	3' - 0"	8' - 0"	0' - 1 3/4"	PLASTIC LAMINATE	PAINT	NONE			
A207	LOBBY	F	PAIR	6' - 0"	8' - 0"	0' - 1 3/4"	SOLID CORE WOOD	STAIN SN-01	NONE			
A208A	WOMENS RESTROOM	JW	SINGLE	3' - 0"	8' - 0"	0' - 1 3/4"	SOLID CORE WOOD	STAIN SN-01	NONE			
A208B	WOMENS RESTROOM	JPL	SINGLE	2' - 6"	7' - 0"	0' - 1 3/4"	PLASTIC LAMINATE	PAINT	NONE			
A208C	WOMENS RESTROOM	JP	SINGLE	2' - 0"	6' - 0"	0' - 1 3/4"	PHENOLIC	PAINT	NONE			
A208D	WOMENS RESTROOM	JPL	SINGLE	2' - 6"	7' - 0"	0' - 1 3/4"	PLASTIC LAMINATE	PAINT	NONE			
A208E	WOMENS RESTROOM	JP	SINGLE	2' - 0"	6' - 0"	0' - 1 3/4"	PHENOLIC	PAINT	NONE			
A208F	WOMENS RESTROOM	JPL	SINGLE	2' - 6"	7' - 0"	0' - 1 3/4"	PLASTIC LAMINATE	PAINT	NONE			
A208G	WOMENS RESTROOM	JP	SINGLE	2' - 0"	6' - 0"	0' - 1 3/4"	PHENOLIC	PAINT	NONE			
A209	LIBRARY	L	PAIR	6' - 0"	8' - 0"	0' - 1 3/4"	SOLID CORE WOOD	STAIN SN-01	NONE			
A211	CLOSET	L	PAIR	4' - 0"	8' - 0"	0' - 1 3/4"	SOLID CORE WOOD	STAIN SN-01	NONE			
A212	ELECTRICAL	JM	SINGLE	3' - 0"	8' - 0"	0' - 1 3/4"	HOLLOW METAL	PAINT	NONE			
A213A	MADRASAH LOBBY	K	SINGLE	3' - 0"	8' - 0"	0' - 1 3/4"	SOLID CORE WOOD	STAIN SN-01	G3			
A213B	MADRASAH LOBBY	S	PAIR	6' - 0"	8' - 0"	0' - 1 3/4"	SOLID CORE WOOD	STAIN SN-01	G3			
A213C	MADRASAH LOBBY	K	SINGLE	3' - 0"	8' - 0"	0' - 1 3/4"	SOLID CORE WOOD	STAIN SN-01	G3			
A216A	RECEPTION	JW	SINGLE	3' - 0"	8' - 0"	0' - 1 3/4"	SOLID CORE WOOD	STAIN SN-01	NONE			
A216B	RECEPTION	JW	SINGLE	3' - 0"	8' - 0"	0' - 1 3/4"	SOLID CORE WOOD	STAIN SN-01	NONE			
A217	OFFICE	JW	SINGLE	3' - 0"	8' - 0"	0' - 1 3/4"	SOLID CORE WOOD	STAIN SN-01	NONE			
A218	STAFF	L	PAIR	6' - 0"	8' - 0"	0' - 1 3/4"	SOLID CORE WOOD	STAIN SN-01	NONE		1 HR	
A219	MADRASAH AV	L	PAIR	4' - 0"	8' - 0"	0' - 1 3/4"	SOLID CORE WOOD	STAIN SN-01	NONE			
A220	STORAGE	L	PAIR	4' - 0"	8' - 0"	0' - 1 3/4"	SOLID CORE WOOD	STAIN SN-01	NONE			
A222	CLASS	K	SINGLE	3' - 0"	8' - 0"	0' - 1 3/4"	SOLID CORE WOOD	STAIN SN-01	G3			
A223	CLASS	K	SINGLE	3' - 0"	8' - 0"	0' - 1 3/4"	SOLID CORE WOOD	STAIN SN-01	G3			
A224	CLASS	K	SINGLE	3' - 0"	8' - 0"	0' - 1 3/4"	SOLID CORE WOOD	STAIN SN-01	G3			
A225	CLASS	K	SINGLE	3' - 0"	8' - 0"	0' - 1 3/4"	SOLID CORE WOOD	STAIN SN-01	G3			
A226	CLASS	K	SINGLE	3' - 0"	8' - 0"	0' - 1 3/4"	SOLID CORE WOOD	STAIN SN-01	G3			
A228	CLASS	K	SINGLE	3' - 0"	8' - 0"	0' - 1 3/4"	SOLID CORE WOOD	STAIN SN-01	G3			
A229	CLASS	K	SINGLE	3' - 0"	8' - 0"	0' - 1 3/4"	SOLID CORE WOOD	STAIN SN-01	G3			
A232	STAIR 3	JM	SINGLE	3' - 0"	8' - 0"	0' - 1 3/4"	SOLID CORE WOOD	STAIN SN-01	NONE			
A233	CLASS	K	SINGLE	3' - 0"	8' - 0"	0' - 1 3/4"	SOLID CORE WOOD	STAIN SN-01	G3			
A234	CLASS	K	SINGLE	3' - 0"	8' - 0"	0' - 1 3/4"	SOLID CORE WOOD	STAIN SN-01	G3			
A235	CLASS	K	SINGLE	3' - 0"	8' - 0"	0' - 1 3/4"	SOLID CORE WOOD	STAIN SN-01	G3			
A236	CLASS	K	SINGLE	3' - 0"	8' - 0"	0' - 1 3/4"	SOLID CORE WOOD	STAIN SN-01	G3			
A238	CLASS	K	SINGLE	3' - 0"	8' - 0"	0' - 1 3/4"	SOLID CORE WOOD	STAIN SN-01	G3			
A240A	MENS RESTROOM	JW	SINGLE	3' - 0"	8' - 0"	0' - 1 3/4"	SOLID CORE WOOD	STAIN SN-01	NONE			
A240B	MENS RESTROOM	JPL	SINGLE	2' - 6"	7' - 0"	0' - 1 3/4"	PLASTIC LAMINATE	PAINT	NONE			
A240C	MENS RESTROOM	JP	SINGLE	2' - 0"	6' - 0"	0' - 1 3/4"	PHENOLIC	PAINT	NONE			
A240D	MENS RESTROOM	JPL	SINGLE	2' - 6"	7' - 0"	0' - 1 3/4"	PLASTIC LAMINATE	PAINT	NONE			
A240E	MENS RESTROOM	JP	SINGLE	2' - 0"	6' - 0"	0' - 1 3/4"	PHENOLIC	PAINT	NONE			
A241A	WOMENS RESTROOM	JW	SINGLE	3' - 0"	8' - 0"	0' - 1 3/4"	SOLID CORE WOOD	STAIN SN-01	NONE			
A241B	WOMENS RESTROOM	JPL	SINGLE	2' - 6"	7' - 0"	0' - 1 3/4"	PLASTIC LAMINATE	PAINT	NONE			
A241C	WOMENS RESTROOM	JP	SINGLE	2' - 0"	6' - 0"	0' - 1 3/4"	PHENOLIC	PAINT	NONE			
A241D	WOMENS RESTROOM	JPL	SINGLE	2' - 6"	7' - 0"	0' - 1 3/4"	PLASTIC LAMINATE	PAINT	NONE			
A241E	WOMENS RESTROOM	JP	SINGLE	2' - 0"	6' - 0"	0' - 1 3/4"	PHENOLIC	PAINT	HOME			
A242	BREAK ROOM	JW	SINGLE	3' - 0"	8' - 0"	0' - 1 3/4"	SOLID CORE WOOD	STAIN SN-01	NONE			

DOOR SCHEDULE MISCELLANEOUS

MARK	ROOM NAME	DOOR TYPE	DOOR LEAF	DOOR WIDTH	DOOR HEIGHT	DOOR THICKNESS	MATERIAL	DOOR FINISH	GLAZING	HARDWARE	FIRE RATING	NOTES
A500	STORAGE MEZZANINE	JH	SINGLE	3' - 0"	5' - 0"	0' - 1 1/4"	ALUMINUM	PAINT	NONE		1 HR	

FSGROUP® ARCHITECTS
16575 Village Drive
Houston, Texas 77040
713 344 1752 Office
www.fsdesignbuild.com

PROJECT NAME

ANJUMAN-E-BURHANI MASJID
800 N Heatherwilde Boulevard, Pflugerville, TX 78660

CONSULTANTS

PROFESSIONAL SEAL

REGISTERED ARCHITECT FAKHRUDDIN A. PATEL 22631 STATE OF TEXAS
4.17.2026

ISSUED FOR

ISSUED FOR PERMIT
4/17/2026

REVISIONS

No.	DESCRIPTION	DATE

SHEET TITLE

DOOR SCHEDULE

SCALE AS NOTED

DATE 4/17/2026

PROJECT NUMBER 2305

SHEET NUMBER

A601

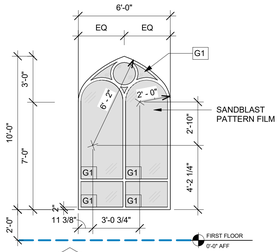

W1 GROUND MASJID WINDOW

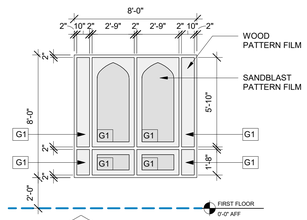

W2 MAWAID SOUTH WINDOW

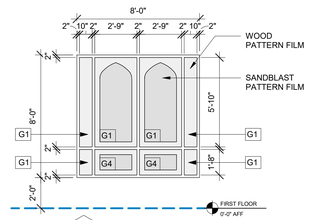

W2.1 HANDWASH WINDOWS

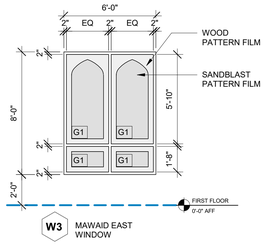

W3 MAWAID EAST WINDOW

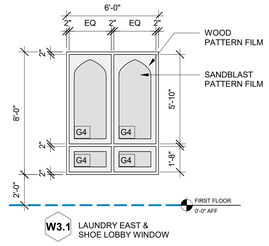

W3.1 LAUNDRY EAST & SHOE LOBBY WINDOW

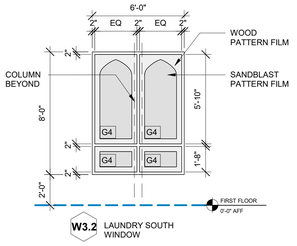

W3.2 LAUNDRY SOUTH WINDOW

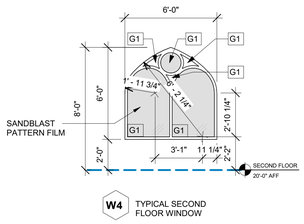

W4 TYPICAL SECOND FLOOR WINDOW

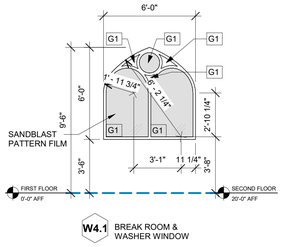

W4.1 BREAK ROOM & WASHER WINDOW

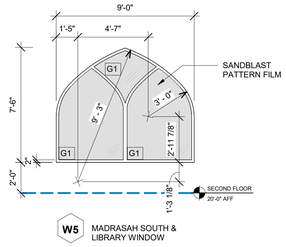

W5 MADRASAH SOUTH & LIBRARY WINDOW

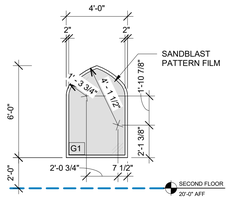

W6 MADRASAH SMALL WINDOW

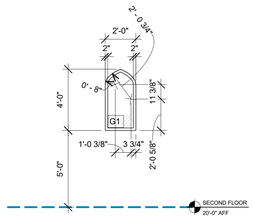

W7 SECOND FLOOR MASJID LOBBY WINDOW

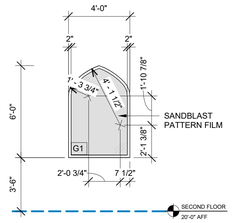

W8 BREAK ROOM WINDOW

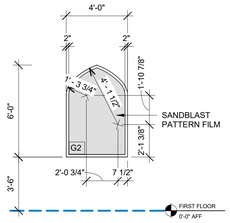

W8.1 STORAGE & RESTROOM WINDOW

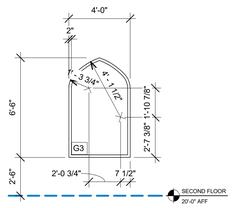

W9 TROPHY ROOM WINDOW

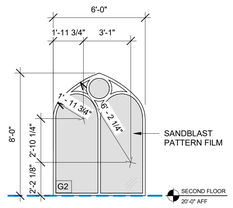

W10 NURSERY WINDOW

NOTE: CUSTOM WINDOWS SHALL BE METAL-CLAD WOOD WITH PRE-FINISHED METAL CLADDING WITH NAILING FIN ON EXTERIOR (OFCI).

GENERAL NOTES: WINDOW SCHEDULE

- G1 1" CLEAR INSULATED
- G2 1" INSULATED W/ PRIVACY PATTERN
- G3 ¼" CLEAR
- G4 1" SPANDREL GLASS

WINDOW SCHEDULE 1ST FLOOR

MARK	ROOM NAME	FLOOR LEVEL	WIDTH	HEIGHT	COMMENTS
W1	MENS MASJID	FIRST FLOOR FINISH	6' - 0"	10' - 0"	
W1	MENS MASJID	FIRST FLOOR FINISH	6' - 0"	10' - 0"	
W1	MENS MASJID	FIRST FLOOR FINISH	6' - 0"	10' - 0"	
W1	MENS MASJID	FIRST FLOOR FINISH	6' - 0"	10' - 0"	
W1	MENS MASJID	FIRST FLOOR FINISH	6' - 0"	10' - 0"	
W1	MENS MASJID	FIRST FLOOR FINISH	6' - 0"	10' - 0"	
W1	MENS MASJID	FIRST FLOOR FINISH	6' - 0"	10' - 0"	
W1	MENS MASJID	FIRST FLOOR FINISH	6' - 0"	10' - 0"	
W2	MAWAID	FIRST FLOOR FINISH	8' - 0"	8' - 0"	
W2	MAWAID	FIRST FLOOR FINISH	8' - 0"	8' - 0"	
W2	MAWAID	FIRST FLOOR FINISH	8' - 0"	8' - 0"	
W2	MAWAID	FIRST FLOOR FINISH	8' - 0"	8' - 0"	
W2	MAWAID	FIRST FLOOR FINISH	8' - 0"	8' - 0"	
W2.1	W HANDWASH	FIRST FLOOR FINISH	8' - 0"	8' - 0"	
W2.1	M HANDWASH	FIRST FLOOR FINISH	8' - 0"	8' - 0"	
W3	MAWAID	FIRST FLOOR FINISH	6' - 0"	8' - 0"	
W3.1	SHOE LOBBY	FIRST FLOOR FINISH	6' - 0"	8' - 0"	
W3.1	LAUNDRY	FIRST FLOOR FINISH	6' - 0"	8' - 0"	
W3.2	LAUNDRY	FIRST FLOOR FINISH	6' - 0"	8' - 0"	
W4.1	WASHER	FIRST FLOOR FINISH	3' - 0"	6' - 0"	
W8.1	STORAGE	FIRST FLOOR FINISH	4' - 0"	6' - 0"	
W8.1	RESTROOM	FIRST FLOOR FINISH	4' - 0"	6' - 0"	

WINDOW SCHEDULE 2ND FLOOR

MARK	ROOM NAME	FLOOR LEVEL	WIDTH	HEIGHT	COMMENTS
W4	WOMENS MASJID	SECOND FLOOR FINISH	3' - 0"	6' - 0"	
W4	WOMENS MASJID	SECOND FLOOR FINISH	3' - 0"	6' - 0"	
W4	WOMENS MASJID	SECOND FLOOR FINISH	3' - 0"	6' - 0"	
W4	WOMENS MASJID	SECOND FLOOR FINISH	3' - 0"	6' - 0"	
W4	WOMENS MASJID	SECOND FLOOR FINISH	3' - 0"	6' - 0"	
W4	WOMENS MASJID	SECOND FLOOR FINISH	3' - 0"	6' - 0"	
W4	WOMENS MASJID	SECOND FLOOR FINISH	3' - 0"	6' - 0"	
W4	WOMENS MASJID	SECOND FLOOR FINISH	3' - 0"	6' - 0"	
W4	WOMENS MASJID	SECOND FLOOR FINISH	3' - 0"	6' - 0"	
W4	SEHEN	SECOND FLOOR FINISH	3' - 0"	6' - 0"	
W4	SEHEN	SECOND FLOOR FINISH	3' - 0"	6' - 0"	
W4	CLASS	SECOND FLOOR FINISH	3' - 0"	6' - 0"	
W4	CLASS	SECOND FLOOR FINISH	3' - 0"	6' - 0"	
W4	CLASS	SECOND FLOOR FINISH	3' - 0"	6' - 0"	
W4	CLASS	SECOND FLOOR FINISH	3' - 0"	6' - 0"	
W4	STAFF	SECOND FLOOR FINISH	3' - 0"	6' - 0"	
W4	CLASS	SECOND FLOOR FINISH	3' - 0"	6' - 0"	
W4	CONFERENCE	SECOND FLOOR FINISH	3' - 0"	6' - 0"	
W4	CLASS	SECOND FLOOR FINISH	3' - 0"	6' - 0"	
W4	CONFERENCE	SECOND FLOOR FINISH	3' - 0"	6' - 0"	
W4	CLASS	SECOND FLOOR FINISH	3' - 0"	6' - 0"	
W4.1	BREAK RM	SECOND FLOOR FINISH	6' - 0"	6' - 0"	
W5	CLASS	SECOND FLOOR FINISH	9' - 0"	6' - 4"	
W5	CLASS	SECOND FLOOR FINISH	9' - 0"	6' - 4"	
W5	CLASS	SECOND FLOOR FINISH	9' - 0"	6' - 4"	
W5	LIBRARY	SECOND FLOOR FINISH	9' - 0"	6' - 4"	
W5	STAIR 3	SECOND FLOOR FINISH	9' - 0"	6' - 4"	
W6	STAFF	SECOND FLOOR FINISH	4' - 0"	6' - 0"	
W6	STAIR 3	SECOND FLOOR FINISH	4' - 0"	6' - 0"	
W6	CLASS	SECOND FLOOR FINISH	4' - 0"	6' - 0"	
W6	RECEPTION	SECOND FLOOR FINISH	4' - 0"	6' - 0"	
W6	RECEPTION	SECOND FLOOR FINISH	4' - 0"	6' - 0"	
W7	LOBBY	SECOND FLOOR FINISH	3' - 0"	4' - 6"	
W7	LOBBY	SECOND FLOOR FINISH	3' - 0"	4' - 6"	
W7	LOBBY	SECOND FLOOR FINISH	3' - 0"	4' - 6"	
W8	BREAK RM	SECOND FLOOR FINISH	4' - 0"	6' - 0"	
W9	LOBBY	SECOND FLOOR FINISH	4' - 0"	10' - 0"	NEAR RECEPTION
W10	NURSERY	SECOND FLOOR FINISH	3' - 0"	6' - 0"	

FSGROUP ARCHITECTS
16575 Village Drive
Houston, Texas 77040
713 344 1752 Office
www.fsdesignbuild.com

PROJECT NAME

ANJUMAN-E-BURHANI MASJID
800 N Heatherwilde Boulevard, Pflugerville, TX 78660

CONSULTANTS

PROFESSIONAL SEAL

REGISTERED ARCHITECT SAIFUDDIN A. SAIFEE 22631 STATE OF TEXAS
4.17.2026

ISSUED FOR

ISSUED FOR PERMIT
4/17/2026

REVISIONS

No.	DESCRIPTION	DATE

SHEET TITLE

WINDOW SCHEDULE & TYPES

SCALE AS NOTED

DATE 4/17/2026

PROJECT NUMBER 2305

SHEET NUMBER

A610

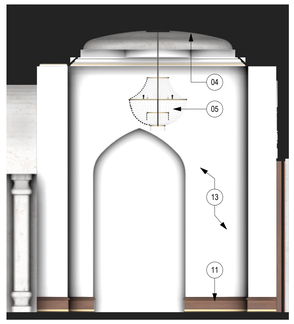

6 A700 ELEV CEREMONIAL ENTRY WEST
SCALE : 1 1/2" = 1'-0"

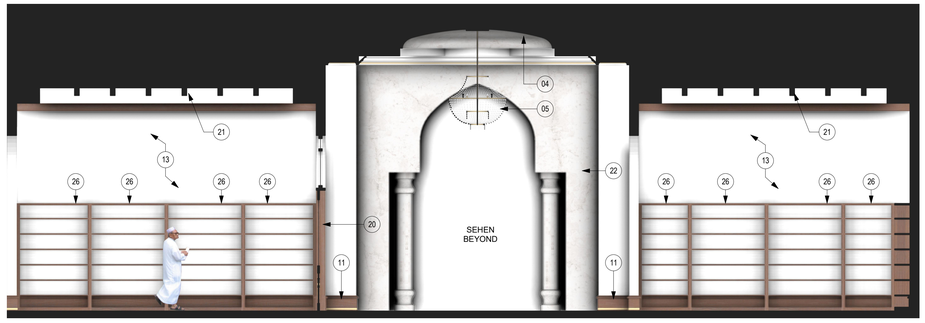

2 A700 ELEV CEREMONIAL ENTRY NORTH
SCALE : 1 1/2" = 1'-0"

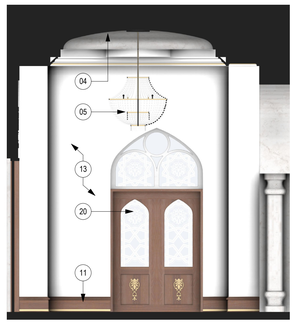

5 A700 ELEV CEREMONIAL ENTRY EAST
SCALE : 1 1/2" = 1'-0"

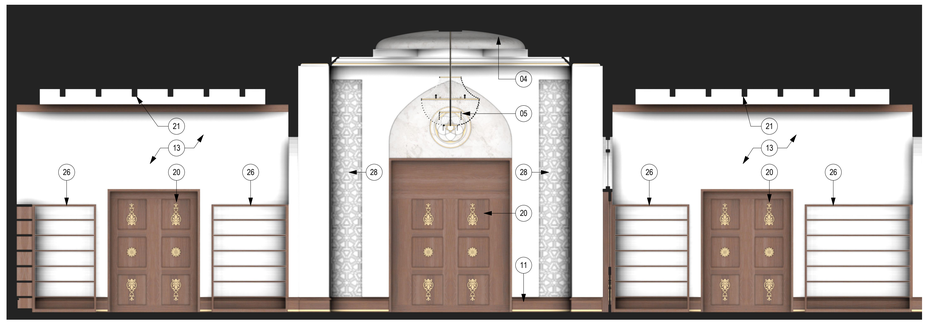

1 A700 ELEV CEREMONIAL ENTRY SOUTH
SCALE : 1/4" = 1'-0"

GENERAL NOTES: INTERIOR ELEVATION

A. THE GENERAL CONTRACTOR SHALL CONFIRM ALL DIMENSIONAL, ARCHITECTRUAL AND M.E.P. REQUIREMENTS AS CONFIGURED IN THESE DOCUMENTS.

B. THE GENERAL CONTRACTOR IS RESPONSIBLE FOR BRACING AND BLOCKING OF WALLS RECEIVING MILLWORK, SHELVING, EQUIPMENT, ETC. ALL WOOD BLOCKING IS TO BE FIRE-RETARDANT TREATED.

C. ALL INTERIOR DIMENSIONS ARE MEASURED FROM FINISH FACE TO FINISH FACE UNLESS NOTED OTHERWISE.

KEY NOTES: INTERIOR ELEVATION

01 CUSTOM STONE SCRIPTURE AT MASJID ATRIUM 1ST. LEVEL.
SCRIPTURE IS OWNER FURNISHED & CONTRACTOR INSTALLED.

02 CUSTOM STONE SCRIPTURE AT MASJID ATRIUM 2ND. LEVEL.
SCRIPTURE IS OWNER FURNISHED & CONTRACTOR INSTALLED.

03 CUSTOM STONE FACADE AT QIBLA. OWNER FURNISHED & CONTRACTOR INSTALLED.

04 CUSTOM CEILING, RE: CEILING PLANS.

05 LIGHT FIXTURE, PENDANT CHANDELIER, RE: CEILING PLANS.

06 LIGHT FIXTURE, WALL SCONCE; RE: CEILING PLANS.

07 CEILING FAN, RE: CEILING PLANS.

08 CROWN MOLDING, RE: CEILING PLANS.

09 WINDOW FEATURES:
WOOD CASING TRIM (WC1) - STAIN SN-01. RE: 2/A800.
WOOD INNER TRIM - STAIN SN-01.
WINDOW SILL - STONE.
WOOD APRON (SA1) - STAIN SN-01. RE: 4/A800.

10 CUSTOM WOOD BALUSTER & POSTS - STAIN SN-01 AT MASJID ATRIUM 2ND LEVEL. RE: A822.

11 WOOD BASE BT1. RE: 1/A800.

12 WOOD DOOR CASING TYP. RE: 3/A800.

13 PAINT PT-01. RE: A910.

14 PREFABRICATED COLUMN BASE, SHAFT AND CAPITAL.
BASE: CORINTHIAN STYLE, FIBERGLASS, SYNTHETIC STONE OR POLY/MARBLE COMPOSITE.
SHAFT: GLASS FIBER REINFORCED GYPSUM (GRC), TAPERED FROM 24" DIAMETER AT BASE 15" DIAMETER AT TOP. SMOOTH SHAFT WITH VENETIAN PLASTER FINISH.
CAPITAL: CORINTHIAN STYLE, FIBERGLASS, SYNTHETIC STONE OR POLY/MARBLE COMPOSITE.
RE: A821.

15 PILASTER DOOR CASING (TYPE 01) - CEREMONIAL ENTRY TO MASJID.

16 PILASTER DOOR CASING (TYPE 02) - FULL HEIGHT WITH ARCH TRANSOM AT 1sT LEVEL ENTRY DOORS.

17 PILASTER DOOR CASING (TYPE 03) - SQUARE OPENING & TOP.

18 PILASTER DOOR CASING (TYPE 04) - SQUARE OPENING FULL HEIGHT.

19 WINDOW, RE: WINDOW SCHEDULE.

20 DOOR, RE: DOOR SCHEDULE.

21 CEILING W/ FAUX BEAM, RE: CEILING PLANS.

22 PILASTER OPENING WITH CASING (TYPE 05) - FULL HEIGHT WITH ARCH OPENING & COLUMNS.

23 NICHE (WALL RECESS), WITH TRIM.
WOOD OUTER TRIM (FRAME & APRON) - STAIN SN-01.
WOOD INNER TRIM (JAMB & HEAD) - STAIN SN-01.
WINDOW SILL - STONE.
RE: SHEET 1/A823.

24 NICHE (WALL RECESS), NO TRIM, RE: 5/A823.

25 RECEPTION COUNTER WITH SLIDING SECURITY WINDOW.

26 CUSTOM WOOD SHOE RACK, STAIN SN-01.

27 PILASTER (GYPSUM BOARD FURROUT) WITH WOOD CROWN MOLDING; MOLDING STAINED SN-01, RE: 6/A821.

28 DECORATIVE WOOD SCREEN. RE: 4/A823.

29 CUSTOM WOOD LOCKERS, STAINED SN-01.

30 ELEVATOR, RE: ELEVATOR DRAWINGS.

31 WOOD SHELVING, STAINED SN-01. RE: A820.

32 DECORATIVE MOLDING AT WINDOW TRANSOM.

33 CUSTOM WALL MURAL.

34 CUSTOM DECORATIVE WOOD TROPHY SHOWCASE.

35 CUSTOM TEXT INLAYED IN WOOD PLAQUE.

FSGROUP®
ARCHITECTS
16575 Village Drive
Houston, Texas 77040
713 344 1752 Office
www.fsdesignbuild.com

PROJECT NAME

ANJUMAN-E-BURHANI MASJID
800 N Heatherwilde Boulevard, Pflugerville, TX 78660

CONSULTANTS

PROFESSIONAL SEAL

REGISTERED ARCHITECT FAKHRUDDIN M. BADRI 22631 STATE OF TEXAS
4.17.2026

ISSUED FOR

ISSUED FOR PERMIT 4/17/2026

REVISIONS

No.	DESCRIPTION	DATE

SHEET TITLE

INTERIOR ELEVATIONS MAIN ENTRY

SCALE AS NOTED

DATE 4/17/2026

PROJECT NUMBER 2305

SHEET NUMBER

A700

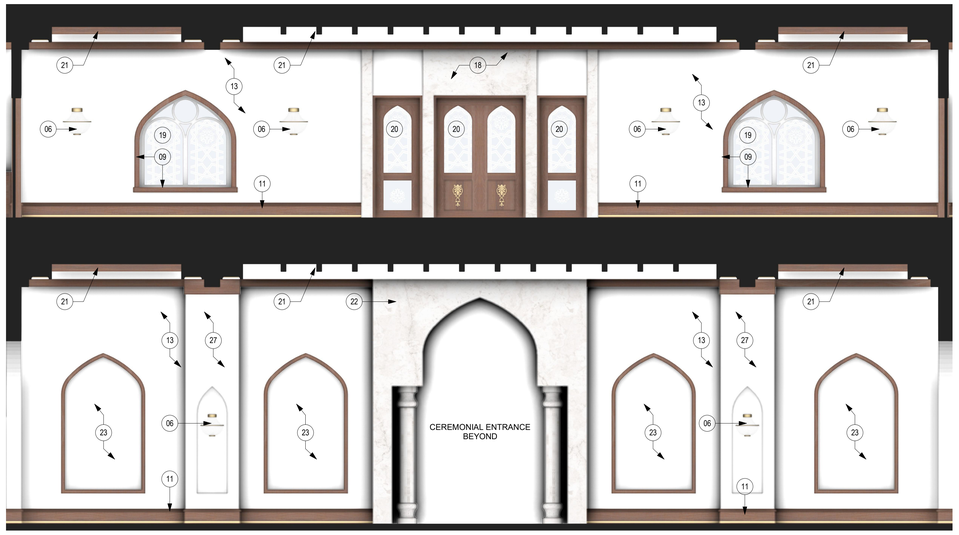

2 A701 ELEV: SEHEN A101 & A201 VIEW SOUTH

SCALE : 1/4" = 1'-0"

1 A701 ELEV: SEHEN A101 & A201 VIEW NORTH

SCALE : 1/4" = 1'-0"

GENERAL NOTES: INTERIOR ELEVATION

A. THE GENERAL CONTRACTOR SHALL CONFIRM ALL DIMENSIONAL, ARCHITECTRUAL AND M.E.P. REQUIREMENTS AS CONFIGURED IN THESE DOCUMENTS.

B. THE GENERAL CONTRACTOR IS RESPONSIBLE FOR BRACING AND BLOCKING OF WALLS RECEIVING MILLWORK, SHELVING, EQUIPMENT, ETC. ALL WOOD BLOCKING IS TO BE FIRE-RETARDANT TREATED.

C. ALL INTERIOR DIMENSIONS ARE MEASURED FROM FINISH FACE TO FINISH FACE UNLESS NOTED OTHERWISE.

KEY NOTES: INTERIOR ELEVATION

01 CUSTOM STONE SCRIPTURE AT MASJID ATRIUM 1ST. LEVEL.
SCRIPTURE IS OWNER FURNISHED & CONTRACTOR INSTALLED.

02 CUSTOM STONE SCRIPTURE AT MASJID ATRIUM 2ND. LEVEL.
SCRIPTURE IS OWNER FURNISHED & CONTRACTOR INSTALLED.

03 CUSTOM STONE FACADE AT QIBLA. OWNER FURNISHED & CONTRACTOR INSTALLED.

04 CUSTOM CEILING, RE: CEILING PLANS.

05 LIGHT FIXTURE, PENDANT CHANDELIER, RE: CEILING PLANS.

06 LIGHT FIXTURE, WALL SCONCE; RE: CEILING PLANS.

07 CEILING FAN, RE: CEILING PLANS.

08 CROWN MOLDING, RE: CEILING PLANS.

09 WINDOW FEATURES:
WOOD CASING TRIM (WC1) - STAIN SN-01. RE: 2/A800.
WOOD INNER TRIM - STAIN SN-01.
WINDOW SILL - STONE.
WOOD APRON (SA1) - STAIN SN-01. RE: 4/A800.

10 CUSTOM WOOD BALUSTER & POSTS - STAIN SN-01 AT MASJID ATRIUM 2ND LEVEL. RE: A822.

11 WOOD BASE BT1. RE: 1/A800.

12 WOOD DOOR CASING TYP. RE: 3/A800.

13 PAINT PT-01. RE: A910.

14 PREFABRICATED COLUMN BASE, SHAFT AND CAPITAL.
BASE: CORINTHIAN STYLE, FIBERGLASS, SYNTHETIC STONE OR POLY/MARBLE COMPOSITE.
SHAFT: GLASS FIBER REINFORCED GYPSUM (GRC), TAPERED FROM 24" DIAMETER AT BASE 15" DIAMETER AT TOP. SMOOTH SHAFT WITH VENETIAN PLASTER FINISH.
CAPITAL: CORINTHIAN STYLE, FIBERGLASS, SYNTHETIC STONE OR POLY/MARBLE COMPOSITE.
RE: A821.

15 PILASTER DOOR CASING (TYPE 01) - CEREMONIAL ENTRY TO MASJID.

16 PILASTER DOOR CASING (TYPE 02) - FULL HEIGHT WITH ARCH TRANSOM AT 1sT LEVEL ENTRY DOORS.

17 PILASTER DOOR CASING (TYPE 03) - SQUARE OPENING & TOP.

18 PILASTER DOOR CASING (TYPE 04) - SQUARE OPENING FULL HEIGHT.

19 WINDOW, RE: WINDOW SCHEDULE.

20 DOOR, RE: DOOR SCHEDULE.

21 CEILING W/ FAUX BEAM, RE: CEILING PLANS.

22 PILASTER OPENING WITH CASING (TYPE 05) - FULL HEIGHT WITH ARCH OPENING & COLUMNS.

23 NICHE (WALL RECESS), WITH TRIM.
WOOD OUTER TRIM (FRAME & APRON) - STAIN SN-01.
WOOD INNER TRIM (JAMB & HEAD) - STAIN SN-01.
WINDOW SILL - STONE.
RE: SHEET 1/A823.

24 NICHE (WALL RECESS), NO TRIM, RE: 5/A823.

25 RECEPTION COUNTER WITH SLIDING SECURITY WINDOW.

26 CUSTOM WOOD SHOE RACK, STAIN SN-01.

27 PILASTER (GYPSUM BOARD FURROUT) WITH WOOD CROWN MOLDING; MOLDING STAINED SN-01, RE: 6/A821.

28 DECORATIVE WOOD SCREEN. RE: 4/A823.

29 CUSTOM WOOD LOCKERS, STAINED SN-01.

30 ELEVATOR, RE: ELEVATOR DRAWINGS.

31 WOOD SHELVING, STAINED SN-01, RE: A820.

32 DECORATIVE MOLDING AT WINDOW TRANSOM.

33 CUSTOM WALL MURAL.

34 CUSTOM DECORATIVE WOOD TROPHY SHOWCASE.

35 CUSTOM TEXT INLAYED IN WOOD PLAQUE.

FSGROUP® ARCHITECTS
16575 Village Drive
Houston, Texas 77040
713 344 1752 Office
www.fsdesignbuild.com

PROJECT NAME

ANJUMAN-E-BURHANI MASJID
800 N Heatherwilde Boulevard, Pflugerville, TX 78660

CONSULTANTS

PROFESSIONAL SEAL

REGISTERED ARCHITECT
SAIFUDDIN A. SAIFEE
22631
STATE OF TEXAS
4.17.2026

ISSUED FOR

ISSUED FOR PERMIT
4/17/2026

REVISIONS

No.	DESCRIPTION	DATE

SHEET TITLE

INTERIOR ELEVATIONS SEHEN

SCALE: AS NOTED

DATE: 4/17/2026

PROJECT NUMBER: 2305

SHEET NUMBER

A701

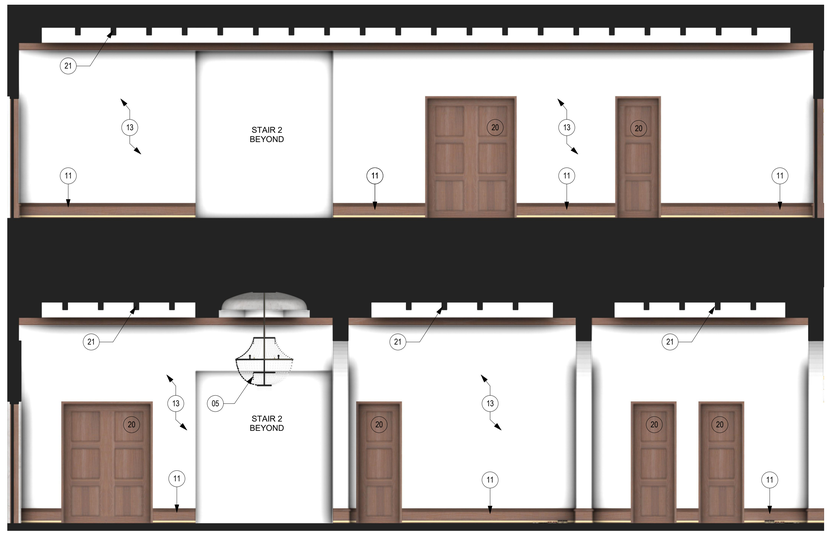

4 A702 ELEV: WEST ENTRY A110 & LOBBY A208 view NORTH
SCALE : 1/4" = 1'-0"

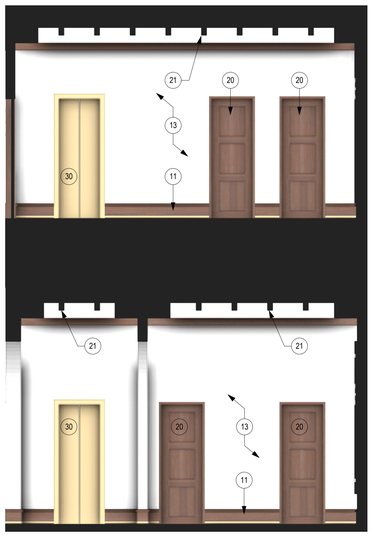

2 A702 ELEV: EAST ENTRY A107 view NORTH
SCALE : 1/4" = 1'-0"

3 A702 ELEV: WEST ENTRY A110 & LOBBY A208 view SOUTH
SCALE : 1/4" = 1'-0"

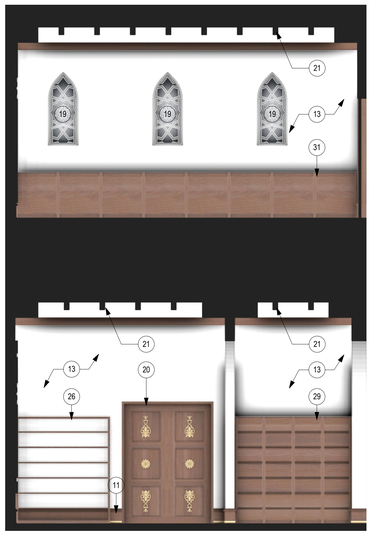

1 A702 ELEV: EAST ENTRY A107 view SOUTH
SCALE : 1/4" = 1'-0"

GENERAL NOTES: INTERIOR ELEVATION

A. THE GENERAL CONTRACTOR SHALL CONFIRM ALL DIMENSIONAL, ARCHITECTRUAL AND M.E.P. REQUIREMENTS AS CONFIGURED IN THESE DOCUMENTS.

B. THE GENERAL CONTRACTOR IS RESPONSIBLE FOR BRACING AND BLOCKING OF WALLS RECEIVING MILLWORK, SHELVING, EQUIPMENT, ETC. ALL WOOD BLOCKING IS TO BE FIRE-RETARDANT TREATED.

C. ALL INTERIOR DIMENSIONS ARE MEASURED FROM FINISH FACE TO FINISH FACE UNLESS NOTED OTHERWISE.

KEY NOTES: INTERIOR ELEVATION

01 CUSTOM STONE SCRIPTURE AT MASJID ATRIUM 1ST. LEVEL.
SCRIPTURE IS OWNER FURNISHED & CONTRACTOR INSTALLED.

02 CUSTOM STONE SCRIPTURE AT MASJID ATRIUM 2ND. LEVEL.
SCRIPTURE IS OWNER FURNISHED & CONTRACTOR INSTALLED.

03 CUSTOM STONE FACADE AT QIBLA. OWNER FURNISHED & CONTRACTOR INSTALLED.

04 CUSTOM CEILING, RE: CEILING PLANS.

05 LIGHT FIXTURE, PENDANT CHANDELIER, RE: CEILING PLANS.

06 LIGHT FIXTURE, WALL SCONCE; RE: CEILING PLANS.

07 CEILING FAN, RE: CEILING PLANS.

08 CROWN MOLDING, RE: CEILING PLANS.

09 WINDOW FEATURES:
WOOD CASING TRIM (WC1) - STAIN SN-01. RE: 2/A800.
WOOD INNER TRIM - STAIN SN-01.
WINDOW SILL - STONE.
WOOD APRON (SA1) - STAIN SN-01. RE: 4/A800.

10 CUSTOM WOOD BALUSTER & POSTS - STAIN SN-01 AT MASJID ATRIUM 2ND LEVEL. RE: A822.

11 WOOD BASE BT1. RE: 1/A800.

12 WOOD DOOR CASING TYP. RE: 3/A800.

13 PAINT PT-01. RE: A910.

14 PREFABRICATED COLUMN BASE, SHAFT AND CAPITAL.
BASE: CORINTHIAN STYLE, FIBERGLASS, SYNTHETIC STONE OR POLY/MARBLE COMPOSITE.
SHAFT: GLASS FIBER REINFORCED GYPSUM (GRC), TAPERED FROM 24" DIAMETER AT BASE 15" DIAMETER AT TOP. SMOOTH SHAFT WITH VENETIAN PLASTER FINISH.
CAPITAL: CORINTHIAN STYLE, FIBERGLASS, SYNTHETIC STONE OR POLY/MARBLE COMPOSITE.
RE: A821.

15 PILASTER DOOR CASING (TYPE 01) - CEREMONIAL ENTRY TO MASJID.

16 PILASTER DOOR CASING (TYPE 02) - FULL HEIGHT WITH ARCH TRANSOM AT 1sT LEVEL ENTRY DOORS.

17 PILASTER DOOR CASING (TYPE 03) - SQUARE OPENING & TOP.

18 PILASTER DOOR CASING (TYPE 04) - SQUARE OPENING FULL HEIGHT.

19 WINDOW, RE: WINDOW SCHEDULE.

20 DOOR, RE: DOOR SCHEDULE.

21 CEILING W/ FAUX BEAM, RE: CEILING PLANS.

22 PILASTER OPENING WITH CASING (TYPE 05) - FULL HEIGHT WITH ARCH OPENING & COLUMNS.

23 NICHE (WALL RECESS), WITH TRIM.
WOOD OUTER TRIM (FRAME & APRON) - STAIN SN-01.
WOOD INNER TRIM (JAMB & HEAD) - STAIN SN-01.
WINDOW SILL - STONE.
RE: SHEET 1/A823.

24 NICHE (WALL RECESS), NO TRIM, RE: 5/A823.

25 RECEPTION COUNTER WITH SLIDING SECURITY WINDOW.

26 CUSTOM WOOD SHOE RACK, STAIN SN-01.

27 PILASTER (GYPSUM BOARD FURROUT) WITH WOOD CROWN MOLDING; MOLDING STAINED SN-01, RE: 6/A821.

28 DECORATIVE WOOD SCREEN. RE: 4/A823.

29 CUSTOM WOOD LOCKERS, STAINED SN-01.

30 ELEVATOR, RE: ELEVATOR DRAWINGS.

31 WOOD SHELVING, STAINED SN-01, RE: A820.

32 DECORATIVE MOLDING AT WINDOW TRANSOM.

33 CUSTOM WALL MURAL.

34 CUSTOM DECORATIVE WOOD TROPHY SHOWCASE.

35 CUSTOM TEXT INLAYED IN WOOD PLAQUE.

FSGROUP® ARCHITECTS
16575 Village Drive
Houston, Texas 77040
713 344 1752 Office
www.fsdesignbuild.com

PROJECT NAME

ANJUMAN-E-BURHANI MASJID
800 N Heatherwilde Boulevard, Pflugerville, TX 78660

CONSULTANTS

PROFESSIONAL SEAL

REGISTERED ARCHITECT SAIFUDDIN SAIYED 22631 STATE OF TEXAS
4.17.2026

ISSUED FOR

ISSUED FOR PERMIT 4/17/2026

REVISIONS

No.	DESCRIPTION	DATE

SHEET TITLE

INTERIOR ELEVATIONS LOBBIES

SCALE AS NOTED

DATE 4/17/2026

PROJECT NUMBER 2305

SHEET NUMBER

A702

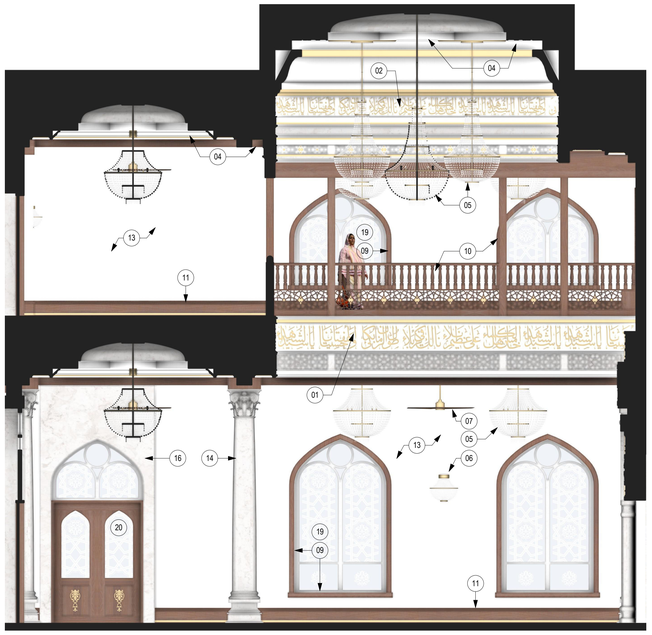

4 A703 ELEV: MASJID A102 & A202 VIEW WEST
SCALE : 1/4" = 1'-0"

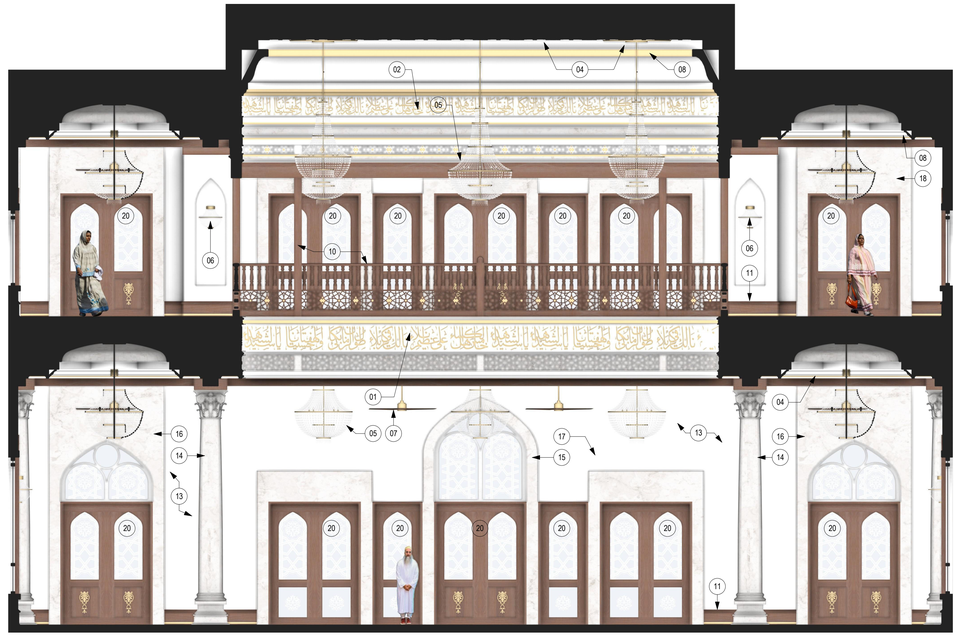

2 A703 ELEV: MASJID A102 & A202 VIEW SOUTH
SCALE : 1/4" = 1'-0"

3 A703 ELEV: MASJID A102 & A202 VIEW EAST
SCALE : 1/4" = 1'-0"

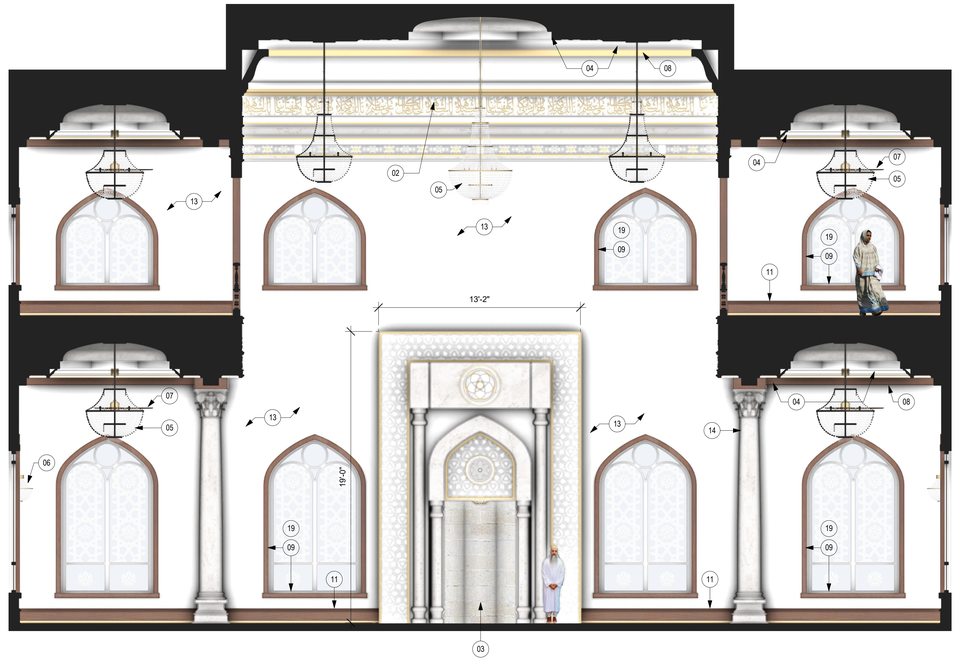

1 A703 ELEV: MASJID A102 & A202 VIEW NORTH
SCALE : 1/4" = 1'-0"

GENERAL NOTES: INTERIOR ELEVATION

A. THE GENERAL CONTRACTOR SHALL CONFIRM ALL DIMENSIONAL, ARCHITECTRUAL AND M.E.P. REQUIREMENTS AS CONFIGURED IN THESE DOCUMENTS.

B. THE GENERAL CONTRACTOR IS RESPONSIBLE FOR BRACING AND BLOCKING OF WALLS RECEIVING MILLWORK, SHELVING, EQUIPMENT, ETC. ALL WOOD BLOCKING IS TO BE FIRE-RETARDANT TREATED.

C. ALL INTERIOR DIMENSIONS ARE MEASURED FROM FINISH FACE TO FINISH FACE UNLESS NOTED OTHERWISE.

KEY NOTES: INTERIOR ELEVATION

01 CUSTOM STONE SCRIPTURE AT MASJID ATRIUM 1ST. LEVEL.
SCRIPTURE IS OWNER FURNISHED & CONTRACTOR INSTALLED.

02 CUSTOM STONE SCRIPTURE AT MASJID ATRIUM 2ND. LEVEL.
SCRIPTURE IS OWNER FURNISHED & CONTRACTOR INSTALLED.

03 CUSTOM STONE FACADE AT QIBLA. OWNER FURNISHED & CONTRACTOR INSTALLED.

04 CUSTOM CEILING, RE: CEILING PLANS.

05 LIGHT FIXTURE, PENDANT CHANDELIER, RE: CEILING PLANS.

06 LIGHT FIXTURE, WALL SCONCE; RE: CEILING PLANS.

07 CEILING FAN, RE: CEILING PLANS.

08 CROWN MOLDING, RE: CEILING PLANS.

09 WINDOW FEATURES:
WOOD CASING TRIM (WC1) - STAIN SN-01. RE: 2/A800.
WOOD INNER TRIM - STAIN SN-01.
WINDOW SILL - STONE.
WOOD APRON (SA1) - STAIN SN-01. RE: 4/A800.

10 CUSTOM WOOD BALUSTER & POSTS - STAIN SN-01 AT MASJID ATRIUM 2ND LEVEL. RE: A822.

11 WOOD BASE BT1. RE: 1/A800.

12 WOOD DOOR CASING TYP. RE: 3/A800.

13 PAINT PT-01. RE: A910.

14 PREFABRICATED COLUMN BASE, SHAFT AND CAPITAL.
BASE: CORINTHIAN STYLE, FIBERGLASS, SYNTHETIC STONE OR POLY/MARBLE COMPOSITE.
SHAFT: GLASS FIBER REINFORCED GYPSUM (GRC), TAPERED FROM 24" DIAMETER AT BASE 15" DIAMETER AT TOP. SMOOTH SHAFT WITH VENETIAN PLASTER FINISH.
CAPITAL: CORINTHIAN STYLE, FIBERGLASS, SYNTHETIC STONE OR POLY/MARBLE COMPOSITE.
RE: A821.

15 PILASTER DOOR CASING (TYPE 01) - CEREMONIAL ENTRY TO MASJID.

16 PILASTER DOOR CASING (TYPE 02) - FULL HEIGHT WITH ARCH TRANSOM AT 1sT LEVEL ENTRY DOORS.

17 PILASTER DOOR CASING (TYPE 03) - SQUARE OPENING & TOP.

18 PILASTER DOOR CASING (TYPE 04) - SQUARE OPENING FULL HEIGHT.

19 WINDOW, RE: WINDOW SCHEDULE.

20 DOOR, RE: DOOR SCHEDULE.

21 CEILING W/ FAUX BEAM, RE: CEILING PLANS.

22 PILASTER OPENING WITH CASING (TYPE 05) - FULL HEIGHT WITH ARCH OPENING & COLUMNS.

23 NICHE (WALL RECESS), WITH TRIM.
WOOD OUTER TRIM (FRAME & APRON) - STAIN SN-01.
WOOD INNER TRIM (JAMB & HEAD) - STAIN SN-01.
WINDOW SILL - STONE.
RE: SHEET 1/A823.

24 NICHE (WALL RECESS), NO TRIM, RE: 5/A823.

25 RECEPTION COUNTER WITH SLIDING SECURITY WINDOW.

26 CUSTOM WOOD SHOE RACK, STAIN SN-01.

27 PILASTER (GYPSUM BOARD FURROUT) WITH WOOD CROWN MOLDING; MOLDING STAINED SN-01, RE: 6/A821.

28 DECORATIVE WOOD SCREEN. RE: 4/A823.

29 CUSTOM WOOD LOCKERS, STAINED SN-01.

30 ELEVATOR, RE: ELEVATOR DRAWINGS.

31 WOOD SHELVING, STAINED SN-01. RE: A820.

32 DECORATIVE MOLDING AT WINDOW TRANSOM.

33 CUSTOM WALL MURAL.

34 CUSTOM DECORATIVE WOOD TROPHY SHOWCASE.

35 CUSTOM TEXT INLAYED IN WOOD PLAQUE.

FSGROUP®
ARCHITECTS
16575 Village Drive
Houston, Texas 77040
713 344 1752 Office
www.fsdesignbuild.com

PROJECT NAME

ANJUMAN-E-BURHANI MASJID
800 N Heatherwilde Boulevard, Pflugerville, TX 78660

CONSULTANTS

PROFESSIONAL SEAL

REGISTERED ARCHITECT SAIFUDDIN A. NAMAZI 22631 STATE OF TEXAS
4.17.2026

ISSUED FOR

ISSUED FOR PERMIT 4/17/2026

REVISIONS

No.	DESCRIPTION	DATE

SHEET TITLE
INTERIOR ELEVATIONS MASJID

SCALE AS NOTED
DATE 4/17/2026
PROJECT NUMBER 2305

SHEET NUMBER
A703

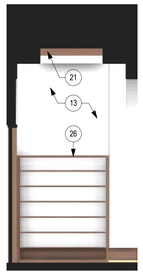

8 A704 ELEV: MAWAID ENTRY view SOUTH
SCALE : 1/4" = 1'-0"

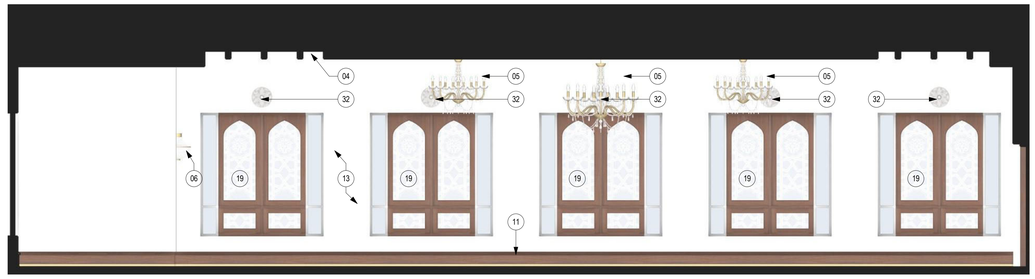

4 A704 ELEV: MAWAID view SOUTH
SCALE : 1/4" = 1'-0"

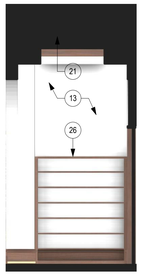

7 A704 ELEV: MAWAID ENTRY view NORTH
SCALE : 1/4" = 1'-0"

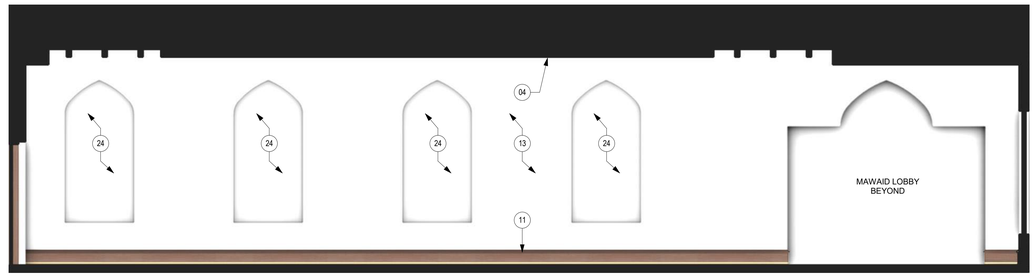

3 A704 ELEV: MAWAID view NORTH
SCALE : 1/4" = 1'-0"

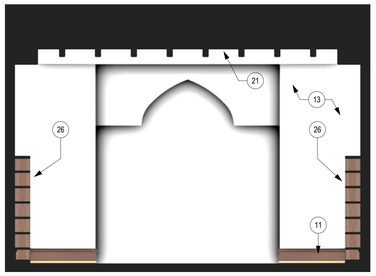

6 A704 ELEV: MAWAID ENTRY view WEST
SCALE : 1/4" = 1'-0"

2 A704 ELEV: MAWAID view WEST
SCALE : 1/4" = 1'-0"

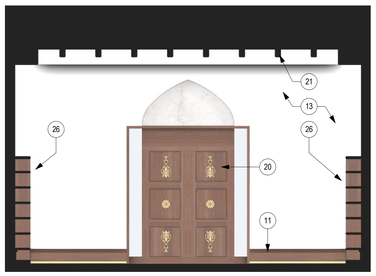

5 A704 ELEV: MAWAID ENTRY view EAST
SCALE : 1/4" = 1'-0"

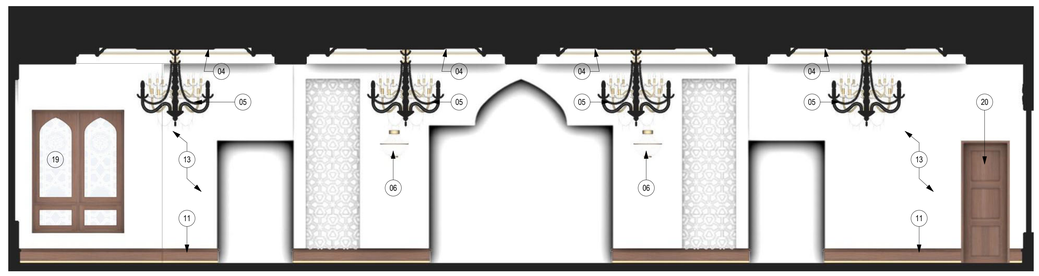

1 A704 ELEV: MAWAID view EAST
SCALE : 1/4" = 1'-0"

GENERAL NOTES: INTERIOR ELEVATION

A. THE GENERAL CONTRACTOR SHALL CONFIRM ALL DIMENSIONAL, ARCHITECTRUAL AND M.E.P. REQUIREMENTS AS CONFIGURED IN THESE DOCUMENTS.

B. THE GENERAL CONTRACTOR IS RESPONSIBLE FOR BRACING AND BLOCKING OF WALLS RECEIVING MILLWORK, SHELVING, EQUIPMENT, ETC. ALL WOOD BLOCKING IS TO BE FIRE-RETARDANT TREATED.

C. ALL INTERIOR DIMENSIONS ARE MEASURED FROM FINISH FACE TO FINISH FACE UNLESS NOTED OTHERWISE.

KEY NOTES: INTERIOR ELEVATION

01 CUSTOM STONE SCRIPTURE AT MASJID ATRIUM 1ST. LEVEL.
SCRIPTURE IS OWNER FURNISHED & CONTRACTOR INSTALLED.

02 CUSTOM STONE SCRIPTURE AT MASJID ATRIUM 2ND. LEVEL.
SCRIPTURE IS OWNER FURNISHED & CONTRACTOR INSTALLED.

03 CUSTOM STONE FACADE AT QIBLA. OWNER FURNISHED & CONTRACTOR INSTALLED.

04 CUSTOM CEILING, RE: CEILING PLANS.

05 LIGHT FIXTURE, PENDANT CHANDELIER, RE: CEILING PLANS.

06 LIGHT FIXTURE, WALL SCONCE; RE: CEILING PLANS.

07 CEILING FAN, RE: CEILING PLANS.

08 CROWN MOLDING, RE: CEILING PLANS.

09 WINDOW FEATURES:
WOOD CASING TRIM (WC1) - STAIN SN-01. RE: 2/A800.
WOOD INNER TRIM - STAIN SN-01.
WINDOW SILL - STONE.
WOOD APRON (SA1) - STAIN SN-01. RE: 4/A800.

10 CUSTOM WOOD BALUSTER & POSTS - STAIN SN-01 AT MASJID ATRIUM 2ND LEVEL. RE: A822.

11 WOOD BASE BT1. RE: 1/A800.

12 WOOD DOOR CASING TYP. RE: 3/A800.

13 PAINT PT-01. RE: A910.

14 PREFABRICATED COLUMN BASE, SHAFT AND CAPITAL.
BASE: CORINTHIAN STYLE, FIBERGLASS, SYNTHETIC STONE OR POLY/MARBLE COMPOSITE.
SHAFT: GLASS FIBER REINFORCED GYPSUM (GRC), TAPERED FROM 24" DIAMETER AT BASE 15" DIAMETER AT TOP. SMOOTH SHAFT WITH VENETIAN PLASTER FINISH.
CAPITAL: CORINTHIAN STYLE, FIBERGLASS, SYNTHETIC STONE OR POLY/MARBLE COMPOSITE.
RE: A821.

15 PILASTER DOOR CASING (TYPE 01) - CEREMONIAL ENTRY TO MASJID.

16 PILASTER DOOR CASING (TYPE 02) - FULL HEIGHT WITH ARCH TRANSOM AT 1sT LEVEL ENTRY DOORS.

17 PILASTER DOOR CASING (TYPE 03) - SQUARE OPENING & TOP.

18 PILASTER DOOR CASING (TYPE 04) - SQUARE OPENING FULL HEIGHT.

19 WINDOW, RE: WINDOW SCHEDULE.

20 DOOR, RE: DOOR SCHEDULE.

21 CEILING W/ FAUX BEAM, RE: CEILING PLANS.

22 PILASTER OPENING WITH CASING (TYPE 05) - FULL HEIGHT WITH ARCH OPENING & COLUMNS.

23 NICHE (WALL RECESS), WITH TRIM.
WOOD OUTER TRIM (FRAME & APRON) - STAIN SN-01.
WOOD INNER TRIM (JAMB & HEAD) - STAIN SN-01.
WINDOW SILL - STONE.
RE: SHEET 1/A823.

24 NICHE (WALL RECESS), NO TRIM, RE: 5/A823.

25 RECEPTION COUNTER WITH SLIDING SECURITY WINDOW.

26 CUSTOM WOOD SHOE RACK, STAIN SN-01.

27 PILASTER (GYPSUM BOARD FURROUT) WITH WOOD CROWN MOLDING; MOLDING STAINED SN-01, RE: 6/A821.

28 DECORATIVE WOOD SCREEN. RE: 4/A823.

29 CUSTOM WOOD LOCKERS, STAINED SN-01.

30 ELEVATOR, RE: ELEVATOR DRAWINGS.

31 WOOD SHELVING, STAINED SN-01, RE: A820.

32 DECORATIVE MOLDING AT WINDOW TRANSOM.

33 CUSTOM WALL MURAL.

34 CUSTOM DECORATIVE WOOD TROPHY SHOWCASE.

35 CUSTOM TEXT INLAYED IN WOOD PLAQUE.

FSGROUP® ARCHITECTS
16575 Village Drive
Houston, Texas 77040
713 344 1752 Office
www.fsdesignbuild.com

PROJECT NAME

ANJUMAN-E-BURHANI MASJID
800 N Heatherwilde Boulevard, Pflugerville, TX 78660

CONSULTANTS

PROFESSIONAL SEAL

REGISTERED ARCHITECT SAIFUDDIN A. SAIFEE 22631 STATE OF TEXAS
4.17.2026

ISSUED FOR

ISSUED FOR PERMIT
4/17/2026

REVISIONS

No.	DESCRIPTION	DATE

SHEET TITLE
INTERIOR ELEVATIONS MAWAID

SCALE AS NOTED
DATE 4/17/2026
PROJECT NUMBER 2305
SHEET NUMBER A704

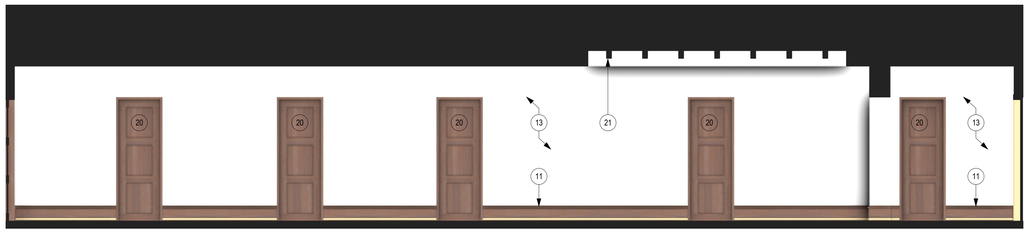

4 A705 ELEV: WEST MADRASAH CORRIDOR VIEW EAST
SCALE : 1/4" = 1'-0"

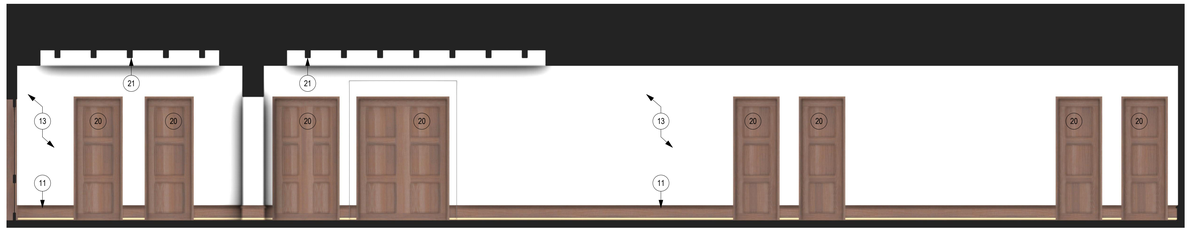

3 A705 ELEV: EAST MADRASAH CORRIDOR VIEW WEST
SCALE : 1/4" = 1'-0"

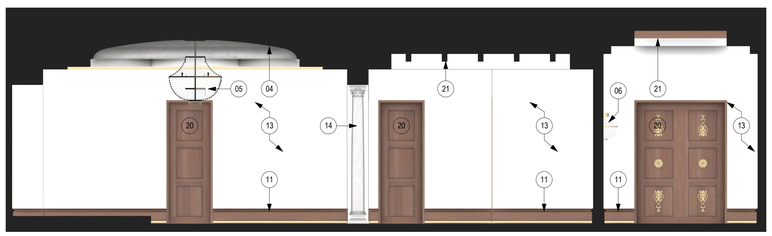

6 A705 ELEV: MADRASAH VIEW WEST
SCALE : 1/4" = 1'-0"

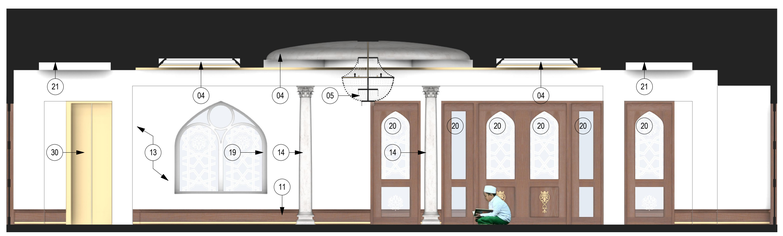

2 A705 ELEV: MADRASAH VIEW NORTH
SCALE : 1/4" = 1'-0"

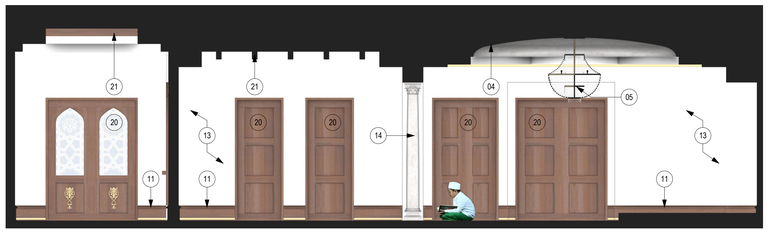

5 A705 ELEV: MADRASAH VIEW EAST
SCALE : 1/4" = 1'-0"

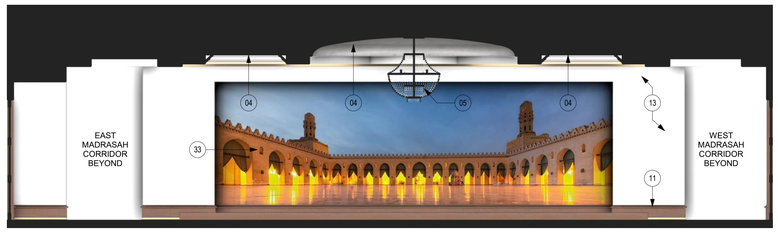

1 A705 ELEV: MADRASAH VIEW SOUTH
SCALE : 1/4" = 1'-0"

GENERAL NOTES: INTERIOR ELEVATION

A. THE GENERAL CONTRACTOR SHALL CONFIRM ALL DIMENSIONAL, ARCHITECTRUAL AND M.E.P. REQUIREMENTS AS CONFIGURED IN THESE DOCUMENTS.

B. THE GENERAL CONTRACTOR IS RESPONSIBLE FOR BRACING AND BLOCKING OF WALLS RECEIVING MILLWORK, SHELVING, EQUIPMENT, ETC. ALL WOOD BLOCKING IS TO BE FIRE-RETARDANT TREATED.

C. ALL INTERIOR DIMENSIONS ARE MEASURED FROM FINISH FACE TO FINISH FACE UNLESS NOTED OTHERWISE.

KEY NOTES: INTERIOR ELEVATION

01 CUSTOM STONE SCRIPTURE AT MASJID ATRIUM 1ST. LEVEL.
SCRIPTURE IS OWNER FURNISHED & CONTRACTOR INSTALLED.

02 CUSTOM STONE SCRIPTURE AT MASJID ATRIUM 2ND. LEVEL.
SCRIPTURE IS OWNER FURNISHED & CONTRACTOR INSTALLED.

03 CUSTOM STONE FACADE AT QIBLA. OWNER FURNISHED & CONTRACTOR INSTALLED.

04 CUSTOM CEILING, RE: CEILING PLANS.

05 LIGHT FIXTURE, PENDANT CHANDELIER, RE: CEILING PLANS.

06 LIGHT FIXTURE, WALL SCONCE; RE: CEILING PLANS.

07 CEILING FAN, RE: CEILING PLANS.

08 CROWN MOLDING, RE: CEILING PLANS.

09 WINDOW FEATURES:
WOOD CASING TRIM (WC1) - STAIN SN-01. RE: 2/A800.
WOOD INNER TRIM - STAIN SN-01.
WINDOW SILL - STONE.
WOOD APRON (SA1) - STAIN SN-01. RE: 4/A800.

10 CUSTOM WOOD BALUSTER & POSTS - STAIN SN-01 AT MASJID ATRIUM 2ND LEVEL. RE: A822.

11 WOOD BASE BT1. RE: 1/A800.

12 WOOD DOOR CASING TYP. RE: 3/A800.

13 PAINT PT-01. RE: A910.

14 PREFABRICATED COLUMN BASE, SHAFT AND CAPITAL.
BASE: CORINTHIAN STYLE, FIBERGLASS, SYNTHETIC STONE OR POLY/MARBLE COMPOSITE.
SHAFT: GLASS FIBER REINFORCED GYPSUM (GRC), TAPERED FROM 24" DIAMETER AT BASE 15" DIAMETER AT TOP. SMOOTH SHAFT WITH VENETIAN PLASTER FINISH.
CAPITAL: CORINTHIAN STYLE, FIBERGLASS, SYNTHETIC STONE OR POLY/MARBLE COMPOSITE.
RE: A821.

15 PILASTER DOOR CASING (TYPE 01) - CEREMONIAL ENTRY TO MASJID.

16 PILASTER DOOR CASING (TYPE 02) - FULL HEIGHT WITH ARCH TRANSOM AT 1sT LEVEL ENTRY DOORS.

17 PILASTER DOOR CASING (TYPE 03) - SQUARE OPENING & TOP.

18 PILASTER DOOR CASING (TYPE 04) - SQUARE OPENING FULL HEIGHT.

19 WINDOW, RE: WINDOW SCHEDULE.

20 DOOR, RE: DOOR SCHEDULE.

21 CEILING W/ FAUX BEAM, RE: CEILING PLANS.

22 PILASTER OPENING WITH CASING (TYPE 05) - FULL HEIGHT WITH ARCH OPENING & COLUMNS.

23 NICHE (WALL RECESS), WITH TRIM.
WOOD OUTER TRIM (FRAME & APRON) - STAIN SN-01.
WOOD INNER TRIM (JAMB & HEAD) - STAIN SN-01.
WINDOW SILL - STONE.
RE: SHEET 1/A823.

24 NICHE (WALL RECESS), NO TRIM, RE: 5/A823.

25 RECEPTION COUNTER WITH SLIDING SECURITY WINDOW.

26 CUSTOM WOOD SHOE RACK, STAIN SN-01.

27 PILASTER (GYPSUM BOARD FURROUT) WITH WOOD CROWN MOLDING; MOLDING STAINED SN-01, RE: 6/A821.

28 DECORATIVE WOOD SCREEN. RE: 4/A823.

29 CUSTOM WOOD LOCKERS, STAINED SN-01.

30 ELEVATOR, RE: ELEVATOR DRAWINGS.

31 WOOD SHELVING, STAINED SN-01. RE: A820.

32 DECORATIVE MOLDING AT WINDOW TRANSOM.

33 CUSTOM WALL MURAL.

34 CUSTOM DECORATIVE WOOD TROPHY SHOWCASE.

35 CUSTOM TEXT INLAYED IN WOOD PLAQUE.

FSGROUP® ARCHITECTS
16575 Village Drive
Houston, Texas 77040
713 344 1752 Office
www.fsdesignbuild.com

PROJECT NAME

ANJUMAN-E-BURHANI MASJID
800 N Heatherwilde Boulevard, Pflugerville, TX 78660

CONSULTANTS

PROFESSIONAL SEAL

REGISTERED ARCHITECT SHAMSUDDIN A. SHEIKH 22631 STATE OF TEXAS
4.17.2026

ISSUED FOR
ISSUED FOR PERMIT 4/17/2026

REVISIONS

No.	DESCRIPTION	DATE

SHEET TITLE
INTERIOR ELEVATIONS MADRASAH

SCALE AS NOTED
DATE 4/17/2026
PROJECT NUMBER 2305
SHEET NUMBER A705

9 A710 CEREMONIAL ENTRY PERSPECTIVE 1
SCALE : 3" = 1'-0"

6 A710 SEHEN PERSPECTIVE (MENS MASJID ENTRY)
SCALE : 3" = 1'-0"

3 A710 MENS MASJID PERSPECTIVE 2
SCALE : 3" = 1'-0"

8 A710 SEHEN PERSPECTIVE 2
SCALE : 3" = 1'-0"

5 A710 SEHEN PERSPECTIVE 1
SCALE : 3" = 1'-0"

2 A710 MENS MASJID PERSPECTIVE 1
SCALE : 3" = 1'-0"

7 A710 MENS MASJID PERSPECTIVE 3
SCALE : 3" = 1'-0"

4 A710 MENS MASJID PERSPECTIVE (SEHEN)
SCALE : 3" = 1'-0"

1 A710 MENS MASJID PERSPECTIVE (QIBLA)
SCALE : 3" = 1'-0"

FSGROUP®
ARCHITECTS
16575 Village Drive
Houston, Texas 77040
713 344 1752 Office
www.fsdesignbuild.com

PROJECT NAME

ANJUMAN-E-BURHANI MASJID
800 N Heatherwilde Boulevard, Pflugerville, TX 78660

CONSULTANTS

PROFESSIONAL SEAL

REGISTERED ARCHITECT
SAIFUDDIN A. SAIFEE
22631
STATE OF TEXAS
4.17.2026

ISSUED FOR

ISSUED FOR PERMIT
4/17/2026

REVISIONS

No.	DESCRIPTION	DATE

SHEET TITLE
INTERIOR PERSPECTIVES

SCALE AS NOTED
DATE 4/17/2026
PROJECT NUMBER 2305

SHEET NUMBER
A710

9 A711 WOMENS MASJID PERSPECTIVE 2
SCALE : 3" = 1'-0"

6 A711 WOMENS MASJID PERSPECTIVE 1
SCALE : 3" = 1'-0"

3 A711 MAWAID PERSPECTIVE 2
SCALE : 3" = 1'-0"

8 A711 MADRASAH LOBBY PERSPECTIVE 2
SCALE : 3" = 1'-0"

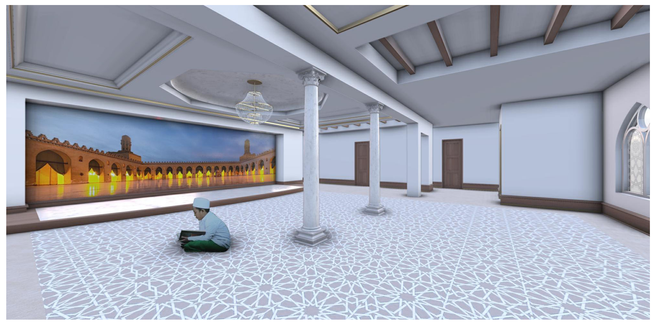

5 A711 MADRASAH LOBBY PERSPECTIVE 1
SCALE : 3" = 1'-0"

2 A711 MAWAID PERSPECTIVE 1
SCALE : 3" = 1'-0"

7 A711 MAWAID PERSPECTIVE (MAWAID ENTRY)
SCALE : 3" = 1'-0"

4 A711 MAWAID PERSPECTIVE (KITCHEN)
SCALE : 3" = 1'-0"

1 A711 CEREMONIAL ENTRY PERSPECTIVE 2
SCALE : 3" = 1'-0"

FSGROUP® ARCHITECTS
16575 Village Drive
Houston, Texas 77040
713 344 1752 Office
www.fsdesignbuild.com

PROJECT NAME

ANJUMAN-E-BURHANI MASJID
800 N Heatherwilde Boulevard, Pflugerville, TX 78660

CONSULTANTS

PROFESSIONAL SEAL

REGISTERED ARCHITECT SAIFUDDIN A. SAIFEE 22631 STATE OF TEXAS
4.17.2026

ISSUED FOR

ISSUED FOR PERMIT
4/17/2026

REVISIONS

No.	DESCRIPTION	DATE

SHEET TITLE
INTERIOR PERSPECTIVES

SCALE AS NOTED
DATE 4/17/2026
PROJECT NUMBER 2305
SHEET NUMBER A711

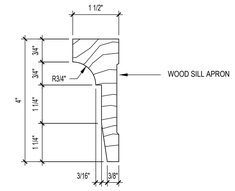

4 A800 SILL APRON DETAIL (SA1)
SCALE : 6"=1'-0"

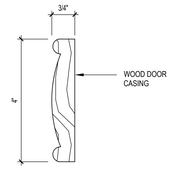

2 A800 DOOR CASING TRIM (DC1)
SCALE : 6"=1'-0"

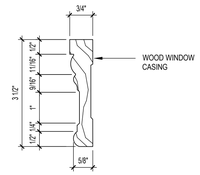

2 A800 WINDOW CASING TRIM (WC1)
SCALE : 6"=1'-0"

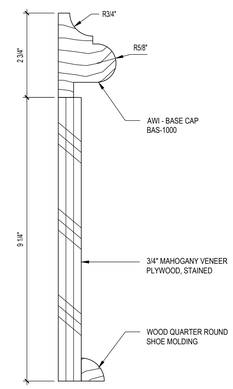

1 A800 WOOD BASE TRIM DETAIL (BT1)
SCALE : 6"=1'-0"

FSGROUP®
TEAM+BUILD
16575 Village Drive
Houston, Texas 77040
O 713-344-1752
www.fsdesignbuild.com

PROJECT NAME

ANJUMAN-E-BURHANI MASJID
800 N Heatherwilde Boulevard
Pflugerville, TX 78660

CONSULTANTS

PROFESSIONAL SEAL

ISSUED FOR

ISSUED FOR PERMIT
4/17/2026

REVISIONS

No.	DESCRIPTION	DATE

SHEET TITLE
MILLWORK

SCALE: As Indicated
DATE: 4/17/2026
PROJECT NUMBER: 2305
SHEET NUMBER
A800

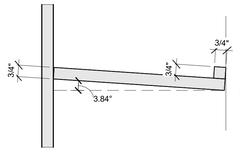

8 A820 SHOE SHELVING DETAIL
SCALE : 3" = 1'-0"

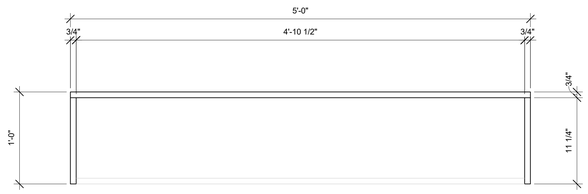

7 A820 ENLG PLAN: TYPICAL SHOE RACK PLAN
SCALE : 1 1/2" = 1'-0"

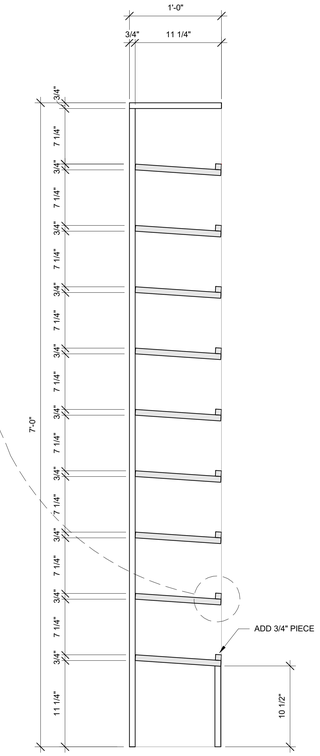

4 A820 SECTION: SHOE RACK
SCALE : 1 1/2" = 1'-0"

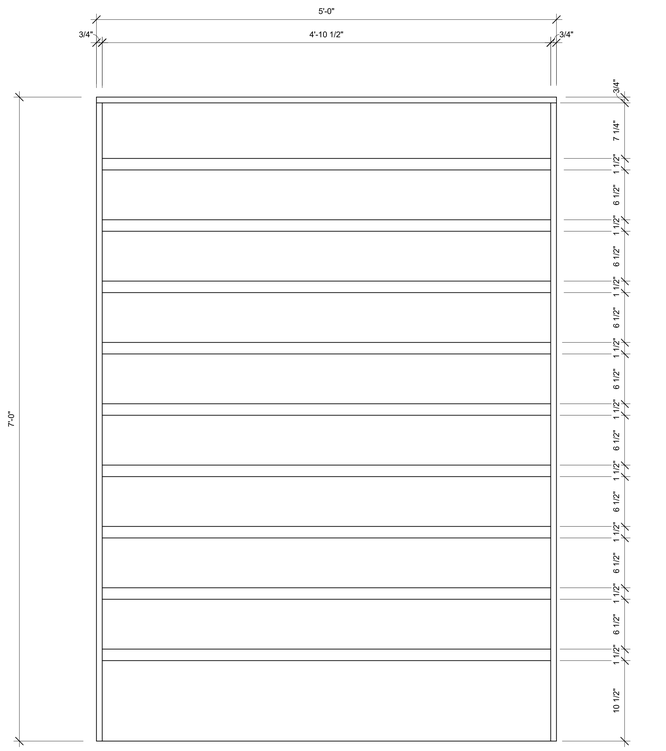

3 A820 ELEV: TYPICAL SHOE RACK
SCALE : 1 1/2" = 1'-0"

GENERAL NOTES: SHOE RACK & SHELVING MILLWORK

A. THE GENERAL CONTRACTOR SHALL CONFIRM ALL DIMENSIONAL, ARCHITECTRUAL AND M.E.P. REQUIREMENTS AS CONFIGURED IN THESE DOCUMENTS.

B. THE GENERAL CONTRACTOR IS RESPONSIBLE FOR BRACING AND BLOCKING OF WALLS RECEIVING MILLWORK, SHELVING, EQUIPMENT, ETC. ALL WOOD BLOCKING IS TO BE FIRE-RETARDANT TREATED.

C. ALL INTERIOR DIMENSIONS ARE MEASURED FROM FINISH FACE TO FINISH FACE UNLESS NOTED OTHERWISE.

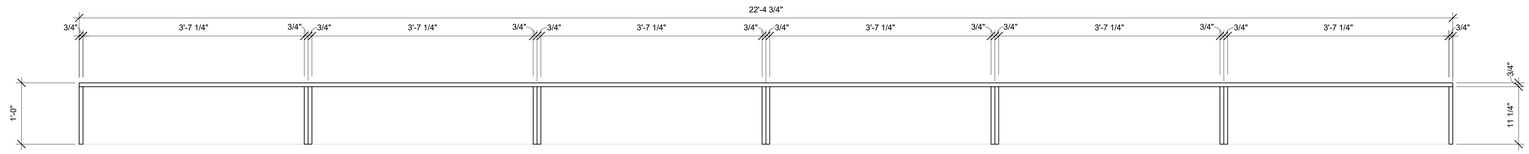

2 A820 ENLG PLAN: TYPICAL WOOD SHELVING
SCALE : 1" = 1'-0"

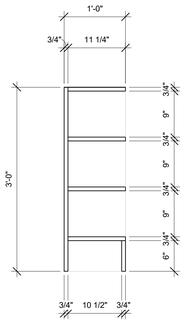

5 A820 TYPICAL WOOD SHELVING SECTION
SCALE : 1" = 1'-0"

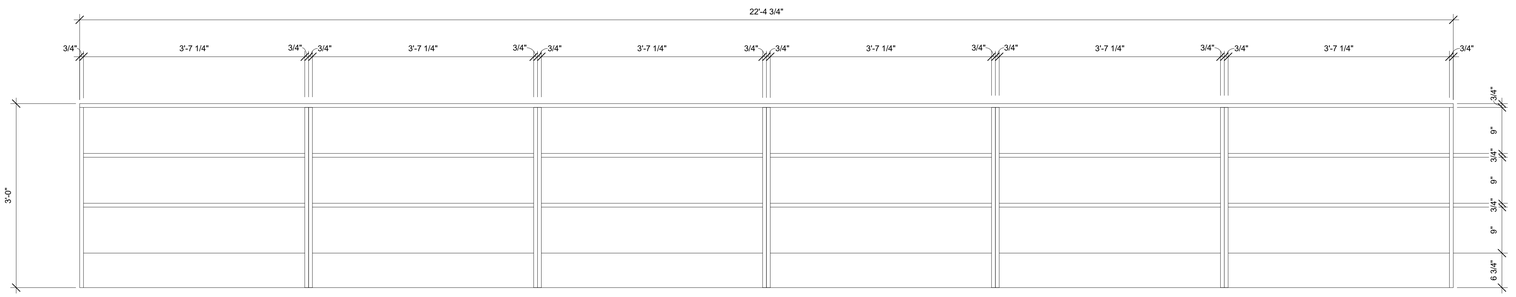

1 A820 ELEV: TYPICAL WOOD SHELVING
SCALE : 1" = 1'-0"

FSGROUP®
ARCHITECTS
16575 Village Drive
Houston, Texas 77040
713 344 1752 Office
www.fsdesignbuild.com

PROJECT NAME

ANJUMAN-E-BURHANI MASJID
800 N Heatherwilde Boulevard, Pflugerville, TX 78660

CONSULTANTS

PROFESSIONAL SEAL

REGISTERED ARCHITECT · SAIFUDDIN V. SAIFEE · 22631 · STATE OF TEXAS
4.17.2026

ISSUED FOR

ISSUED FOR PERMIT
4/17/2026

REVISIONS

No.	DESCRIPTION	DATE

SHEET TITLE
MILLWORK - WOOD SHELVING & SHOE RACK

SCALE: AS NOTED
DATE: 4/17/2026
PROJECT NUMBER: 2305

SHEET NUMBER
A820

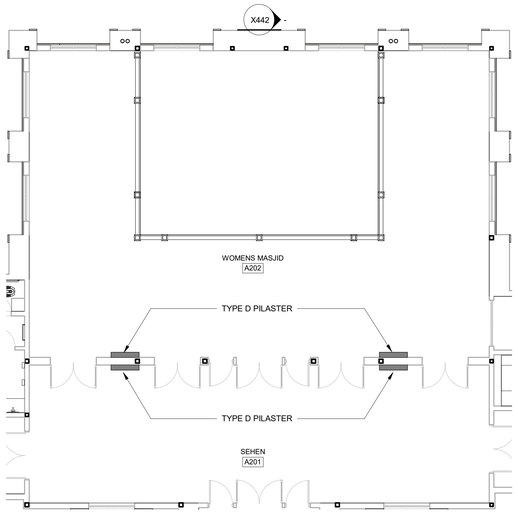

9 A821 SECOND FLOOR PILASTER & COLUMN PLAN
SCALE : 1/8" = 1'-0"

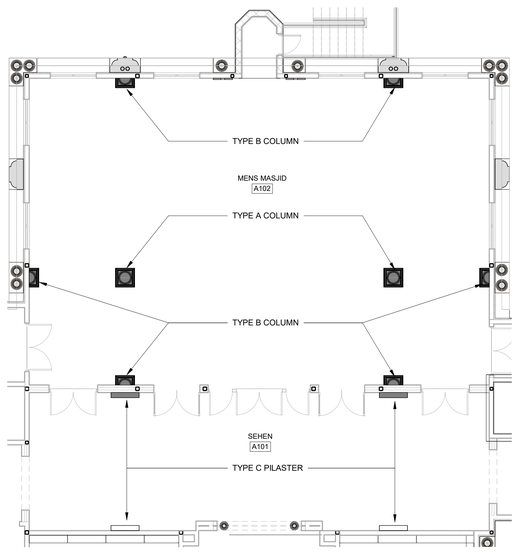

8 A821 FIRST FLOOR PILASTER & COLUMN
SCALE : 1/8" = 1'-0"

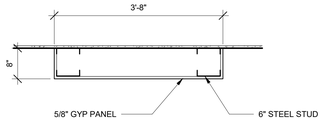

7 A821 TYPE C&D PLINTH SECTION
SCALE : 3/4" = 1'-0"

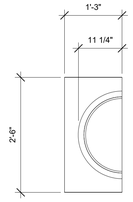

5 A821 TYPE B PLINTH SECTION
SCALE : 3/4" = 1'-0"

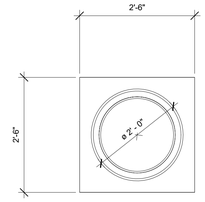

2 A821 TYPE A PLINTH SECTION
SCALE : 3/4" = 1'-0"

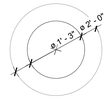

3 A821 TYPE A SHAFT SECTION
SCALE : 3/4" = 1'-0"

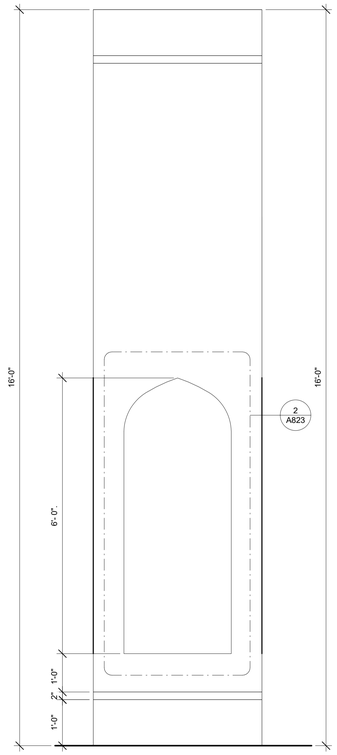

6 A821 ELEVATION PILASTER
SCALE : 3/4" = 1'-0"

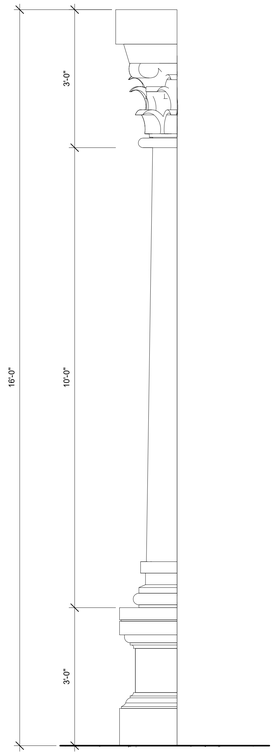

4 A821 ELEVATION TYPE B COLUMN
SCALE : 3/4" = 1'-0"

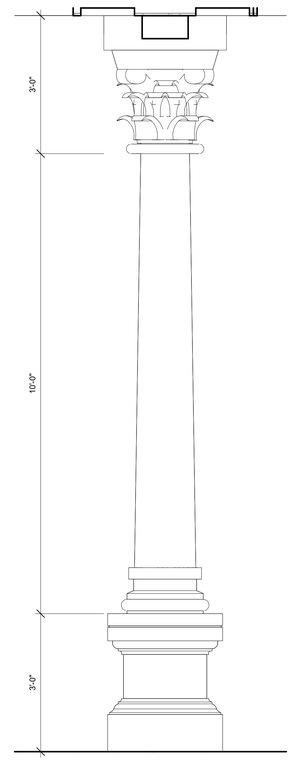

1 A821 ELEVATION TYPE A COLUMN
SCALE : 3/4" = 1'-0"

FSGROUP®
ARCHITECTS
16575 Village Drive
Houston, Texas 77040
713 344 1752 Office
www.fsdesignbuild.com

PROJECT NAME

ANJUMAN-E-BURHANI MASJID
800 N Heatherwilde Boulevard, Pflugerville, TX 78660

CONSULTANTS

PROFESSIONAL SEAL

REGISTERED ARCHITECT FAKHRUDDIN A. SAIFEE 23931 STATE OF TEXAS
4.17.2026

ISSUED FOR

ISSUED FOR PERMIT
4/17/2026

REVISIONS

No.	DESCRIPTION	DATE

SHEET TITLE
MILLWORK - PILASTERS

SCALE AS NOTED
DATE 4/17/2026
PROJECT NUMBER 2305

SHEET NUMBER
A821

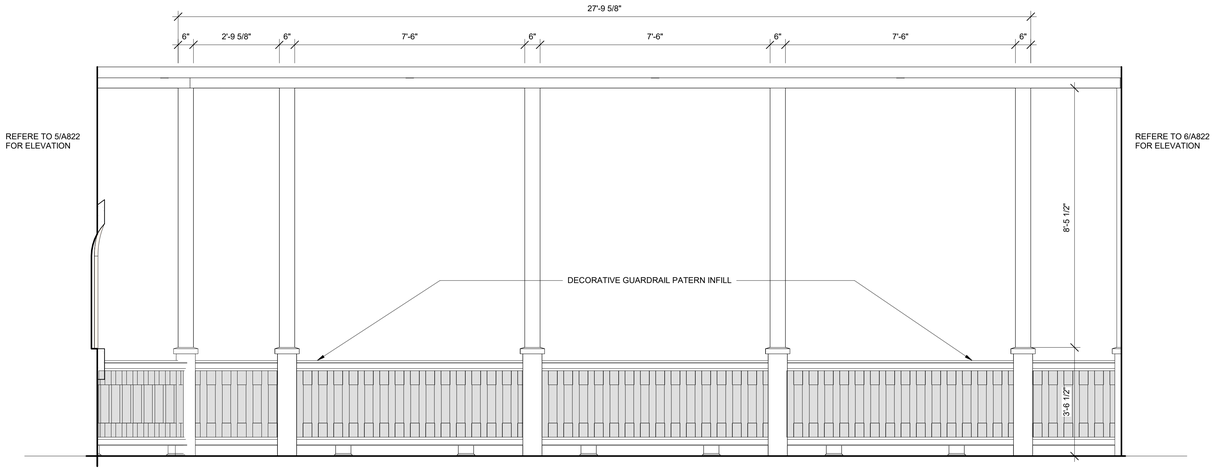

10 A822 ELEVATION CANOPY NORTHWEST
SCALE : 1/2" = 1'-0"

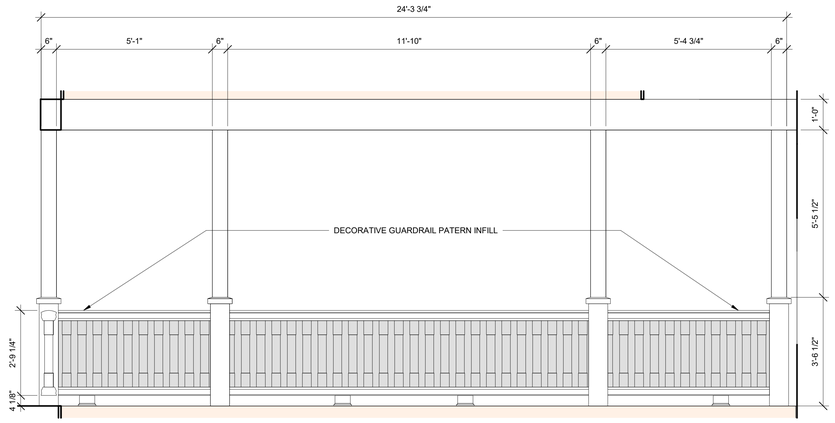

3 A822 ELEV: MASJID WEST GUARDRAIL
SCALE : 1/2" = 1'-0"

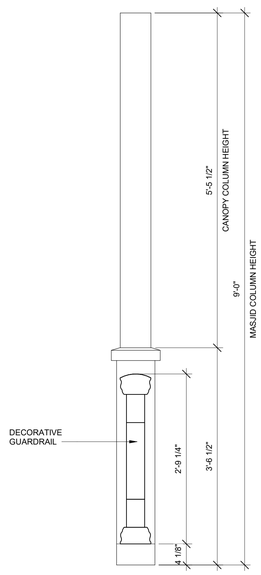

9 A822 GUARDRAIL ELEVATION
SCALE : 1" = 1'-0"

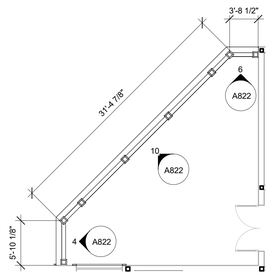

7 A822 CANOPY GUARDRAIL PLAN
SCALE : 1/8" = 1'-0"

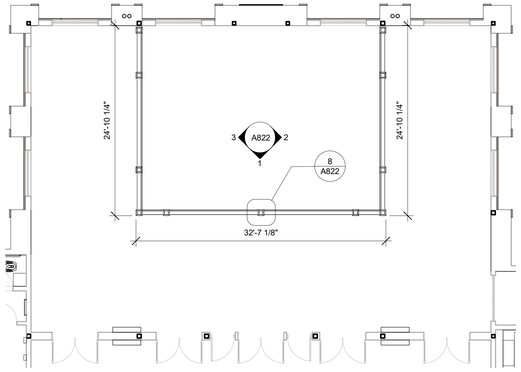

5 A822 WOMEN SECOND FLOOR GUARDRAIL PLAN
SCALE : 1/8" = 1'-0"

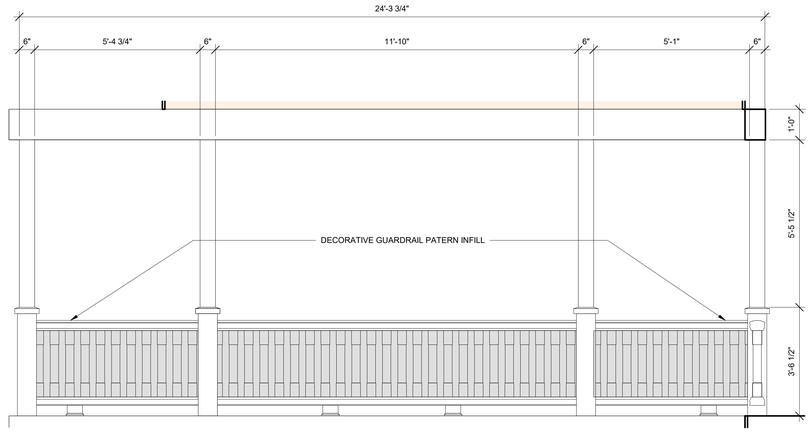

2 A822 ELEV: MASJID EAST GUARDRAIL
SCALE : 1/2" = 1'-0"

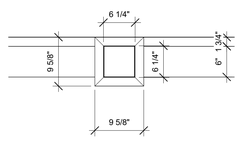

8 A822 GUARDRAIL DETAIL
SCALE : 1" = 1'-0"

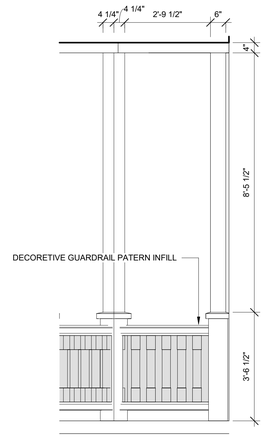

6 A822 ELEVATION CANOPY NORTH
SCALE : 1/2" = 1'-0"

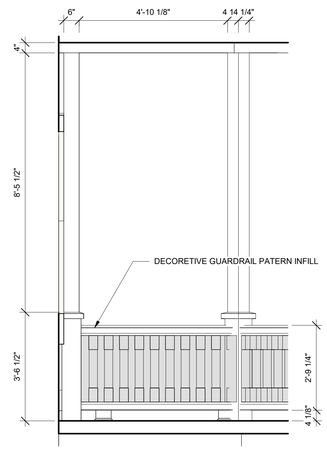

4 A822 ELEVATION CANOPY WEST
SCALE : 1/2" = 1'-0"

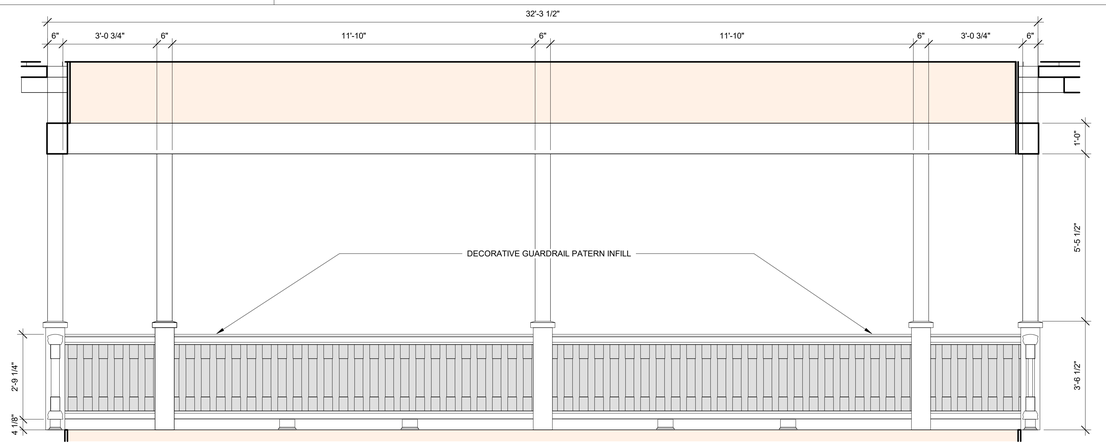

1 A822 ELEV: MASJID SOUTH GUARDRAIL
SCALE : 1/2" = 1'-0"

FSGROUP®
ARCHITECTS
16575 Village Drive
Houston, Texas 77040
713 344 1752 Office
www.fsdesignbuild.com

PROJECT NAME

ANJUMAN-E-BURHANI MASJID
800 N Heatherwilde Boulevard, Pflugerville, TX 78660

CONSULTANTS

PROFESSIONAL SEAL

REGISTERED ARCHITECT
SAIFUDDIN A. SAIFEE
22631
STATE OF TEXAS
4.17.2026

ISSUED FOR

ISSUED FOR PERMIT
4/17/2026

REVISIONS

No.	DESCRIPTION	DATE

SHEET TITLE
MILLWORK - DECORATIVE GUARDRAIL

SCALE AS NOTED
DATE 4/17/2026
PROJECT NUMBER 2305

SHEET NUMBER
A822

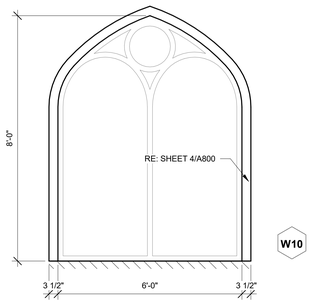

12 A823 WINDOWS TRIM 10
SCALE : 1/2" = 1'-0"

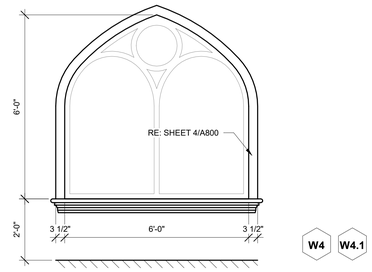

9 A823 WINDOWS TRIM 4 & 4.1
SCALE : 1/2" = 1'-0"

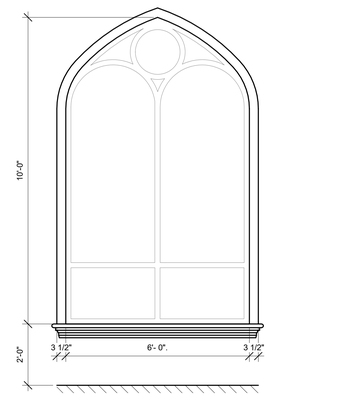

6 A823 WINDOWS TRIM 1
SCALE : 1/2" = 1'-0"

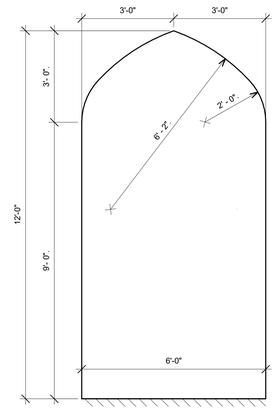

3 A823 NICHES MAWAID WEST - TYPE 1
SCALE : 1/2" = 1'-0"

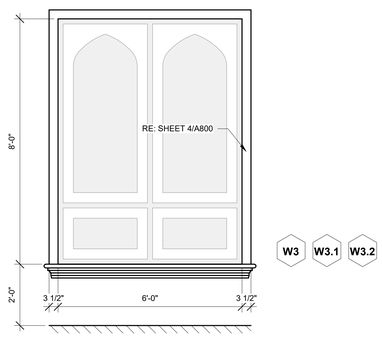

11 A823 WINDOWS TRIM 3, 3.1 & 3.2
SCALE : 1/2" = 1'-0"

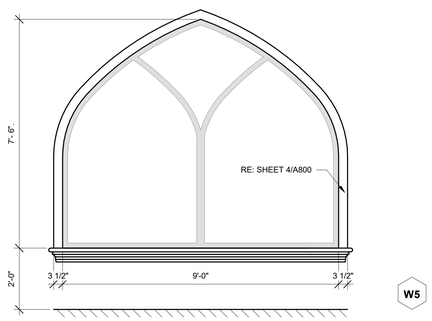

8 A823 WINDOWS TRIM 5
SCALE : 1/2" = 1'-0"

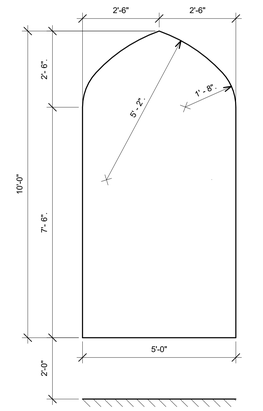

5 A823 NICHES MAWAID NORTH
SCALE : 1/2" = 1'-0"

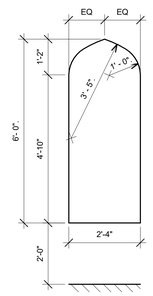

2 A823 NICHES PILASTER
SCALE : 1/2" = 1'-0"

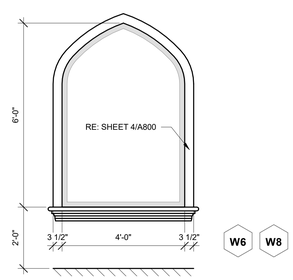

10 A823 WINDOWS TRIM 6 & 8
SCALE : 1/2" = 1'-0"

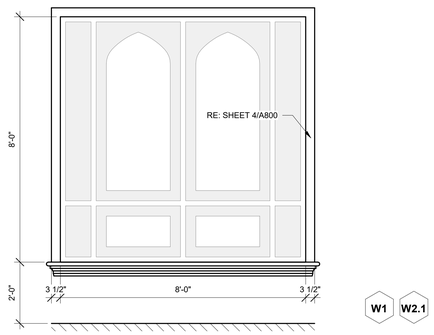

7 A823 WINDOWS TRIM 2 & 2.1
SCALE : 1/2" = 1'-0"

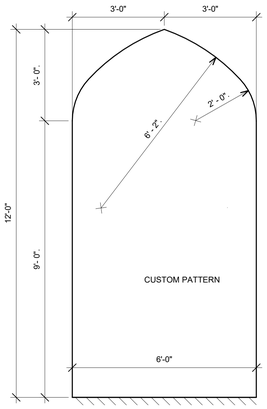

4 A823 NICHES MAWAID WEST - TYPE 2
SCALE : 1/2" = 1'-0"

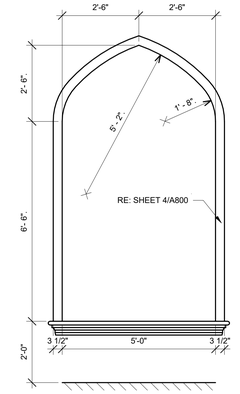

1 A823 NICHES SEHEN
SCALE : 1/2" = 1'-0"

FSGROUP®
ARCHITECTS
16575 Village Drive
Houston, Texas 77040
713 344 1752 Office
www.fsdesignbuild.com

PROJECT NAME

ANJUMAN-E-BURHANI MASJID
800 N Heatherwilde Boulevard, Pflugerville, TX 78660

CONSULTANTS

PROFESSIONAL SEAL

REGISTERED ARCHITECT
SAIFUDDIN S. NOOR
22631
STATE OF TEXAS
4.17.2026

ISSUED FOR

ISSUED FOR PERMIT
4/17/2026

REVISIONS

No.	DESCRIPTION	DATE

SHEET TITLE

MILLWORK - NICHES & WINDOWS

SCALE: AS NOTED
DATE: 4/17/2026
PROJECT NUMBER: 2305

SHEET NUMBER

A823

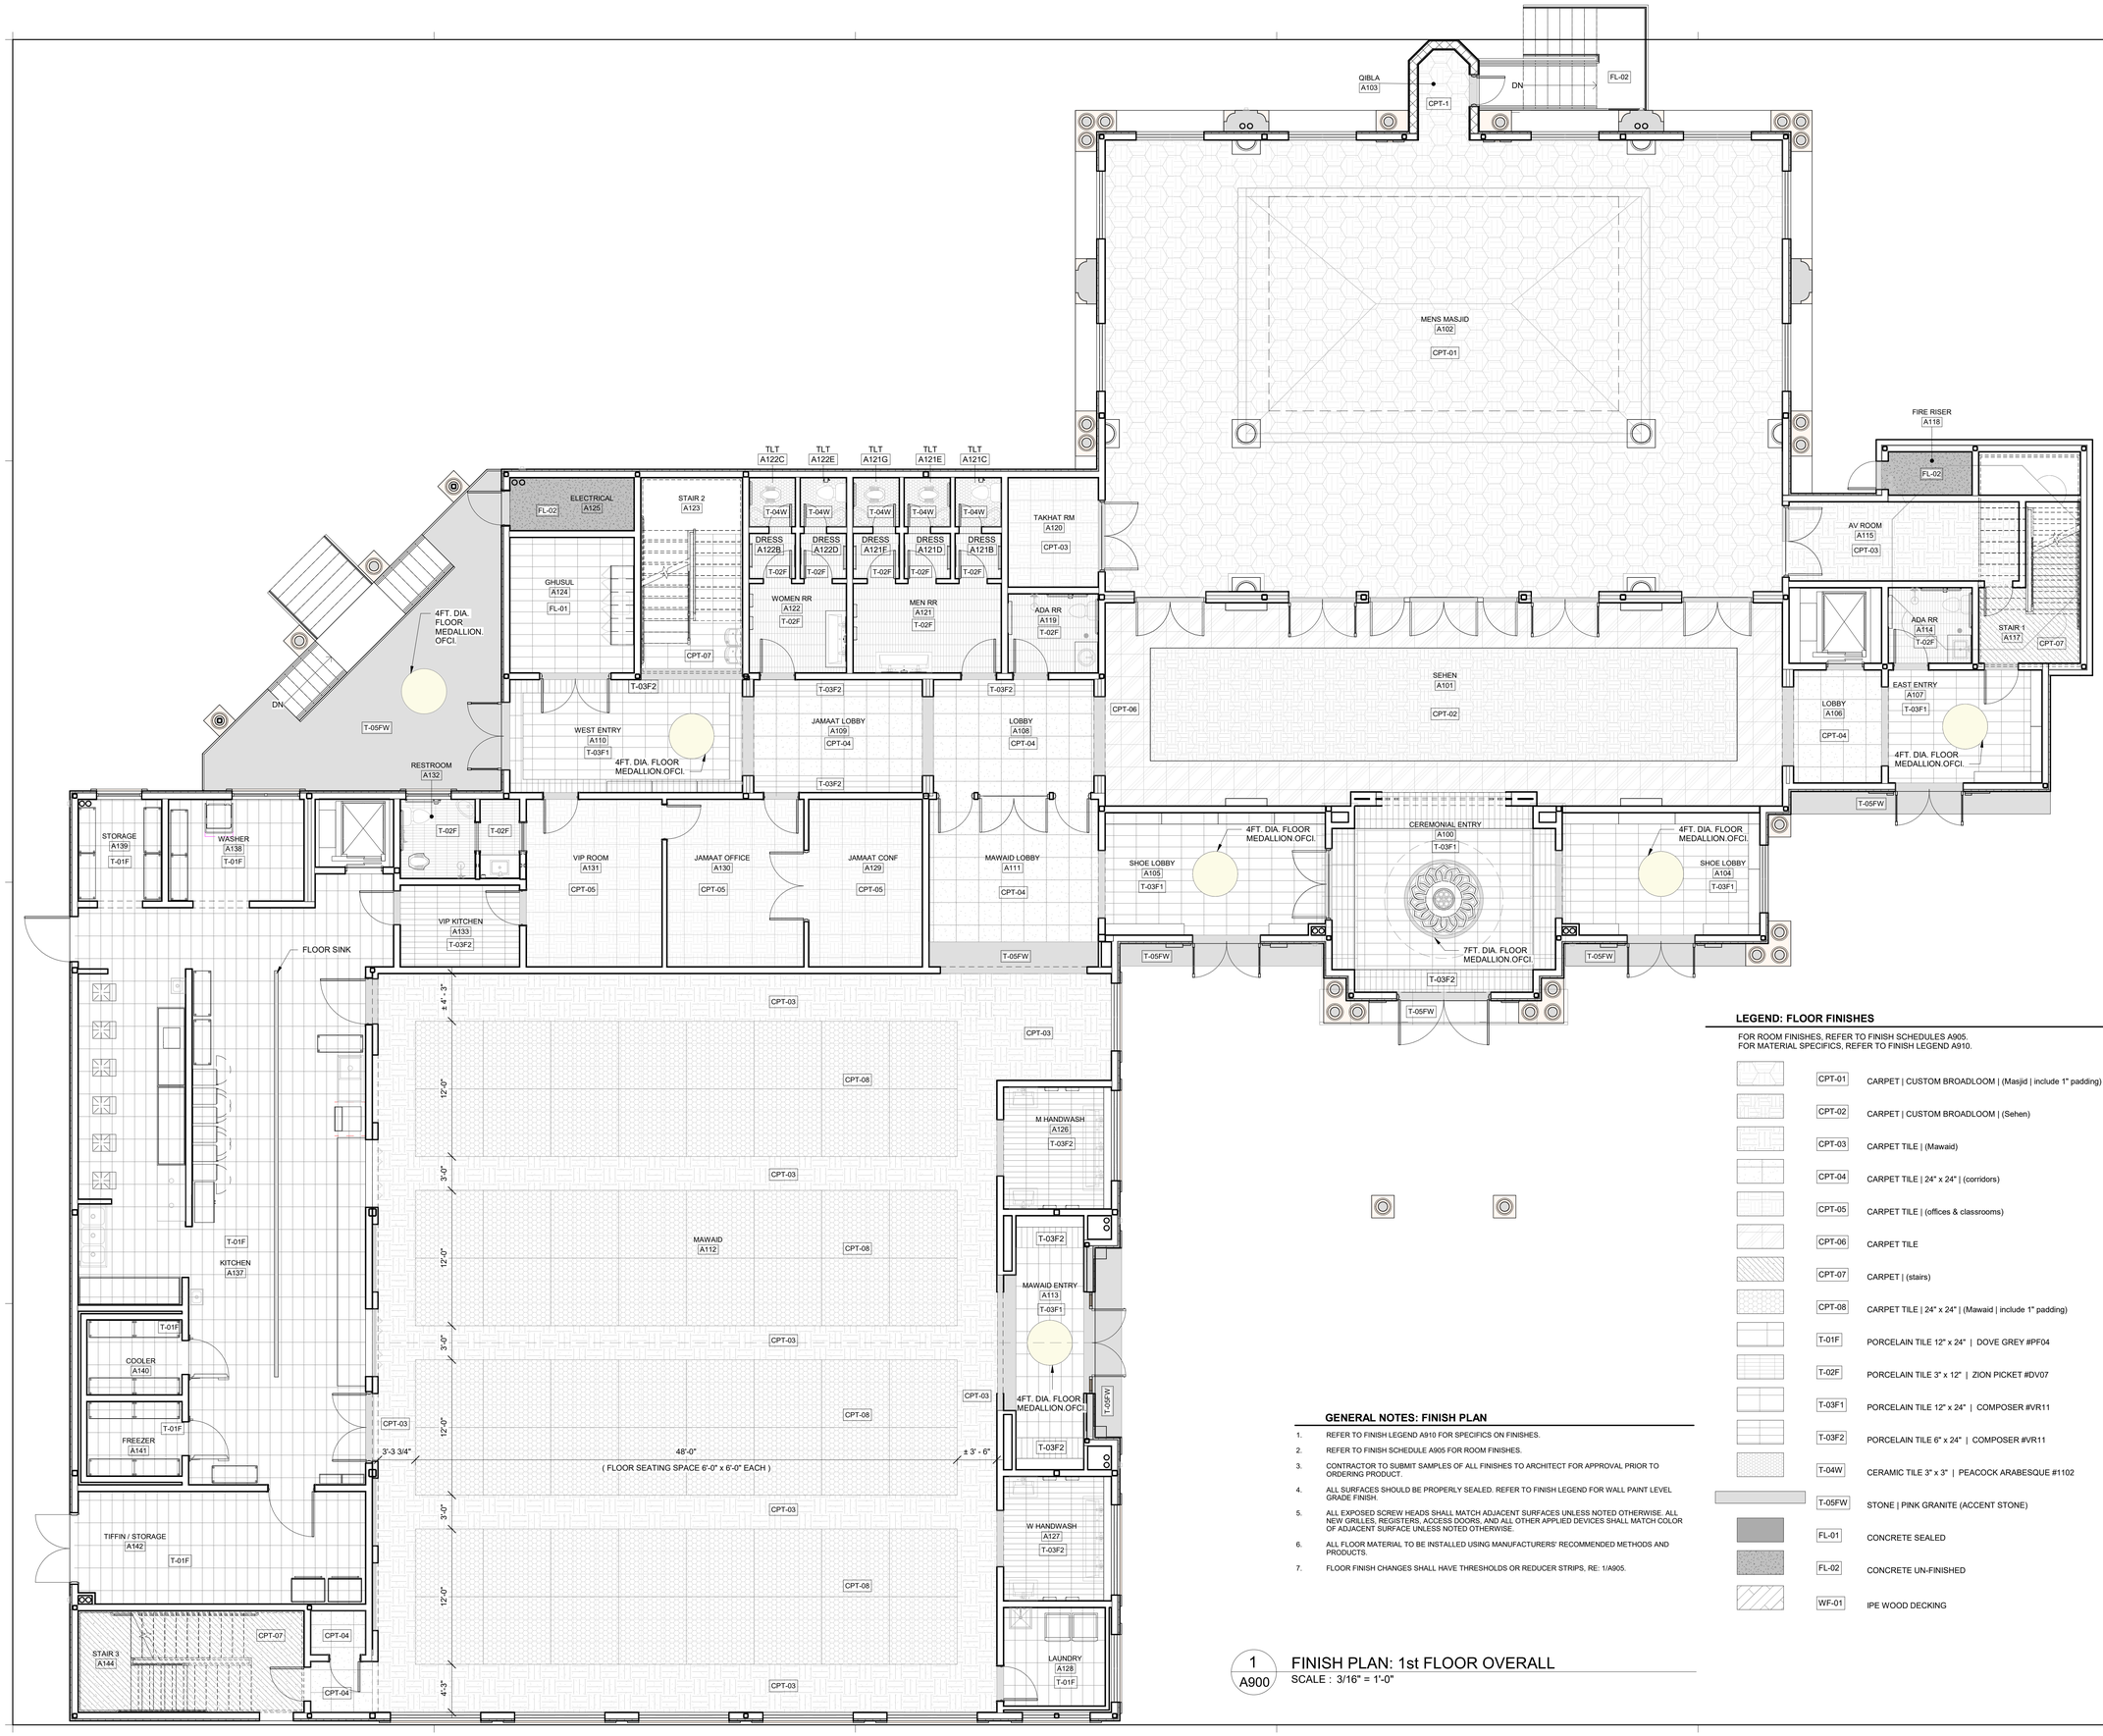

GENERAL NOTES: FINISH PLAN

1. REFER TO FINISH LEGEND A910 FOR SPECIFICS ON FINISHES.
2. REFER TO FINISH SCHEDULE A905 FOR ROOM FINISHES.
3. CONTRACTOR TO SUBMIT SAMPLES OF ALL FINISHES TO ARCHITECT FOR APPROVAL PRIOR TO ORDERING PRODUCT.
4. ALL SURFACES SHOULD BE PROPERLY SEALED. REFER TO FINISH LEGEND FOR WALL PAINT LEVEL GRADE FINISH.
5. ALL EXPOSED SCREW HEADS SHALL MATCH ADJACENT SURFACES UNLESS NOTED OTHERWISE. ALL NEW GRILLES, REGISTERS, ACCESS DOORS, AND ALL OTHER APPLIED DEVICES SHALL MATCH COLOR OF ADJACENT SURFACE UNLESS NOTED OTHERWISE.
6. ALL FLOOR MATERIAL TO BE INSTALLED USING MANUFACTURERS' RECOMMENDED METHODS AND PRODUCTS.
7. FLOOR FINISH CHANGES SHALL HAVE THRESHOLDS OR REDUCER STRIPS, RE: 1/A905.

LEGEND: FLOOR FINISHES

FOR ROOM FINISHES, REFER TO FINISH SCHEDULES A905.
FOR MATERIAL SPECIFICS, REFER TO FINISH LEGEND A910.

CPT-01	CARPET | CUSTOM BROADLOOM | (Masjid | include 1" padding)
CPT-02	CARPET | CUSTOM BROADLOOM | (Sehen)
CPT-03	CARPET TILE | (Mawaid)
CPT-04	CARPET TILE | 24" x 24" | (corridors)
CPT-05	CARPET TILE | (offices & classrooms)
CPT-06	CARPET TILE
CPT-07	CARPET | (stairs)
CPT-08	CARPET TILE | 24" x 24" | (Mawaid | include 1" padding)
T-01F	PORCELAIN TILE 12" x 24" | DOVE GREY #PF04
T-02F	PORCELAIN TILE 3" x 12" | ZION PICKET #DV07
T-03F1	PORCELAIN TILE 12" x 24" | COMPOSER #VR11
T-03F2	PORCELAIN TILE 6" x 24" | COMPOSER #VR11
T-04W	CERAMIC TILE 3" x 3" | PEACOCK ARABESQUE #1102
T-05FW	STONE | PINK GRANITE (ACCENT STONE)
FL-01	CONCRETE SEALED
FL-02	CONCRETE UN-FINISHED
WF-01	IPE WOOD DECKING

1 A900 FINISH PLAN: 1st FLOOR OVERALL
SCALE : 3/16" = 1'-0"

FSGROUP® ARCHITECTS
16575 Village Drive
Houston, Texas 77040
713 344 1752 Office
www.fsdesignbuild.com

PROJECT NAME

ANJUMAN-E-BURHANI MASJID
800 N Heatherwilde Boulevard, Pflugerville, TX 78660

CONSULTANTS

PROFESSIONAL SEAL

REGISTERED ARCHITECT SAMRUDDIN SAIYED 22631 STATE OF TEXAS
4.17.2026

ISSUED FOR

ISSUED FOR PERMIT 4/17/2026

REVISIONS

No.	DESCRIPTION	DATE

SHEET TITLE

FINISH PLAN FIRST FLOOR

SCALE: AS NOTED
DATE: 4/17/2026
PROJECT NUMBER: 2305

SHEET NUMBER

A900

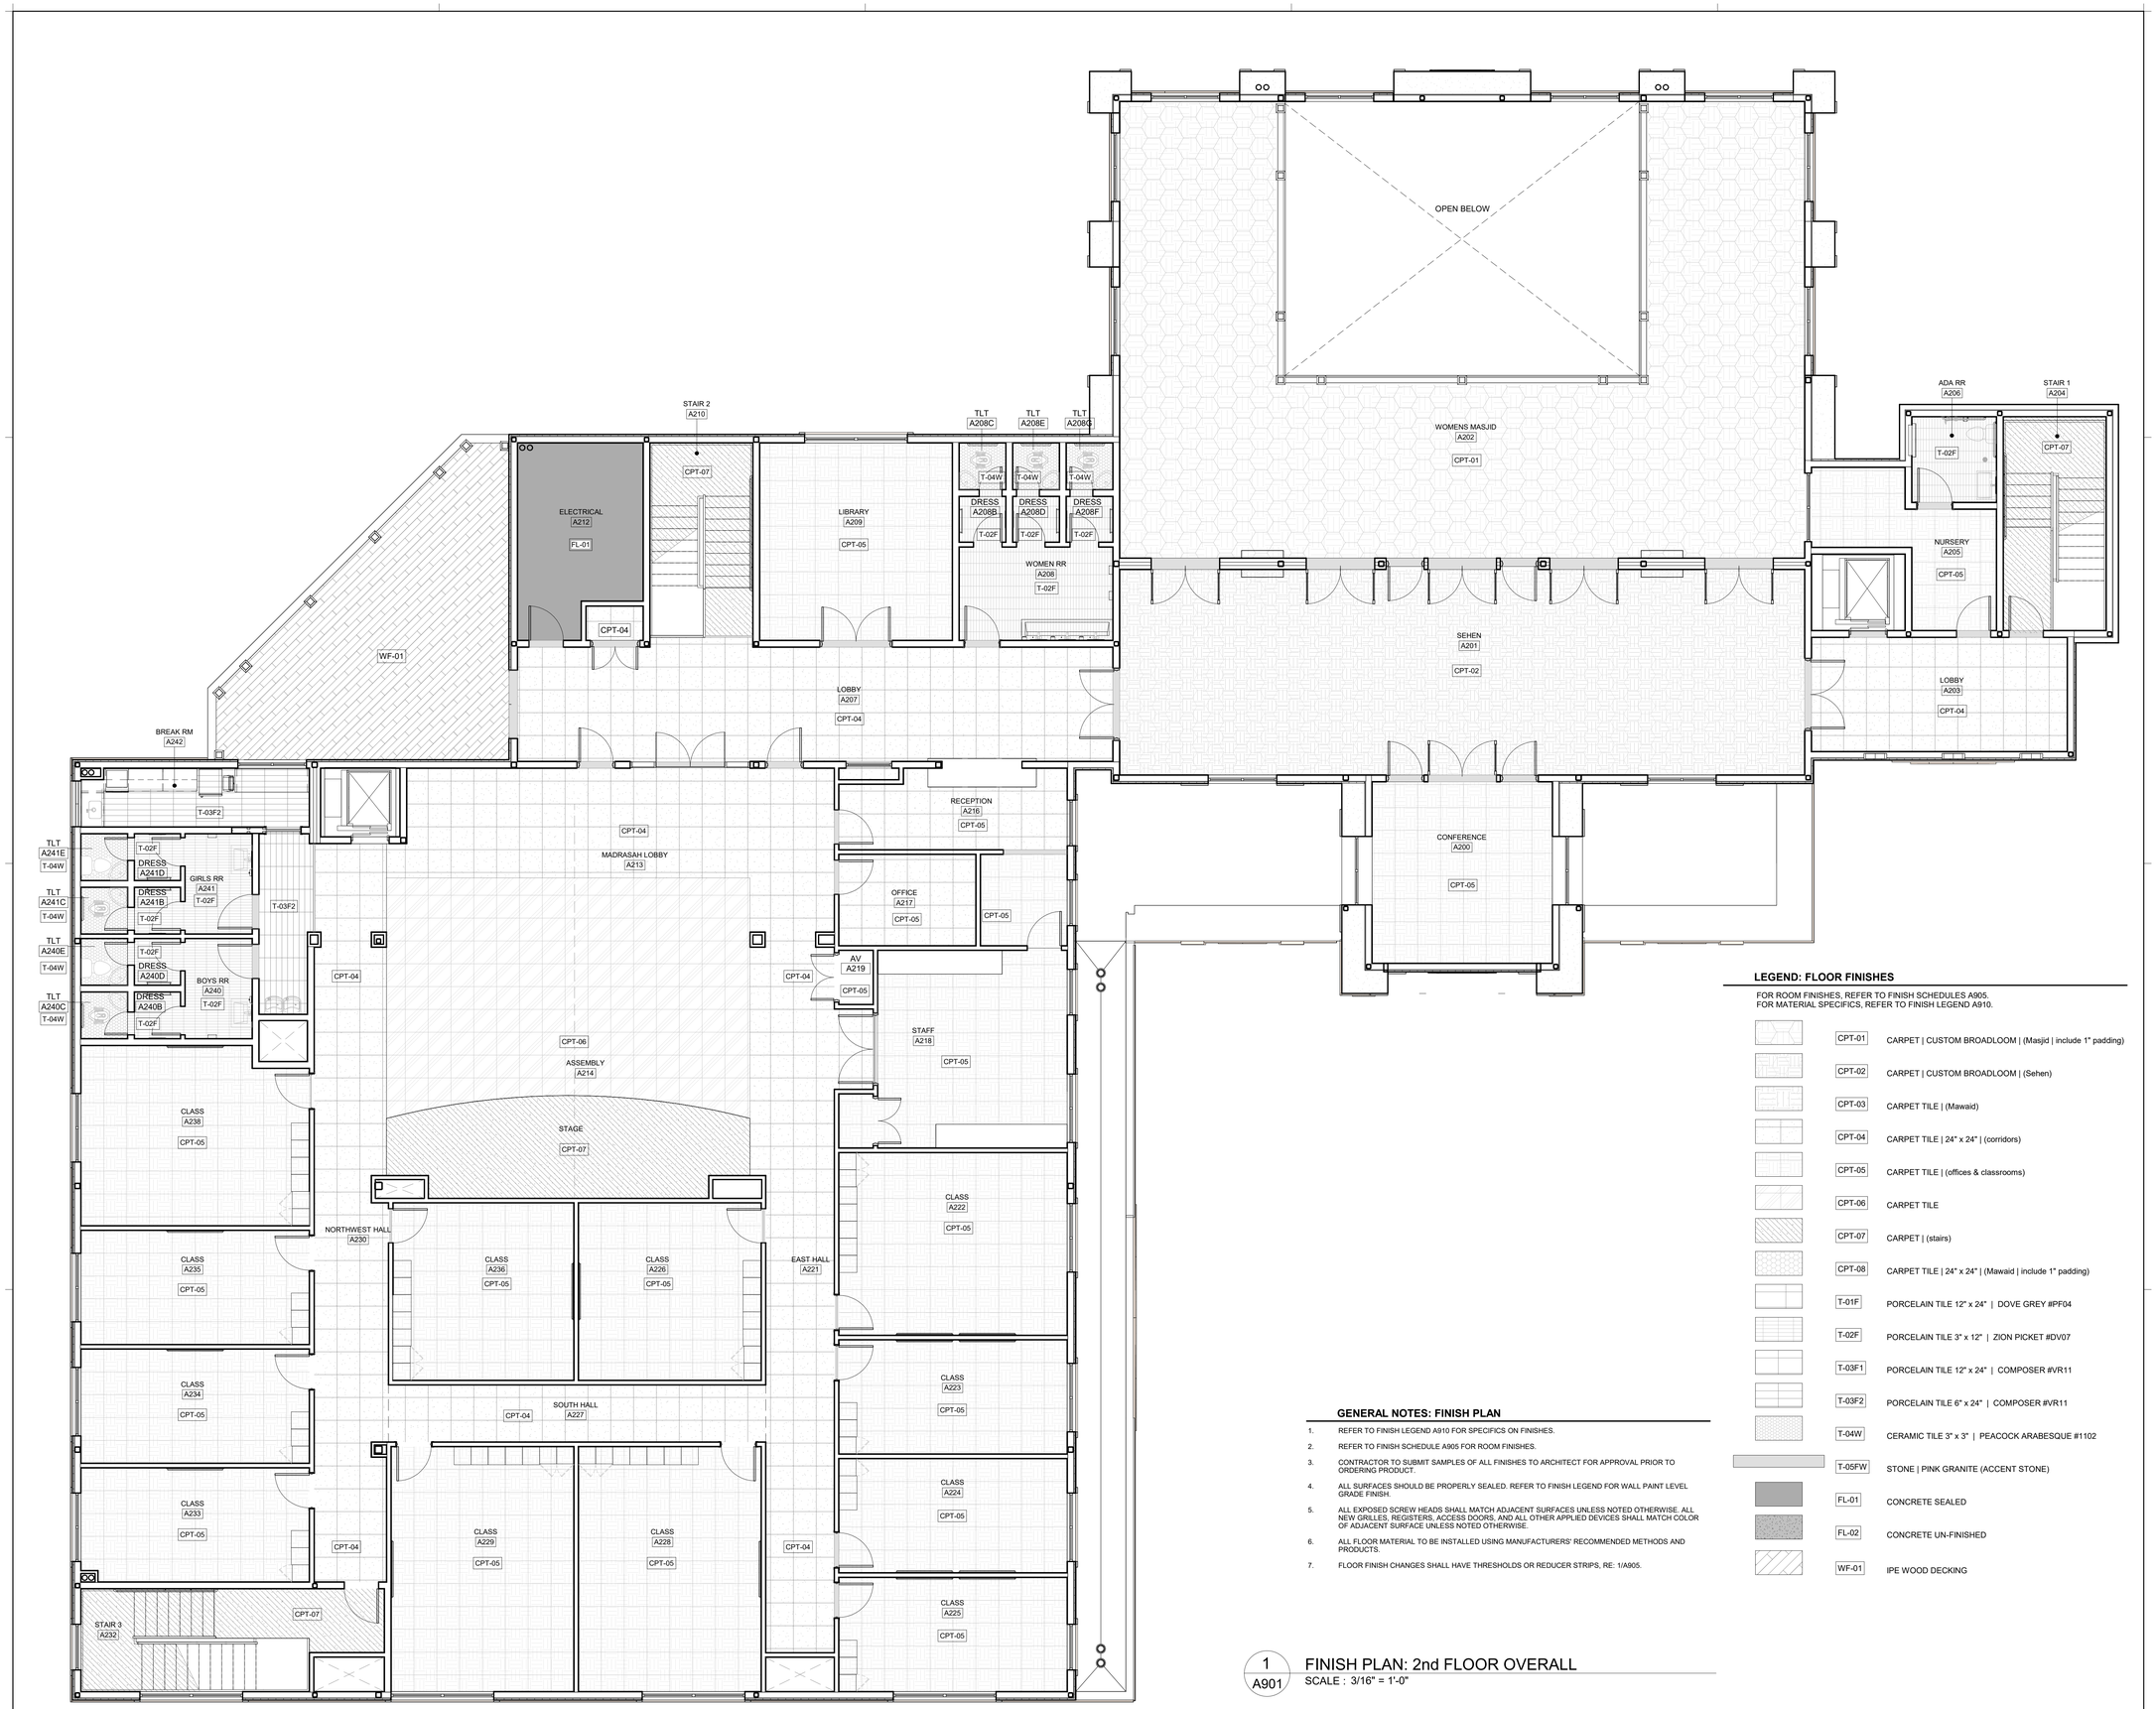

GENERAL NOTES: FINISH PLAN

1. REFER TO FINISH LEGEND A910 FOR SPECIFICS ON FINISHES.
2. REFER TO FINISH SCHEDULE A905 FOR ROOM FINISHES.
3. CONTRACTOR TO SUBMIT SAMPLES OF ALL FINISHES TO ARCHITECT FOR APPROVAL PRIOR TO ORDERING PRODUCT.
4. ALL SURFACES SHOULD BE PROPERLY SEALED. REFER TO FINISH LEGEND FOR WALL PAINT LEVEL GRADE FINISH.
5. ALL EXPOSED SCREW HEADS SHALL MATCH ADJACENT SURFACES UNLESS NOTED OTHERWISE. ALL NEW GRILLES, REGISTERS, ACCESS DOORS, AND ALL OTHER APPLIED DEVICES SHALL MATCH COLOR OF ADJACENT SURFACE UNLESS NOTED OTHERWISE.
6. ALL FLOOR MATERIAL TO BE INSTALLED USING MANUFACTURERS' RECOMMENDED METHODS AND PRODUCTS.
7. FLOOR FINISH CHANGES SHALL HAVE THRESHOLDS OR REDUCER STRIPS, RE: 1/A905.

LEGEND: FLOOR FINISHES

FOR ROOM FINISHES, REFER TO FINISH SCHEDULES A905.
FOR MATERIAL SPECIFICS, REFER TO FINISH LEGEND A910.

CPT-01	CARPET | CUSTOM BROADLOOM | (Masjid | include 1" padding)
CPT-02	CARPET | CUSTOM BROADLOOM | (Sehen)
CPT-03	CARPET TILE | (Mawaid)
CPT-04	CARPET TILE | 24" x 24" | (corridors)
CPT-05	CARPET TILE | (offices & classrooms)
CPT-06	CARPET TILE
CPT-07	CARPET | (stairs)
CPT-08	CARPET TILE | 24" x 24" | (Mawaid | include 1" padding)
T-01F	PORCELAIN TILE 12" x 24" | DOVE GREY #PF04
T-02F	PORCELAIN TILE 3" x 12" | ZION PICKET #DV07
T-03F1	PORCELAIN TILE 12" x 24" | COMPOSER #VR11
T-03F2	PORCELAIN TILE 6" x 24" | COMPOSER #VR11
T-04W	CERAMIC TILE 3" x 3" | PEACOCK ARABESQUE #1102
T-05FW	STONE | PINK GRANITE (ACCENT STONE)
FL-01	CONCRETE SEALED
FL-02	CONCRETE UN-FINISHED
WF-01	IPE WOOD DECKING

1 A901 FINISH PLAN: 2nd FLOOR OVERALL
SCALE : 3/16" = 1'-0"

FSGROUP ARCHITECTS
16575 Village Drive
Houston, Texas 77040
713 344 1752 Office
www.fsdesignbuild.com

PROJECT NAME

ANJUMAN-E-BURHANI MASJID
800 N Heatherwilde Boulevard, Pflugerville, TX 78660

CONSULTANTS

PROFESSIONAL SEAL

REGISTERED ARCHITECT SHAMRUDDIN F. SAIFI 22631 STATE OF TEXAS
4.17.2026

ISSUED FOR

ISSUED FOR PERMIT
4/17/2026

REVISIONS

No.	DESCRIPTION	DATE

SHEET TITLE

FINISH PLAN SECOND FLOOR

SCALE: AS NOTED
DATE: 4/17/2026
PROJECT NUMBER: 2305

SHEET NUMBER

A901

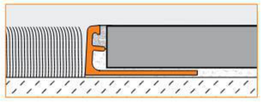

SAME HEIGHT TRANSITION

Schluter SCHIENE
- Designed to provide edging for tile coverings. Typical applications include edge protection where tile is bordered by carpet, at expansion joints, or as a decorative edging for stairs.
- Colos available in stainless steel, solid brass, aluminum, and anodized aluminum.

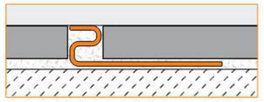

SAME HEIGHT TRANSITION

Schluter DECO
- Designed to provide decorative lines within tile coverings and edge protection at transitions from tile coverings to other same-height surface coverings, such as wood or carpet.
- The profile is available in stainless steel, solid brass, chrome-plated solid brass, and anodized aluminum.

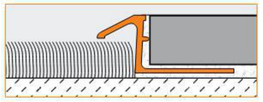

DIFFERENT HEIGHT TRANSITION

Schluter RENO-TK
- Designed to provide a smooth transition from tile coverings to floor coverings at lower elevations, typically carpet.
- The profile is available in stainless steel, solid brass, and anodized aluminum.

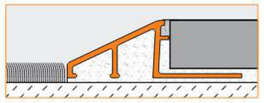

DIFFERENT HEIGHT TRANSITION

Schluter RENO-U
- Designed to provide a smooth transition between tile coverings and floor coverings at lower elevations or finished concrete.
- The profile is available in stainless steel, solid brass, and anodized aluminum.

1
A905

FLOOR TRANSITION STRIPS

SCALE : 1 1/2" = 1'-0"

ROOM FINISH SCHEDULE - 2nd FLOOR

ROOM No.	ROOM NAME	FLOOR FINISH	WALL BASE	WALL FINISH	CEILING FINISH	AREA
A200	CONFERENCE	CPT-05	BT1	PT-01	CL-03	251 SF
A201	SEHEN	CPT-02	BT1	PT-01	CL-02	1080 SF
A202	WOMENS MASJID	CPT-1	BT1			2400 SF
A203	LOBBY	CPT-04	BT1	PT-01	CL-02	224 SF
A204	STAIR 1	CPT-07	B-02	PT-02	CL-04, PT-03	169 SF
A205	NURSERY	CPT-05	B-02	PT-01	CL-04, PT-03	138 SF
A206	ADA RR	T-02F	T-02F	PT-02, T-02F wainscot, T-02J	CL-04, PT-03	56 SF
A207	LOBBY	CPT-04	B-01	PT-01	CL-02	529 SF
A208	WOMEN RR	T-02F	T-02F	PT-02, T-02F wainscot, T-02J	CL-04, PT-03	110 SF
A208B	DRESS	T-02F	T-02F	PT-02, T-02FW wainscot, T-02J	CL-04, PT-03	16 SF
A208C	TLT	T-04W	T-02F, T-04W accent	T-02F, T-04W accent	CL-04, PT-03	17 SF
A208D	DRESS	T-02F	T-02F	PT-02, T-02F wainscot, T-02J	CL-04, PT-03	16 SF
A208E	TLT	T-04W	T-02F, T-04W accent	T-02F, T-04W accent	CL-04, PT-03	17 SF
A208F	DRESS	T-02F	T-02F	PT-02, T-02F wainscot, T-02J	CL-04, PT-03	16 SF
A208G	TLT	T-04W	T-02F, T-04W accent	T-02F, T-04W accent	CL-04, PT-03	17 SF
A209	LIBRARY	CPT-05	B-01	PT-01	CL-03	292 SF
A210	STAIR 2	CPT-07	B-02	PT-01	CL-04, PT-03	153 SF
A211	CLOSET	CPT-04	B-02	CPT-04		15 SF
A212	ELECTRICAL	FL-02	B-02	PT-02	CL-04, PT-03	172 SF
A213	MADRASAH LOBBY	CPT-04	B-02	PT-01	CL-05	537 SF
A214	ASSEMBLY	CPT-06, CPT-07	B-02	PT-01	CL-05	783 SF
A215	EAST ASSEMBLY CORRIDOR		B-02			150 SF
A216	RECEPTION	CPT-04	B-02	PT-01	CL-04, PT-03	198 SF
A217	OFFICE	CPT-05	B-02	PT-01	CL-05	96 SF
A218	STAFF	CPT-05	B-02	PT-01, PT-accent	CL-05	287 SF
A219	AV	CPT-05	B-02			14 SF
A220	STORAGE	CPT-05	B-02			14 SF
A221	EAST HALL	CPT-04	B-02	PT-01	CL-05	251 SF
A222	CLASS	CPT-05	B-02	PT-01, PT-accent	CL-05	319 SF
A223	CLASS	CPT-05	B-02	PT-01, PT-accent	CL-05	199 SF
A224	CLASS	CPT-3	B-02			200 SF
A225	CLASS	CPT-05	B-02	PT-01, PT-accent	CL-05	200 SF
A226	CLASS	CPT-3	B-02	PT-01, PT-accent	CL-05	249 SF
A227	SOUTH HALL	CPT-04	B-02	PT-01	CL-05	165 SF
A228	CLASS	CPT-05	B-02	PT-01, PT-accent	CL-05	343 SF
A229	CLASS	CPT-05	B-02	PT-01, PT-accent	CL-04	343 SF
A230	NORTHWEST HALL	CPT-04	B-02	PT-01	CL-05	148 SF
A231	SOUTHWEST HALL	CPT-04	B-02			76 SF
A232	STAIR 3	CPT-07	B-02	PT-01	CL-10	217 SF
A233	CLASS	CPT-05	B-02	PT-01, PT-accent	CL-05	198 SF
A234	CLASS	CPT-05	B-02	PT-01, PT-accent	CL-05	200 SF
A235	CLASS	CPT-05	B-02	PT-01, PT-accent	CL-05	200 SF
A236	CLASS	CPT-3	B-02	PT-01, PT-accent	CL-05	246 SF
A237	WEST ASSEMBLY CORRIDOR	CPT-04	B-02	PT-01		172 SF
A238	CLASS	CPT-05	B-02	PT-01, PT-accent	CL-05	306 SF
A239	MADRASAH RR VESTIBULE	T-03F2	B-02	PT-01		68 SF
A240	BOYS RR	T-02F	T-02F	PT-02, T-02F wainscot, T-02J	CL-04, PT-03	52 SF
A240B	DRESS	T-02F	T-02F	PT-02, T-02F wainscot, T-02J	CL-04, PT-03	16 SF
A240C	TLT	T-04W	T-02F, T-04W accent	T-02F, T-04W accent	CL-04, PT-03	17 SF
A240D	DRESS	T-02F	T-02F	PT-02, T-02F wainscot, T-02J	CL-04, PT-03	16 SF
A240E	TLT					17 SF
A241	GIRLS RR	T-02F	T-02F	PT-02, T-02F wainscot, T-02J	CL-04, PT-03	52 SF
A241B	DRESS	T-02F	T-02F	PT-02, T-02F wainscot, T-02J	CL-04, PT-03	16 SF
A241C	TLT	T-04W	T-02F, T-04W accent	T-02F, T-04W accent	CL-04, PT-03	17 SF
A241D	DRESS	T-02F	T-02F	PT-02, T-02F wainscot, T-02J	CL-04, PT-03	16 SF
A241E	TLT	T-04W	T-02F, T-04W accent	T-02F, T-04W accent	CL-04, PT-03	17 SF
A242	BREAK RM	T-01F	T-01B	PT-02	CL-06	101 SF

ROOM FINISH SCHEDULE - 1st FLOOR

ROOM No.	ROOM NAME	FLOOR FINISH	WALL BASE	WALL FINISH	CEILING FINISH	AREA
A100	CEREMONIAL ENTRY	T-10F	T-10B	PT-01	CL-01	304 SF
A101	SEHEN	CPT-02	B-01	PT-01	CL-02	1059 SF
A102	MENS MASJID	CPT-01	B-01	PT-01	CL-01	2369 SF
A103	QIBLA	CPT-01	B-01	PT-01	CL-01	34 SF
A104	SHOE LOBBY	T-03F1	B-01	PT-01	CL-02	188 SF
A105	SHOE LOBBY	T-01F	B-01	PT-01	CL-02	210 SF
A106	LOBBY	CPT-04	B-01	PT-01	CL-02	78 SF
A107	EAST ENTRY	T-03F1	B-01	PT-01	CL-02	136 SF
A108	LOBBY	CPT-04, T-03F2	B-01	PT-01	CL-02	142 SF
A109	JAMAAT LOBBY	CPT-04, T-03F2	B-01	PT-01	CL-02	149 SF
A110	WEST ENTRY	T-03F1	B-01	PT-01	CL-01	206 SF
A111	MAWAID LOBBY	CPT-04	B-01	PT-01	CL-02	223 SF
A112	MAWAID	CPT-03, CPT-08	B-01	PT-01	CL-01	3685 SF
A113	MAWAID ENTRY	T-03F1	T-03B	PT-01	CL-02	150 SF
A114	ADA RR	T-02F	T-02F	PT-02, T-02FW wainscot, T-02J	CL-04, PT-03	50 SF
A115	AV ROOM	FL-01	B-02	PT-02	CL-10	113 SF
A117	STAIR 1	CPT-07	B-02	PT-02	CL-10	97 SF
A118	FIRE RISER	FL-02	B-02	PT-02	CL-10	28 SF
A119	ADA RR	T-02F	T-02F	PT-02, T-02F wainscot, T-02J	CL-04, PT-03	56 SF
A120	TAKHAT RM	CPT-03	B-01	PT-02	CL-04, PT-03	78 SF
A121	MEN RR	T-02F	T-02F	PT-02, T-02F wainscot, T-02J	CL-04, PT-03	104 SF
A121B	DRESS	T-02F	T-02F	PT-02, T-02F wainscot, T-02J	CL-04, PT-03	16 SF
A121C	TLT	T-04W	T-02F, T-04W accent	T-02F, T-04W accent	CL-04, PT-03	18 SF
A121D	DRESS	T-02F	T-02F	PT-02, T-02F wainscot, T-02J	CL-04, PT-03	16 SF
A121E	TLT	T-04W	T-02F, T-04W accent	T-02F, T-04W accent	CL-04, PT-03	18 SF
A121F	DRESS	T-02F	T-02F	PT-02, T-02F wainscot, T-02J	CL-04, PT-03	16 SF
A121G	TLT	T-04W	T-02F, T-04W accent	T-02F, T-04W accent	CL-04, PT-03	18 SF
A122	WOMEN RR	T-02F	T-02F	PT-02, T-02F wainscot, T-02J	CL-04, PT-03	67 SF
A122B	DRESS	T-02F	T-02F	PT-02, T-02F wainscot, T-02J	CL-04, PT-03	16 SF
A122C	TLT	T-04W	T-02F, T-04W accent	T-02F, T-04W accent	CL-04, PT-03	18 SF
A122D	DRESS	T-02F	T-02F	PT-02, T-02F wainscot, T-02J	CL-04, PT-03	16 SF
A122E	TLT	T-04W	T-02F, T-04W accent	T-02F, T-04W accent	CL-04, PT-03	18 SF
A123	STAIR 2	T-01F, CPT-07	T-01B	PT-01	CL-10	161 SF
A124	GHUSUL	T-03F1	T-03B	PT-01	CL-04, PT-03	132 SF
A125	ELECTRICAL	FL-02	B-02	PT-02	CL-10	52 SF
A126	M HANDWASH	T-03F2	T-03B	PT-02, T-03F2, T-03N	CL-04, PT-03	96 SF
A127	W HANDWASH	T-03F2	T-03B	PT-02, T-03F2, T-03N	CL-04, PT-03	98 SF
A128	LAUNDRY	T-01F	T-01B	PT-02	CL-04, PT-03	78 SF
A129	JAMAAT CONF	CPT-05	B-01	PT-01	CL-03	149 SF
A130	JAMAAT OFFICE	CPT-05	B-01	PT-01	CL-03	180 SF
A131	VIP ROOM	CPT-05	B-01	PT-01	CL-03	178 SF
A132	RESTROOM	T-02F	T-02F	PT-02, T-02F wainscot, T-02J	CL-04, PT-03	46 SF
A132.1	LAV	T-02F	T-02F	PT-02	CL-04, PT-03	25 SF
A133	VIP KITCHEN	T-03F2	T-03B	PT-02	CL-06	76 SF
A137	KITCHEN	T-01F	T-01B	PT-02	CL-06	1162 SF
A138	WASHER	T-01F	T-01B	PT-02	CL-06	108 SF
A139	STORAGE	T-01F	T-01B	PT-02	CL-06	67 SF
A140	COOLER	T-01F	T-01B	PT-02	CL-06	56 SF
A141	FREEZER	T-01F	T-01B	PT-02	CL-06	55 SF
A142	TIFFIN / STORAGE	T-01F	T-01B	PT-02	CL-04, PT-03	252 SF
A144	STAIR 3	CPT-07	B-02	PT-01	CL-10	180 SF
A145	AV MAWAID	CPT-04	B-02	PT-01		19 SF

GENERAL NOTES: FINISH PLAN

1. REFER TO FINISH LEGEND A910 FOR SPECIFICS ON FINISHES.
2. REFER TO FINISH SCHEDULE A905 FOR ROOM FINISHES.
3. CONTRACTOR TO SUBMIT SAMPLES OF ALL FINISHES TO ARCHITECT FOR APPROVAL PRIOR TO ORDERING PRODUCT.
4. ALL SURFACES SHOULD BE PROPERLY SEALED. REFER TO FINISH LEGEND FOR WALL PAINT LEVEL GRADE FINISH.
5. ALL EXPOSED SCREW HEADS SHALL MATCH ADJACENT SURFACES UNLESS NOTED OTHERWISE. ALL NEW GRILLES, REGISTERS, ACCESS DOORS, AND ALL OTHER APPLIED DEVICES SHALL MATCH COLOR OF ADJACENT SURFACE UNLESS NOTED OTHERWISE.
6. ALL FLOOR MATERIAL TO BE INSTALLED USING MANUFACTURERS' RECOMMENDED METHODS AND PRODUCTS.
7. FLOOR FINISH CHANGES SHALL HAVE THRESHOLDS OR REDUCER STRIPS, RE: 1/A905.

LEGEND: FLOOR FINISHES

FOR ROOM FINISHES, REFER TO FINISH SCHEDULES A905.
FOR MATERIAL SPECIFICS, REFER TO FINISH LEGEND A910.

CPT-01	CARPET | CUSTOM BROADLOOM | (Masjid | include 1" padding)
CPT-02	CARPET | CUSTOM BROADLOOM | (Sehen)
CPT-03	CARPET TILE | (Mawaid)
CPT-04	CARPET TILE | 24" x 24" | (corridors)
CPT-05	CARPET TILE | (offices & classrooms)
CPT-06	CARPET TILE
CPT-07	CARPET | (stairs)
CPT-08	CARPET TILE | 24" x 24" | (Mawaid | include 1" padding)
T-01F	PORCELAIN TILE 12" x 24" | DOVE GREY #PF04
T-02F	PORCELAIN TILE 3" x 12" | ZION PICKET #DV07
T-03F1	PORCELAIN TILE 12" x 24" | COMPOSER #VR11
T-03F2	PORCELAIN TILE 6" x 24" | COMPOSER #VR11
T-04W	CERAMIC TILE 3" x 3" | PEACOCK ARABESQUE #1102
T-05FW	STONE | PINK GRANITE (ACCENT STONE)
FL-01	CONCRETE SEALED
FL-02	CONCRETE UN-FINISHED
WF-01	IPE WOOD DECKING

FSGROUP® ARCHITECTS
16575 Village Drive
Houston, Texas 77040
713 344 1752 Office
www.fsdesignbuild.com

PROJECT NAME

ANJUMAN-E-BURHANI MASJID
800 N Heatherwilde Boulevard,
Pflugerville, TX 78660

CONSULTANTS

PROFESSIONAL SEAL

REGISTERED ARCHITECT
KARIMUDDIN A. SHAIKH
22631
STATE OF TEXAS
4.17.2026

ISSUED FOR

ISSUED FOR PERMIT
4/17/2026

REVISIONS

No.	DESCRIPTION	DATE

SHEET TITLE

FINISH SCHEDULE & DETAILS

SCALE: AS NOTED

DATE: 4/17/2026

PROJECT NUMBER: 2305

SHEET NUMBER

A905

MISCELLANEOUS

PLASTIC LAMINATE

PL-01
- PRODUCT TYPE: PLASTIC LAMINATE
- COLOR NAME: XX
- PRODUCT NUMBER: XX
- MANUFACTURER: XX

- LOCATION: CABINETS

PL-02
- PRODUCT TYPE: PLASTIC LAMINATE
- COLOR NAME: XX
- PRODUCT NUMBER: XX
- MANUFACTURER: XX

- LOCATION: CABINETS

PL-03
- PRODUCT TYPE: PLASTIC LAMINATE
- COLOR NAME: XX
- PRODUCT NUMBER: XX
- MANUFACTURER: XX

- LOCATION: DOORS

COUNTERTOP

C-01
- PRODUCT TYPE: COUNTERTOP (solid surface)
- COLOR NAME: X
- PRODUCT NUMBER: X
- SLAB THICKNESS: X

- MANUFACTURER: X
- LOCATION: RECEPTION AREAS

C-02
- PRODUCT TYPE: COUNTERTOP (solid surface)
- COLOR NAME: X
- PRODUCT NUMBER: X
- SLAB THICKNESS: X

- MANUFACTURER: X
- LOCATION: BREAKROOMS & KITCHEN

C-03
- PRODUCT TYPE: COUNTERTOP (solid surface)
- COLOR NAME: X
- PRODUCT NUMBER: X
- SLAB THICKNESS: X

- MANUFACTURER: X
- LOCATION: RESTROOMS

STAIN

SN-01
- PRODUCT TYPE: STAIN
- COLOR NAME: X *(walnut)*
- COLOR NUMBER: X
- FINISH: X

- MANUFACTURER: X
- LOCATION: FAUX BEAMS

SN-02
- PRODUCT TYPE: STAIN
- COLOR NAME: X
- COLOR NUMBER: X
- FINISH: X

- MANUFACTURER: X
- LOCATION: WOOD BASE & TRIMS

CEILING FINISH

CEILINGS

CL-01 CUSTOM CEILING
- DESCRIPTION: COFFERED CEILING w/ MOULDINGS & FAUX WOOD BEAMS
- MATERIAL: FORMED GYP BOARD, MOULDINGS, FAUX BEAMS
- FINISH: PAINT PT-XX & STAIN SN-XX

- LOCATION: REFER TO CEILING DWGS
MASJID A102, MASJID 202, MAWAID A112

CL-02
- DESCRIPTION: CEILING w/ FAUX WOOD BEAMS
- MATERIAL: GYP BOARD & FAUX WOOD BEAMS
- FINISH: PAINT PT-XX & STAIN SN-XX

- LOCATION: REFER TO CEILING DWGS
CORRIDORS

CL-03
- DESCRIPTION: COVED CEILING
- MATERIAL: FORMED GYP BOARD
- FINISH: PAINT PT-XX

- LOCATION: REFER TO CEILING DWGS

CL-04
- DESCRIPTION: GYP BOARD CEILING (flat)
- MATERIAL: GYP BOARD
- FINISH: PAINT PT-XX

- LOCATION: REFER TO CEILING DWGS

CL-05
- PRODUCT TYPE: ACOUSTICAL CEILING TILE
- PANEL NAME: xx
- PANEL SIZE: 24" x 24"
- SUSPENSION SYSTEM: xx

- MANUFACTURER: xxx
- LOCATION: REFER TO CEILING DWGS
CLASSROOMS

CL-06
- PRODUCT TYPE: ACOUSTICAL CEILING TILE
- PANEL NAME: xx
- PANEL SIZE: 24" x 24"
- SUSPENSION SYSTEM: xx

- MANUFACTURER: xxx
- LOCATION: REFER TO CEILING DWGS
KITCHEN & BREAKROOMS

CL-10
- PRODUCT TYPE: OPEN TO STRUCTURE

- LOCATION: REFER TO CEILING DWGS

WALL FINISH

PAINT

PT-01
- PRODUCT TYPE: PAINT
- COLOR NAME: CHANTILLY LACE *(white)*
- COLOR NUMBER: 2121-70
- FINISH: EGGSHELL

- MANUFACTURER: BENJAMIN MOORE
- LOCATION: ALL WALLS THROUGHOUT unless noted otherwise

PT-02
- PRODUCT TYPE: PAINT
- COLOR NAME: CHANTILLY LACE *(white)*
- COLOR NUMBER: 2121-70
- FINISH: SEMI-GLOSS

- MANUFACTURER: BENJAMIN MOORE
- LOCATION: RESTROOMS, BREAKROOM, SERVICE AREAS

PT-03
- PRODUCT TYPE: PAINT
- COLOR NAME: CHANTILLY LACE *(white)*
- COLOR NUMBER: 2121-70
- FINISH: FLAT

- MANUFACTURER: BENJAMIN MOORE
- LOCATION: CEILINGS

PT-04
- PRODUCT TYPE: PAINT (ACCENT)
- COLOR NAME: SEA TO SHINING SEA
- COLOR NUMBER: 789
- FINISH: EGGSHELL

- MANUFACTURER: BENJAMIN MOORE
- LOCATION: CLASSROOMS

PT-05
- PRODUCT TYPE: PAINT (ACCENT)
- COLOR NAME: CLEARLAKE
- COLOR NUMBER: 738
- FINISH: EGGSHELL

- MANUFACTURER: BENJAMIN MOORE
- LOCATION: CLASSROOMS

PT-06
- PRODUCT TYPE: PAINT (ACCENT)
- COLOR NAME: ST PATTY'S DAY
- COLOR NUMBER: 614
- FINISH: EGGSHELL

- MANUFACTURER: BENJAMIN MOORE
- LOCATION: CLASSROOMS

STAIN

SN-01
- PRODUCT TYPE: STAIN
- PRODUCT NAME: XXX
- PRODUCT NUMBER: XXX
- COLOR NAME: WALNUT (to be confirmed)
- MANUFACTURER: XX

- NOTE: ALL INTERIOR WOOD TRIM TO BE STAINED
WOOD BASE
WOOD TRIM THAT FRAMES WINDOWS & DOORS
FAUX WOOD BEAM
WOOD BALUSTERS & POSTS AT 2nd FLOOR MASJID
MISC DECORATIVE WOOD ELEMENTS

WALL BASE

(NOTE: FOR TILE BASE, REFER TO THE TILE SECTION)

BT1
- PRODUCT TYPE: WOOD BASE MOULDING
- PRODUCT SIZE: X" H x LENGTH
- COLOR NAME: STAIN-01 (walnut)

- MANUFACTURER: XX
- LOCATION: GRAND SPACES & CORRIDORS
- SHAPE: REFER TO A800 FOR SIZE & SHAPE

B-02
- PRODUCT TYPE: RUBBER BASE
- PRODUCT SIZE: 4" H x LENGTH
- COLOR NAME: MATCH WALL PAINT

- MANUFACTURER: ROPPE
- LOCATION: CLASSROOMS

FLOOR FINISH

FLOOR FINISH - CARPET:

CPT-01
- PRODUCT TYPE: CARPET CUSTOM | BROADLOOM w/ ADDITIONAL 1" PADDING
- COLOR NAME: X
- PRODUCT NUMBER: X
- MANUFACTURER: X

- ORIENTATION: REFER TO FINISH DWGS
- LOCATION: MASJID A102 & A202

CPT-02
- PRODUCT TYPE: CARPET CUSTOM | BROADLOOM w/ ADDITIONAL 1" PADDING
- COLOR NAME: X
- PRODUCT NUMBER: X
- MANUFACTURER: X

- ORIENTATION: REFER TO FINISH DWGS
- LOCATION: SEHEN A102

CPT-03
- PRODUCT TYPE: CARPET TILE w/ ADDITIONAL 1" PADDING
- COLOR NAME: X
- PRODUCT NUMBER: X
- MANUFACTURER: X

- ORIENTATION: REFER TO FINISH DWGS
- LOCATION: MAWAID A112

CPT-04
- PRODUCT TYPE: CARPET TILE w/ ADDITIONAL 1" PADDING
- COLOR NAME: X
- PRODUCT NUMBER: X
- MANUFACTURER: X

- ORIENTATION: REFER TO FINISH DWGS
- LOCATION: CORRIDORS *(high traffic)*

CPT-05
- PRODUCT TYPE: CARPET TILE w/ ADDITIONAL 1" PADDING
- COLOR NAME: X
- PRODUCT NUMBER: X
- MANUFACTURER: X

- ORIENTATION: REFER TO FINISH DWGS
- LOCATION: OFFICES & CLASSROOMS

CPT-06
- PRODUCT TYPE: ACCENT CARPET TILE w/ ADDITIONAL 1" PADDING
- COLOR NAME: X
- PRODUCT NUMBER: X
- MANUFACTURER: X

- ORIENTATION: REFER TO FINISH DWGS
- LOCATION: GATHERING AREAS
-

CPT-07
- PRODUCT TYPE: CARPET w/ ADDITIONAL 1" PADDING
- COLOR NAME: X
- PRODUCT NUMBER: X
- MANUFACTURER: X

- ORIENTATION: REFER TO FINISH DWGS
- LOCATION: STAIRS *(high traffic)*

CPT-08
- PRODUCT TYPE: CARPET TILE | 24" x 24" w/ ADDITIONAL 1" PADDING
- COLOR NAME: X
- PRODUCT NUMBER: X
- MANUFACTURER: X

- ORIENTATION: REFER TO FINISH DWGS
- LOCATION: MAWAID A112

FLOOR FINISH: MISCELLANEOUS

WF-01

- PRODUCT TYPE: IPE WOOD DECKING
- COLOR NAME: IPE WOOD
- SIZE / SHAPE: 24" x 24, 24" x 48
- MANUFACTURER:
- LOCATION: EXTERIOR BALCONY

FL-01
- PRODUCT TYPE: CONCRETE SEALED

- LOCATION: BACK-OF-HOUSE AREAS

FL-02
- PRODUCT TYPE: CONCRETE UN-FINISHED

- LOCATION: UTILITY AREAS

FLOOR + BASE FINISH

TILE FINISH (FLOOR):

T-01F (FLOOR TILE)
- PRODUCT TYPE: PORCELAIN FLOOR TILE
- COLLECTION: PORTFOLIO
- COLOR NAME: DOVE GREY RECTANGLE #PF04
- SIZE / SHAPE: 12" x 24"
- FINISH: MATTE
- MANUFACTURER: DALTILE

- ORIENTATION: REFER TO FINISH SCHEDULE & DWGS
- LOCATION: KITCHEN A137 & RELATED SPACES

T-01B (TILE BASE)
- PRODUCT TYPE: PORCELAIN TILE BASE
- COLLECTION: PORTFOLIO
- COLOR NAME: DOVE GREY #PF04
- SIZE / SHAPE: 6" x 12" | SHAPE #P36C9
- MANUFACTURER: DALTILE

- ORIENTATION: REFER TO FINISH SCHEDULE & DWGS
- LOCATION: KITCHEN A137 & RELATED SPACES
PRIMARILY USED WITH TILE T-01F

T-02F (FLOOR & WALL TILE)
- PRODUCT TYPE: PORCELAIN FLOOR & WALL TILE
- COLLECTION: DIVINIUM
- COLOR NAME: ZION PICKET #DV07
- SIZE / SHAPE: 3" x 12" | PICKET | GLOSSY
- MANUFACTURER: DALTILE

- ORIENTATION: REFER TO FINISH PLANS & ELEVATIONS
- LOCATION: FLOOR AT RESTROOM LAVATORY AREA
FLOOR AT DRESSING AREA
FLOORS AT WESTERN TOILET ROOM
WALL WAINSCOT AT WESTERN TOILET ROOM

T-02B (TILE BASE)
- PRODUCT TYPE: PORCELAIN TILE COVE BASE - FLAT TOP
- COLLECTION: X
- COLOR NAME: (match tile T-02FW)
- SIZE / SHAPE: X (flat top cove base)
- MANUFACTURER: DALTILE

- ORIENTATION: REFER TO FINISH SCHEDULE & DWGS
- LOCATION: ADA RESTROOMS

T-02J (TILE TRIM JOLLY)
- PRODUCT TYPE: PORCELAIN TILE TRIM JOLLY
- COLLECTION: DIVINIUM
- COLOR NAME: X ZION JOLLY #DV07
- SIZE / SHAPE: 1/2" x 12" | #S1 /212J
- MANUFACTURER: DALTILE

- ORIENTATION: REFER TO FINISH SCHEDULE & DWGS
- LOCATION: ADA RESTROOMS - CAPS OFF WAINSCOT T-02FW

T-03F1 (FLOOR & WALL TILE)
- PRODUCT TYPE: PORCELAIN FLOOR & WALL TILE
- COLLECTION: VERTUO
- COLOR NAME: COMPOSER RECTANGLE #VR11
- SIZE / SHAPE: 12" x 24"
- FINISH: MATTE
- MANUFACTURER: DALTILE

- ORIENTATION: REFER TO FINISH SCHEDULE & DWGS
- LOCATION: MAIN ENTRY AREAS, MAWAID

T-03F2 (FLOOR & WALL TILE)
- PRODUCT TYPE: PORCELAIN FLOOR & WALL TILE
- COLLECTION: VERTUO
- COLOR NAME: COMPOSER RECTANGLE #VR11
- SIZE / SHAPE: 6" x 24"
- FINISH: MATTE
- MANUFACTURER: DALTILE

- ORIENTATION: REFER TO FINISH SCHEDULE & DWGS
- LOCATION: MAIN ENTRY AREAS, MAWAID

T-03B (TILE COVE BASE)
- PRODUCT TYPE: PORCELAIN TILE COVE BASE
- COLLECTION: VERTUO
- COLOR NAME: COMPOSER #VR11
- SIZE / SHAPE: 6" x 12" | SHAPE #P36C9
- MANUFACTURER: DALTILE

- ORIENTATION: REFER TO FINISH SCHEDULE & DWGS
- LOCATION: PRIMARILY USED WITH TILE T-03F1 & T-03F2

T-03N (TILE BULLNOSE TRIM)
- PRODUCT TYPE: PORCELAIN TILE BULLNOSE TRIM
- COLLECTION: VERTUO
- COLOR NAME: COMPOSER #VR11
- SIZE / SHAPE: 3" x 24" | SHAPE #P43F9
- MANUFACTURER: DALTILE

- ORIENTATION: REFER TO FINISH SCHEDULE & DWGS
- LOCATION: PRIMARILY USED TO CAP TILE WAINSCOT T-03F1 OR T-03F2

T-04W (FLOOR & WALL TILE)
- PRODUCT TYPE: WALL TILE (ACCENT WALL TILE)
- COLLECTION: COLOR WHEEL RETRO
- COLOR NAME: PEACOCK ARABESQUE #1102
- SIZE / SHAPE: 3" x 3"
- FINISH: GLOSSY
- MANUFACTURER: DALTILE

- ORIENTATION: REFER TO FINISH SCHEDULE & DWGS
- LOCATION: TOILET ROOM WALL ACCENT & FLOORING
NORTH WALL ROOMS A121C, A121E, 121G, 122C, 122E, 209C, 209E, 209G
WEST WALL ROOMS A230C, 230E, 231C, 231E

T-05FW (STONE)
- PRODUCT TYPE: STONE | GRANITE (ACCENT STONE)
- COLLECTION: xx
- COLOR NAME: PINK (GRANITE COMMON IN AUSTIN TEXAS AREA)
- SIZE / SHAPE: xx
- MANUFACTURER: xx

- ORIENTATION: REFER TO FINISH SCHEDULE & DWGS
- LOCATION: PRIMARILY GRAND PUBLIC AREAS -- MASJID, SEHEN, THRESHOLDS

FSGROUP® ARCHITECTS
16575 Village Drive
Houston, Texas 77040
713 344 1752 Office
www.fsdesignbuild.com

PROJECT NAME

ANJUMAN-E-BURHANI MASJID
800 N Heatherwilde Boulevard,
Pflugerville, TX 78660

CONSULTANTS

PROFESSIONAL SEAL

REGISTERED ARCHITECT SAMRUDDIN A. SHAIKH 29631 STATE OF TEXAS 4.17.2026

ISSUED FOR

ISSUED FOR PERMIT
4/17/2026

REVISIONS

No.	DESCRIPTION	DATE

SHEET TITLE

FINISH LEGEND SPECIFICS

SCALE AS NOTED

DATE 4/17/2026

PROJECT NUMBER 2305

SHEET NUMBER

A910

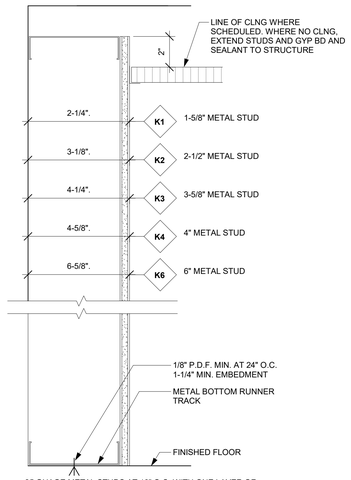

25 GUAGE METAL STUDS AT 16" O.C. WITH ONE LAYER OF 5/8" GYPSUM BOARD FINISHED SIDE.

K A950 WALL PARTITION K
SCALE : 3" = 1'-0"

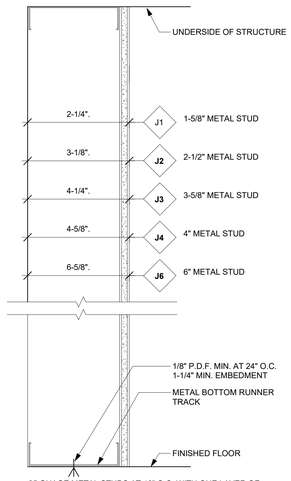

25 GUAGE METAL STUDS AT 16" O.C. WITH ONE LAYER OF 5/8" GYPSUM BOARD FINISHED SIDE.

J A950 WALL PARTITION J
SCALE : 3" = 1'-0"

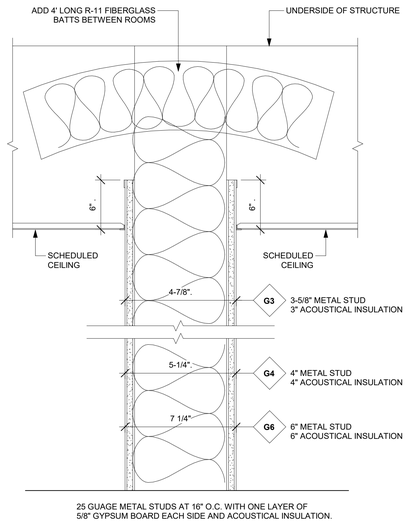

25 GUAGE METAL STUDS AT 16" O.C. WITH ONE LAYER OF 5/8" GYPSUM BOARD EACH SIDE AND ACOUSTICAL INSULATION.

G A950 WALL PARTITION G
SCALE : 3" = 1'-0"

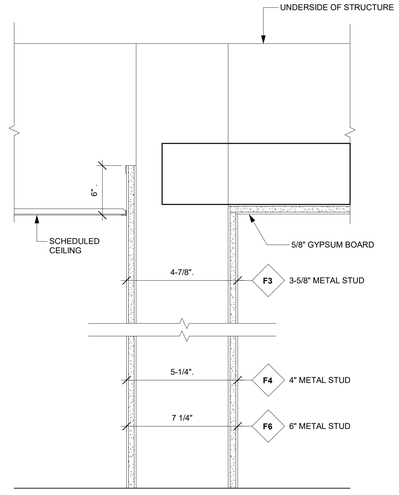

25 GUAGE METAL STUDS AT 16" O.C. WITH ONE LAYER OF 5/8" GYPSUM BOARD EACH SIDE.

F A950 WALL PARTITION F
SCALE : 3" = 1'-0"

GENERAL NOTES: PARTITIONS

01 FIRE RESISTANT GYPSUM BOARD:
- FIRE RATED PARTITION CONSTRUCTION MUST CONFORM TO GYPSUM ASSOCIATION (GA) DESIGNS, UNDERWRITERS LABORATORY (UL) TESTED DESIGNS OR OTHER TESTS APPROVED BY GOVERNING CODE AUTHORITIES. FIRE ASSEMBLY DESIGN NUMBERS (I.E., GA WP 1200, UL U465) NOTED ON PARTITION DETAILS SHALL BE FOLLOWED WHEN A FIRE RATED ASSEMBLY IS INDICATED.
- WHEN FIRE RATED PARTITIONS INTERSECT NON-RATED PARTITIONS, CARRY FIRE RATED ASSEMBLY THROUGH NON-RATED CONSTRUCTION.
- CUTOUTS FOR ELECTRICAL DEVICES ON OPPOSITE SIDES OF PARTITIONS IN SAME STUD SPACE IS NOT ALLOWED.
- PROVIDE UL SYSTEM PENETRATION AT PENETRATIONS AND TERMINATIONS IN ACCORDANCE WITH DIVISION 7.
- PROVIDE FIRE STOPPING AND FIRE SAFING AT TOP OF PARTITION TERMINATIONS TO COMPLY WITH FIRE RATING ASSEMBLY AND EXTEND RATING TO STRUCTURAL DECK ABOVE.

02 INSTALL BACKING PLATES AT ALL WALL MOUNTED RAILINGS, TOILET AND SERVICE ACCESSORIES, WALL MOUNTED CASEWORK OR MILLWORK, SYSTEM FURNITURE LOCATIONS AND WALL MOUNTED DOOR BUMPERS. ALSO, PROVIDE BACKING PLATES BEHIND GYPSUM BOARD AT ALL LOCATIONS WHERE HORIZONTAL WOOD TRIM IS TO BE APPLIED.

03 ALL CORRIDOR PARTITIONS TO BE CONSTRUCTED TO RESIST THE PASSAGE OF SMOKE OR TO MEET THE REQUIRED RATING.

04 PROVIDE DEFLECTION OF STRUCTURE AT TERMINATIONS OF PARTITION WITH STRUCTURE ABOVE IN ACCORDANCE TO DIVISIONS 4 AND 9.

05 PROVIDE MOISTURE RESISTANT GYPSUM BOARD ON ALL WALLS IN ALL TOILETS, HOUSEKEEPING ROOMS, SOILED UTILITY ROOMS AND ALL PARTITIONS SCHEDULED TO RECEIVE CERAMIC TILE IN "NON WET" AREAS. REFER TO FINISH SCHEDULES AND FLOOR PLANS FOR LOCATION OF THESE WALLS. IN ADDITION, MOISTURE RESISTANT BOARD WILL BE USED BEHIND AND WITHIN 24" ON EITHER SIDE ADJACENT TO ALL PLUMBING FIXTURES AND DRINKING FOUNTAINS.

06 AT CHASE WALLS, THE SIDE WITH PLUMBING FIXTURES, PROVIDE LARGER (GUAGE AND SPACING) AS REQUIRED TO SUPPORT FIXTURES.

07 UNDERWRITERS LABORATORY AND OTHER TESTING AGENCY DESIGNATIONS INDICATED FOR FIRE RESISTIVE CONSTRUCTION ARE GIVEN FOR PURPOSES OF DESCRIBING CONSTRUCTION REQUIREMENTS ONLY AND NOT INTENDED TO LIMIT MANUFACTURERS OF MATERIALS. COMPLY WITH THE CONSTRUCTION REQUIREMENTS OF THE INDICATED DESIGN.

08 S.T.C. RATING SHOWN FOR SOUND WALLS ARE BASED ON LABORATORY TESTED ASSEMBLIES AND DO NOT NECESSARILY INDICATE THE ACTUAL S.T.C. RATING OF THE COMPLETED WORK.

09 LIMITING HEIGHTS INDICATED GIVE THE MAXIMUM UNSUPPORTED HEIGHT FOR THAT PARTITION TYPE BASED ON A DEFLECTION CRITERIA RATIO OF L / 240. WHERE FLOOR TO STRUCTURE HEIGHT OF PARTITION EXCEEDS THE INDICATED LIMITING HEIGHT, PROVIDE SUPPLEMENTAL BRACING TO THE STRUCTURE OVERHEAD AS REQUIRED TO MAINTAIN DEFLECTION RATIO WITHIN L / 240.

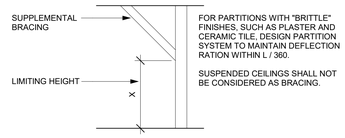

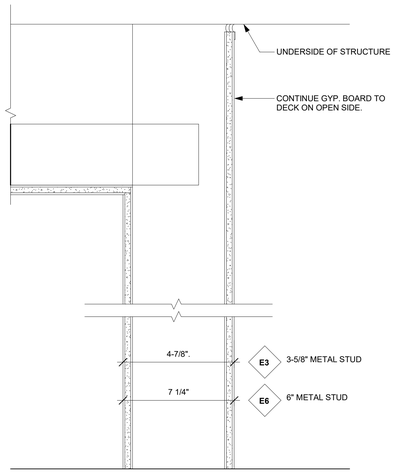

25 GUAGE METAL STUDS AT 16" O.C. WITH ONE LAYER OF 5/8" GYPSUM BOARD EACH SIDE.

E A950 WALL PARTITION E
SCALE : 3" = 1'-0"

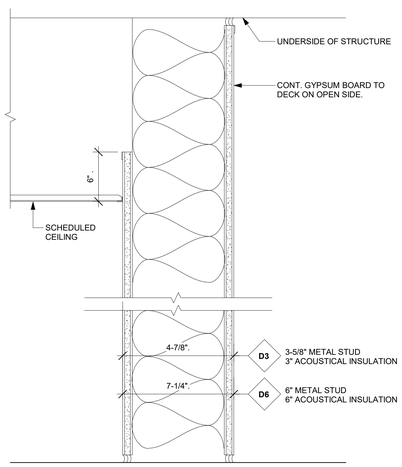

25 GUAGE METAL STUDS AT 16" O.C. WITH ONE LAYER OF 5/8" GYPSUM BOARD EACH SIDE AND ACOUSTICAL INSULATION FULL HEIGHT.

D A950 WALL PARTITION D
SCALE : 3" = 1'-0"

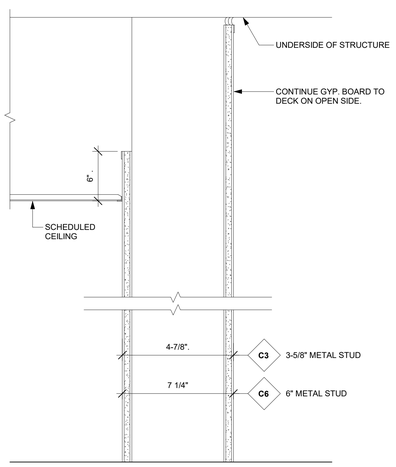

25 GUAGE METAL STUDS AT 16" O.C. WITH ONE LAYER OF 5/8" GYPSUM BOARD EACH SIDE.

C A950 WALL PARTITION C
SCALE : 3" = 1'-0"

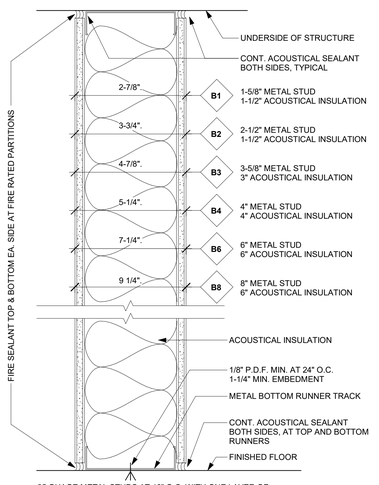

25 GUAGE METAL STUDS AT 16" O.C. WITH ONE LAYER OF 5/8" GYPSUM BOARD EACH SIDE AND ACOUSTICAL INSULATION FULL HEIGHT.

NOTE:
PARTITION IS FIRE RATED ONLY WHEN PARTITION TAG INCLUDES LETTER "R". B6R

B A950 WALL PARTITION B
SCALE : 3" = 1'-0"

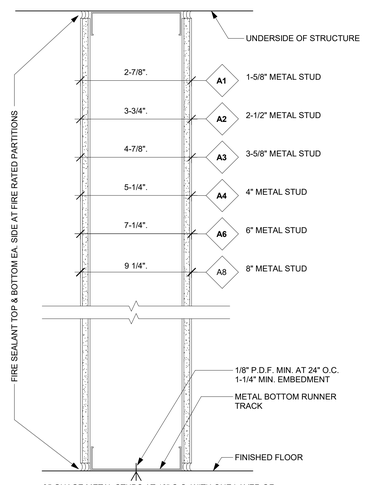

25 GUAGE METAL STUDS AT 16" O.C. WITH ONE LAYER OF 5/8" GYPSUM BOARD EACH SIDE.

NOTE:
PARTITION IS FIRE RATED ONLY WHEN PARTITION TAG INCLUDES LETTER "R". A6R

A A950 WALL PARTITION A
SCALE : 3" = 1'-0"

FSGROUP® ARCHITECTS
16575 Village Drive
Houston, Texas 77040
713 344 1752 Office
www.fsdesignbuild.com

PROJECT NAME

ANJUMAN-E-BURHANI MASJID
800 N Heatherwilde Boulevard,
Pflugerville, TX 78660

CONSULTANTS

PROFESSIONAL SEAL

ISSUED FOR

ISSUED FOR PERMIT
4/17/2026

REVISIONS

No.	DESCRIPTION	DATE

SHEET TITLE
WALL PARTITIONS

SCALE AS NOTED
DATE 4/17/2026
PROJECT NUMBER 2305
SHEET NUMBER A950